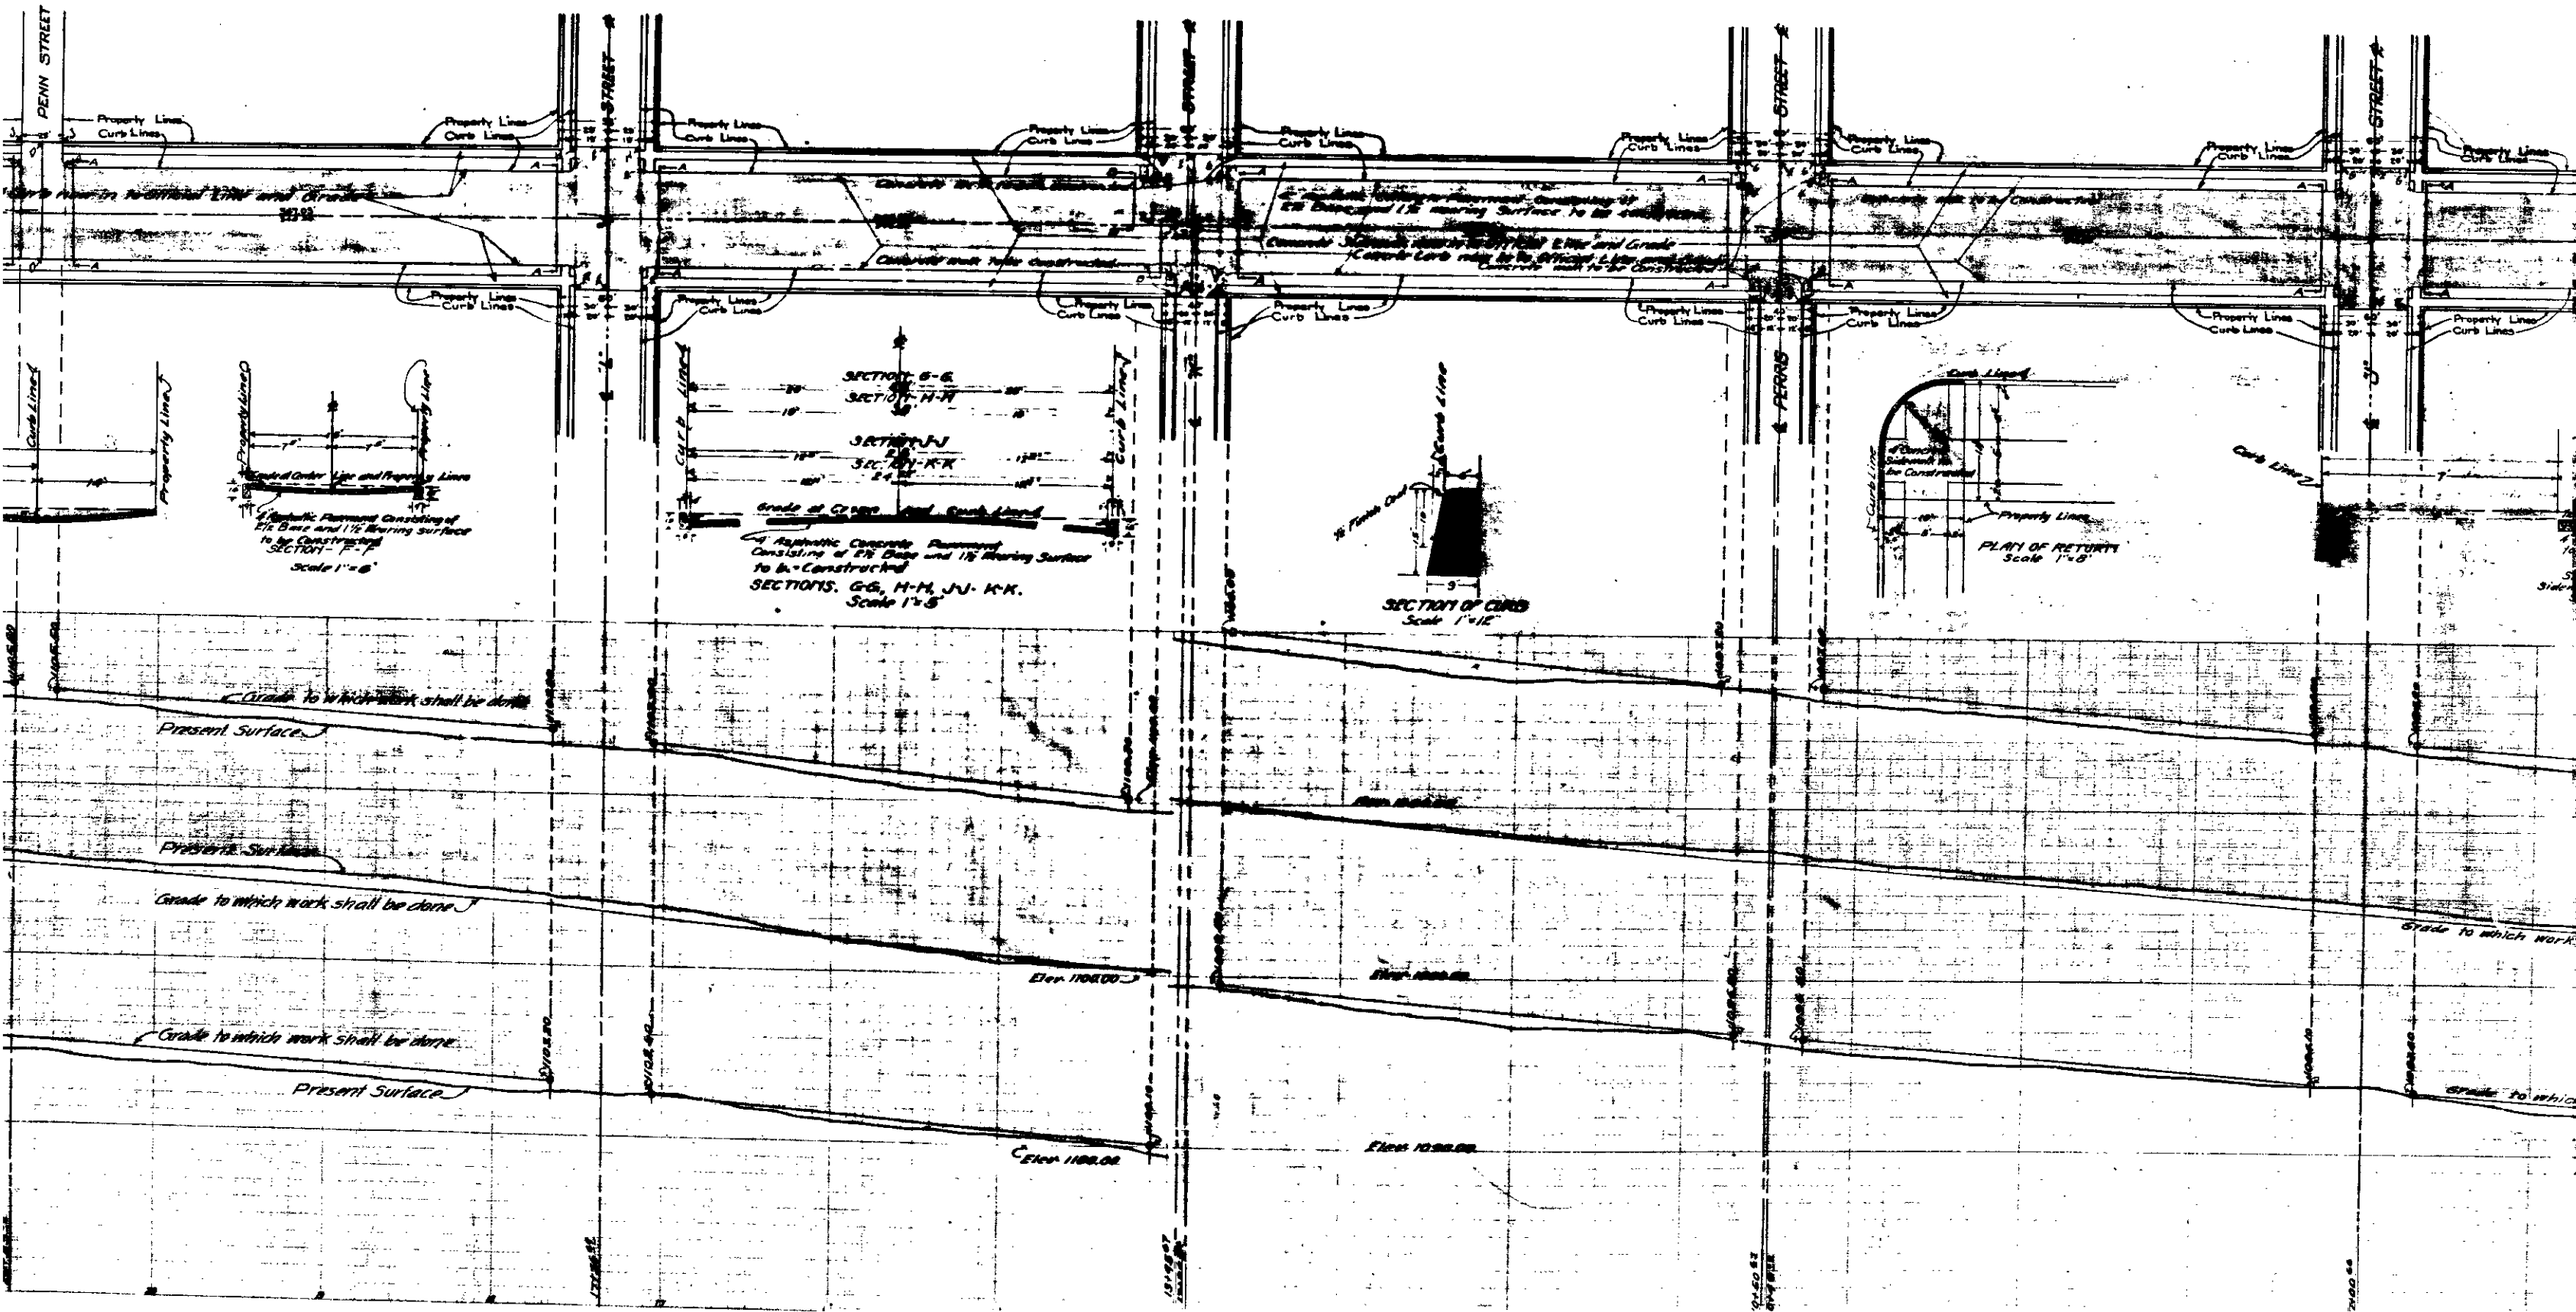
PENN STREET
STREET
STREET
STREET
PERRIS
Property Lines
Curb Lines
Curb Line
Property Line
Centre Line
Grade to which work shall be done
Present Surface
Elev. 1106.00
Elev. 1100.00
Elev. 1098.00
Elev. 1098.00
Grade to which work
Grade to which
SECTION G-G
SECTION H-H
SECTION J-J
SECTION K-K
Grade at Curb and Curb Line
Asphaltic Pavement Consisting of 2½" Base and 1½" Wearing Surface to be Constructed
SECTIONS. G-G, H-H, J-J, K-K.
Scale 1"=8'
SECTION OF CURB
Scale 1"=1'
PLAN OF RETORT
Scale 1"=8'
Property Line
Curb Line
Scale 1"=8'