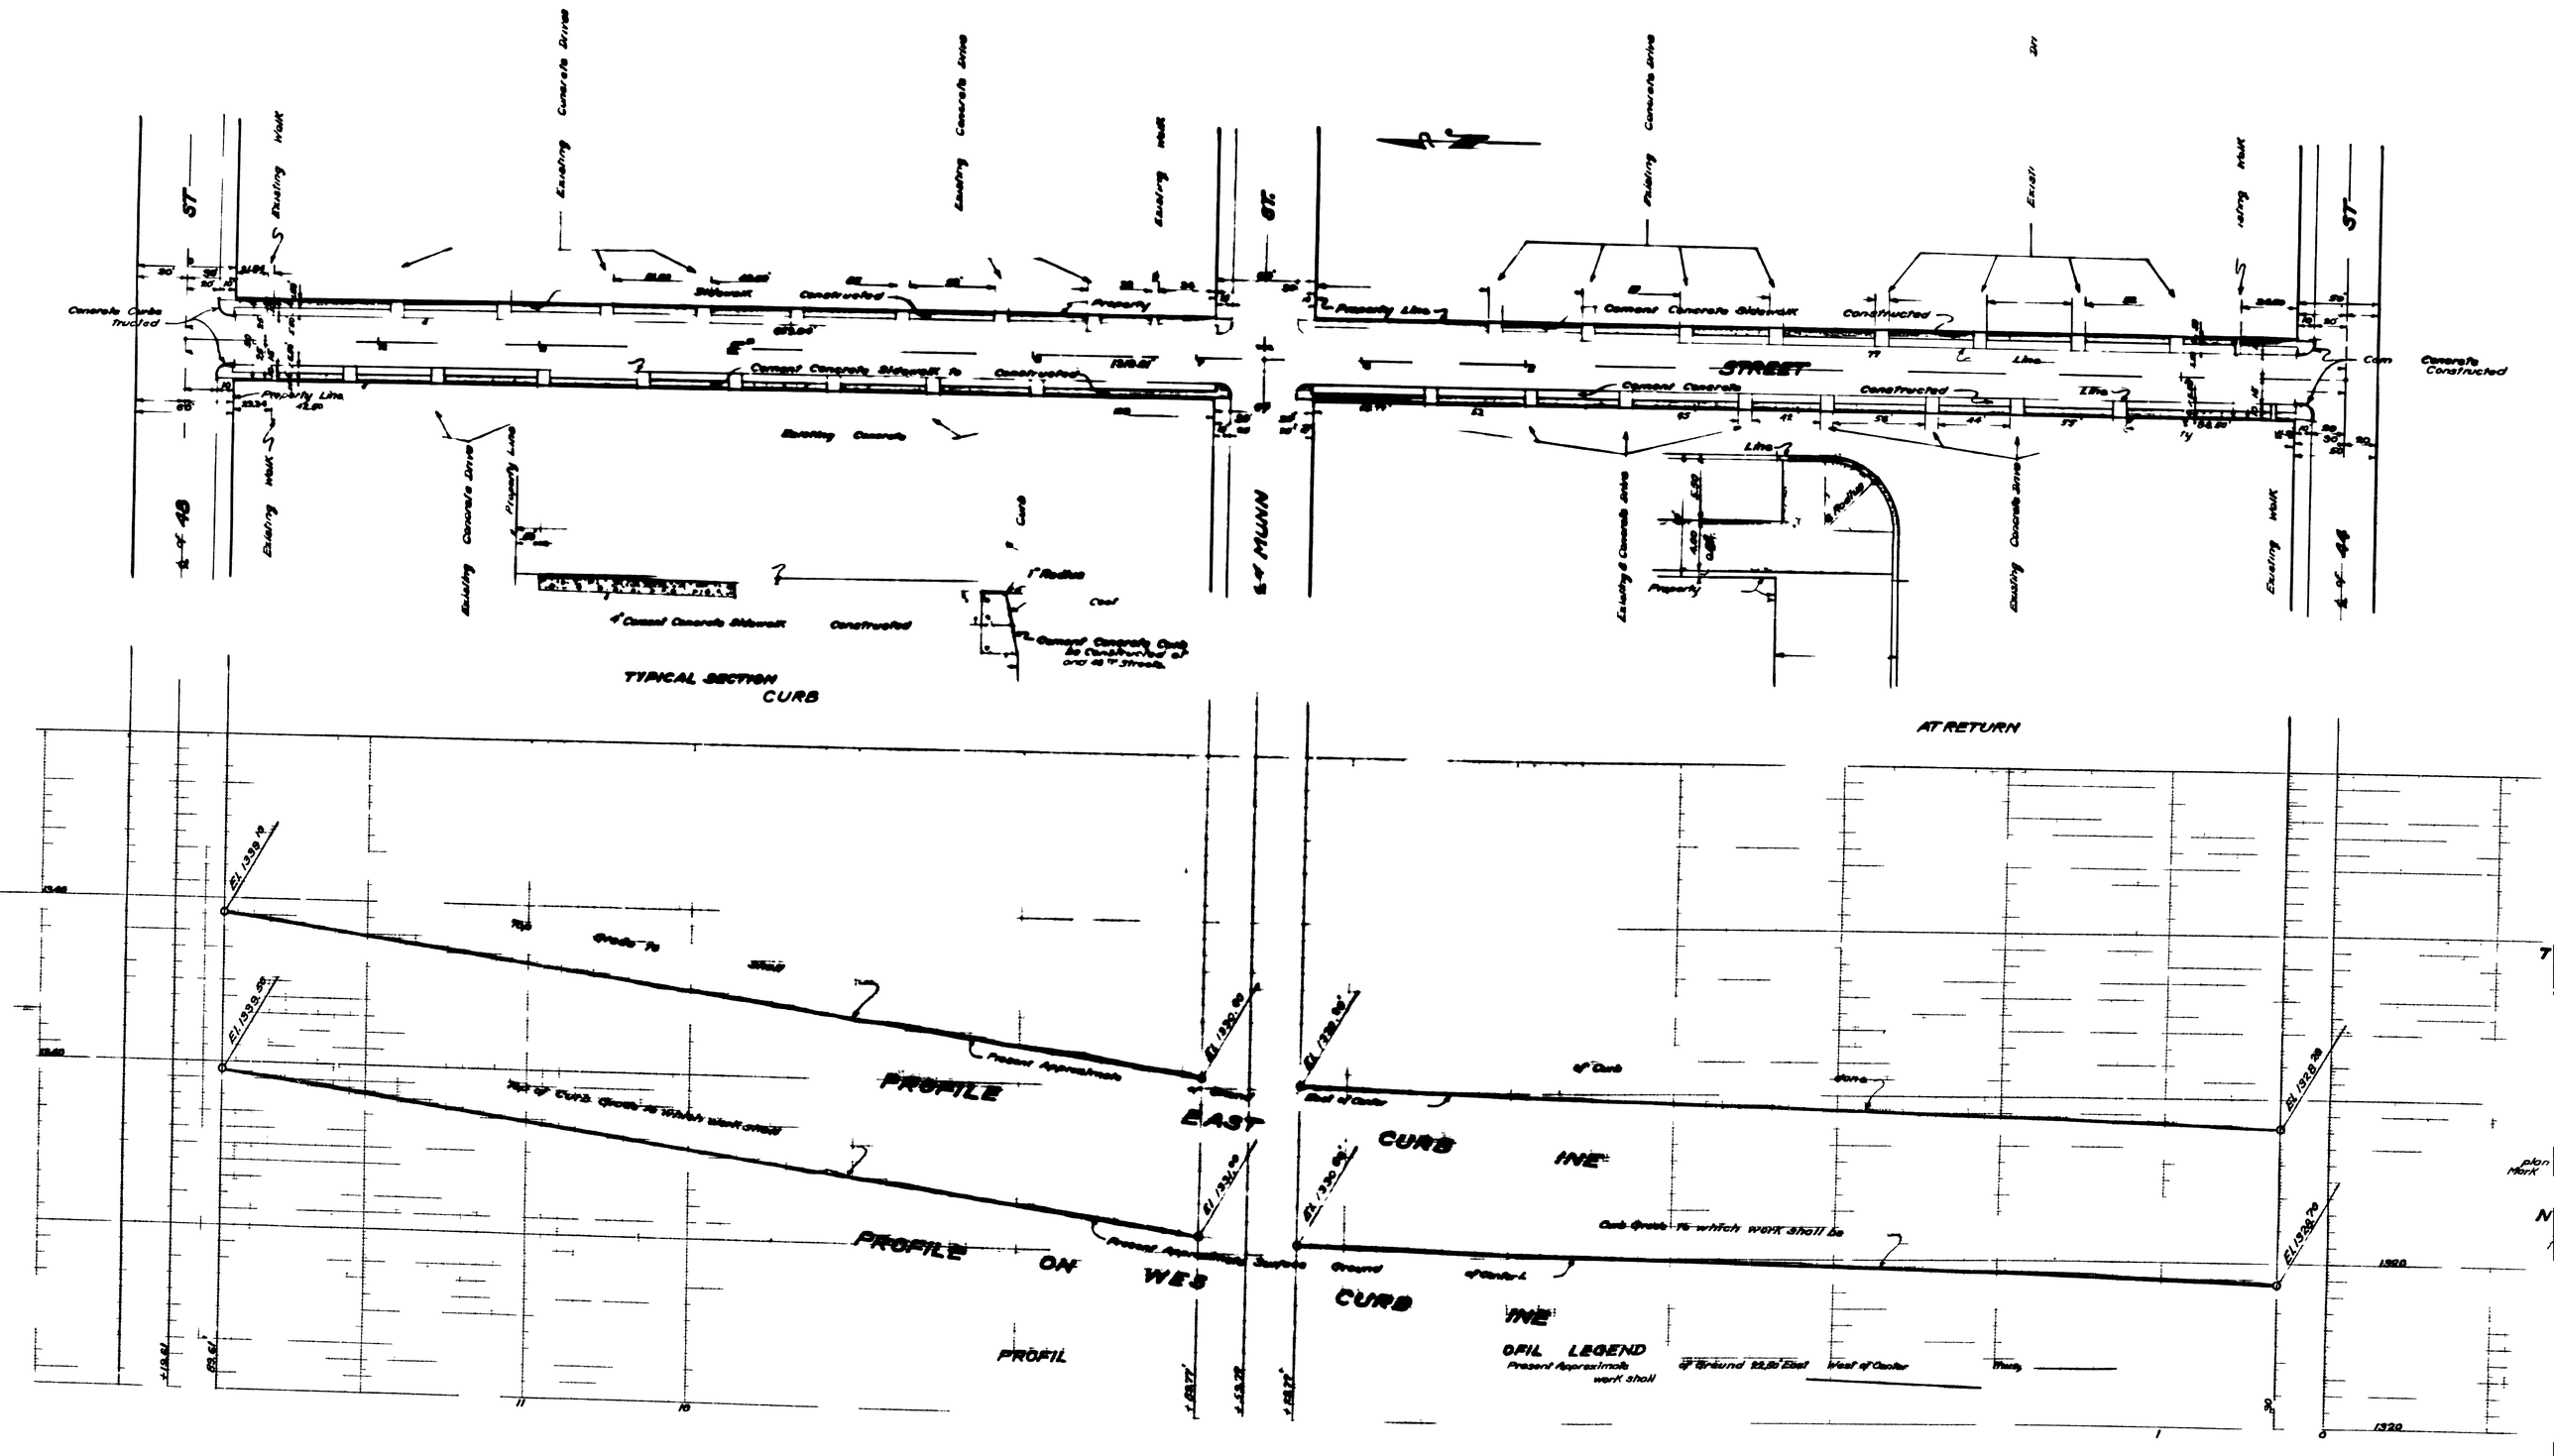
TYPICAL SECTION
CURB
AT RETURN
PROFILE
EAST
CURB
LINE
PROFILE ON WEST
CURB
LINE
PROFIL
OFIL LEGEND
Present Approximate
Existing Concrete Drive
Existing Walk
Cement Concrete Sidewalk
Constructed
Property Line
Curb
Radius
Concrete Constructed
Concrete Curb Constructed
Cement Concrete Sidewalk Constructed
Cement Concrete Curb Constructed
Existing Concrete
Existing Concrete Drive
Existing Walk
Existing Concrete Drive
Property Line
Existing Concrete Drive
Existing Walk
Existing Concrete Drive
Existing Walk
Existing Concrete Drive
Existing Walk

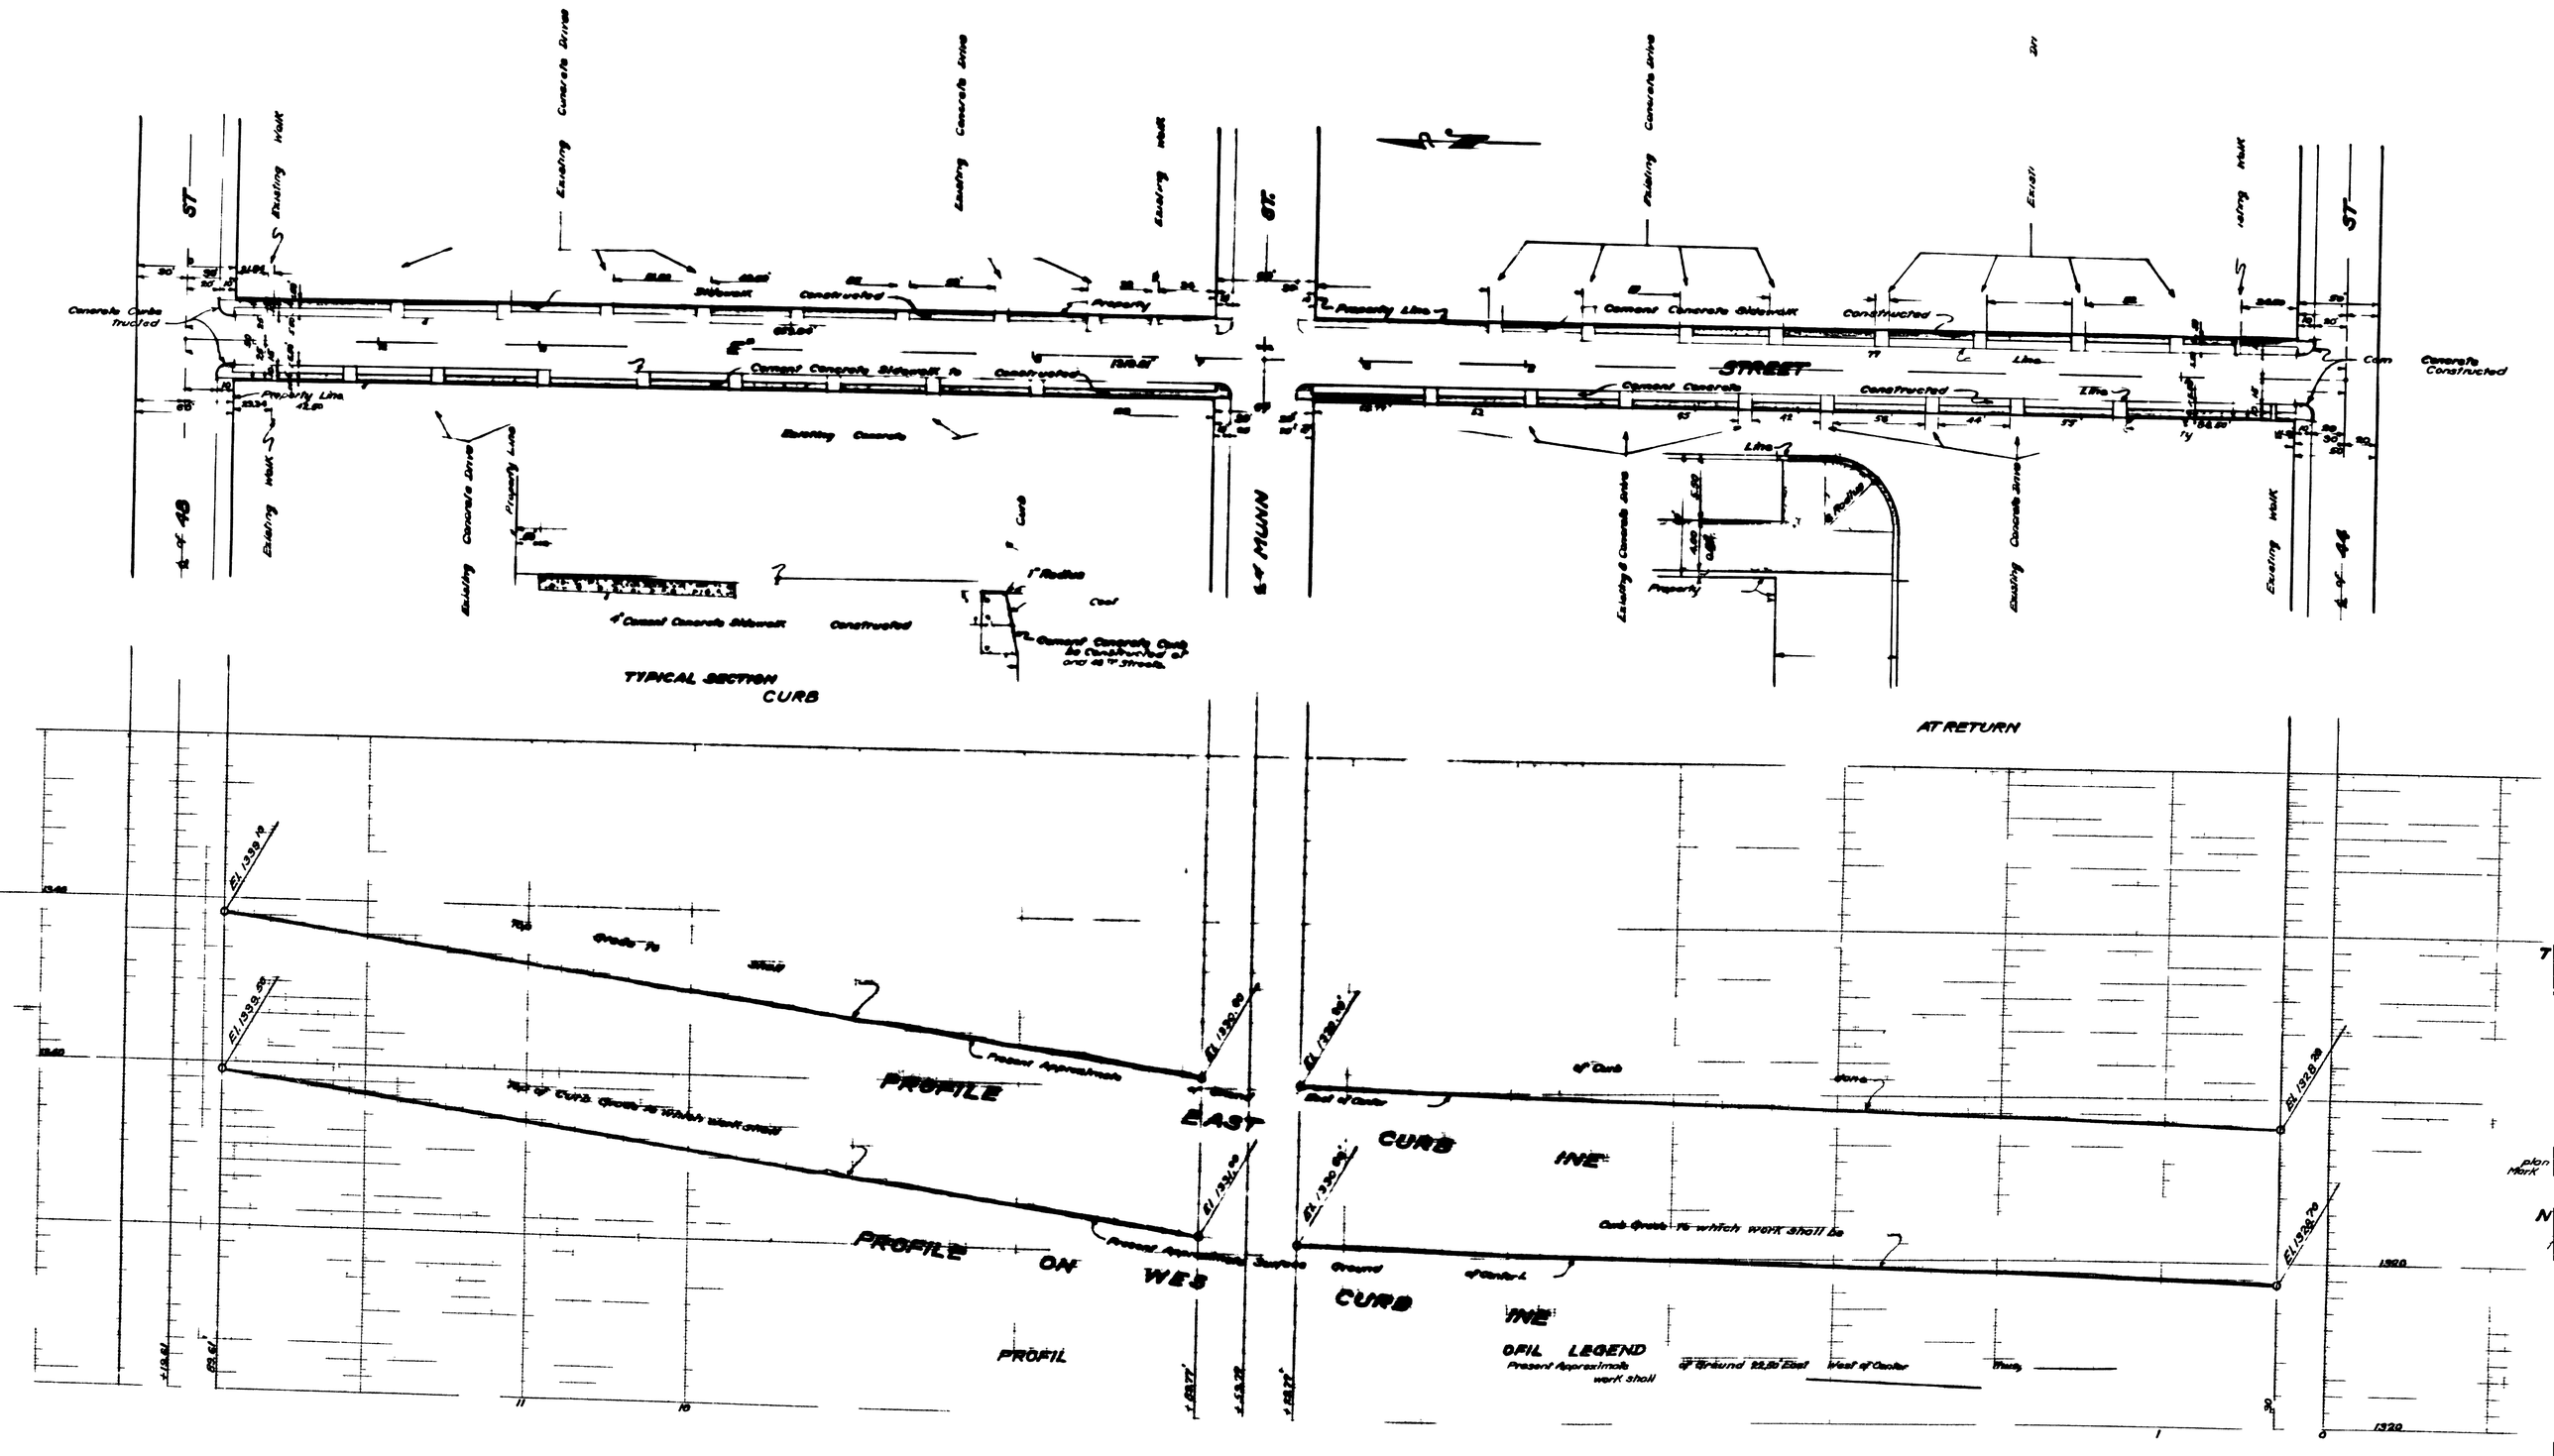
TYPICAL SECTION
CURB
AT RETURN
PROFILE
EAST
CURB
LINE
PROFILE ON WEST
CURB
LINE
PROFIL
OFIL LEGEND
Present Approximate
Existing Concrete Drive
Existing Walk
Cement Concrete Sidewalk
Constructed
Property Line
Curb
Radius
Concrete Constructed
Concrete Curb Constructed
Cement Concrete Sidewalk Constructed
Cement Concrete Curb Constructed
Existing Concrete
Existing Concrete Drive
Existing Walk
Existing Concrete Drive
Property Line
Existing Concrete Drive
Existing Walk
Existing Concrete Drive
Existing Walk
Existing Concrete Drive
Existing Walk