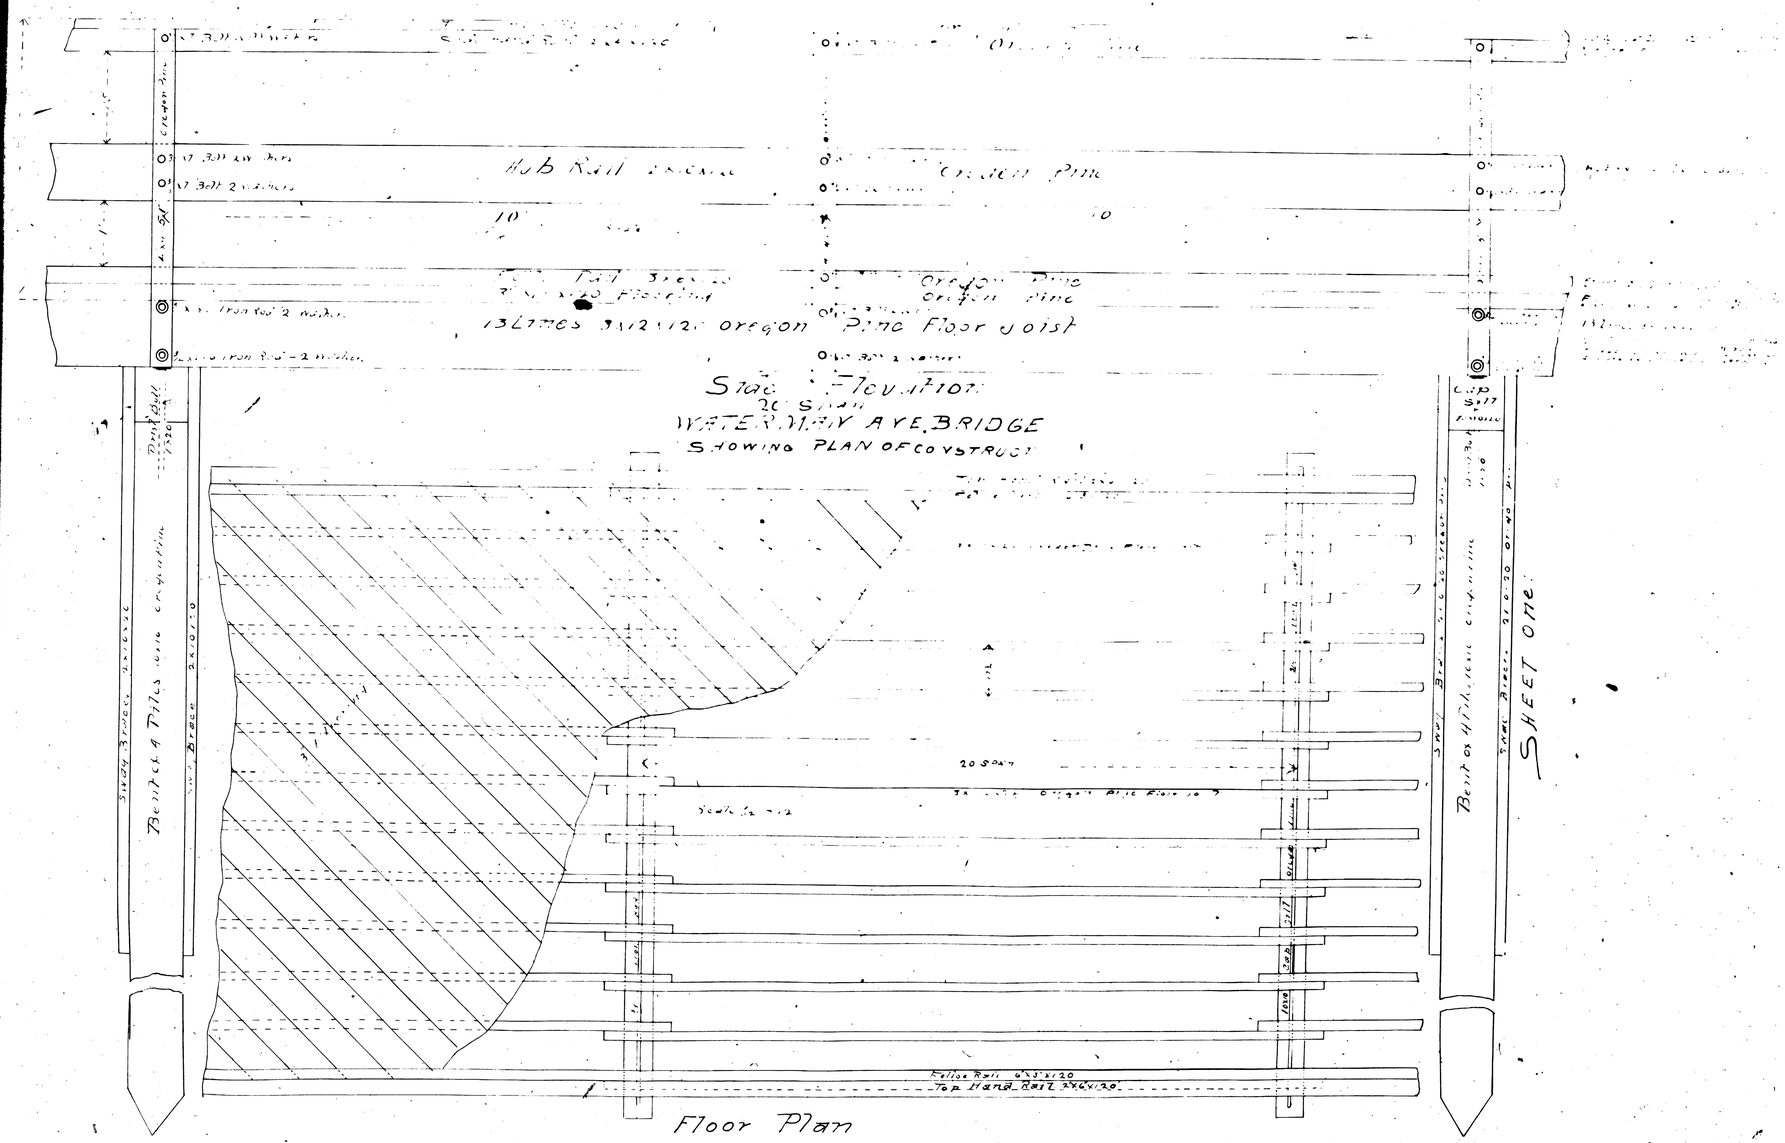
Hub Rail
Oregon Pine
13 Lines 3x12x12 Oregon Pine Floor Joist
Stage Elevation
WATERWAY AVE. BRIDGE
SHOWING PLAN OF CONSTRUCT
Floor Plan
SHEET ONE