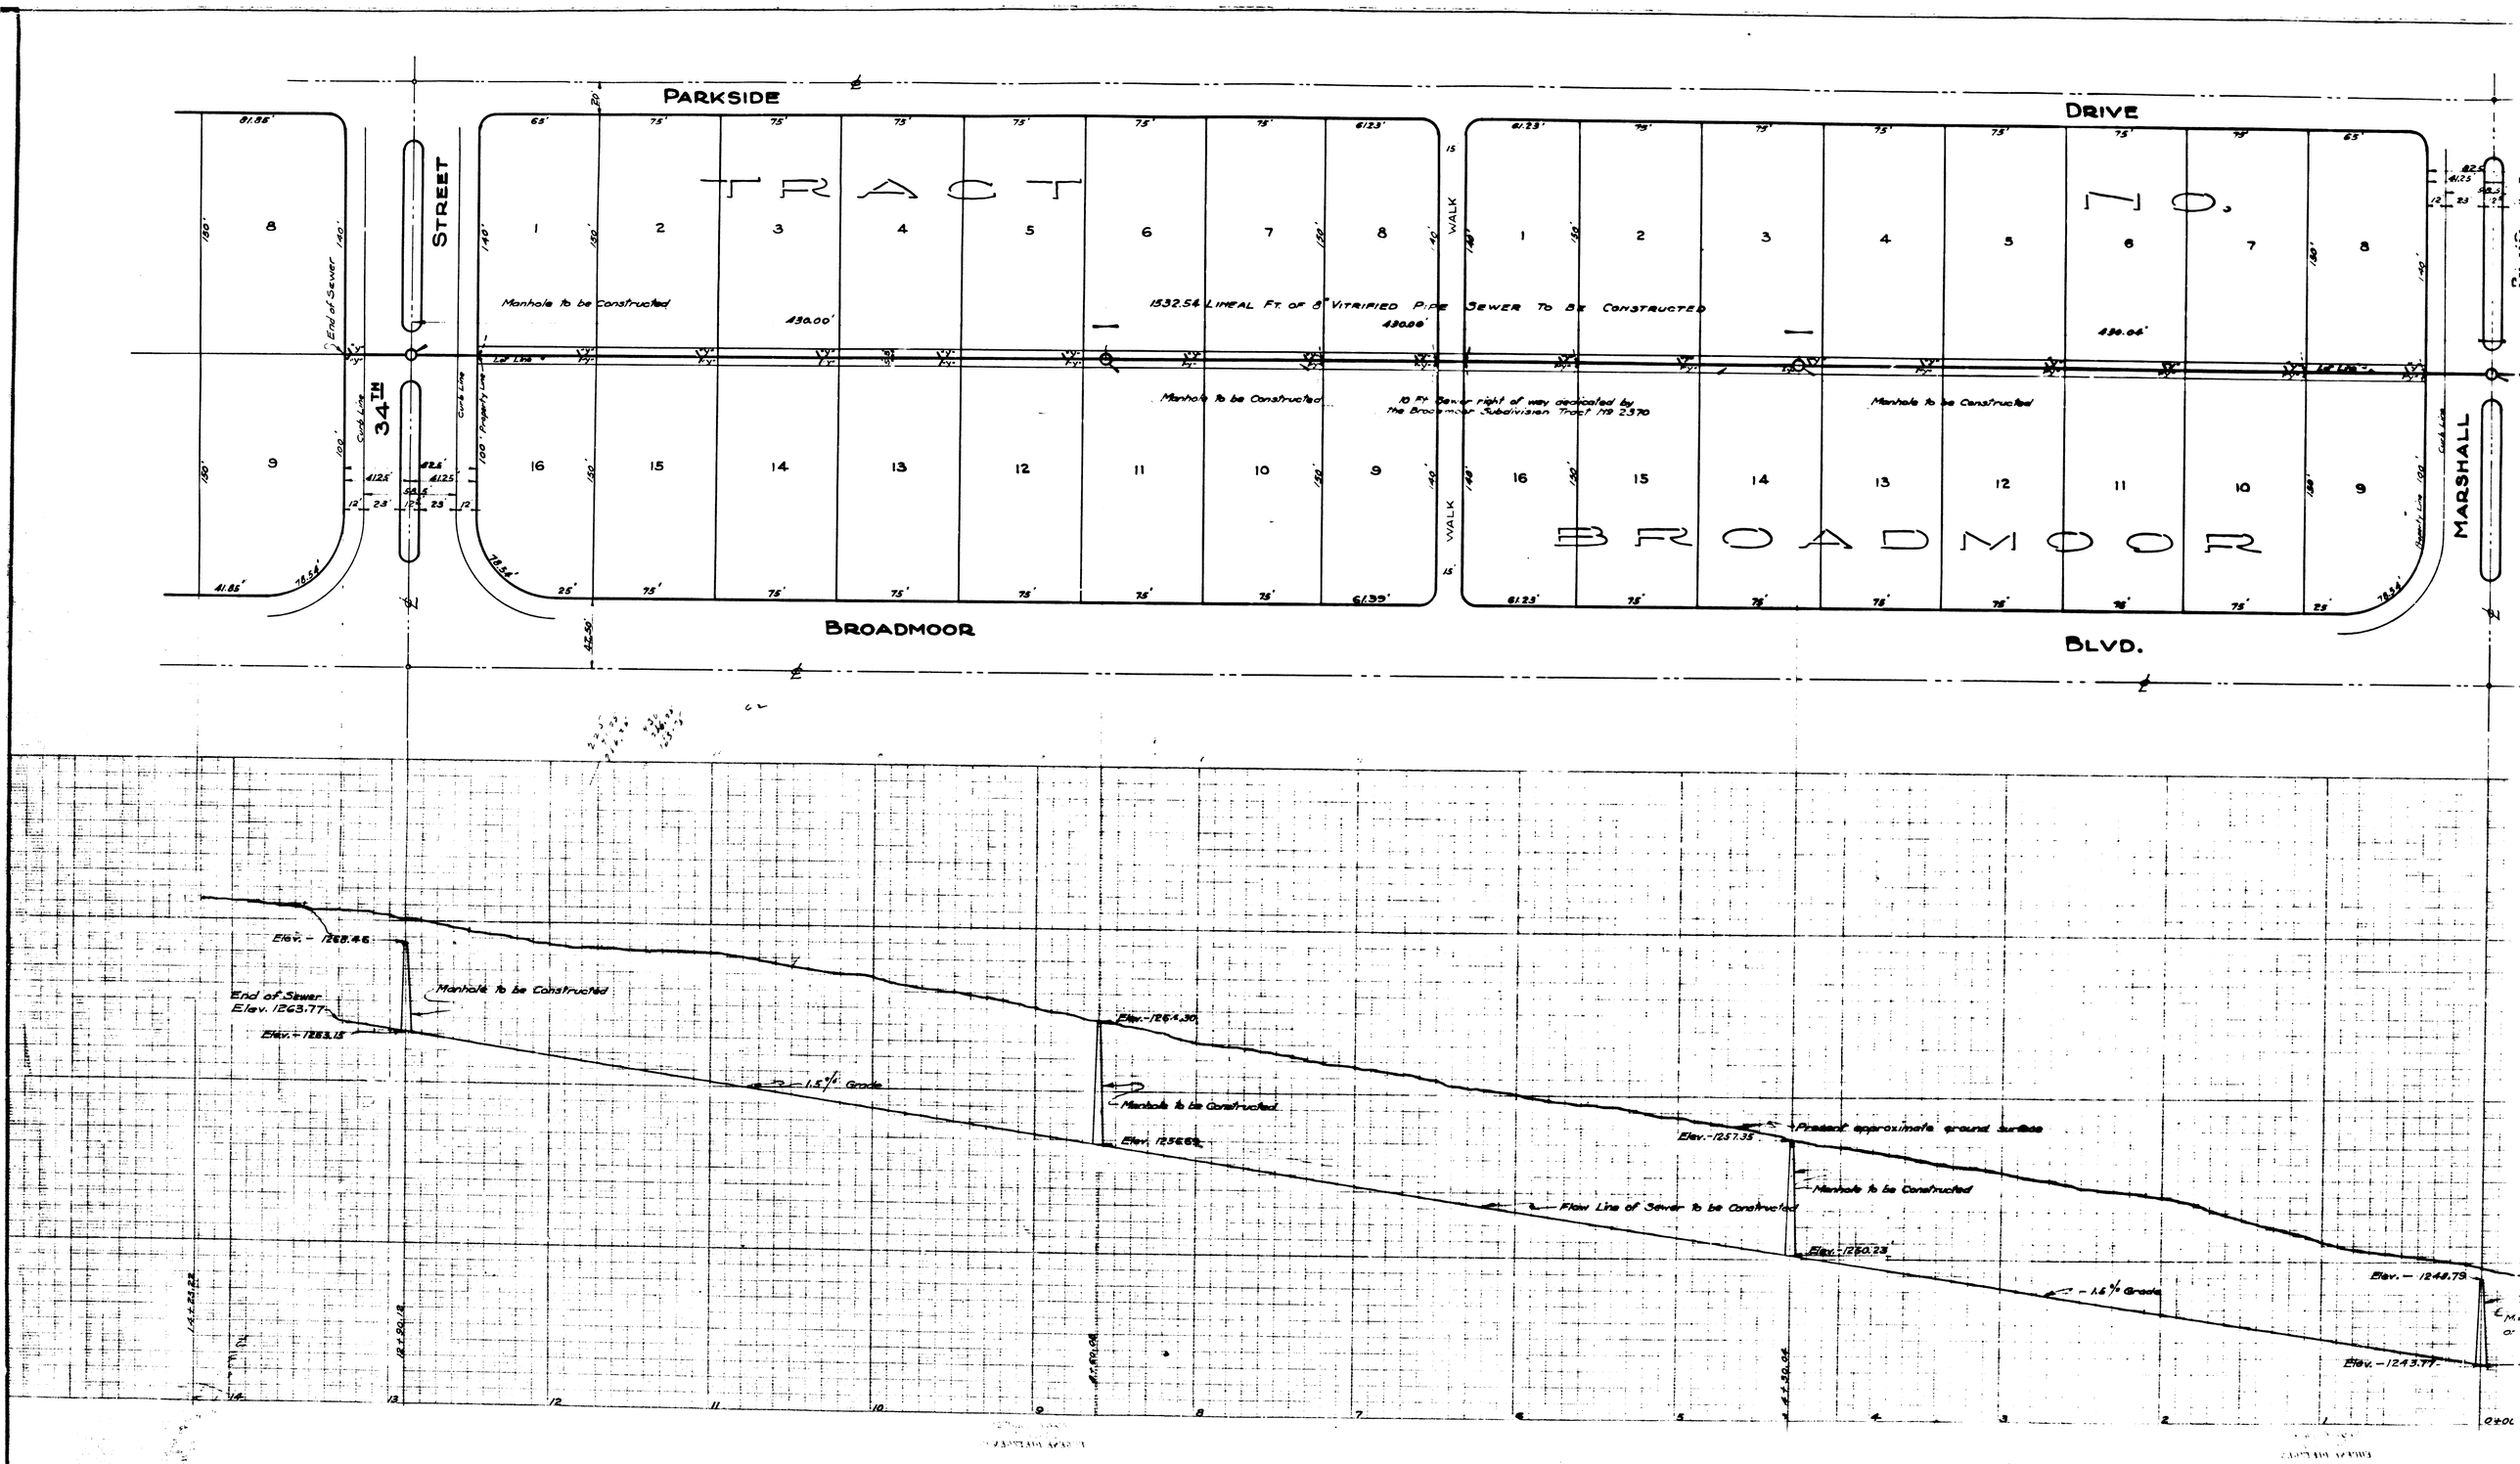
PARKSIDE
DRIVE
TRACT
NO.
BROADMOOR
BLVD.
34TH
STREET
MARSHALL
WALK
Manhole To be Constructed
1532.54 LINEAL FT. OF 8" VITRIFIED PIPE SEWER TO BE CONSTRUCTED
10 Ft. Sewer right of way dedicated by the Broadmoor Subdivision Tract No 2370
End of Sewer
Elev. - 1268.46
Manhole To be Constructed
End of Sewer
Elev. 1263.77
Elev. - 1263.15
1.5% Grade
Elev. - 1264.30
Manhole To be Constructed
Elev. 1256.63
Present approximate ground surface
Elev. - 1257.35
Manhole To be Constructed
Flow Line of Sewer To be Constructed
Elev. - 1250.23
1.6% Grade
Elev. - 1248.79
Elev. - 1243.77