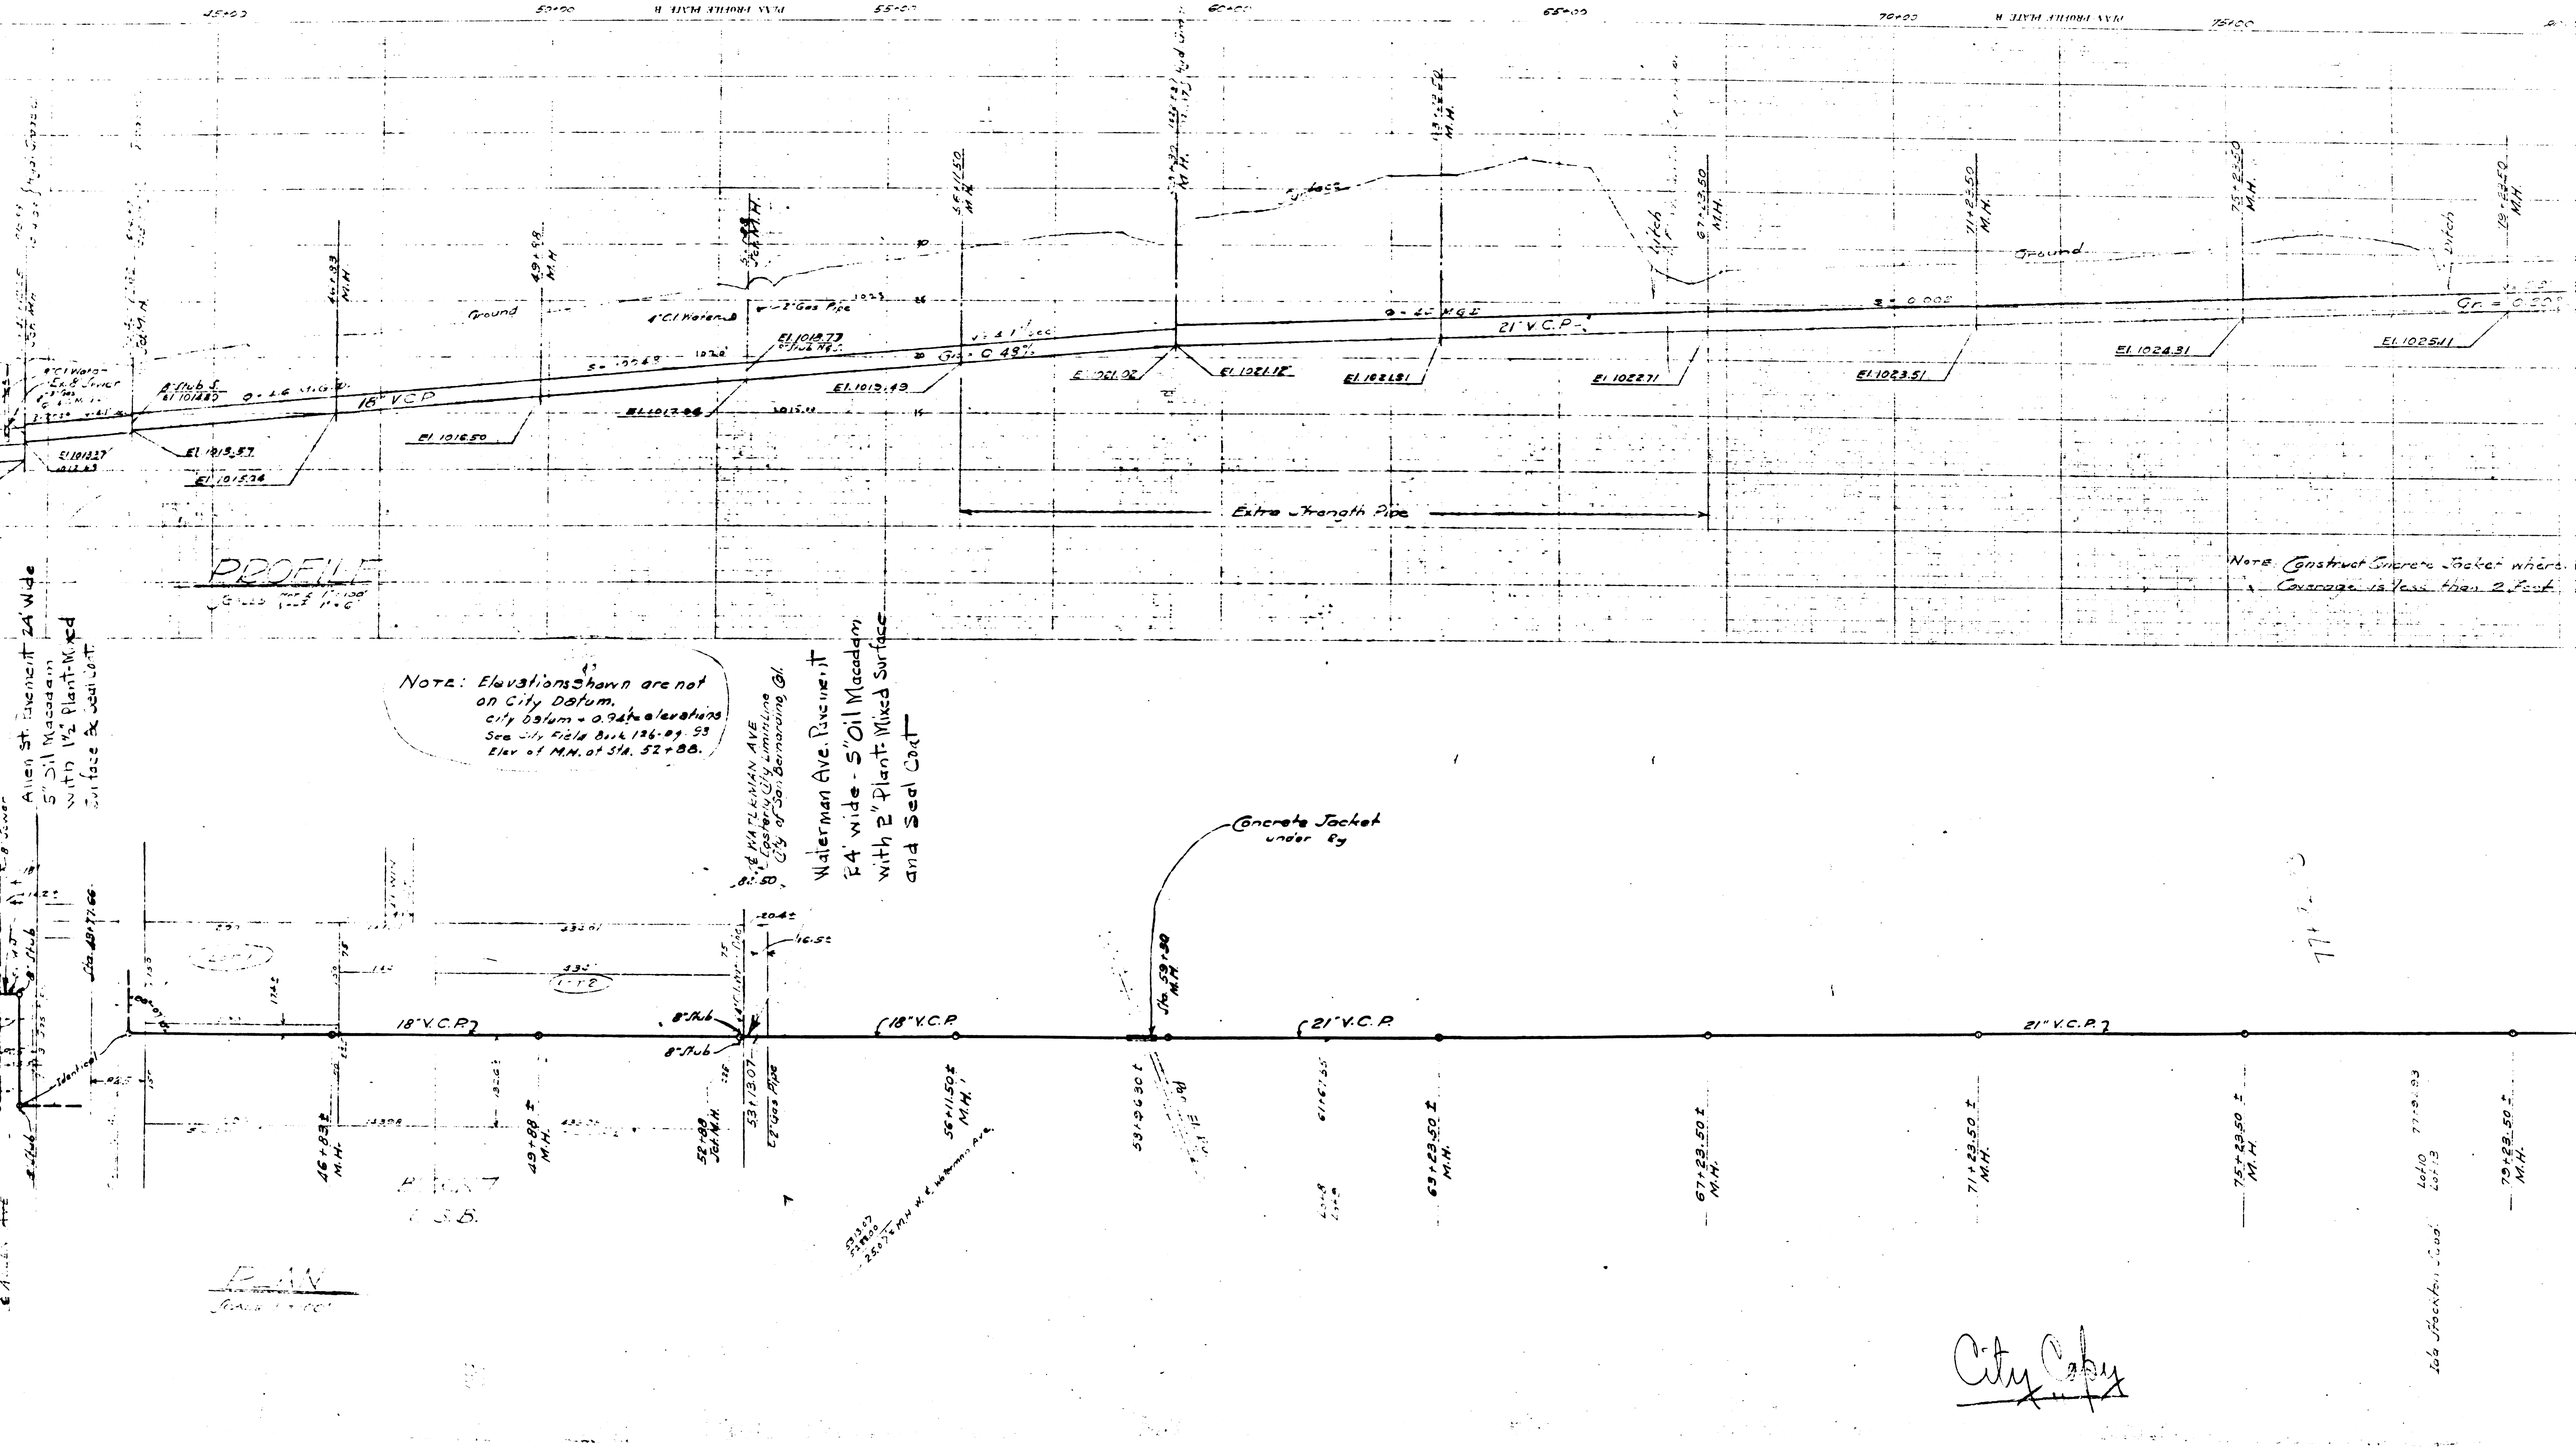
PROFILE
Ground
Grade
18" V.C.P.
21" V.C.P.
Extra Strength Pipe
Note: Construct Concrete Jacket where Coverage is less than 2 Feet
Note: Elevations shown are not on City Datum.
City Datum = 0.92 ft. elevations
See City Field Book 126-09-99
Elev. of M.H. at Sta. 52+88.
Allen St. Pavement 24' Wide
5" Oil Macadam
with 1½" Plant-Mixed
Surface & Seal Coat
Waterman Ave. Pavement
24' wide - 5" Oil Macadam
with 2" Plant-Mixed Surface
and Seal Coat
Concrete Jacket
under By
18" V.C.P.
21" V.C.P.
Vertical
City Copy

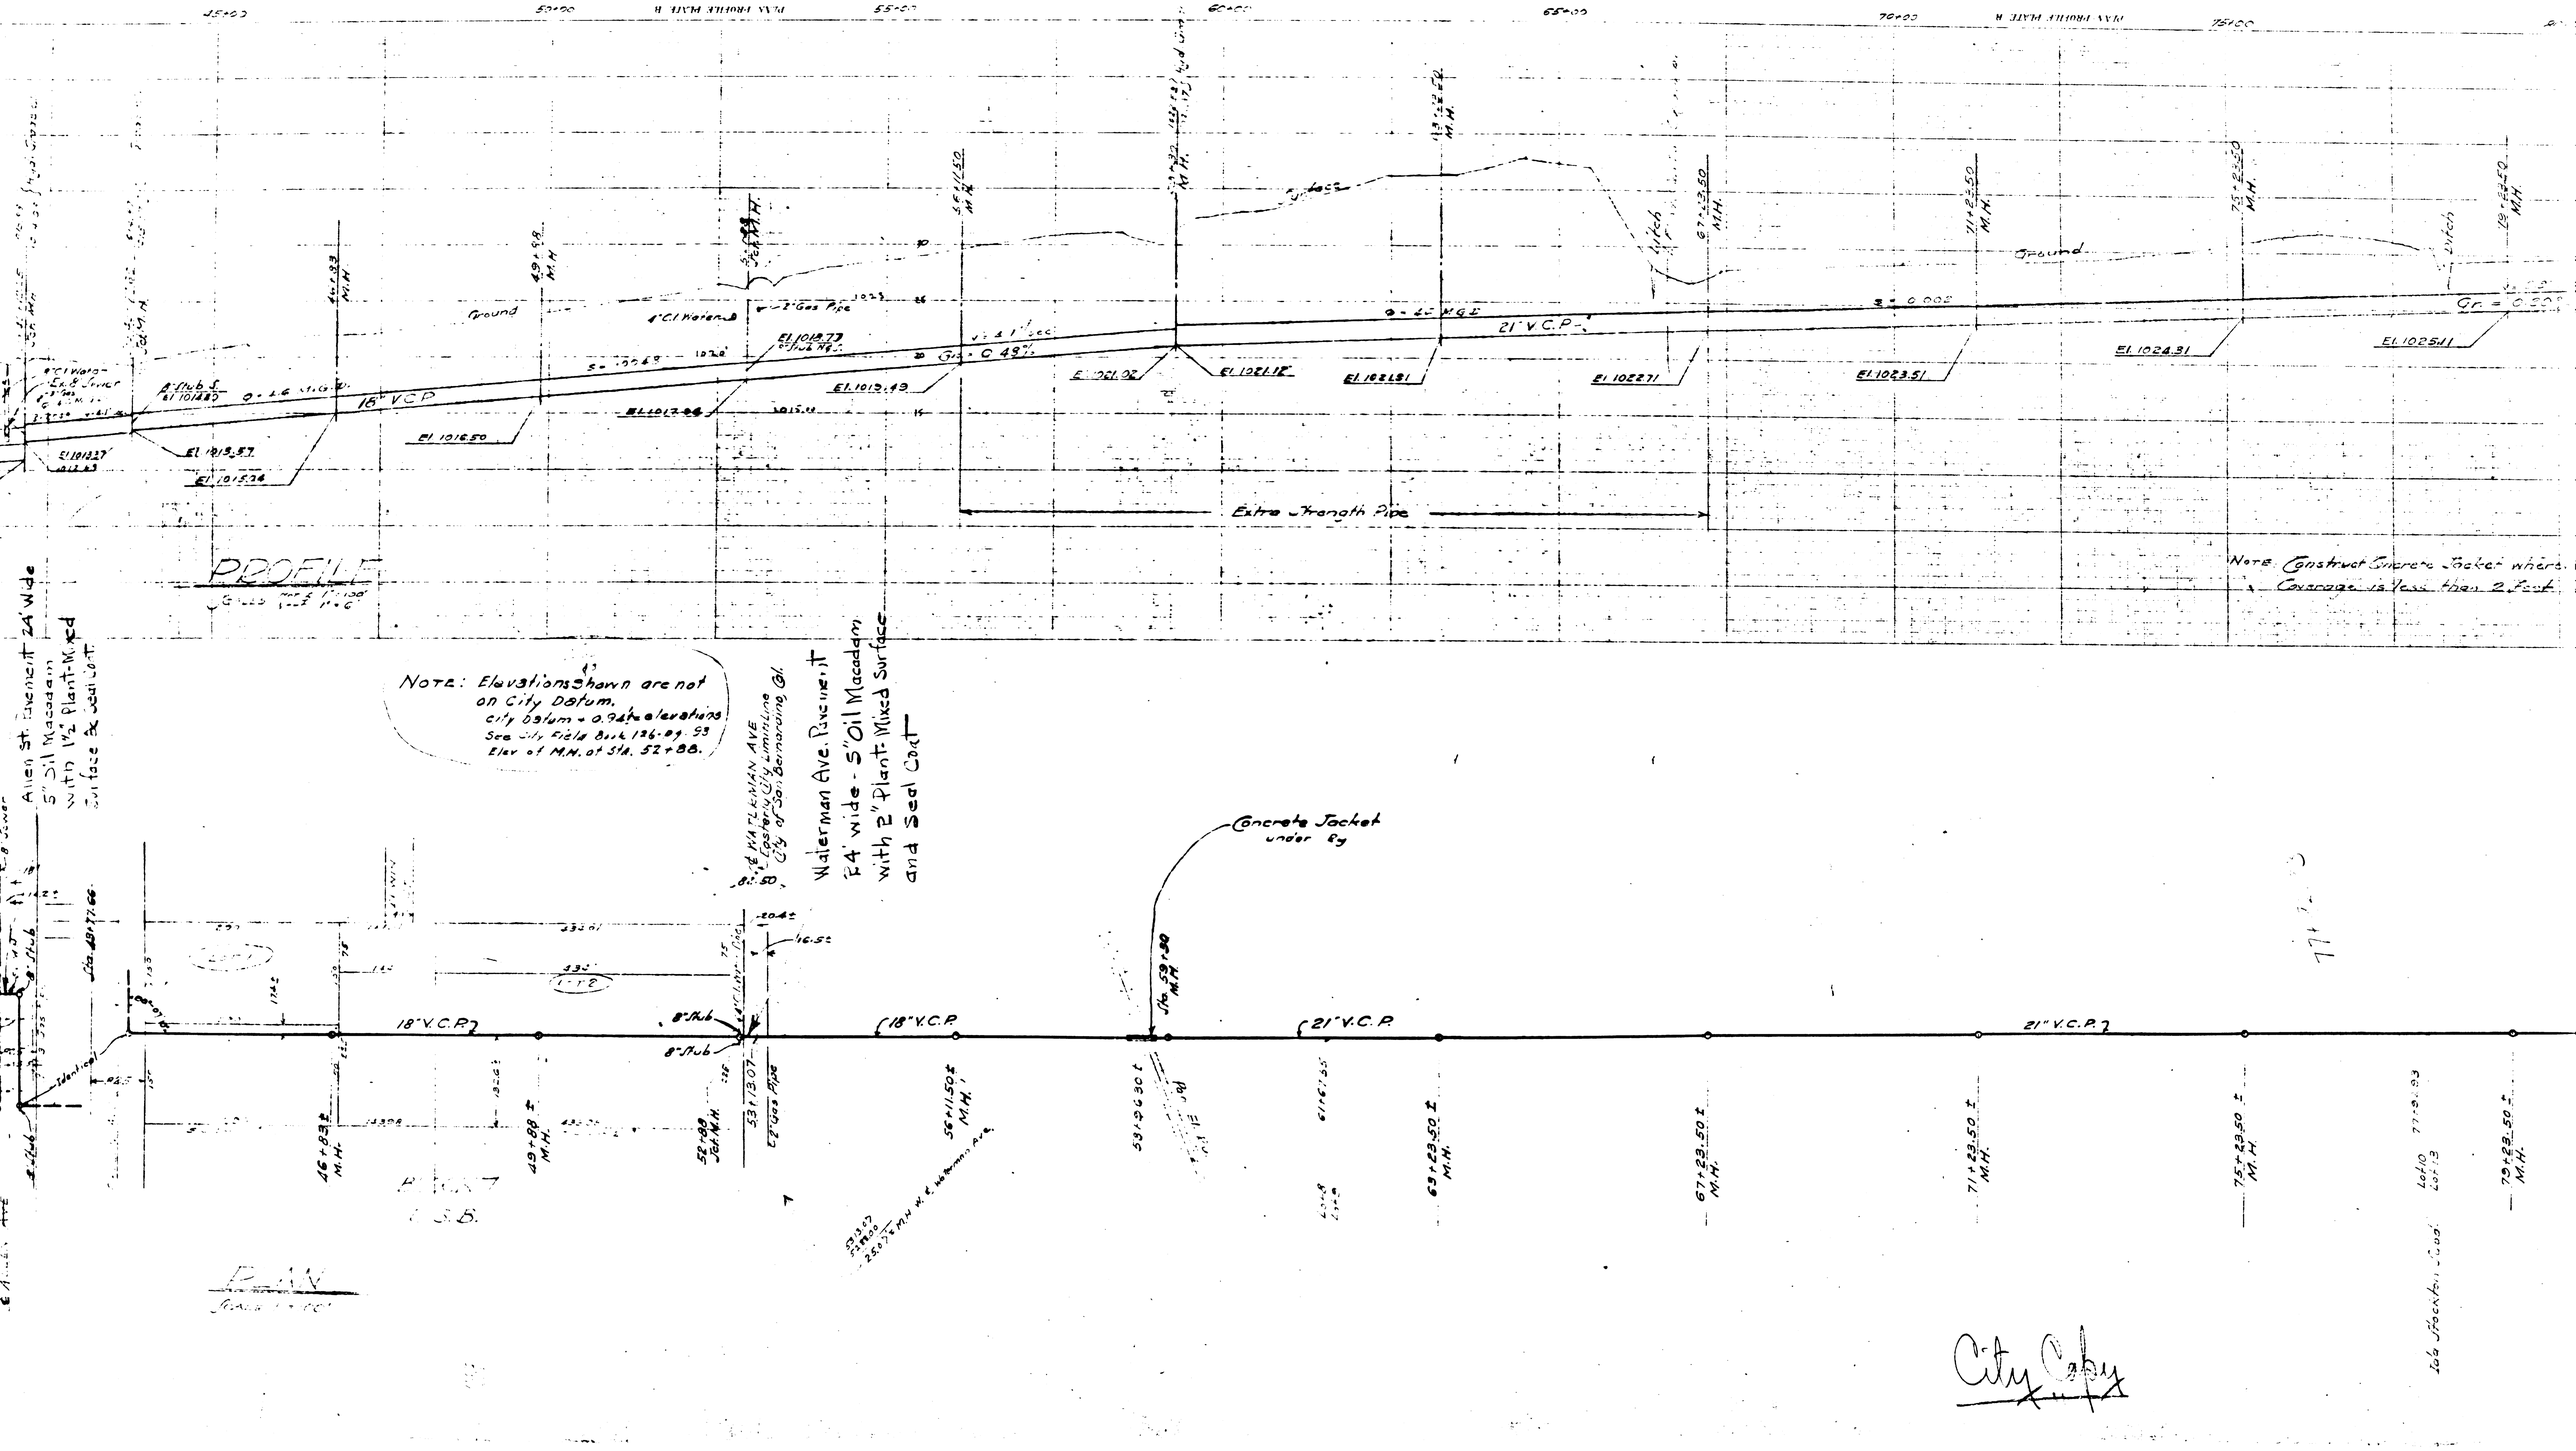
PROFILE
Ground
Grade
18" V.C.P.
21" V.C.P.
Extra Strength Pipe
Note: Construct Concrete Jacket where Coverage is less than 2 Feet
Note: Elevations shown are not on City Datum.
City Datum = 0.92 ft. elevations
See City Field Book 126-09-99
Elev. of M.H. at Sta. 52+88.
Allen St. Pavement 24' Wide
5" Oil Macadam
with 1½" Plant-Mixed
Surface & Seal Coat
Waterman Ave. Pavement
24' wide - 5" Oil Macadam
with 2" Plant-Mixed Surface
and Seal Coat
Concrete Jacket
under By
18" V.C.P.
21" V.C.P.
Vertical
City Copy