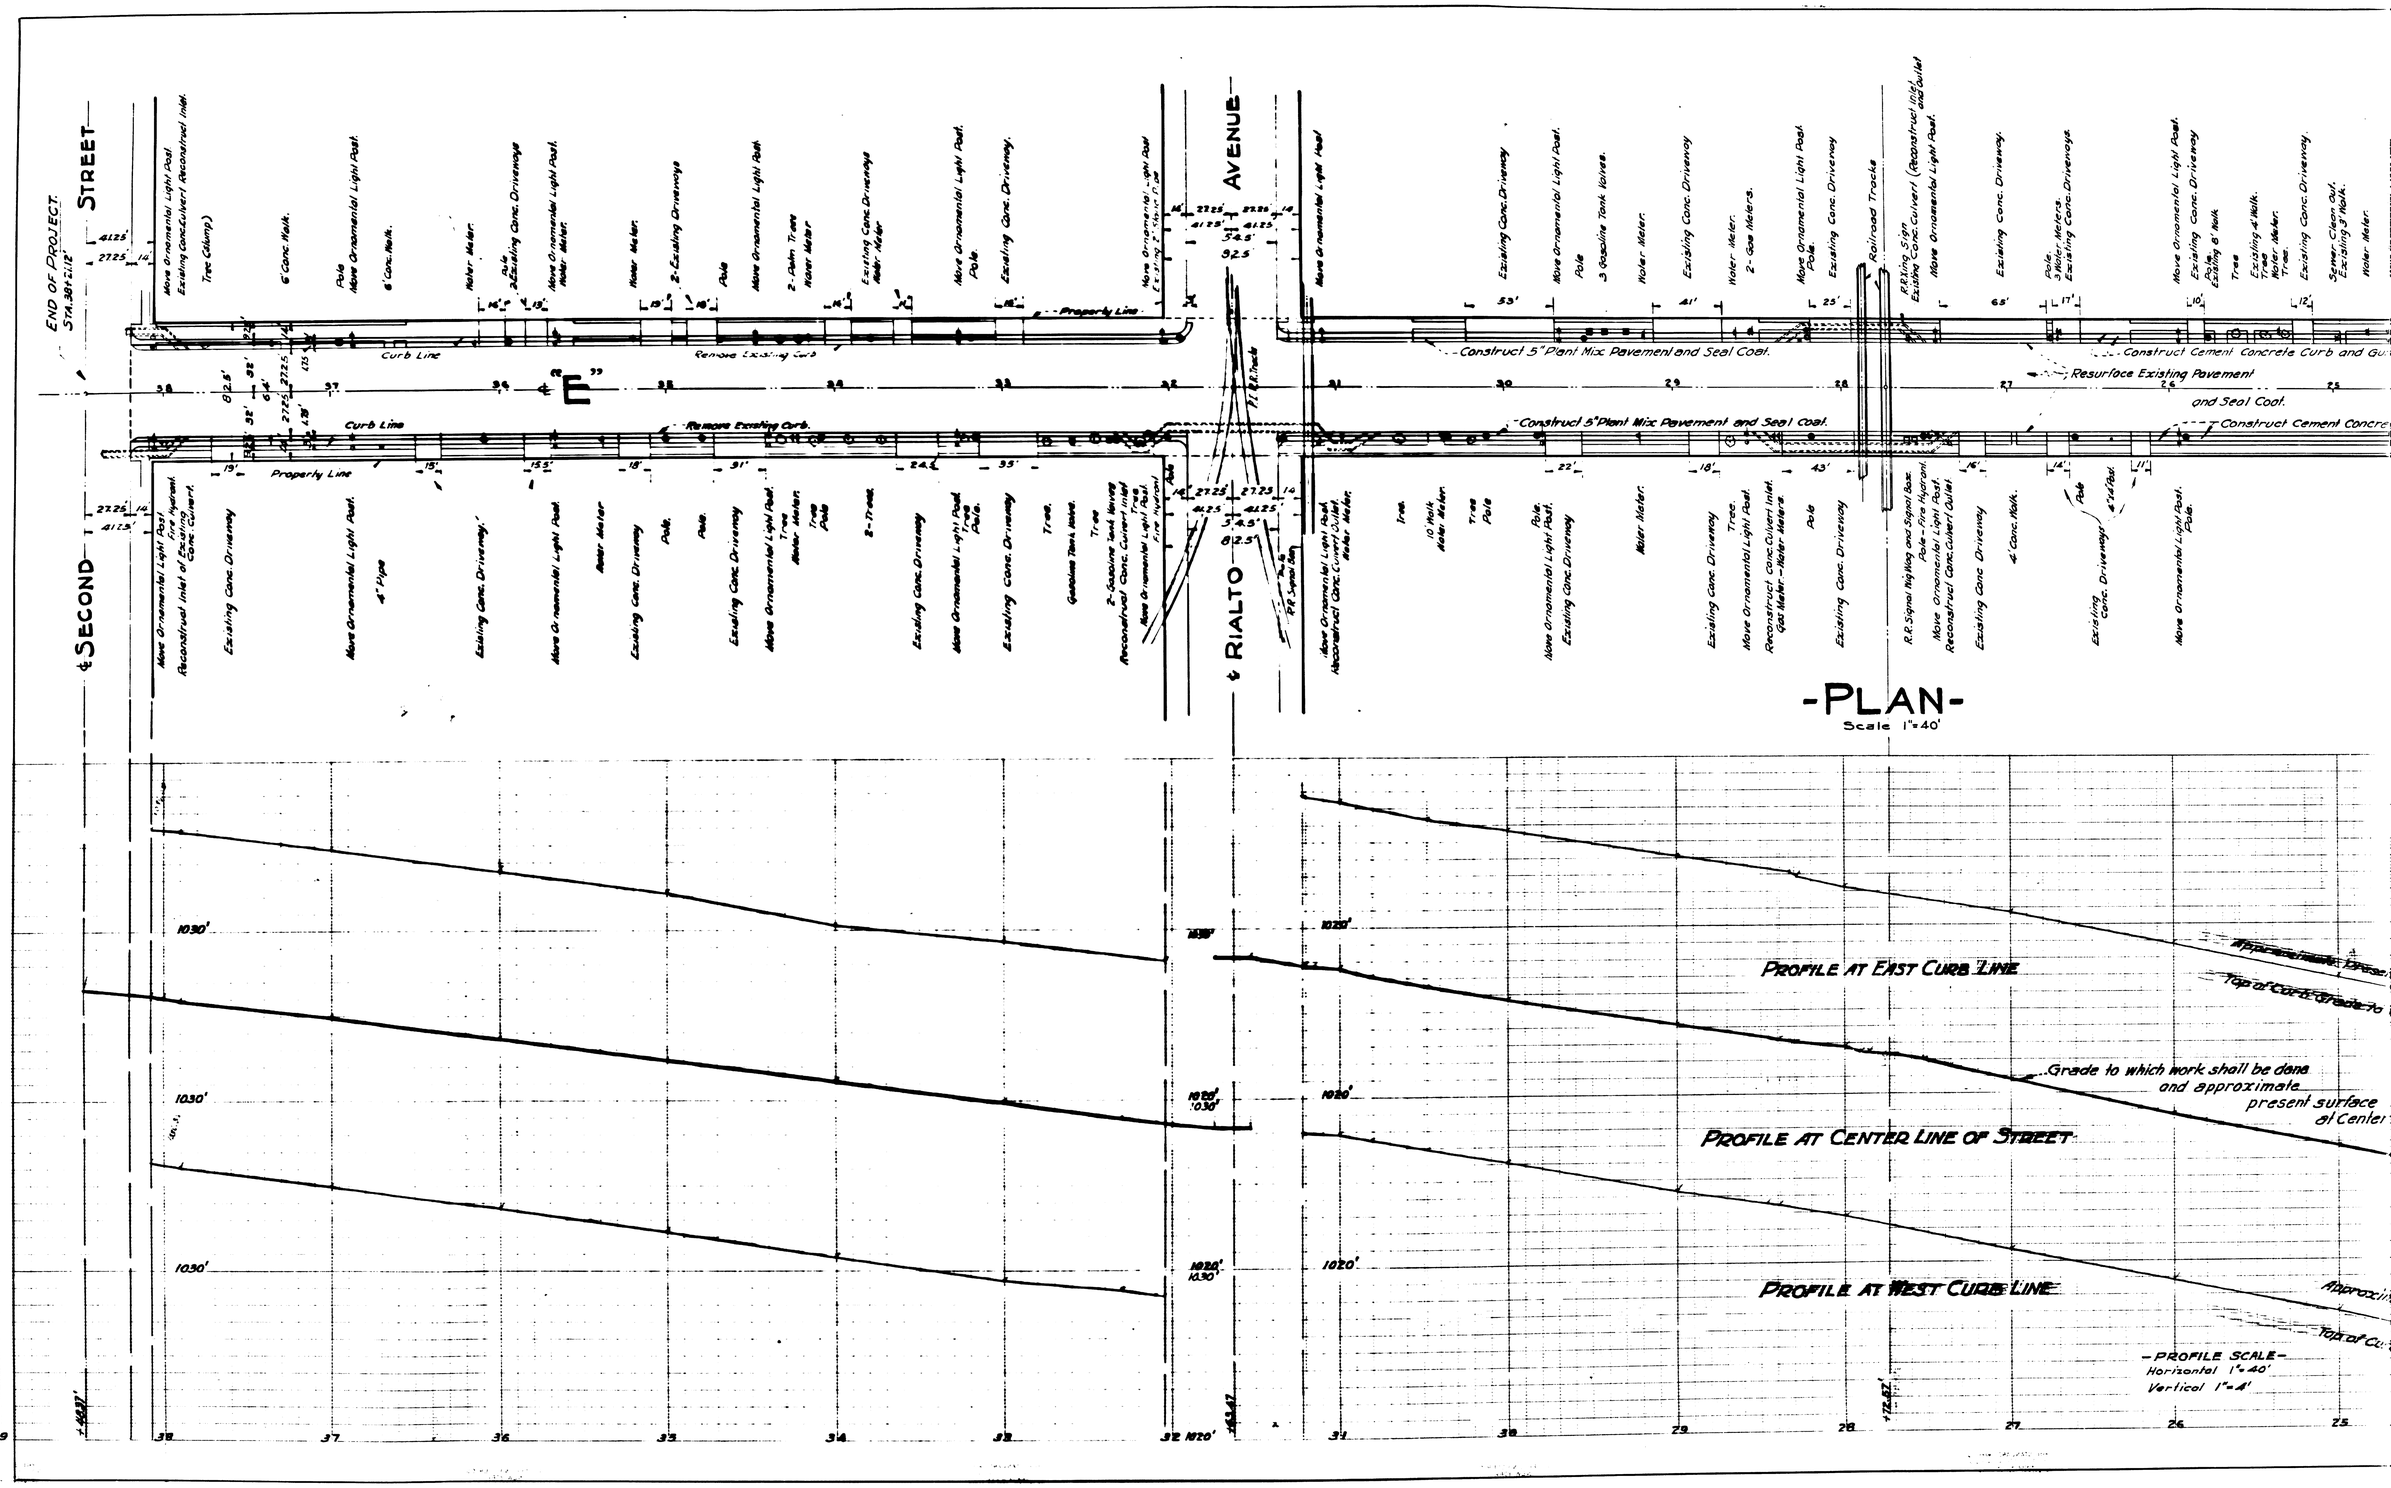
END OF PROJECT
STA. 38+21.12
SECOND STREET
RIALTO AVENUE
Curb Line
Remove Existing Curb
Property Line
Construct 5" Plant Mix Pavement and Seal Coat.
Resurface Existing Pavement and Seal Coat.
Construct Cement Concrete Curb and Gutter
Railroad Tracks
-PLAN-
Scale 1"=40'
PROFILE AT EAST CURB LINE
PROFILE AT CENTER LINE OF STREET
PROFILE AT WEST CURB LINE
Grade to which work shall be done and approximate present surface at Center
-PROFILE SCALE-
Horizontal 1"=40'
Vertical 1"=4'

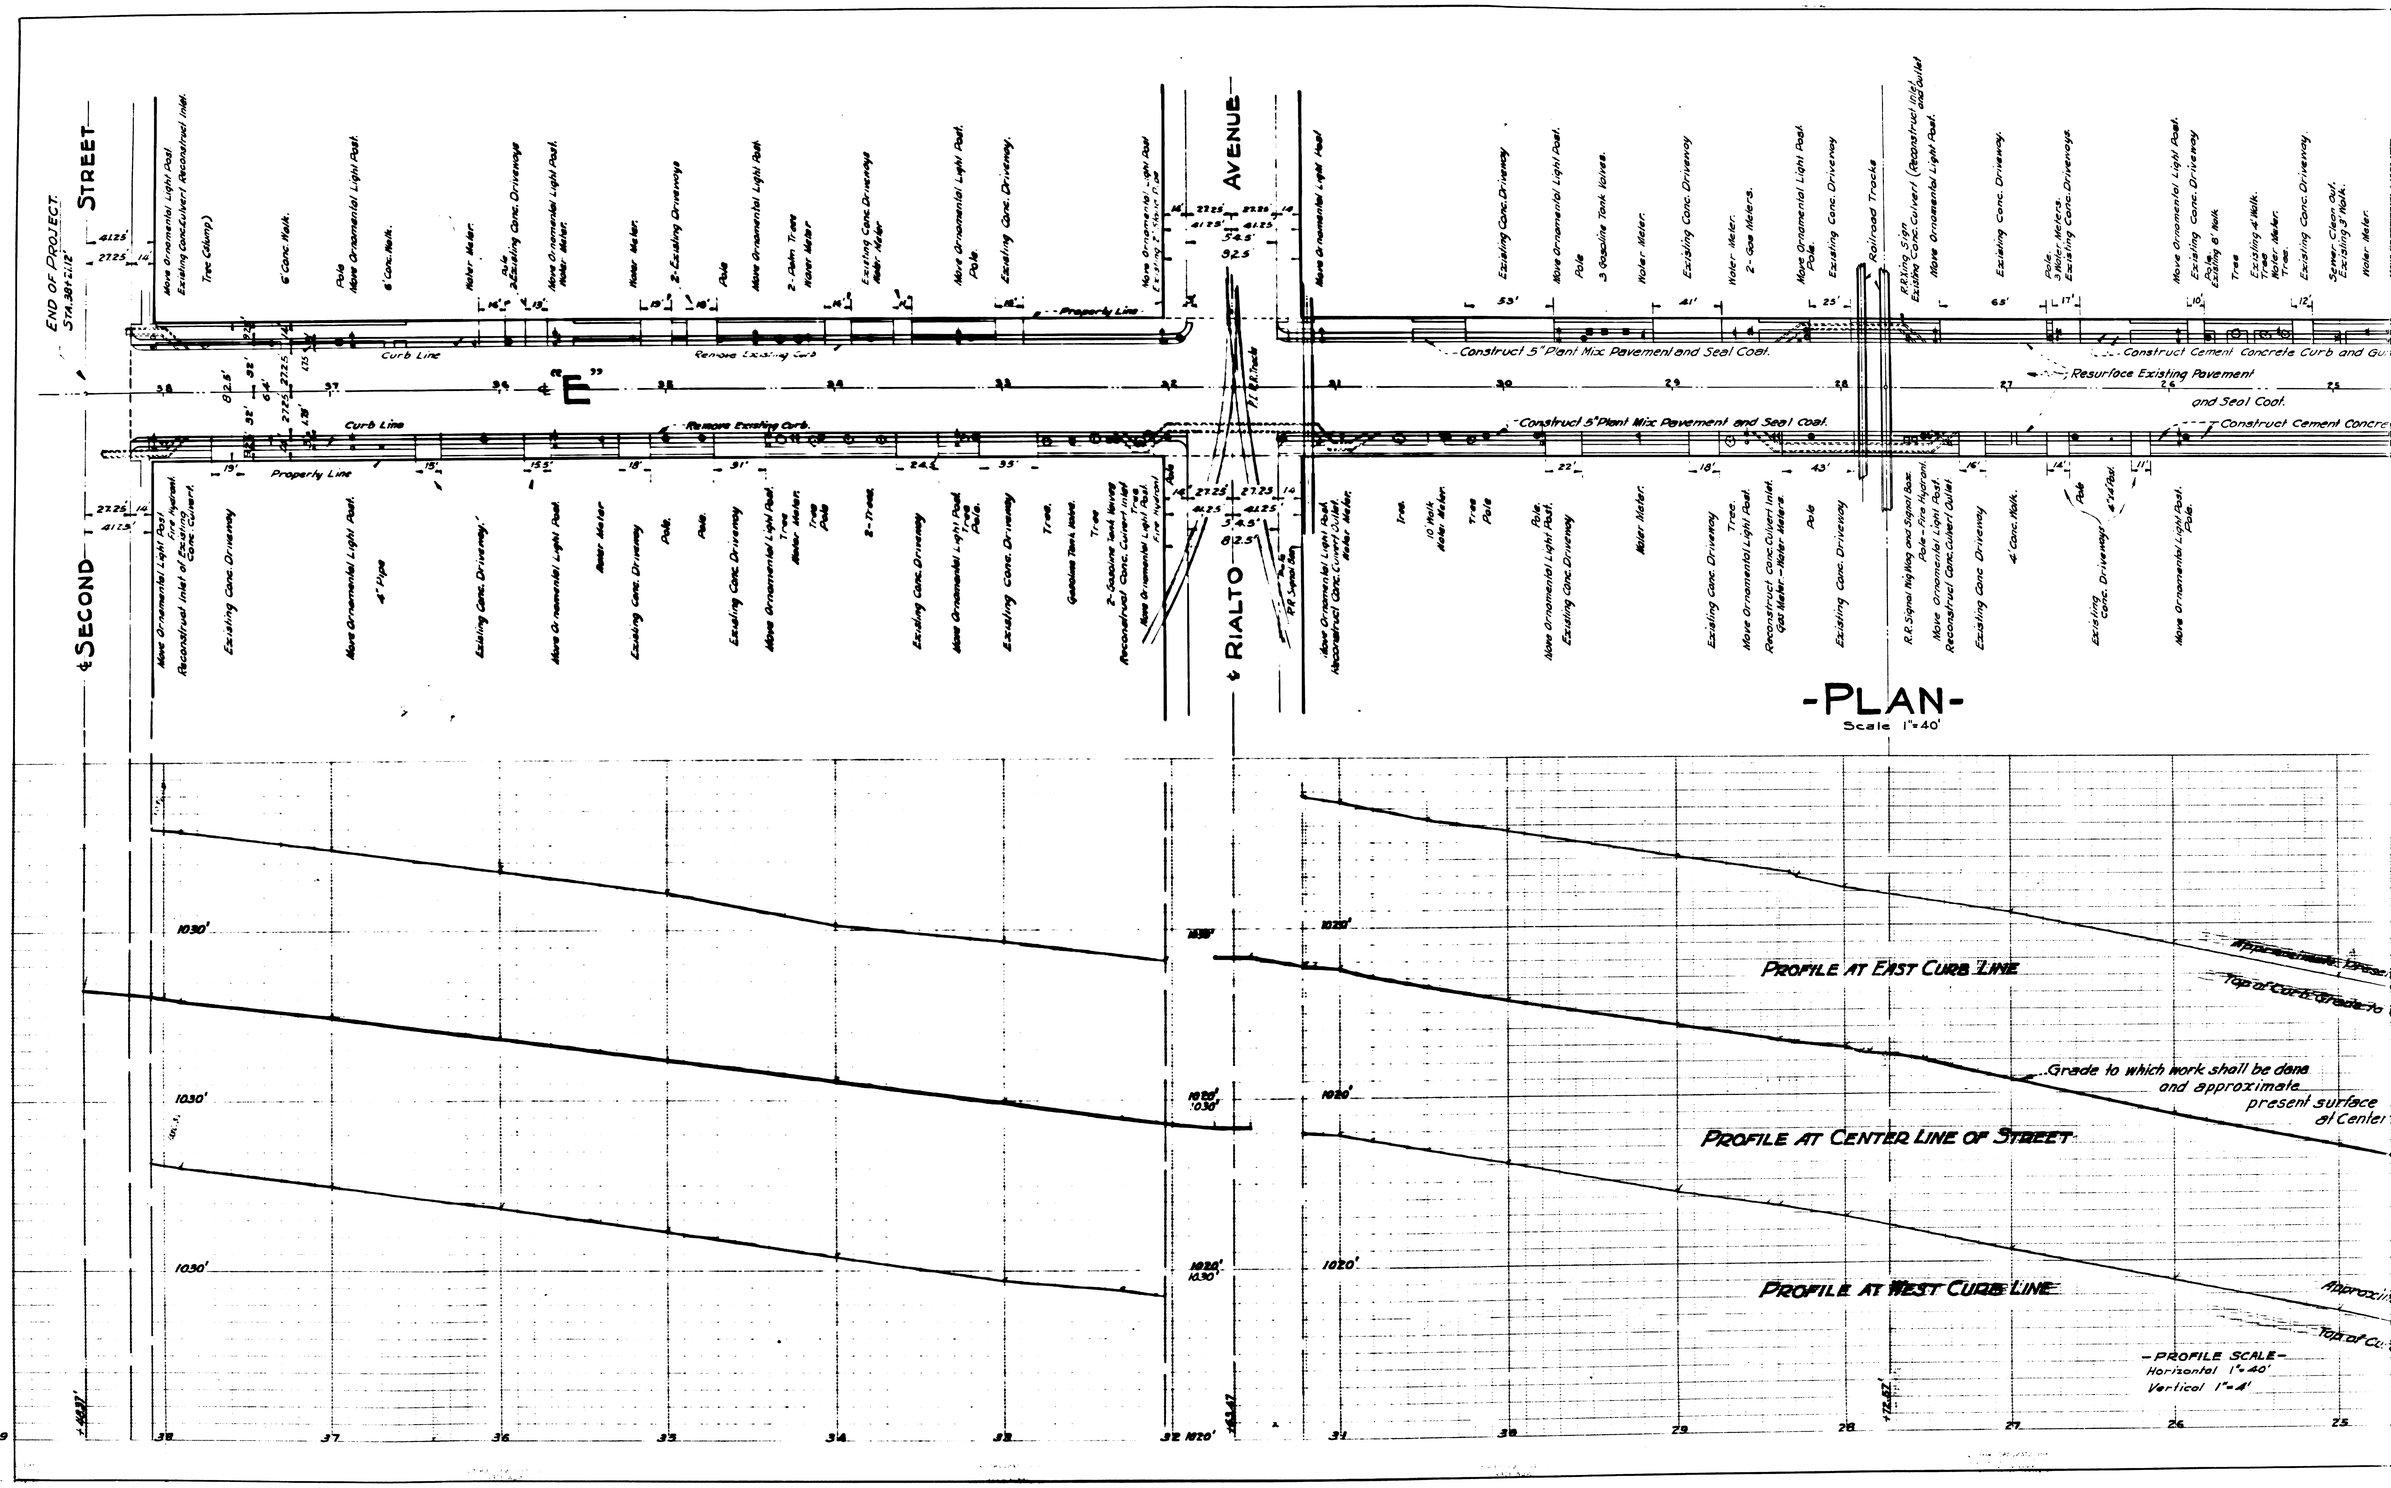
END OF PROJECT
STA. 38+21.12
SECOND STREET
RIALTO AVENUE
Curb Line
Remove Existing Curb
Property Line
Construct 5" Plant Mix Pavement and Seal Coat.
Resurface Existing Pavement and Seal Coat.
Construct Cement Concrete Curb and Gutter
Railroad Tracks
-PLAN-
Scale 1"=40'
PROFILE AT EAST CURB LINE
PROFILE AT CENTER LINE OF STREET
PROFILE AT WEST CURB LINE
Grade to which work shall be done and approximate present surface at Center
-PROFILE SCALE-
Horizontal 1"=40'
Vertical 1"=4'