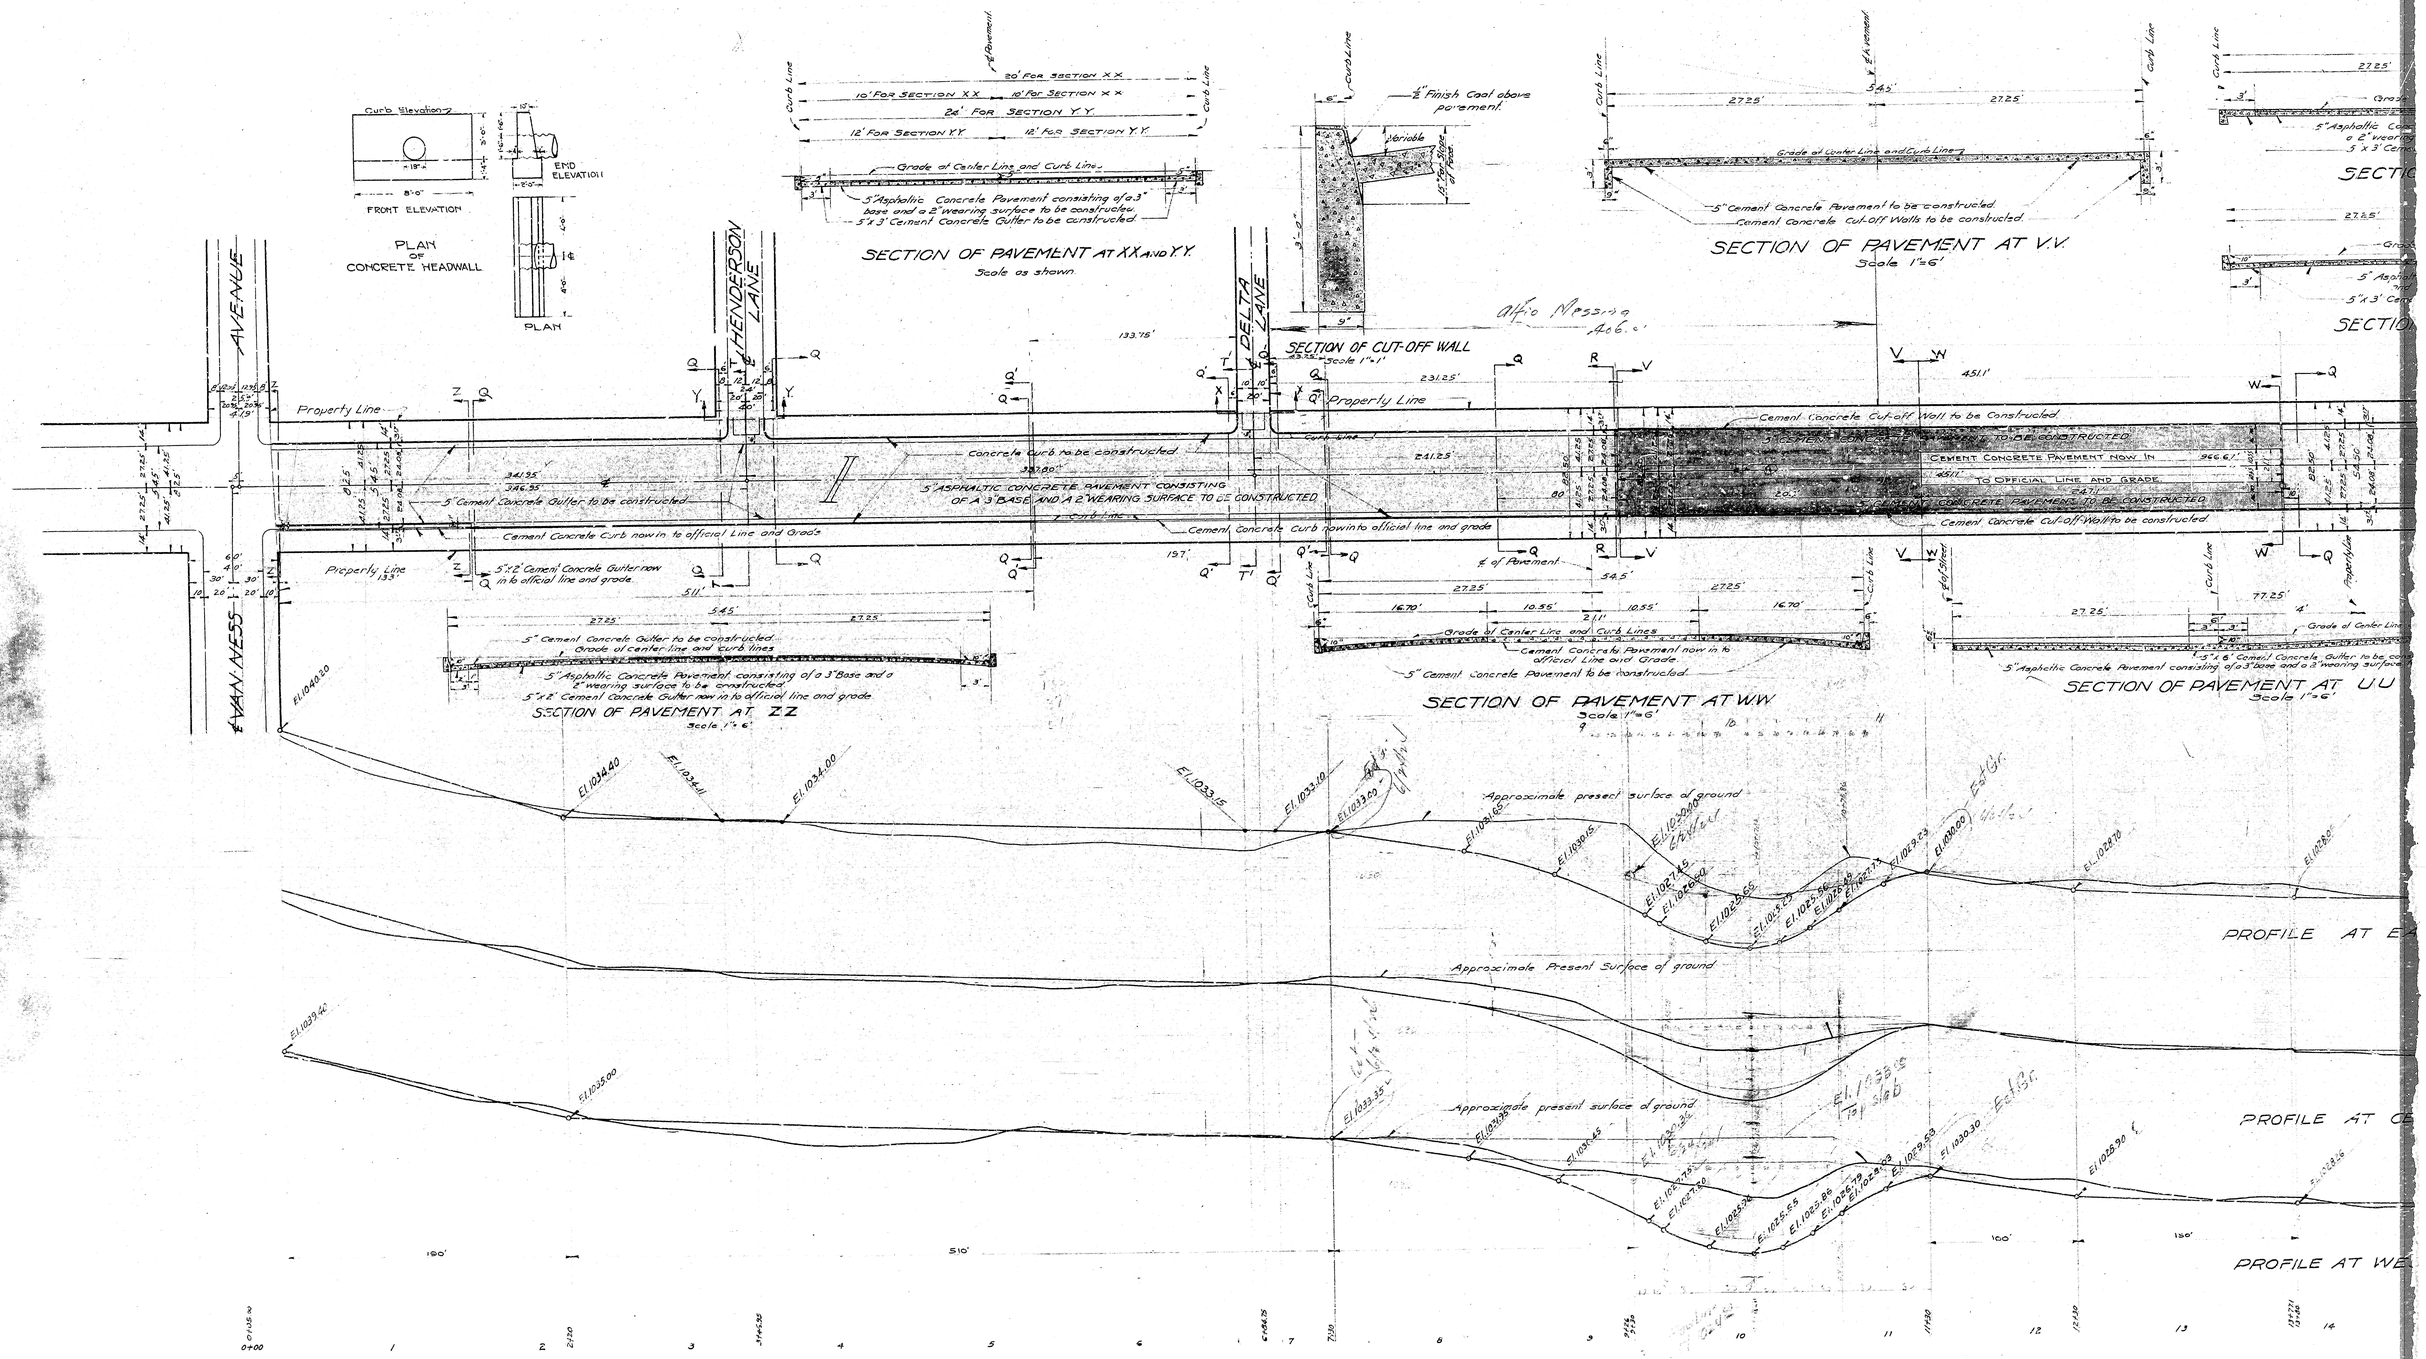
Curb Elevation
FRONT ELEVATION
END ELEVATION
PLAN OF CONCRETE HEADWALL
PLAN
SECTION OF PAVEMENT AT XX AND YY
Scale as shown
20' FOR SECTION XX
10' FOR SECTION XX
24' FOR SECTION YY
12' FOR SECTION YY
Grade of Center Line and Curb Line
5" Asphaltic Concrete Pavement consisting of a 3" base and a 2" wearing surface to be constructed.
5"x3' Cement Concrete Gutter to be constructed
SECTION OF CUT-OFF WALL
Scale 1"=1'
Variable
SECTION OF PAVEMENT AT V.V.
Scale 1"=6'
5" Cement Concrete Pavement to be constructed
Cement Concrete Cut-Off Walls to be constructed
SECTION OF PAVEMENT AT W.W.
Scale 1"=6'
5" Cement Concrete Pavement to be constructed
SECTION OF PAVEMENT AT ZZ
Scale 1"=6'
5" Cement Concrete Gutter to be constructed
Grade of center line and curb lines
5" Asphaltic Concrete Pavement consisting of a 3" Base and a 2" wearing surface to be constructed
5"x8" Cement Concrete Gutter now in to official line and grade
SECTION OF PAVEMENT AT UU
Scale 1"=6'
5"x6" Cement Concrete Gutter to be constructed
5" Asphaltic Concrete Pavement consisting of a 3" base and a 2" wearing surface
EVAN AVENUE
HENDERSON LANE
DELTA LANE
Property Line
Concrete curb to be constructed
5" ASPHALTIC CONCRETE PAVEMENT CONSISTING OF A 3" BASE AND A 2" WEARING SURFACE TO BE CONSTRUCTED
5" Cement Concrete Gutter to be constructed
Cement Concrete Curb now in to official Line and Grade
Cement Concrete Cut-off Wall to be Constructed
CEMENT CONCRETE PAVEMENT NOW IN
TO OFFICIAL LINE AND GRADE
CONCRETE PAVEMENT TO BE CONSTRUCTED
Cement Concrete Cut-off Wall to be constructed
Cement Concrete Pavement now in to official Line and Grade
5" Cement Concrete Pavement to be constructed
Approximate present surface of ground
PROFILE AT EX
PROFILE AT CE
PROFILE AT WE

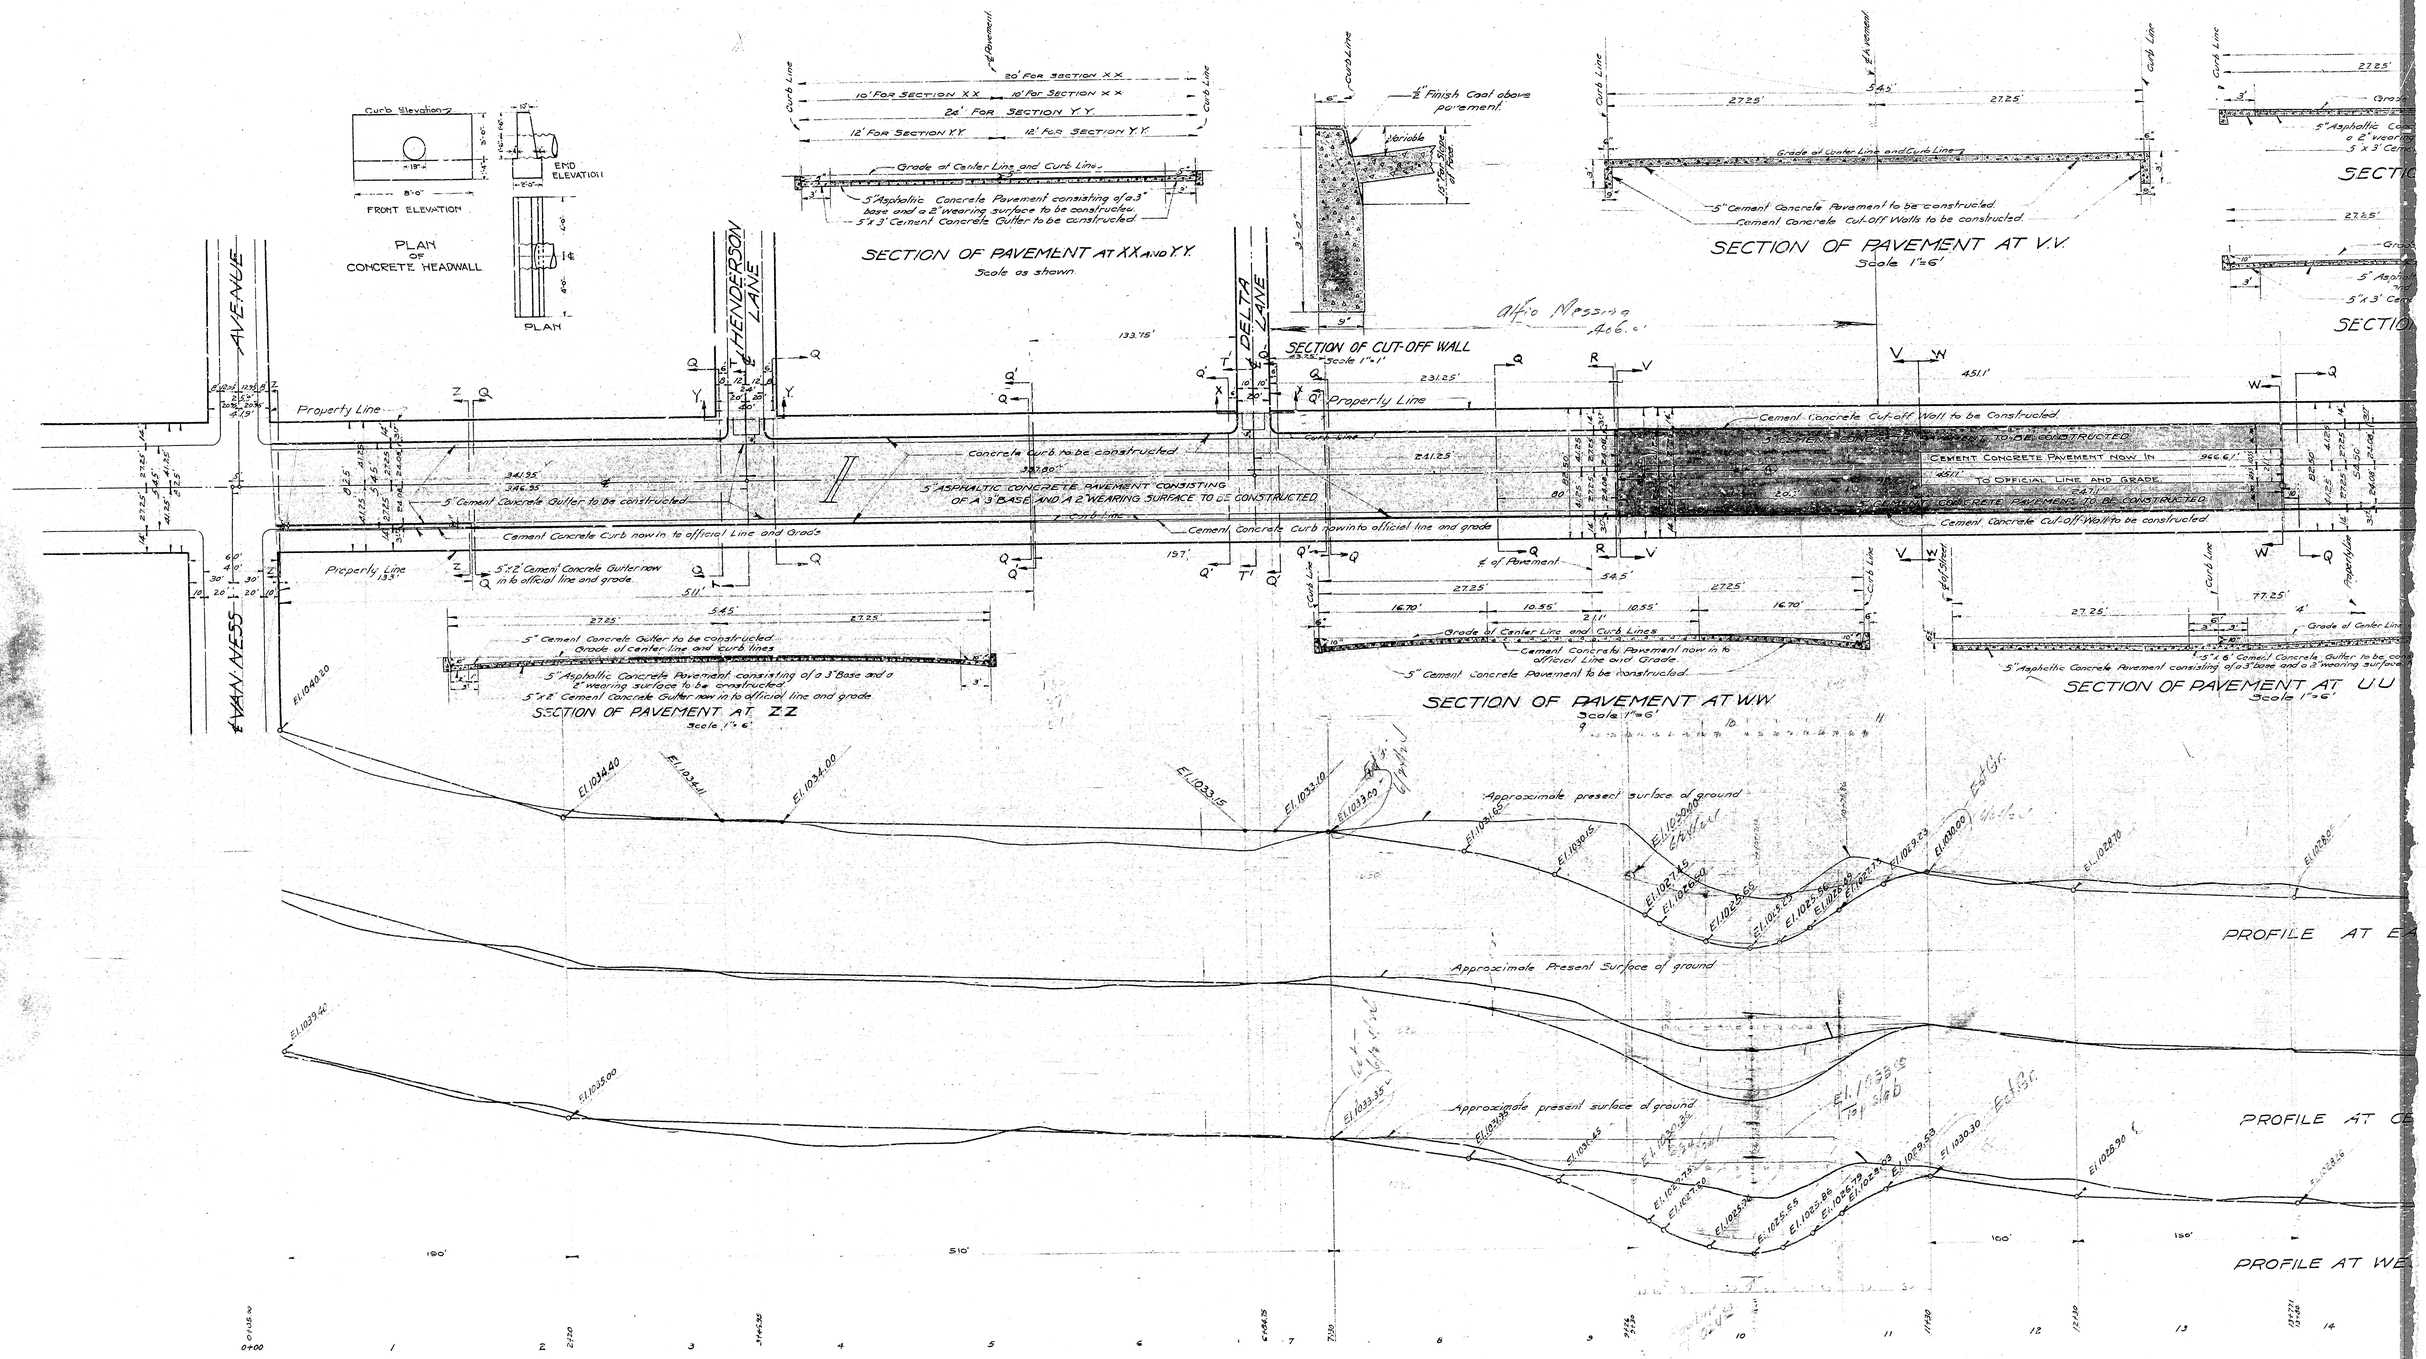
Curb Elevation
FRONT ELEVATION
END ELEVATION
PLAN OF CONCRETE HEADWALL
PLAN
SECTION OF PAVEMENT AT XX AND YY
Scale as shown
20' FOR SECTION XX
10' FOR SECTION XX
24' FOR SECTION YY
12' FOR SECTION YY
Grade of Center Line and Curb Line
5" Asphaltic Concrete Pavement consisting of a 3" base and a 2" wearing surface to be constructed.
5"x3' Cement Concrete Gutter to be constructed
SECTION OF CUT-OFF WALL
Scale 1"=1'
Variable
SECTION OF PAVEMENT AT V.V.
Scale 1"=6'
5" Cement Concrete Pavement to be constructed
Cement Concrete Cut-Off Walls to be constructed
SECTION OF PAVEMENT AT W.W.
Scale 1"=6'
5" Cement Concrete Pavement to be constructed
SECTION OF PAVEMENT AT ZZ
Scale 1"=6'
5" Cement Concrete Gutter to be constructed
Grade of center line and curb lines
5" Asphaltic Concrete Pavement consisting of a 3" Base and a 2" wearing surface to be constructed
5"x8" Cement Concrete Gutter now in to official line and grade
SECTION OF PAVEMENT AT UU
Scale 1"=6'
5"x6" Cement Concrete Gutter to be constructed
5" Asphaltic Concrete Pavement consisting of a 3" base and a 2" wearing surface
EVAN AVENUE
HENDERSON LANE
DELTA LANE
Property Line
Concrete curb to be constructed
5" ASPHALTIC CONCRETE PAVEMENT CONSISTING OF A 3" BASE AND A 2" WEARING SURFACE TO BE CONSTRUCTED
5" Cement Concrete Gutter to be constructed
Cement Concrete Curb now in to official Line and Grade
Cement Concrete Cut-off Wall to be Constructed
CEMENT CONCRETE PAVEMENT NOW IN
TO OFFICIAL LINE AND GRADE
CONCRETE PAVEMENT TO BE CONSTRUCTED
Cement Concrete Cut-off Wall to be constructed
Cement Concrete Pavement now in to official Line and Grade
5" Cement Concrete Pavement to be constructed
Approximate present surface of ground
PROFILE AT EX
PROFILE AT CE
PROFILE AT WE