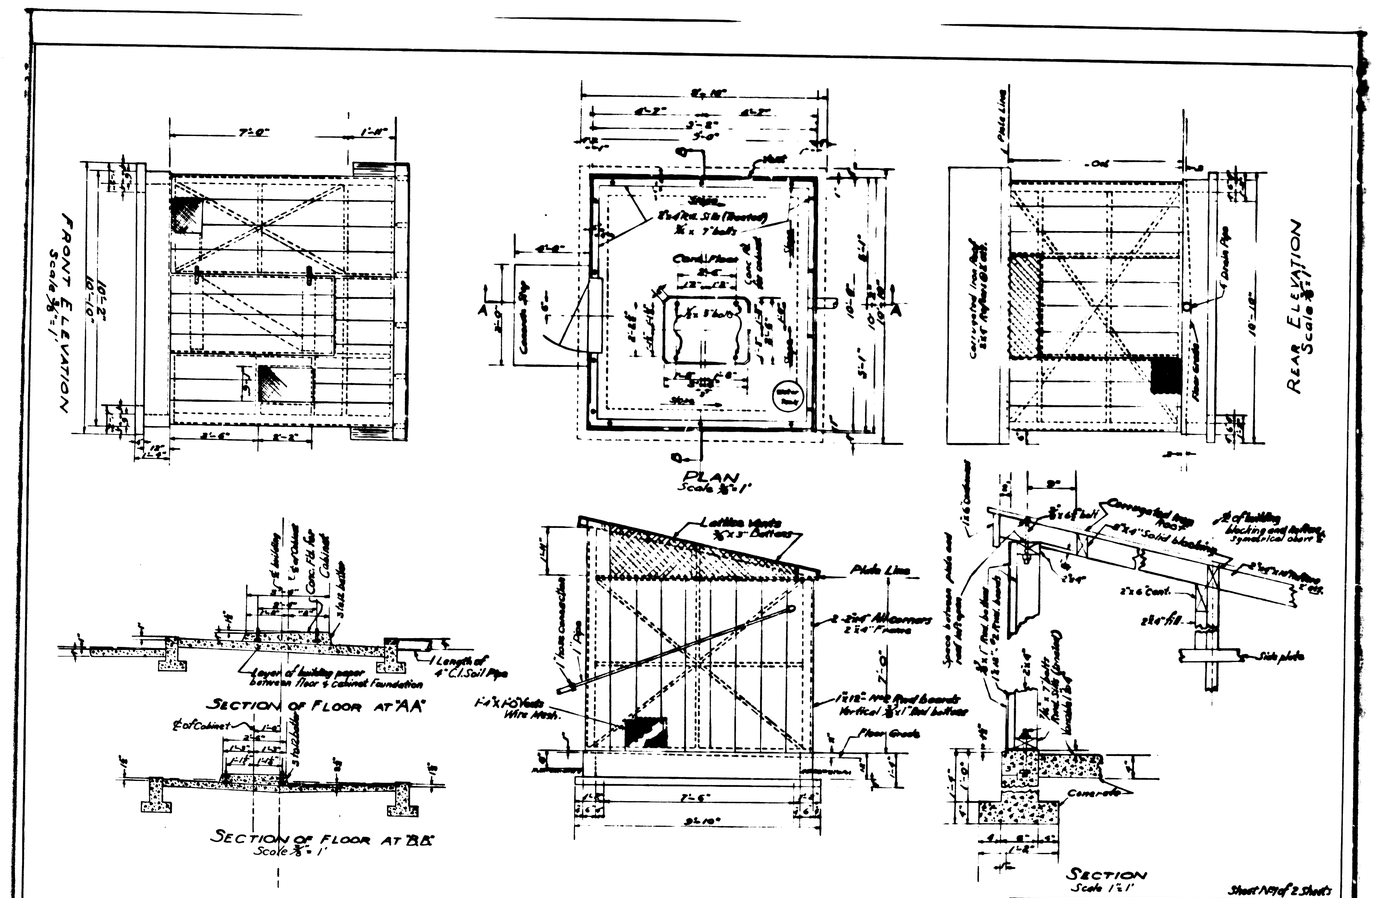
FRONT ELEVATION
Scale 3/8"=1'
PLAN
Scale 3/8"=1'
REAR ELEVATION
Scale 3/8"=1'
SECTION OF FLOOR AT "AA"
SECTION OF FLOOR AT "BB"
Scale 3/8"=1'
SECTION
Scale 1"=1'
Sheet No 1 of 2 Sheets
See Sheet No 2 for detail of Lethal Cabinet
DETAIL OF BUILDING FOR DOG POUND
CITY OF SAN BERNARDINO
CALIFORNIA
JAN. 1933
CHAS. L. FOULKE
CITY ENGINEER