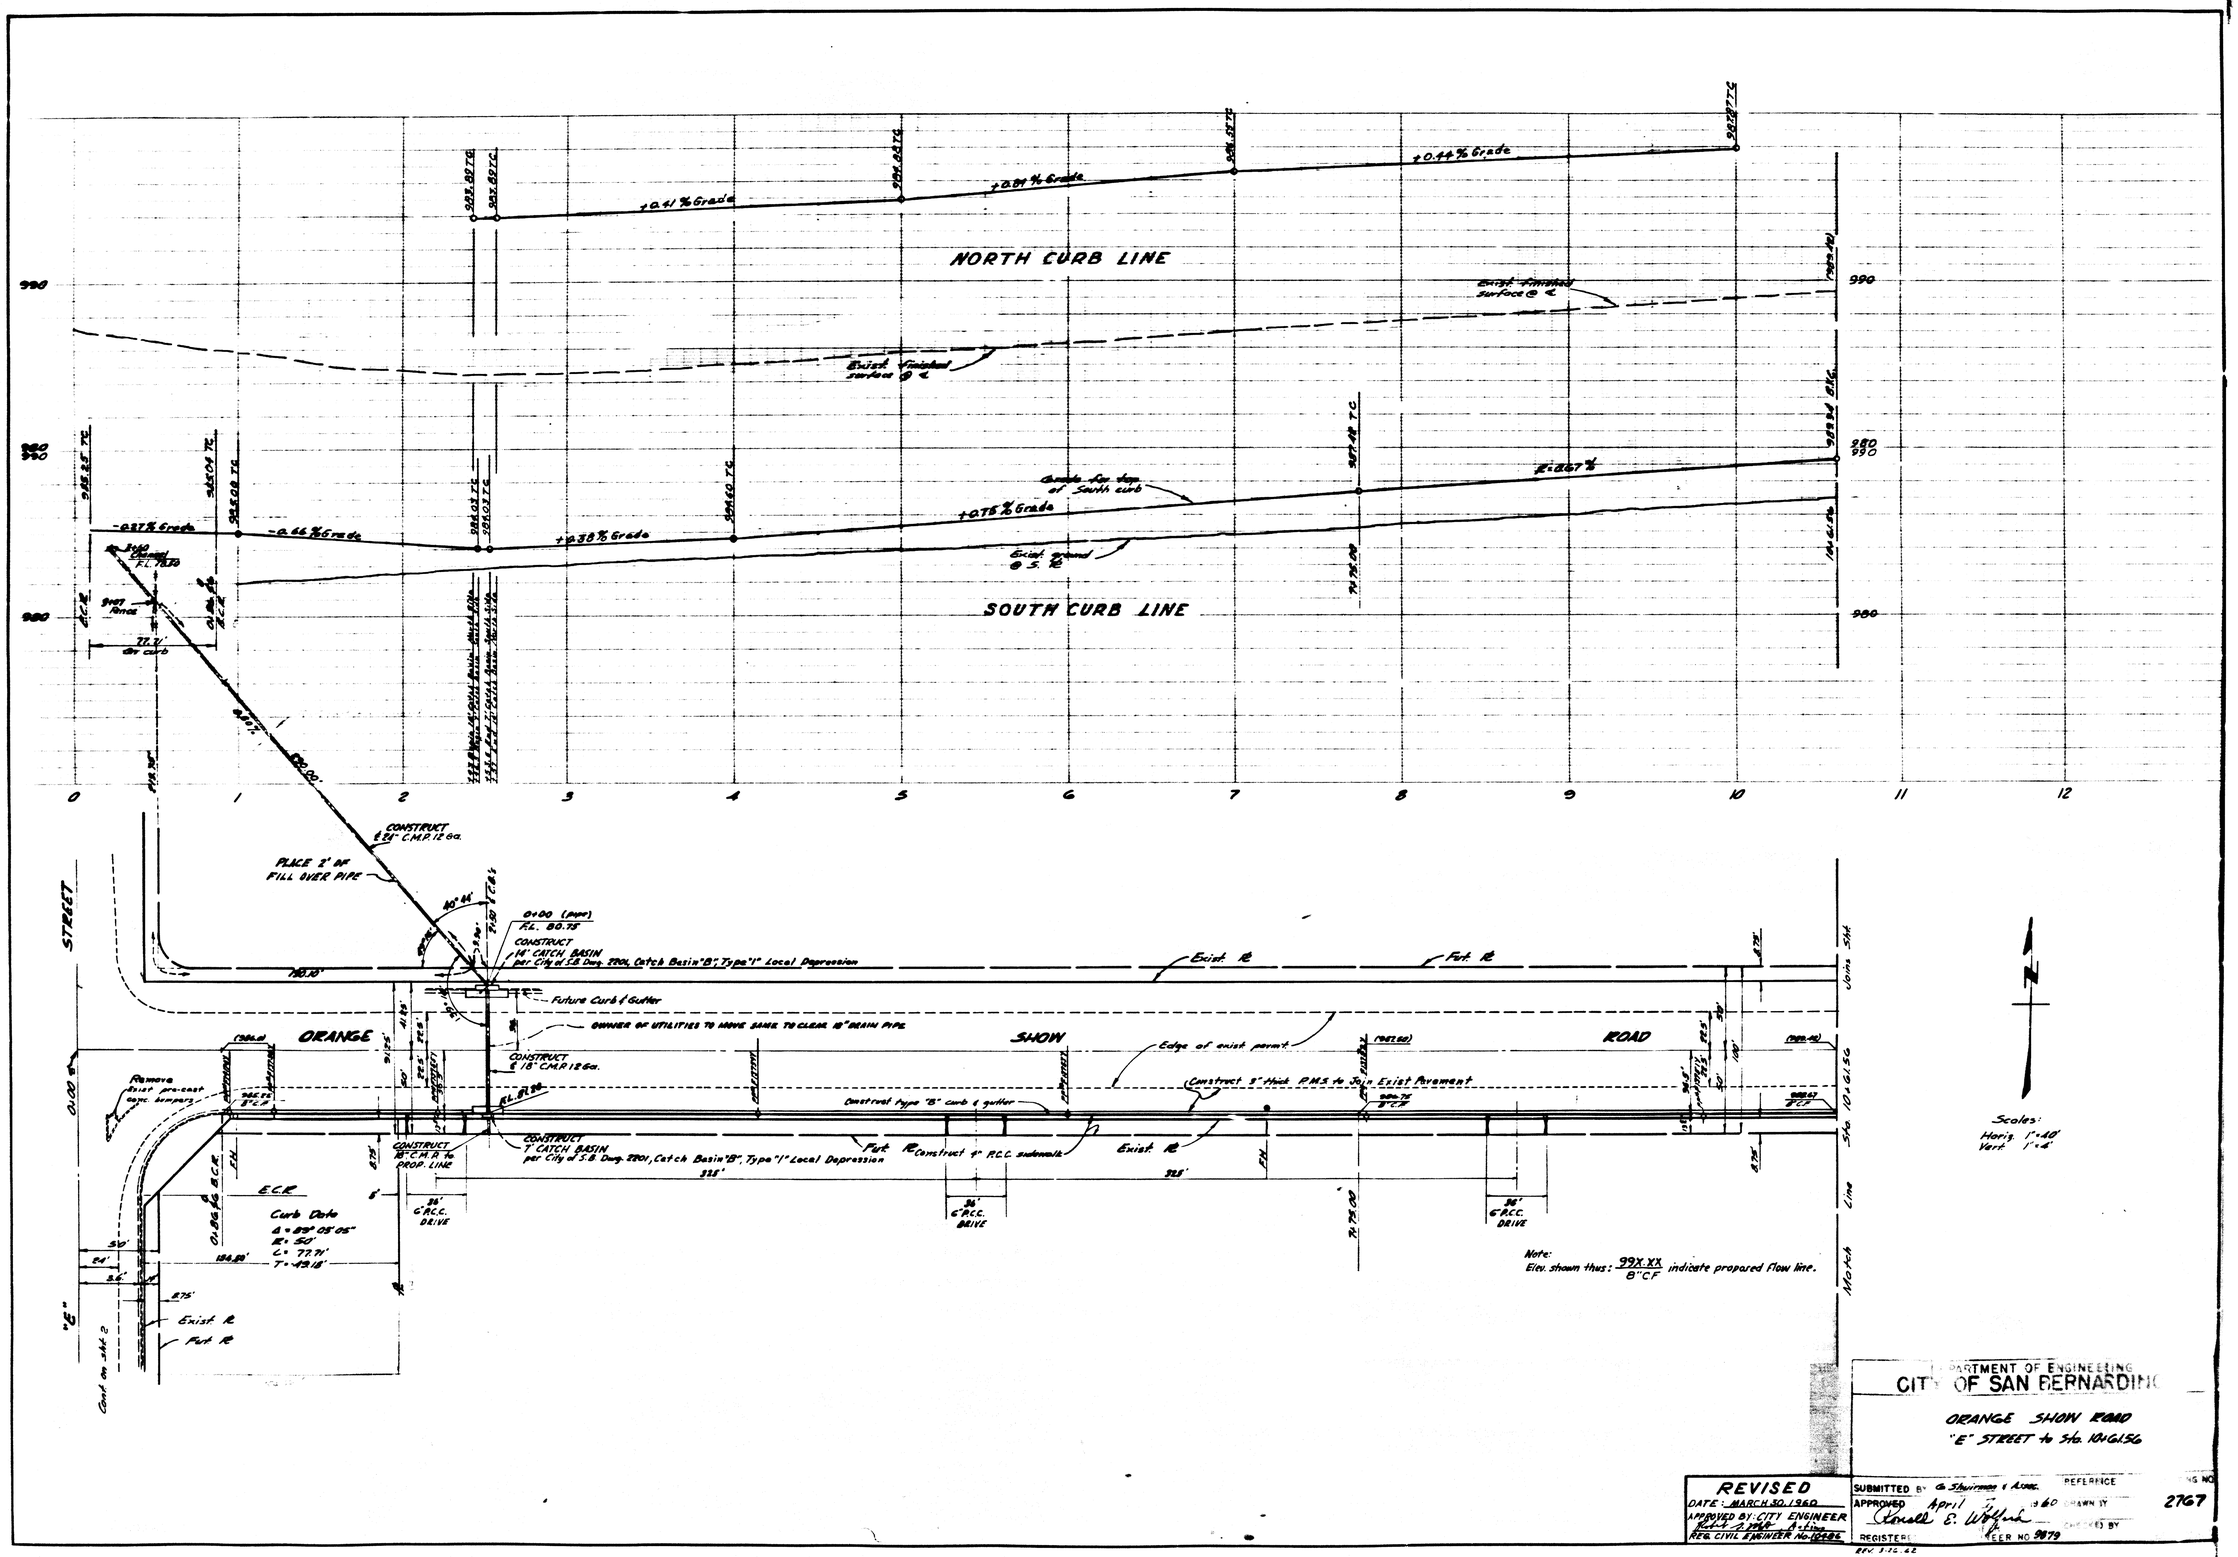

DEPARTMENT OF ENGINEERING
CITY OF SAN BERNARDINO

ORANGE SHOW ROAD
"E" STREET to Sta. 104+61.56

REVISED
DATE: MARCH 30, 1960
APPROVED BY: CITY ENGINEER
REG. CIVIL ENGINEER No. 12286

SUBMITTED BY: Gk Thurman & Assoc.
REFERENCE
APPROVED April 1960
DRAWN BY
Donald E. Wolfe
CHECKED BY
REGISTERED ENGINEER No. 9879
DRAWING NO. 2767
REV. 3-12-62

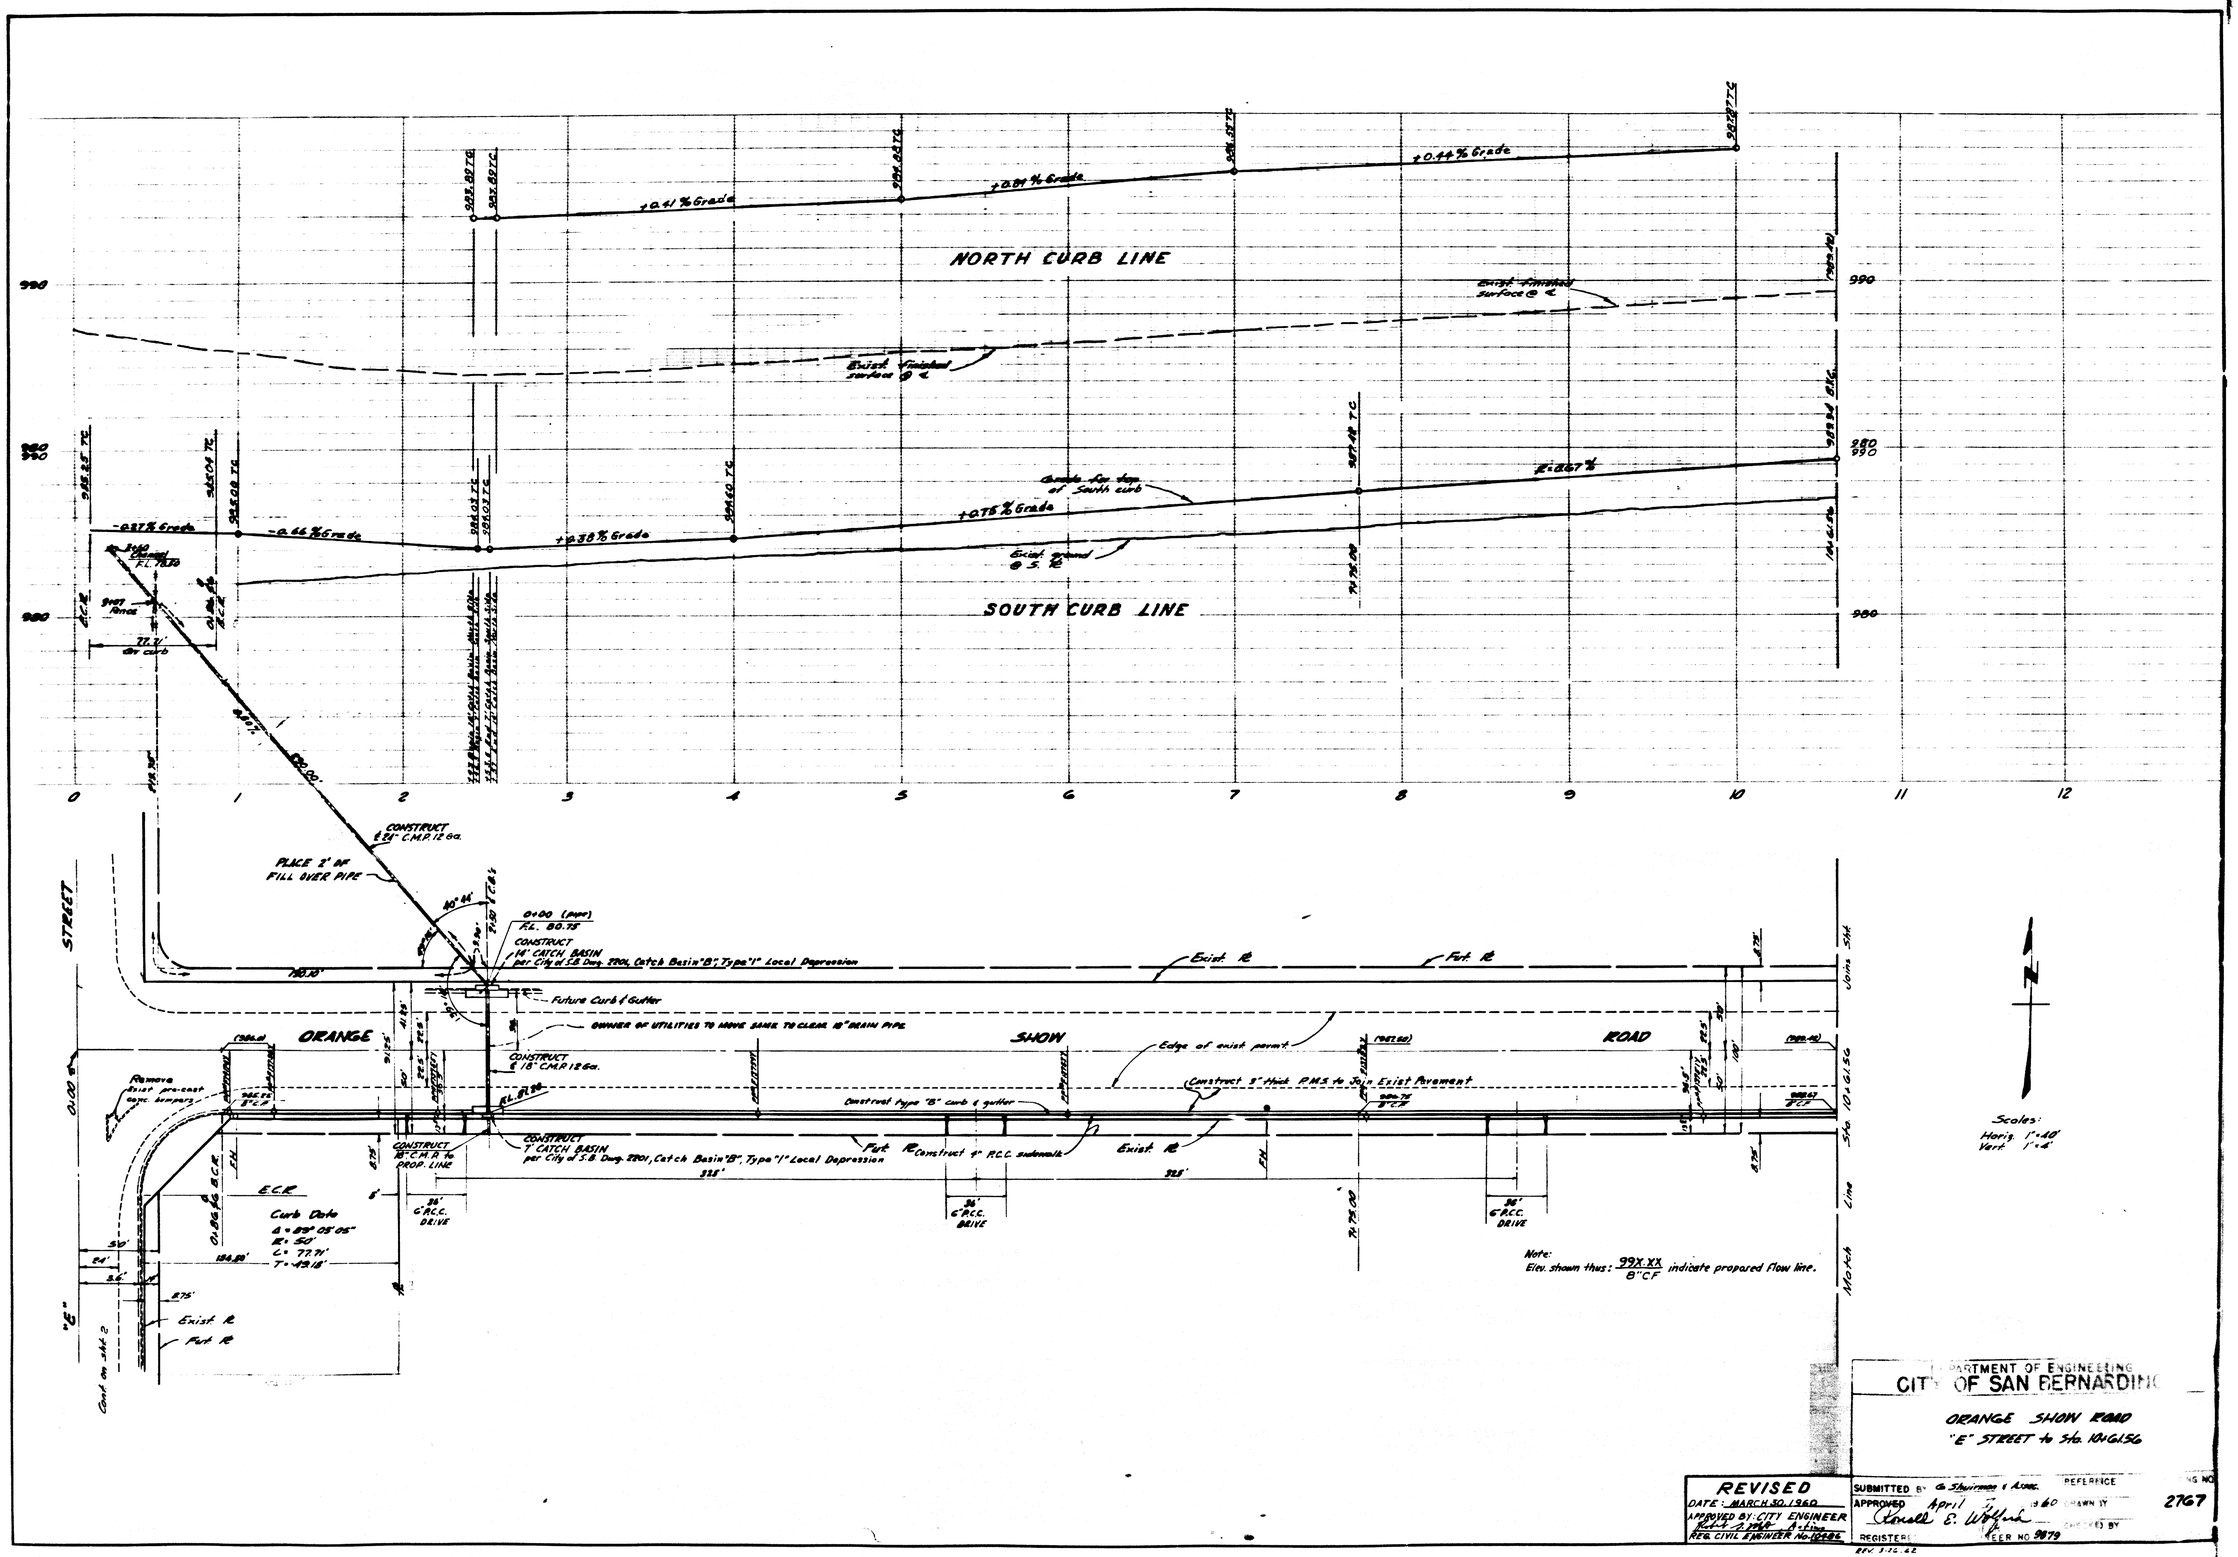

DEPARTMENT OF ENGINEERING
CITY OF SAN BERNARDINO

ORANGE SHOW ROAD
"E" STREET to Sta. 104+61.56

REVISED
DATE: MARCH 30, 1960
APPROVED BY: CITY ENGINEER
REG. CIVIL ENGINEER No. 12286

SUBMITTED BY: Gk Thurman & Assoc.
REFERENCE
APPROVED April 1960
DRAWN BY
Donald E. Wolfe
CHECKED BY
REGISTERED ENGINEER No. 9879
DRAWING NO. 2767
REV. 3-12-62