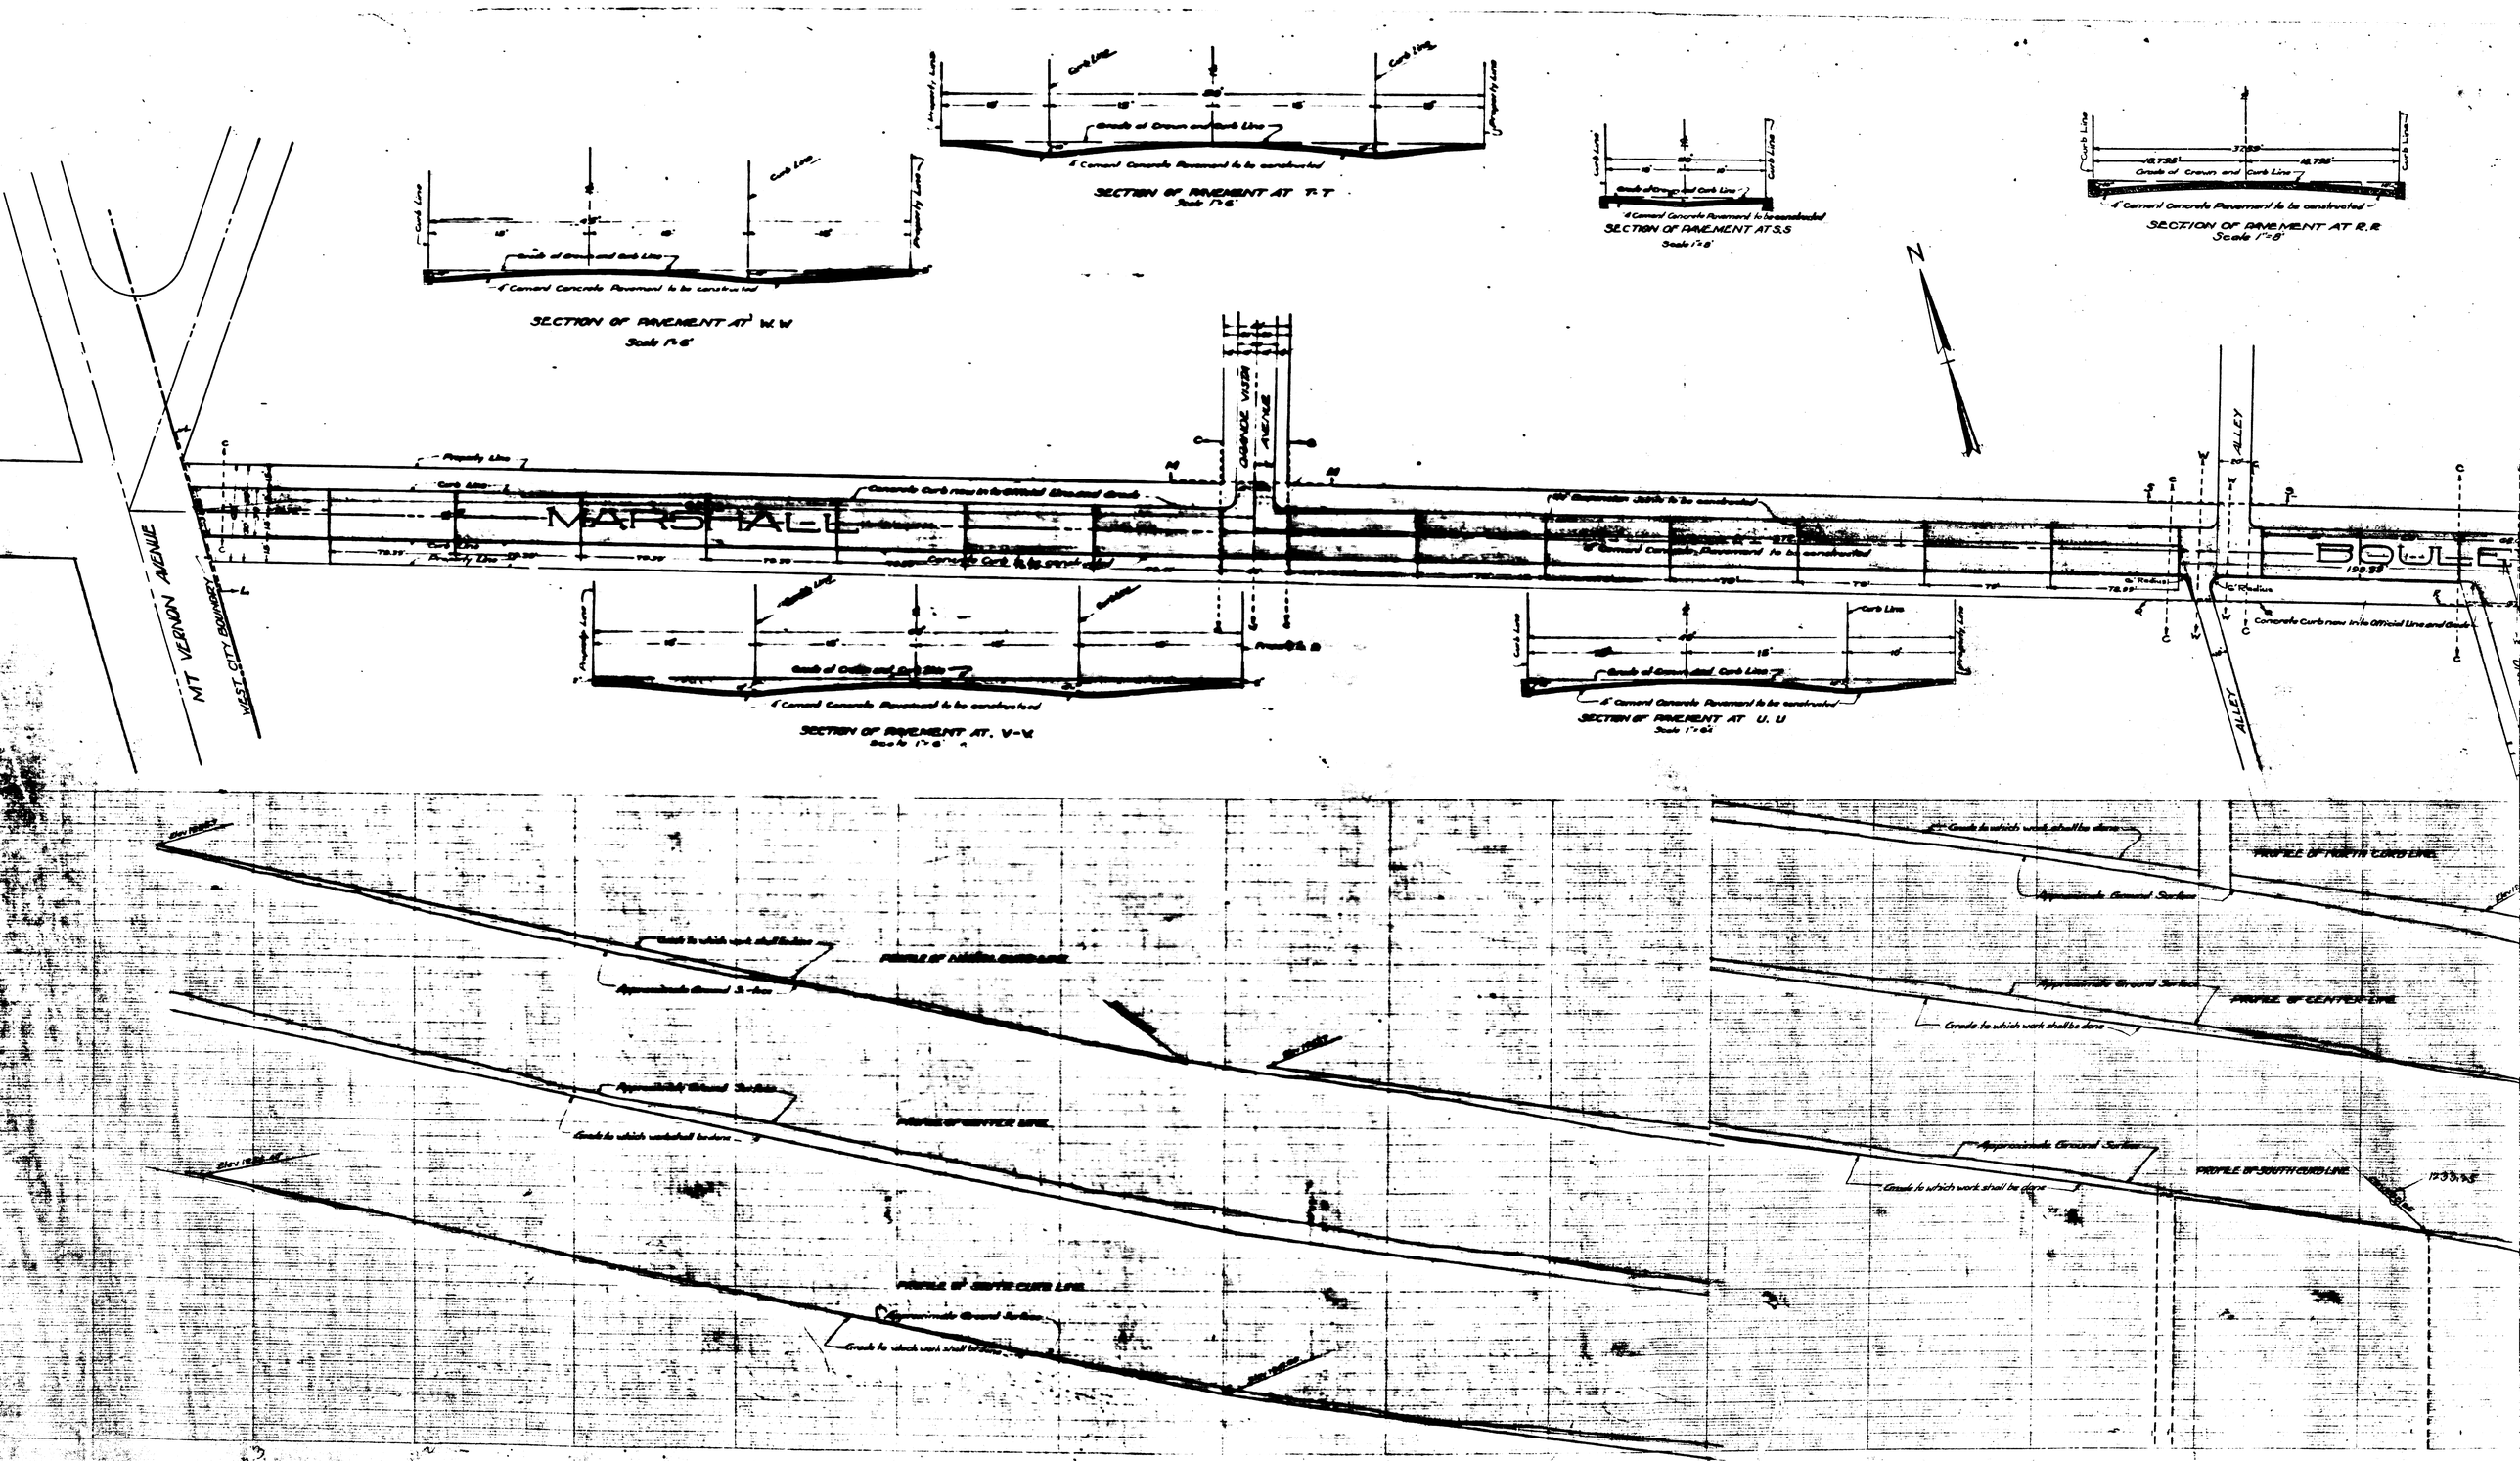
SECTION OF PAVEMENT AT W.W
Scale 1"=8'
SECTION OF PAVEMENT AT T.T
Scale 1"=8'
SECTION OF PAVEMENT AT S.S
Scale 1"=8'
SECTION OF PAVEMENT AT R.R
Scale 1"=8'
SECTION OF PAVEMENT AT V-V
Scale 1"=8'
SECTION OF PAVEMENT AT U.U
Scale 1"=8'
4" Cement Concrete Pavement to be constructed
Grade of Crown and Curb Line
Curb Line
Property Line
N
MARSHALL
BOULEVARD
ORANGE WATER AVENUE
ALLEY
MT VERNON AVENUE
WEST CITY BOUNDARY
Concrete Curb now in the Official Line and Grade
Grade to which work shall be done
Approximate Ground Surface
PROFILE OF NORTH CURB LINE
PROFILE OF CENTER LINE
PROFILE OF SOUTH CURB LINE

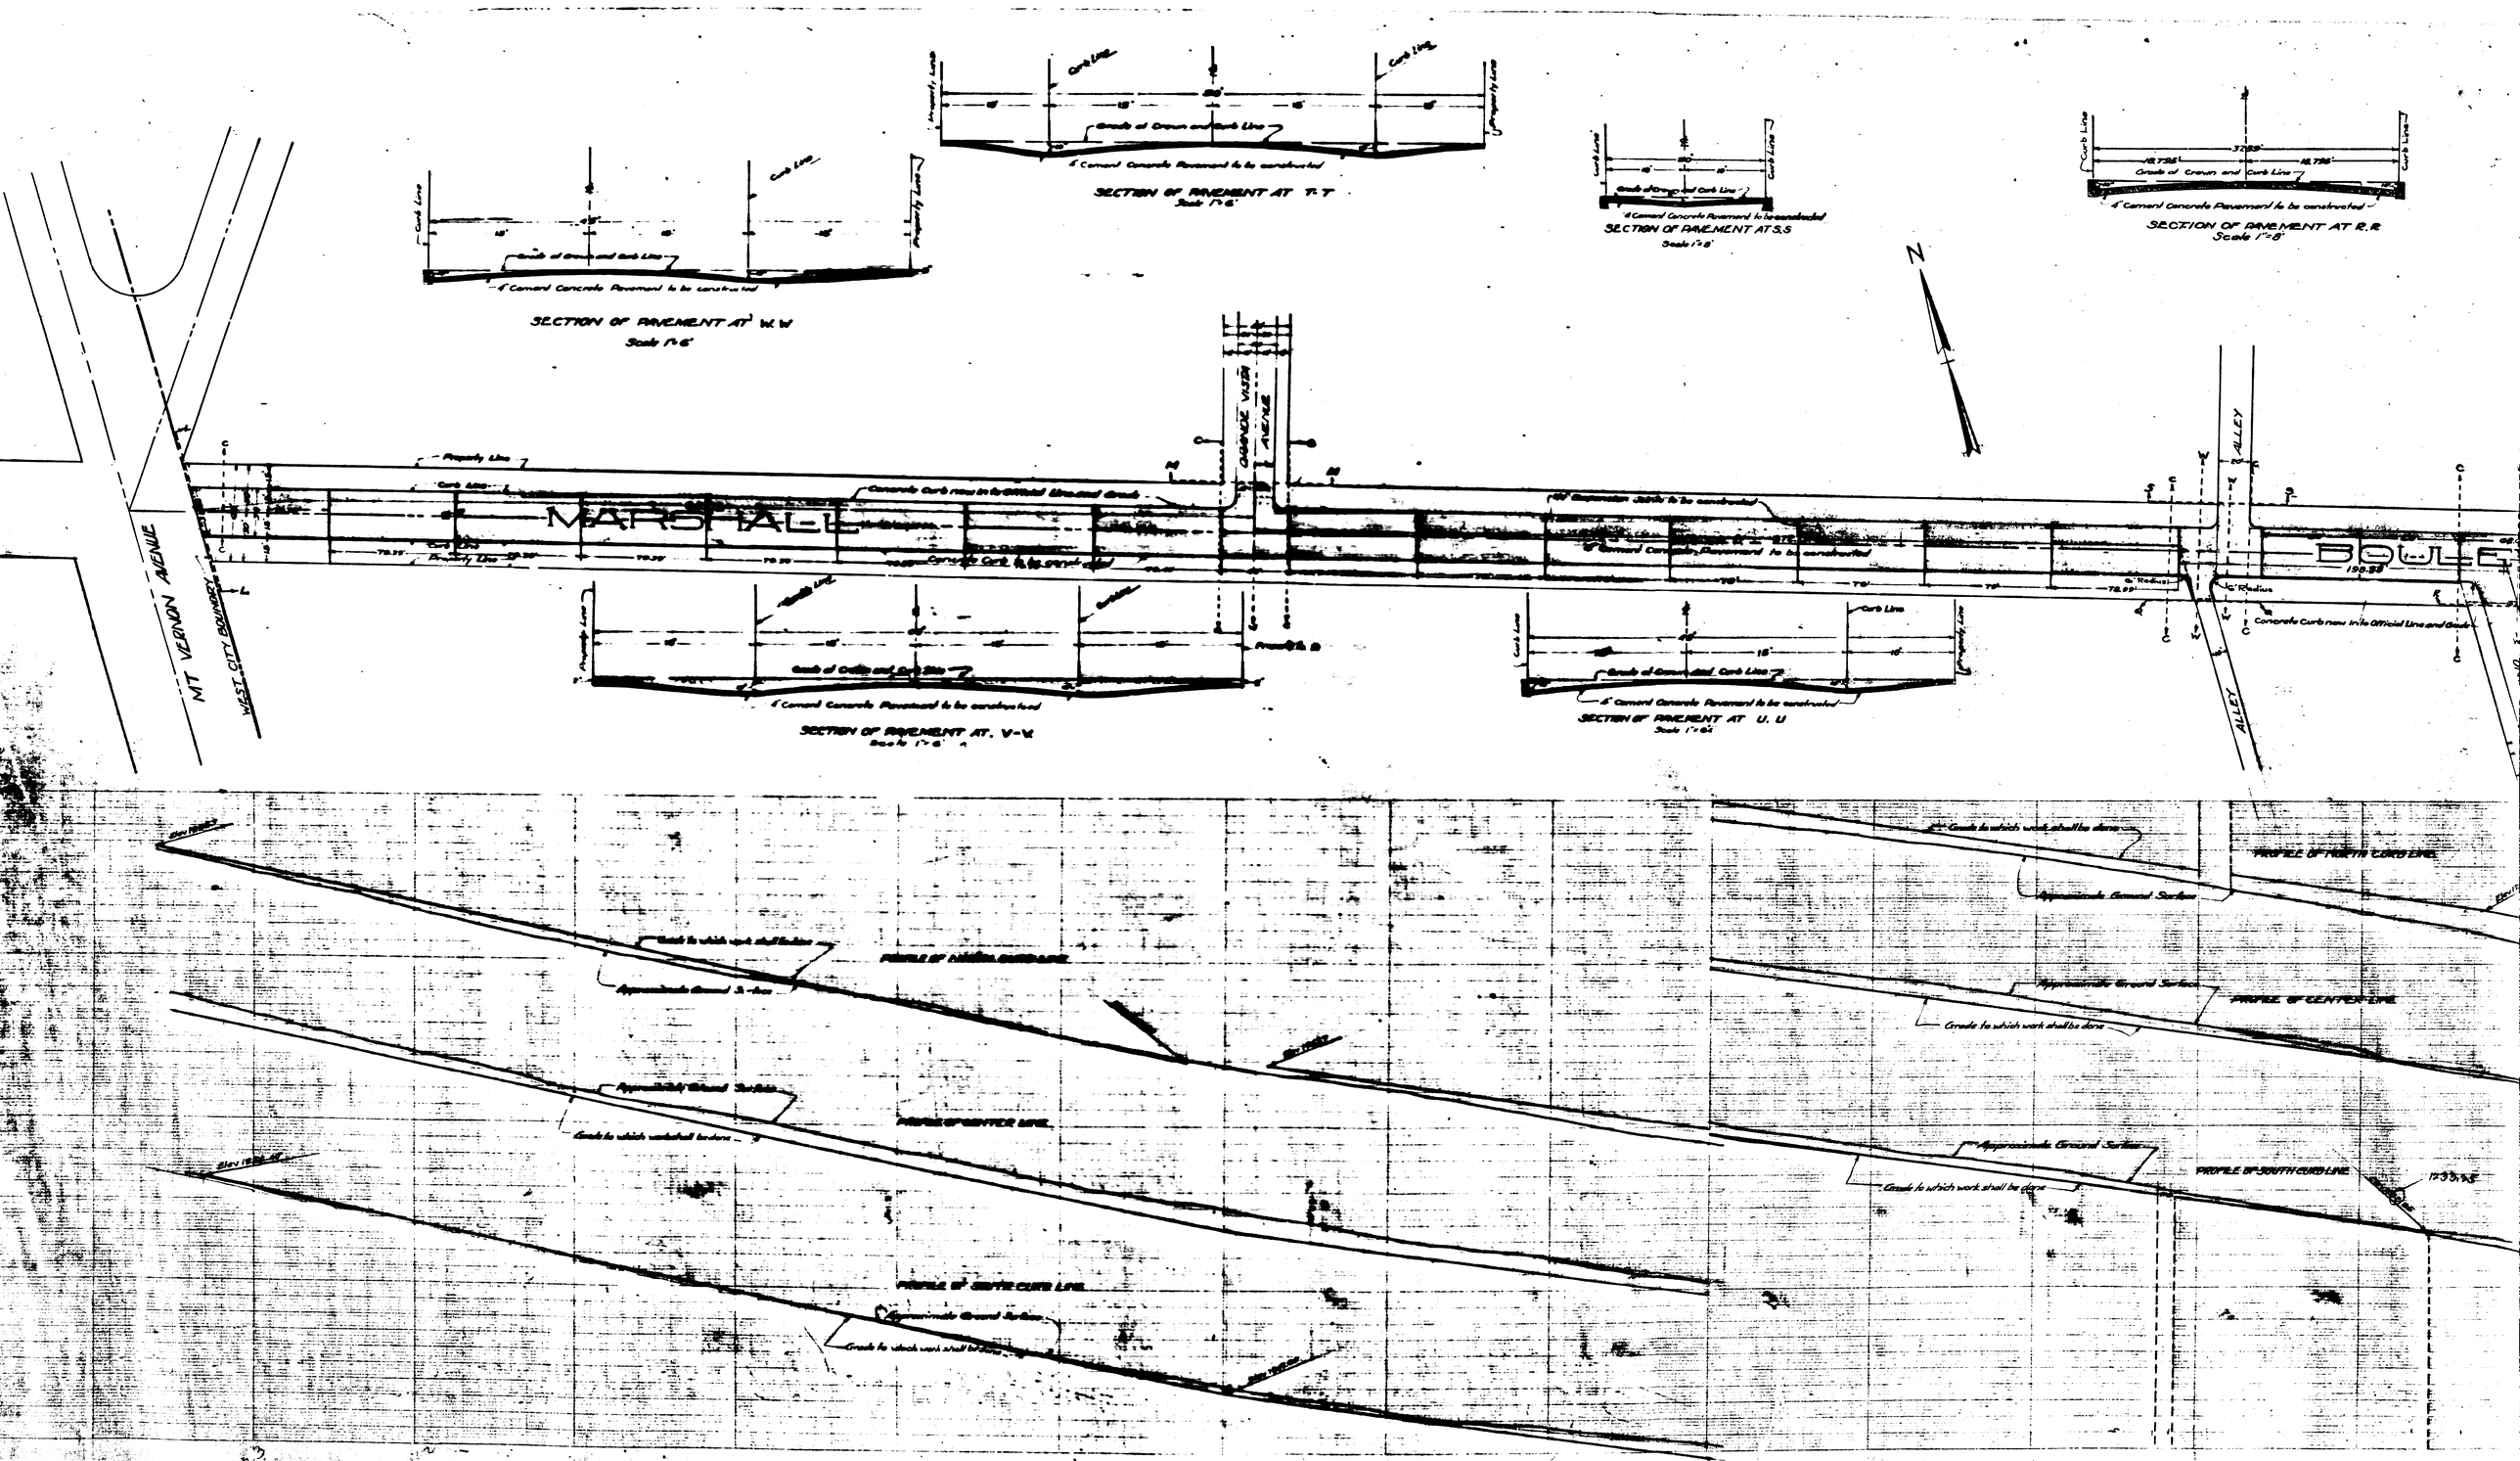
SECTION OF PAVEMENT AT W.W
Scale 1"=8'
SECTION OF PAVEMENT AT T.T
Scale 1"=8'
SECTION OF PAVEMENT AT S.S
Scale 1"=8'
SECTION OF PAVEMENT AT R.R
Scale 1"=8'
SECTION OF PAVEMENT AT V-V
Scale 1"=8'
SECTION OF PAVEMENT AT U.U
Scale 1"=8'
4" Cement Concrete Pavement to be constructed
Grade of Crown and Curb Line
Curb Line
Property Line
N
MARSHALL
BOULEVARD
ORANGE WATER AVENUE
ALLEY
MT VERNON AVENUE
WEST CITY BOUNDARY
Concrete Curb now in the Official Line and Grade
Grade to which work shall be done
Approximate Ground Surface
PROFILE OF NORTH CURB LINE
PROFILE OF CENTER LINE
PROFILE OF SOUTH CURB LINE