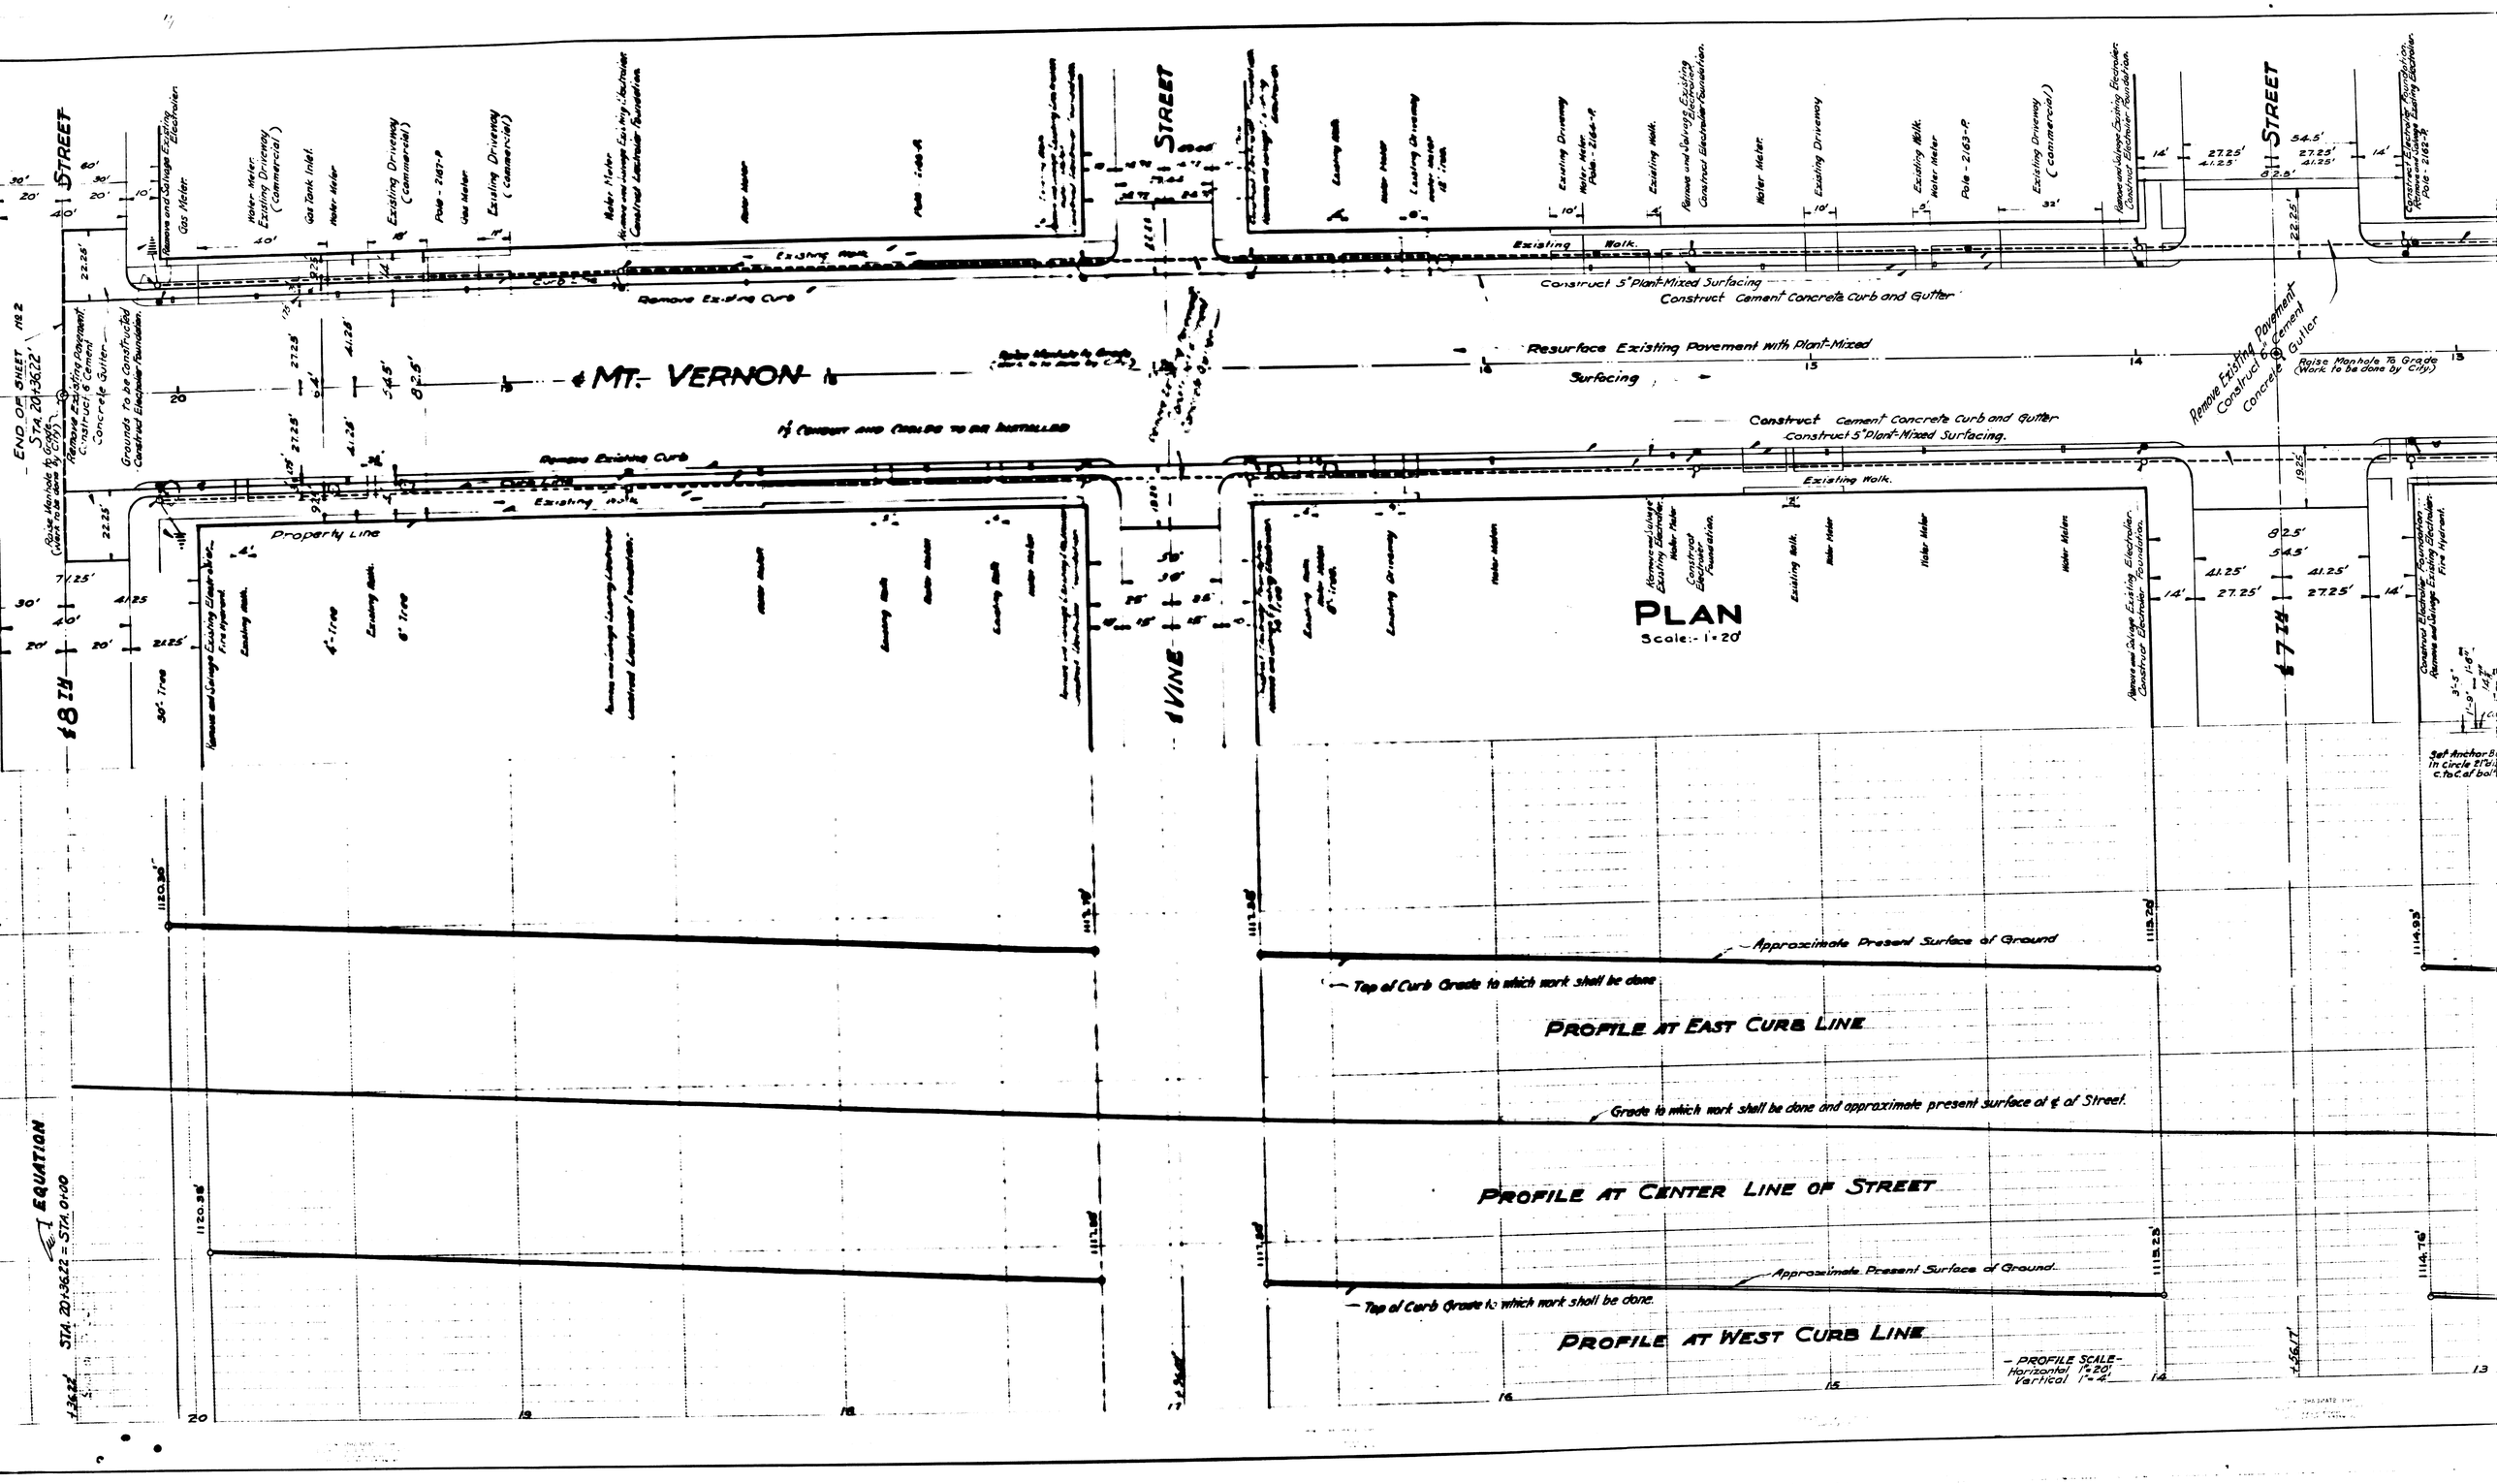
PLAN
Scale:- 1" = 20'
MT. VERNON
8TH STREET
7TH STREET
VINE STREET
Remove Existing Curb
Existing Walk
Construct 5" Plant-Mixed Surfacing
Construct Cement Concrete Curb and Gutter
Resurface Existing Pavement With Plant-Mixed Surfacing
Property Line
Approximate Present Surface of Ground
Top of Curb Grade to which work shall be done
PROFILE AT EAST CURB LINE
Grade to which work shall be done and approximate present surface at ℄ of Street.
PROFILE AT CENTER LINE OF STREET
PROFILE AT WEST CURB LINE
PROFILE SCALE
Horizontal 1" = 20'
Vertical 1" = 4'
EQUATION
STA. 20+36.22 = STA. 0+00
END OF SHEET NO. 2
STA. 20+36.22