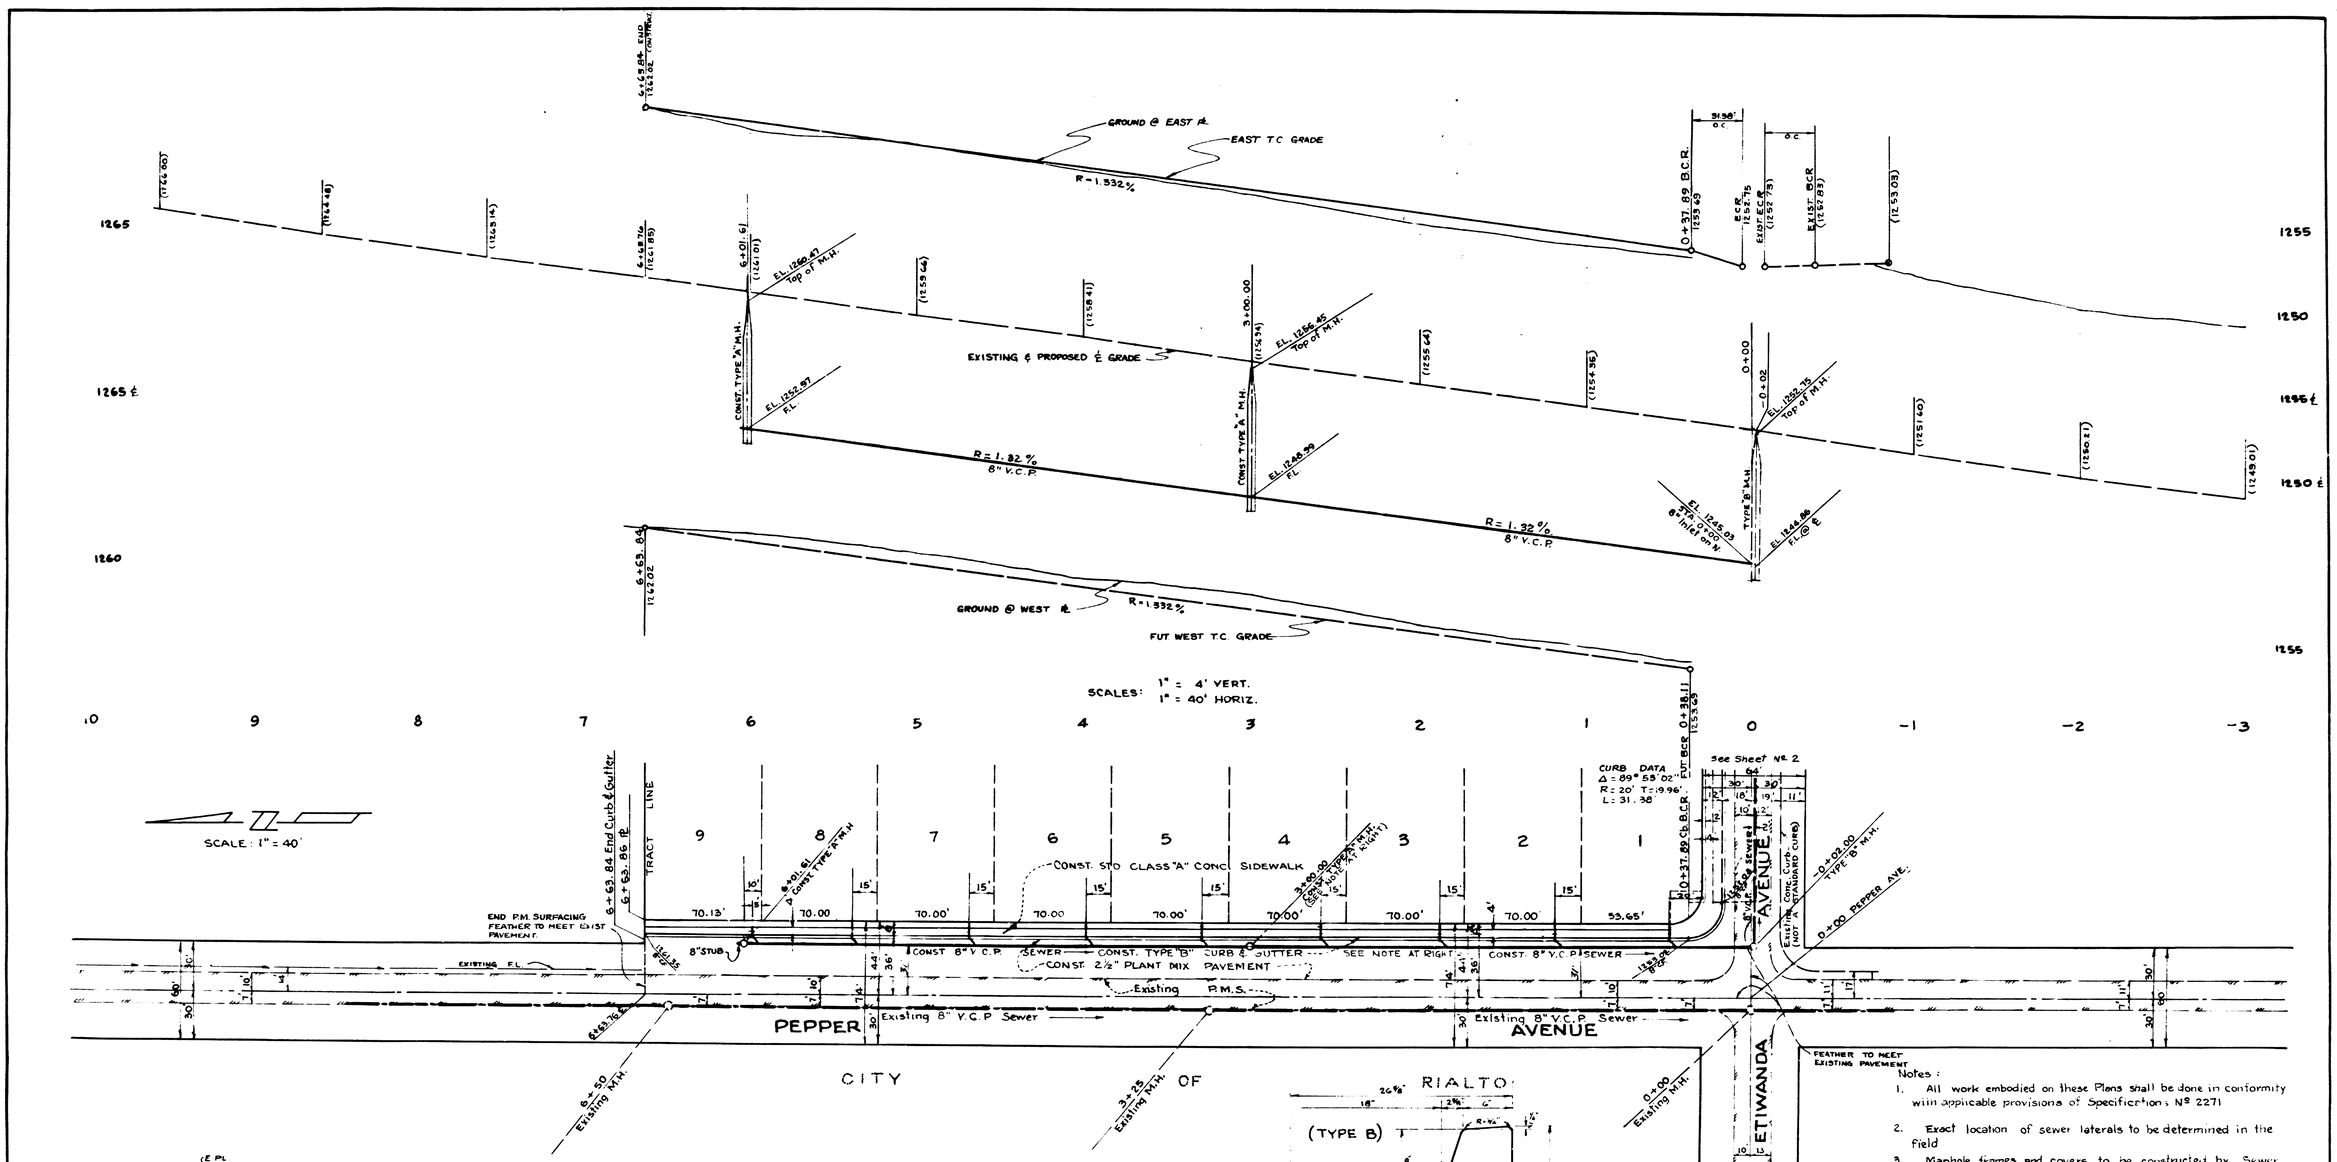

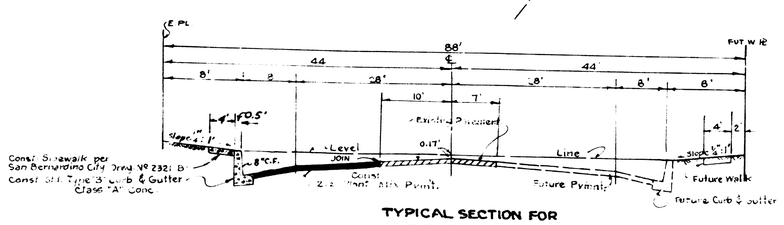

TYPICAL SECTION FOR PEPPER AVENUE

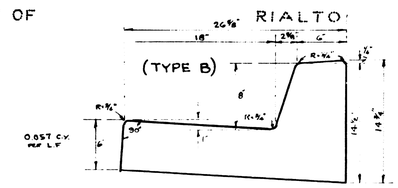

TYPICAL SECTION - P.C.C. CURB & GUTTER

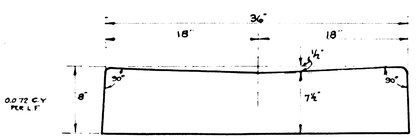

TYPICAL SECTION - P.C.C. CROSS GUTTER

NOTE: SEWER ON THIS STREET TO BE CONSTRUCTED ONLY IN THE EVENT THAT SERVICE OF LOTS 1-9 BY CITY OF RIALTO SEWER IS NOT PERMITTED.

Notes:

1. All work embodied on these Plans shall be done in conformity with applicable provisions of Specification: Nº 2271
2. Exact location of sewer laterals to be determined in the field
3. Manhole frames and covers to be constructed by Sewer Contractor, 6" below official grade shown and upon completion of Paving. The Paving Contractor shall adjust manhole frames and covers to said Official Grade.
4. All sewer laterals to be of 4" V.C.P

Bench Mark:

X on F.H. S.W. Cor. Meridian Avenue & Etiwanda Avenue
M.S.L. Elev.: 1243.53

Tracy R. Bowman DATE: Aug. 13-57
TRACY R. BOWMAN R.C.E. Nº 22207

DEPARTMENT OF ENGINEERING
CITY OF SAN BERNARDINO

TRACT NO. 5013

IMPROVEMENT PLANS & PROFILES

SUBMITTED BY: SECTION ENGINEERING CO. GARDEN GROVE, CALIF.	REFERENCE	DRAWING Nº
APPROVED: August 1957	DRAWN BY	2557
CITY ENGINEER REGISTERED CIVIL ENGIN. Nº	CHECKED BY	SHEET 1 OF 6 SHTS.

62 ~24

TR 5013 - 6 sheets

IMPROVEMENT PLANS

62 ~24

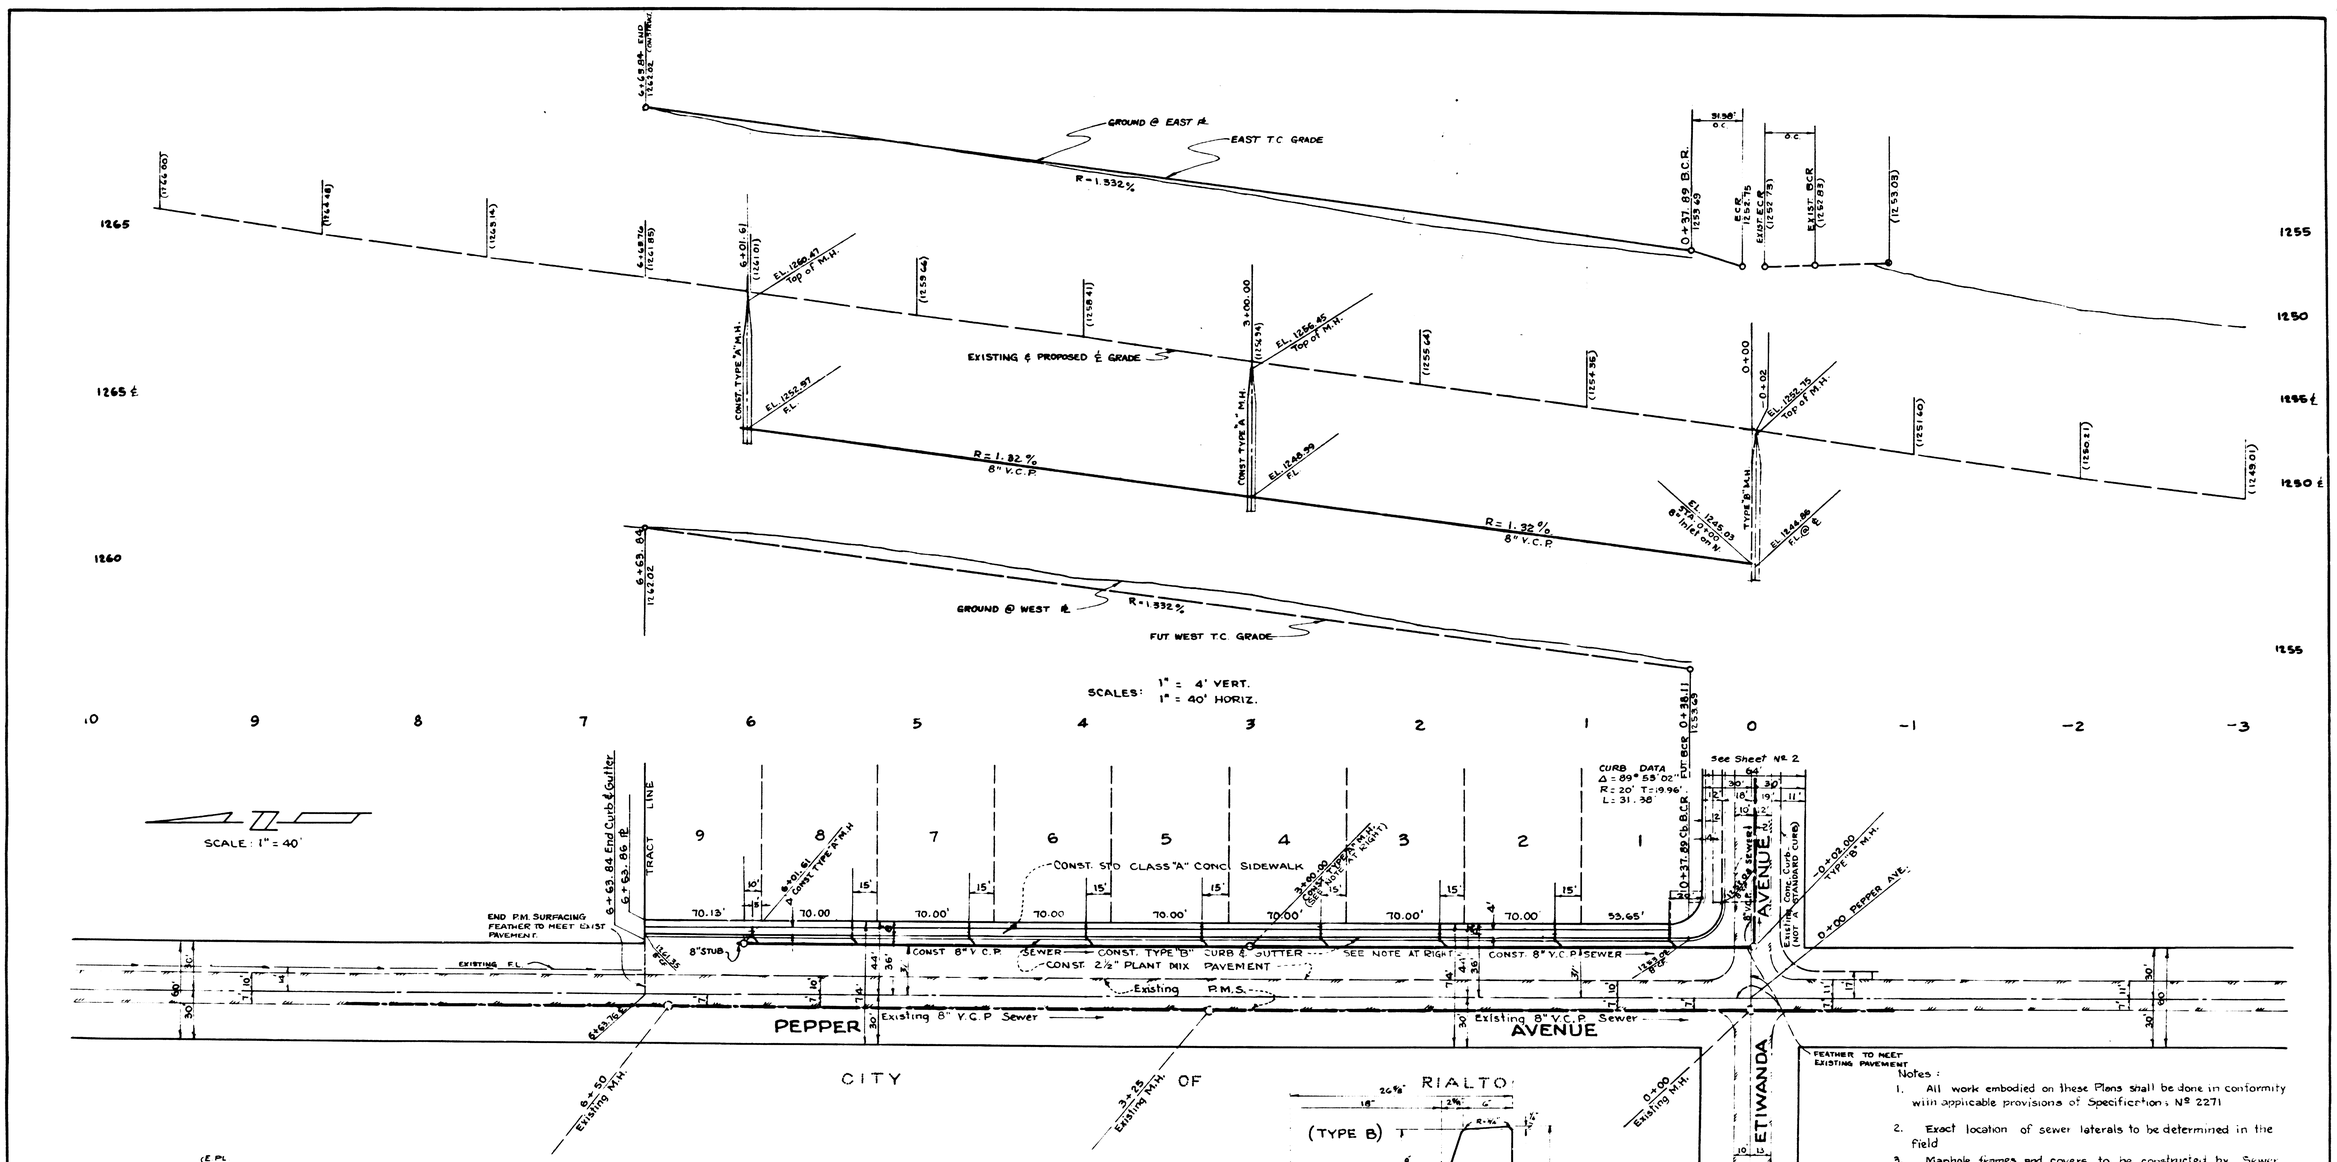

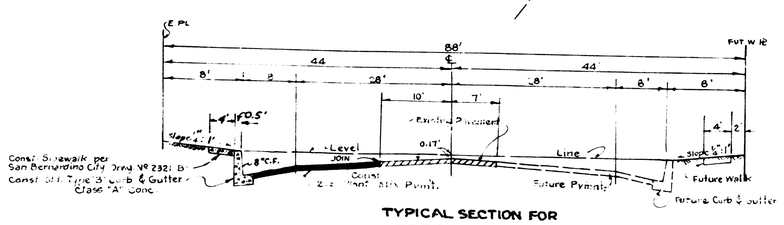

TYPICAL SECTION FOR PEPPER AVENUE

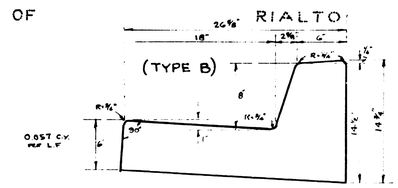

TYPICAL SECTION - P.C.C. CURB & GUTTER

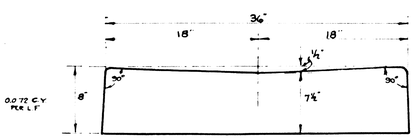

TYPICAL SECTION - P.C.C. CROSS GUTTER

NOTE: SEWER ON THIS STREET TO BE CONSTRUCTED ONLY IN THE EVENT THAT SERVICE OF LOTS 1-9 BY CITY OF RIALTO SEWER IS NOT PERMITTED.

Notes:

1. All work embodied on these Plans shall be done in conformity with applicable provisions of Specification: Nº 2271
2. Exact location of sewer laterals to be determined in the field
3. Manhole frames and covers to be constructed by Sewer Contractor, 6" below official grade shown and upon completion of Paving. The Paving Contractor shall adjust manhole frames and covers to said Official Grade.
4. All sewer laterals to be of 4" V.C.P

Bench Mark:

X on F.H. S.W. Cor. Meridian Avenue & Etiwanda Avenue
M.S.L. Elev.: 1243.53

Tracy R. Bowman DATE: Aug. 13-57
TRACY R. BOWMAN R.C.E. Nº 22207

DEPARTMENT OF ENGINEERING
CITY OF SAN BERNARDINO

TRACT NO. 5013

IMPROVEMENT PLANS & PROFILES

SUBMITTED BY: SECTION ENGINEERING CO. GARDEN GROVE, CALIF.	REFERENCE	DRAWING Nº
APPROVED: August 1957	DRAWN BY	2557
CITY ENGINEER REGISTERED CIVIL ENGIN. Nº	CHECKED BY	SHEET 1 OF 6 SHTS.

62 ~24

TR 5013 - 6 sheets

IMPROVEMENT PLANS

62 ~24