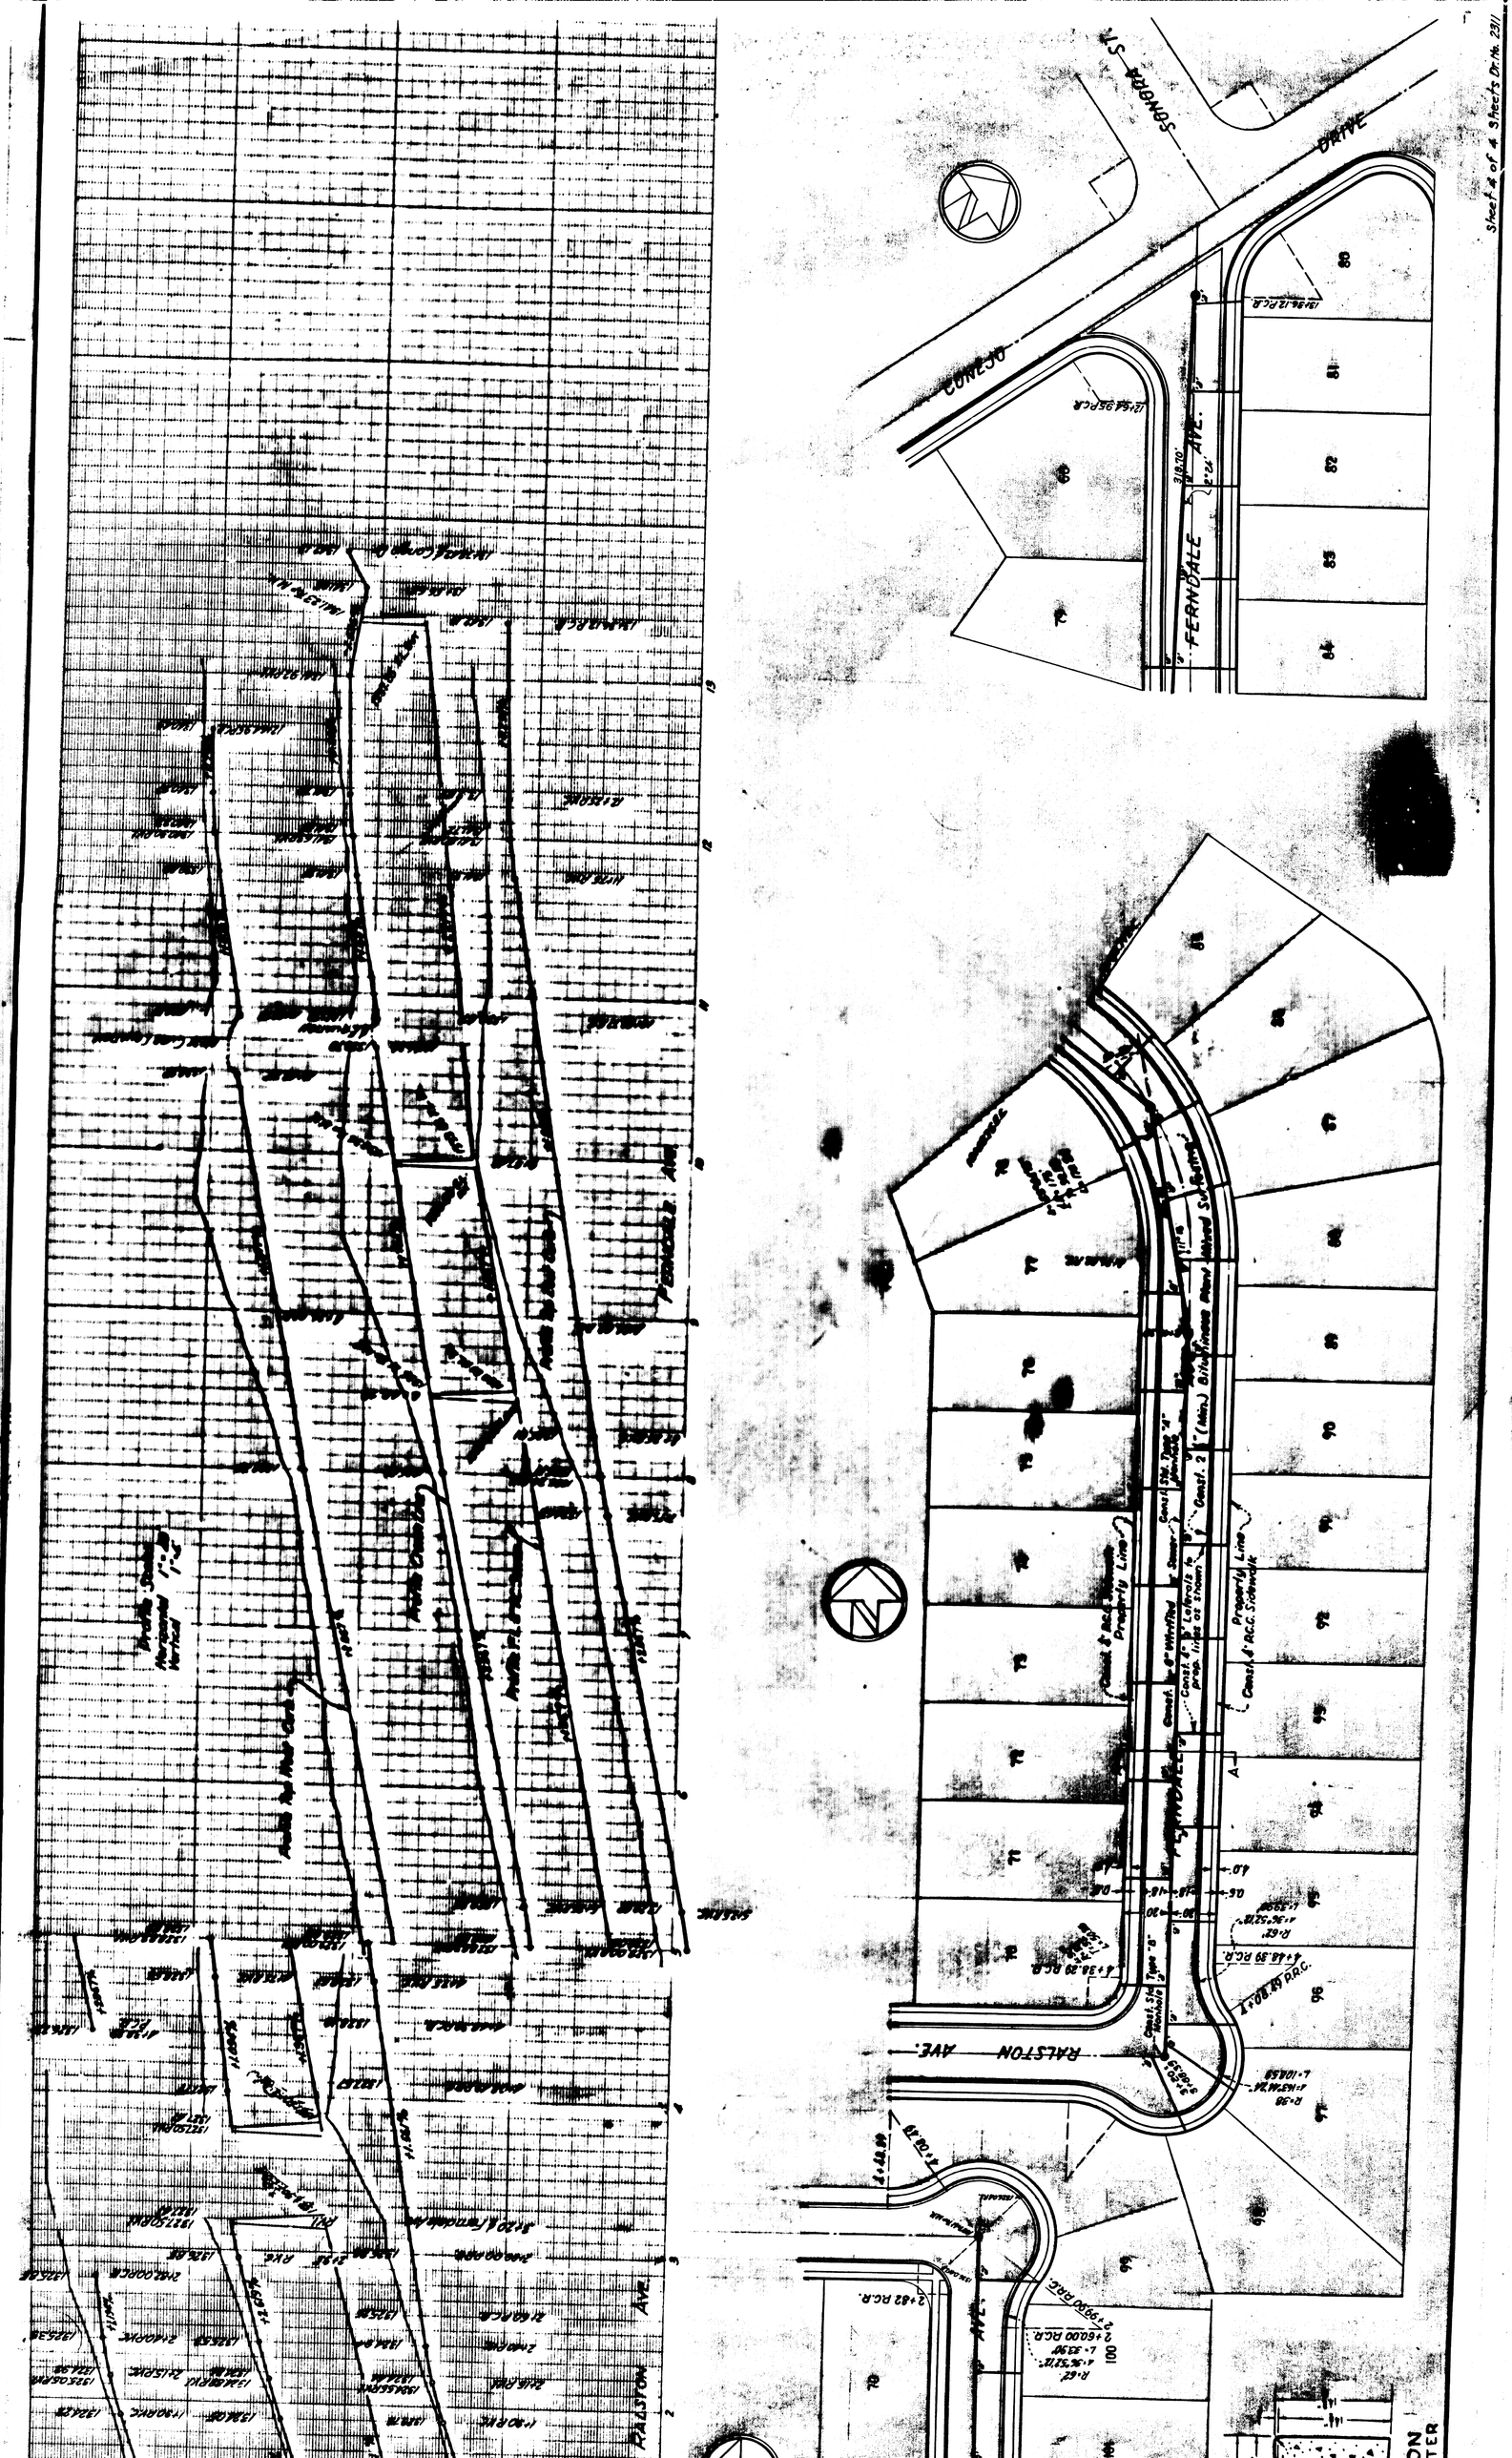
Sheet 4 of 4 Sheets Dr. No. 2311
CONCHO
SONORA ST.
DRIVE
FERNDALE
AVE.
RALSTON
AVE.
Property Line
Const. 6" Wrot. Pipe
Const. 2" (Min.) Bituminous Plant Mixed Surfacing
Const. 4" Lateral to prop. line as shown
Const. 4" P.C.C. Sidewalk
Const. 5'x4' Type "B" Manhole
Const. 2" Type "A" Manhole
Const. 6" Wrot. Pipe
Const. 6" P.C.C. Sidewalk
Horizontal
Vertical
Profile Scale
1"=10'
Profile of Pipe Line
Profile of Pipe Line
Profile of Pipe Line