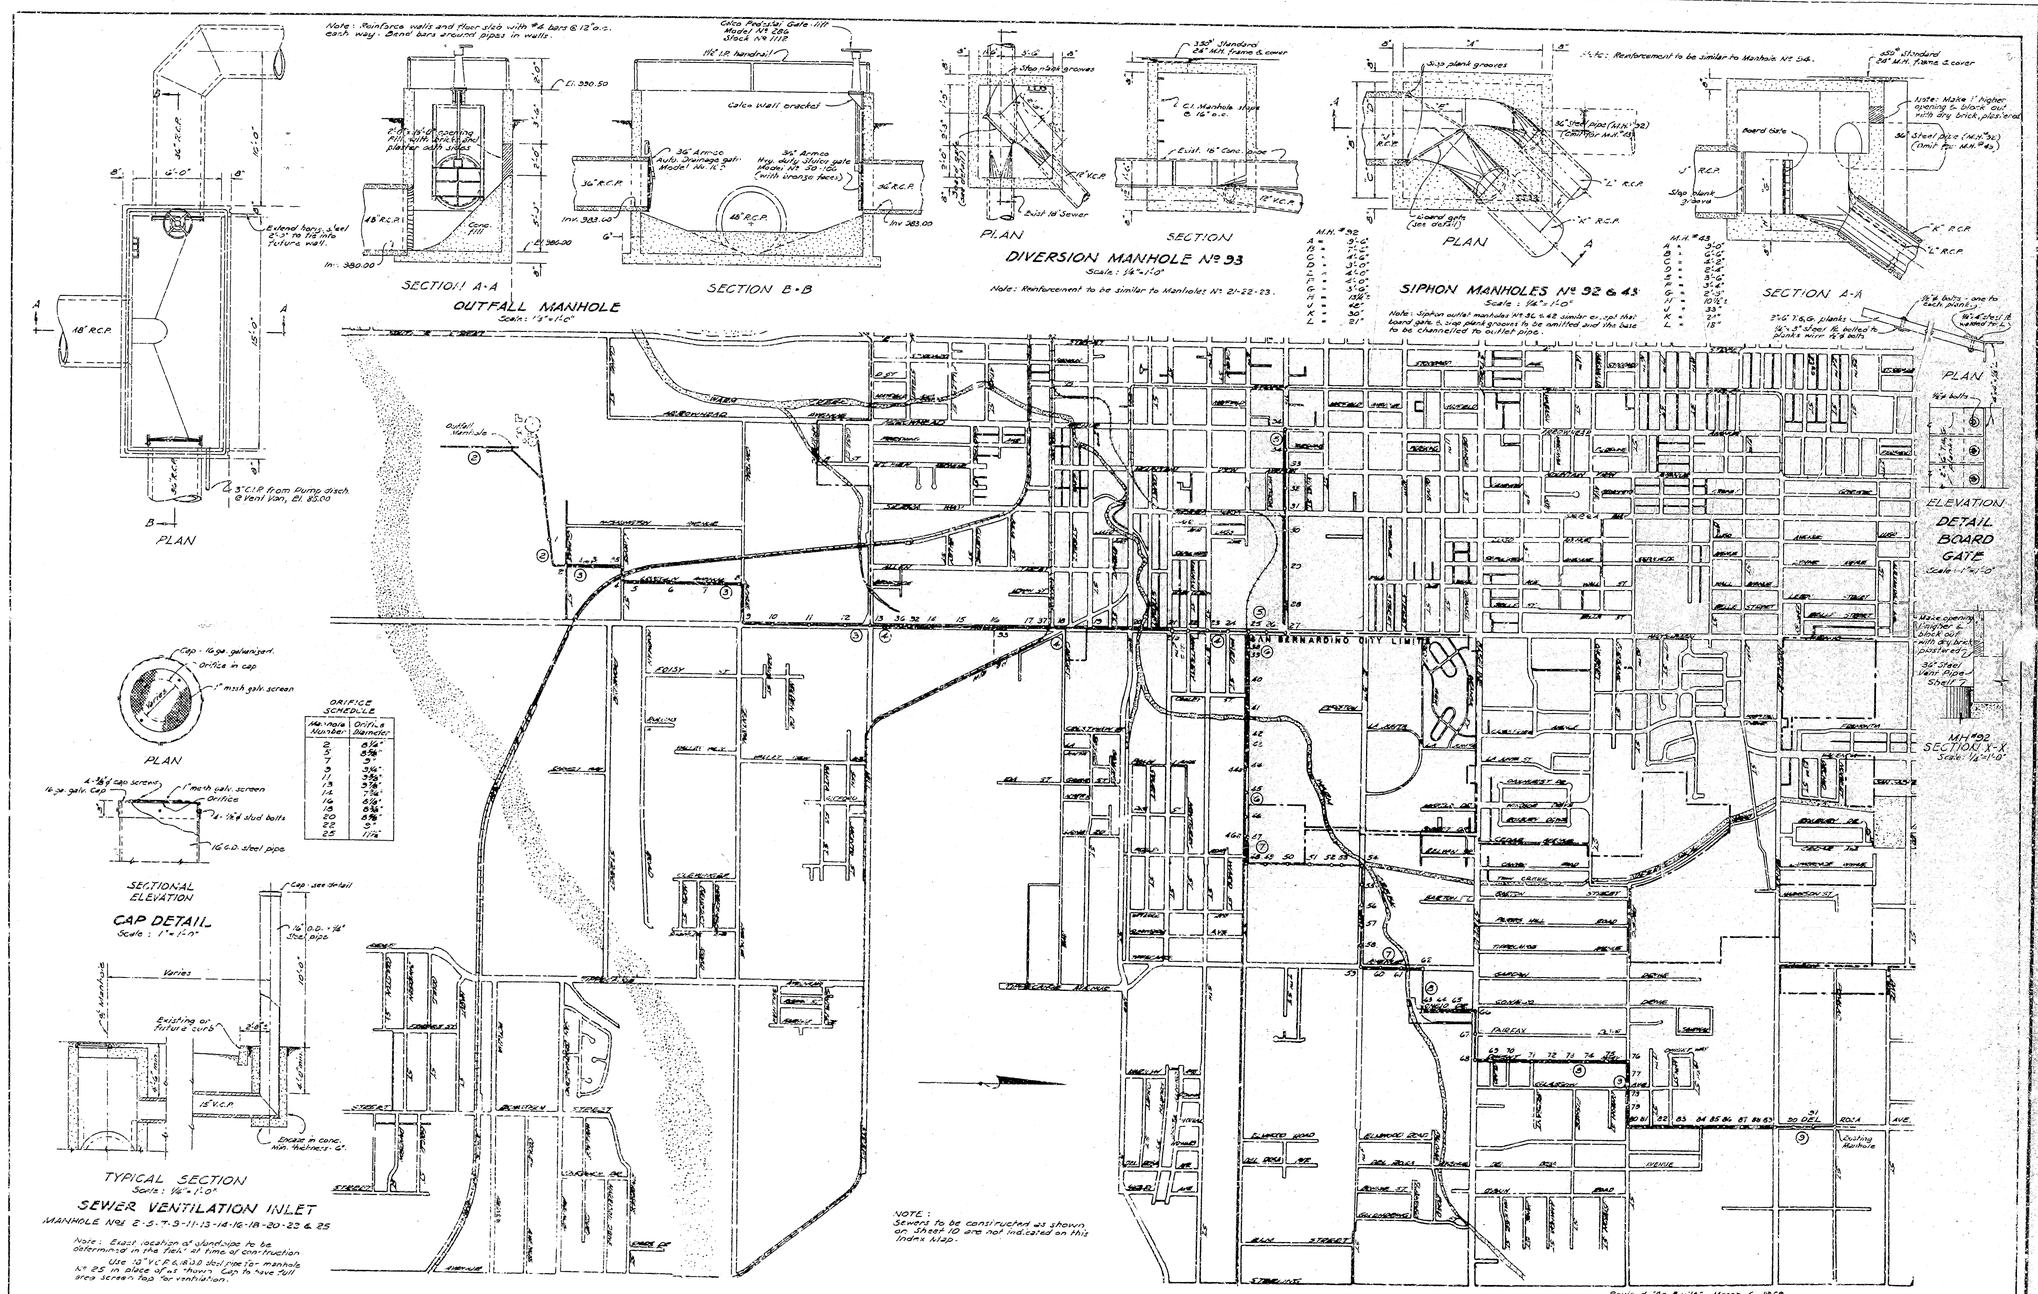
OUTFALL MANHOLE
Scale: 1/4"=1'-0"
SECTION A-A
SECTION B-B
PLAN
DIVERSION MANHOLE No 93
Scale: 1/4"=1'-0"
SECTION
SIPHON MANHOLES No 92 & 43
Scale: 1/4"=1'-0"
SECTION A-A
ELEVATION
DETAIL
BOARD
GATE
Scale: 1"=1'-0"
CAP DETAIL
Scale: 1"=1'-0"
SEWER VENTILATION INLET
MANHOLE Nos 2-5-7-9-11-13-14-16-18-20-22 & 25
TYPICAL SECTION
Scale: 1/4"=1'-0"
SAN BERNARDINO CITY LIMITS
MH 92
SECTION X-X
Scale: 1/4"=1'-0"
INDEX MAP
PLANS & PROFILES - INTERCEPTING SEWERS
SAN BERNARDINO, CALIFORNIA
SHEET 1.
CURRIE ENGINEERING COMPANY

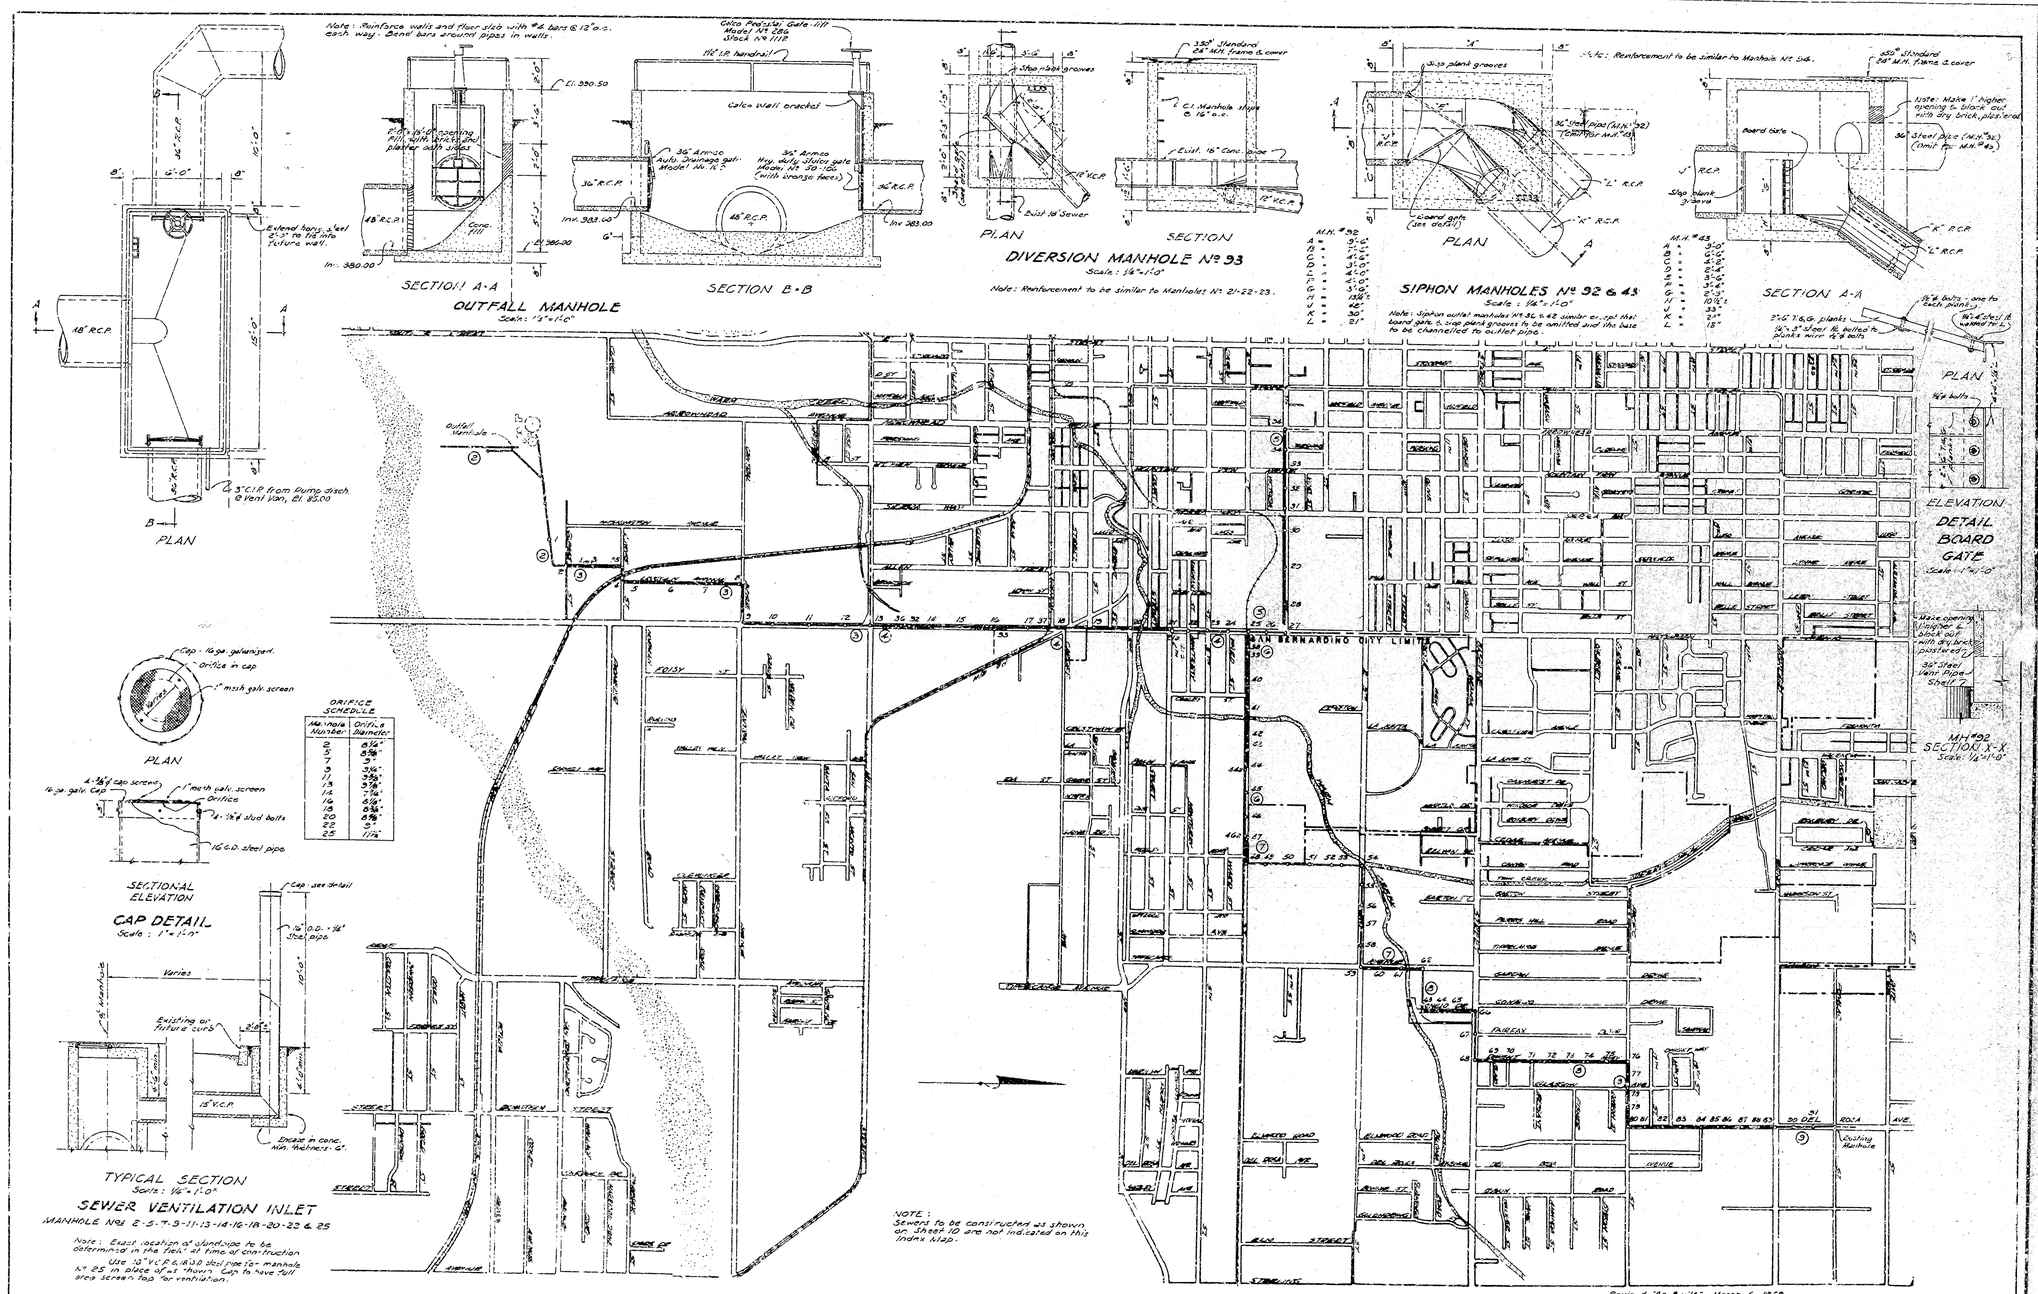
OUTFALL MANHOLE
Scale: 1/4"=1'-0"
SECTION A-A
SECTION B-B
PLAN
DIVERSION MANHOLE No 93
Scale: 1/4"=1'-0"
SECTION
SIPHON MANHOLES No 92 & 43
Scale: 1/4"=1'-0"
SECTION A-A
ELEVATION
DETAIL
BOARD
GATE
Scale: 1"=1'-0"
CAP DETAIL
Scale: 1"=1'-0"
SEWER VENTILATION INLET
MANHOLE Nos 2-5-7-9-11-13-14-16-18-20-22 & 25
TYPICAL SECTION
Scale: 1/4"=1'-0"
SAN BERNARDINO CITY LIMITS
MH 92
SECTION X-X
Scale: 1/4"=1'-0"
INDEX MAP
PLANS & PROFILES - INTERCEPTING SEWERS
SAN BERNARDINO, CALIFORNIA
SHEET 1.
CURRIE ENGINEERING COMPANY