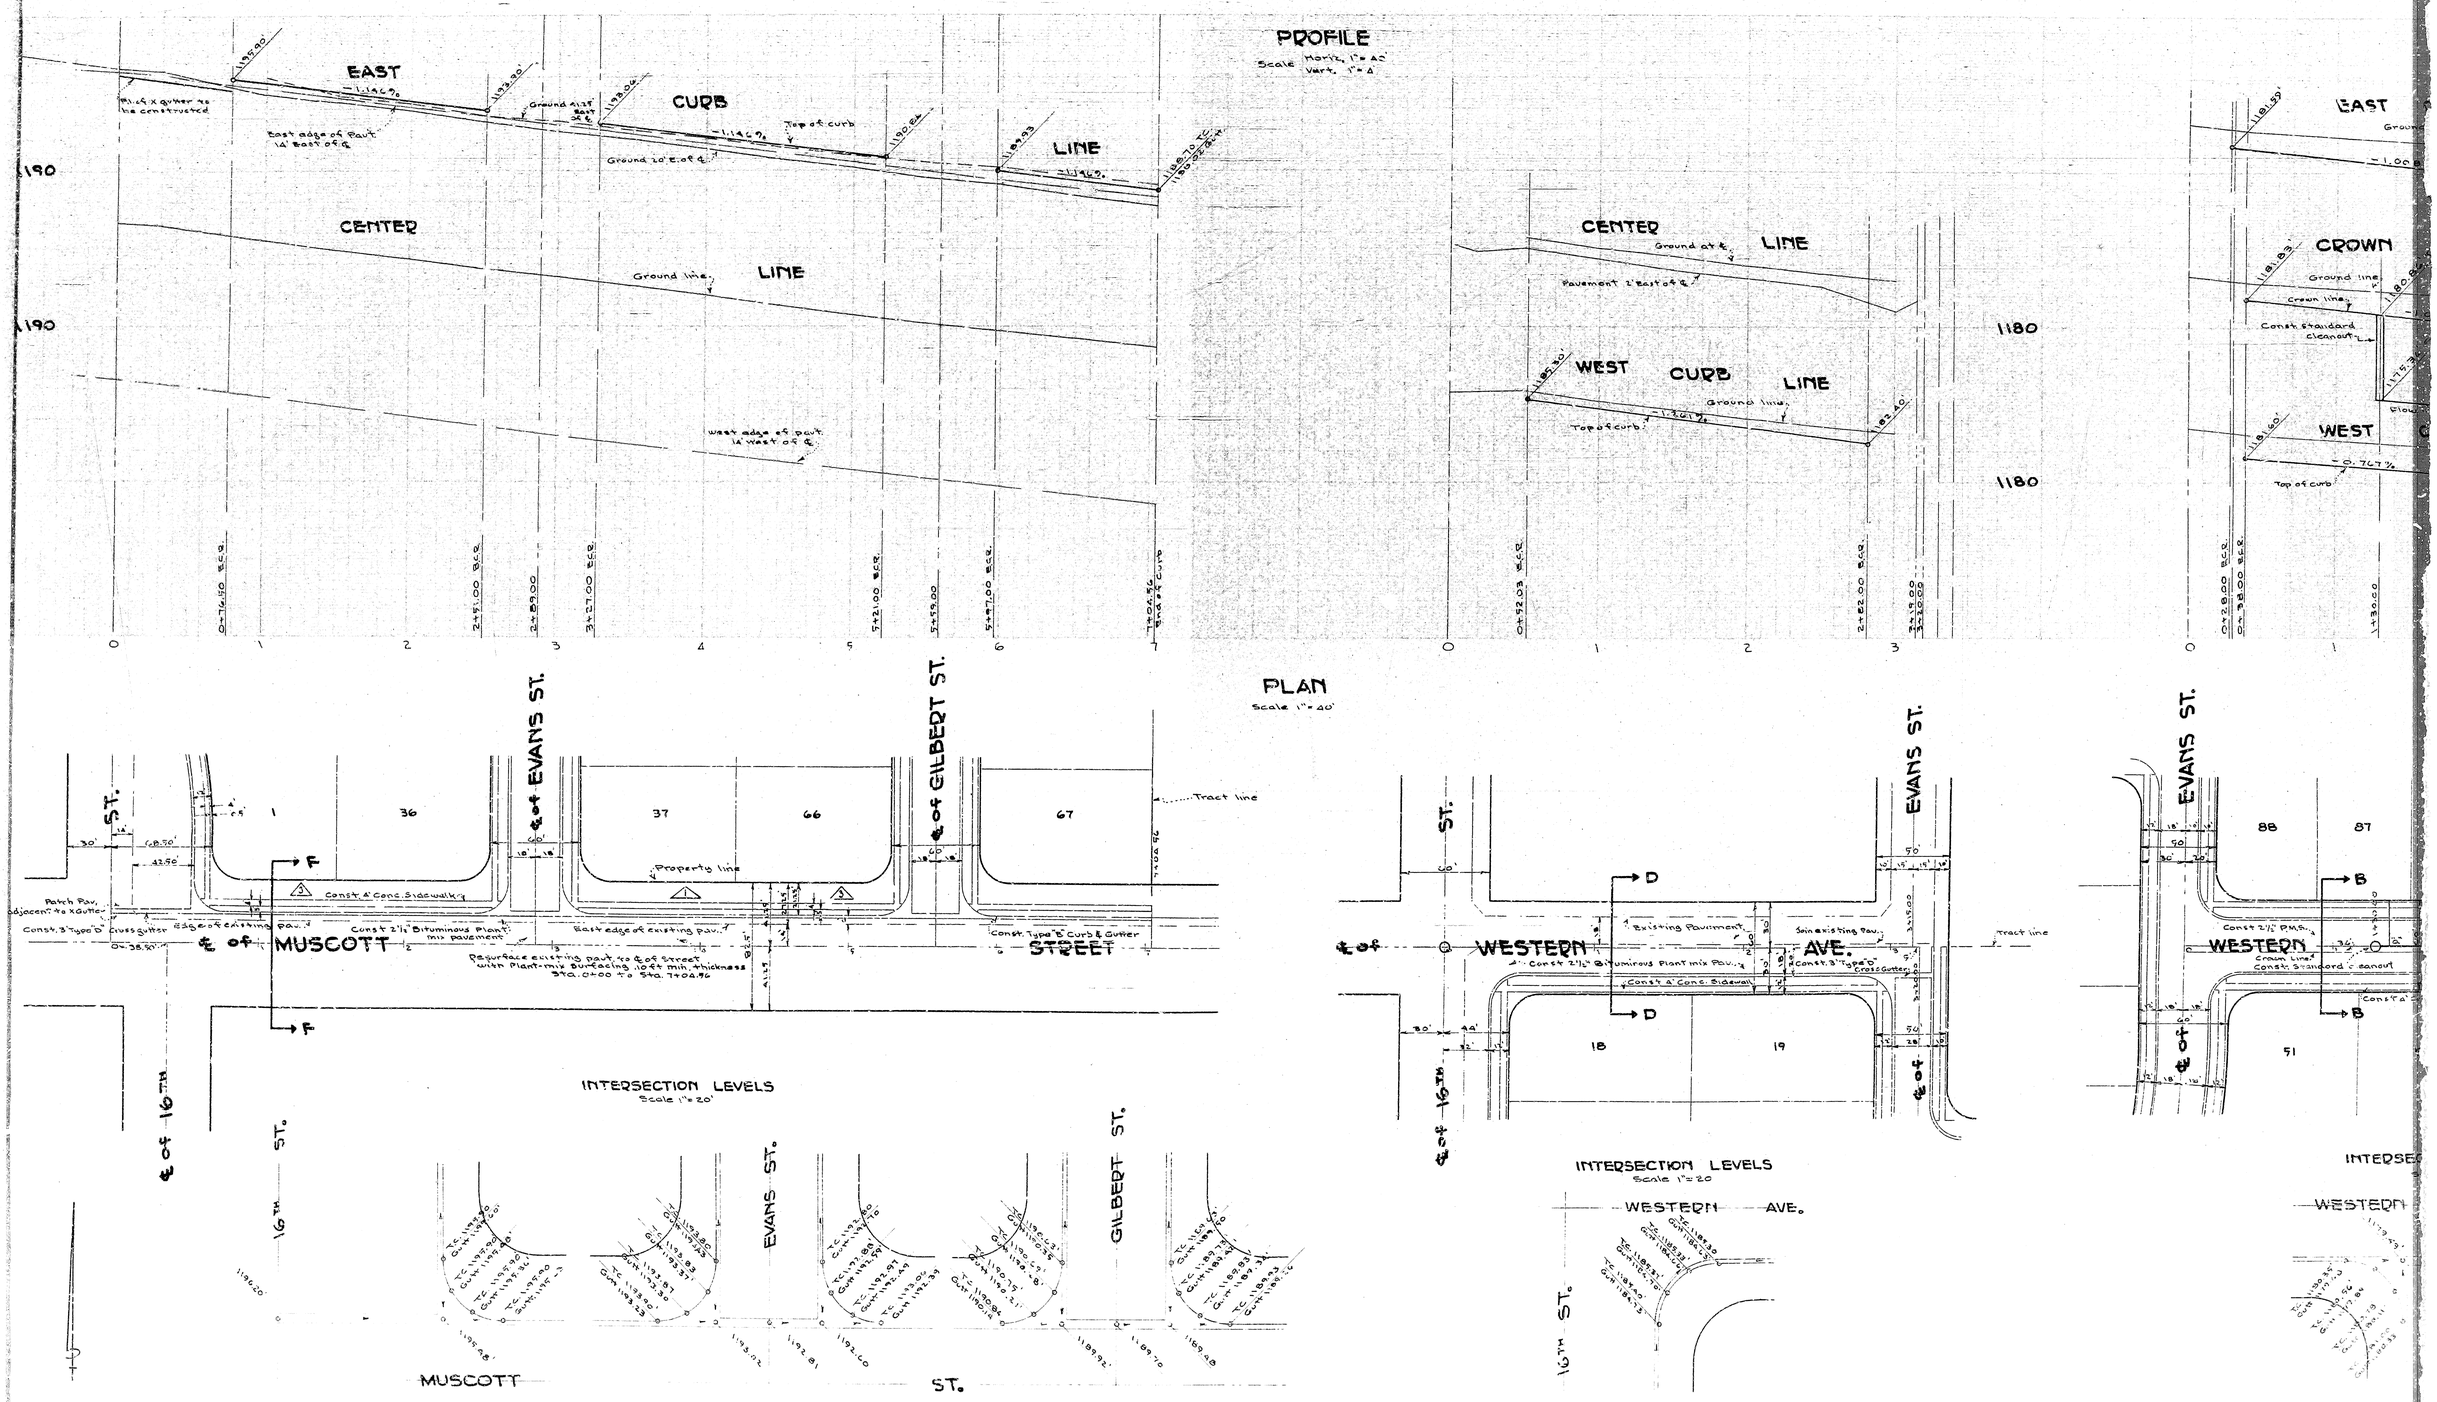
PROFILE
Scale Horiz. 1" = 40'
Vert. 1" = 4'
EAST CURB LINE
CENTER LINE
WEST CURB LINE
CROWN
Ground line
Top of curb
Pavement 2' East of ℄
Crown line
Const. standard cleanout
PLAN
Scale 1" = 40'
EVANS ST.
GILBERT ST.
WESTERN AVE.
MUSCOTT STREET
16TH ST.
Tract line
Property line
Const. 4' Conc. Sidewalk
Const. 2½" Bituminous Plant mix pavement
Const. Type "B" Curb & Gutter
Const. 3' Type "D" Cross Gutter
Resurface existing pavt. to ℄ of street with Plant-mix Bituminous 1.0 ft. min. thickness Sta. 0+00 to Sta. 7+04.96
INTERSECTION LEVELS
Scale 1" = 20'
MUSCOTT ST.
WESTERN AVE.