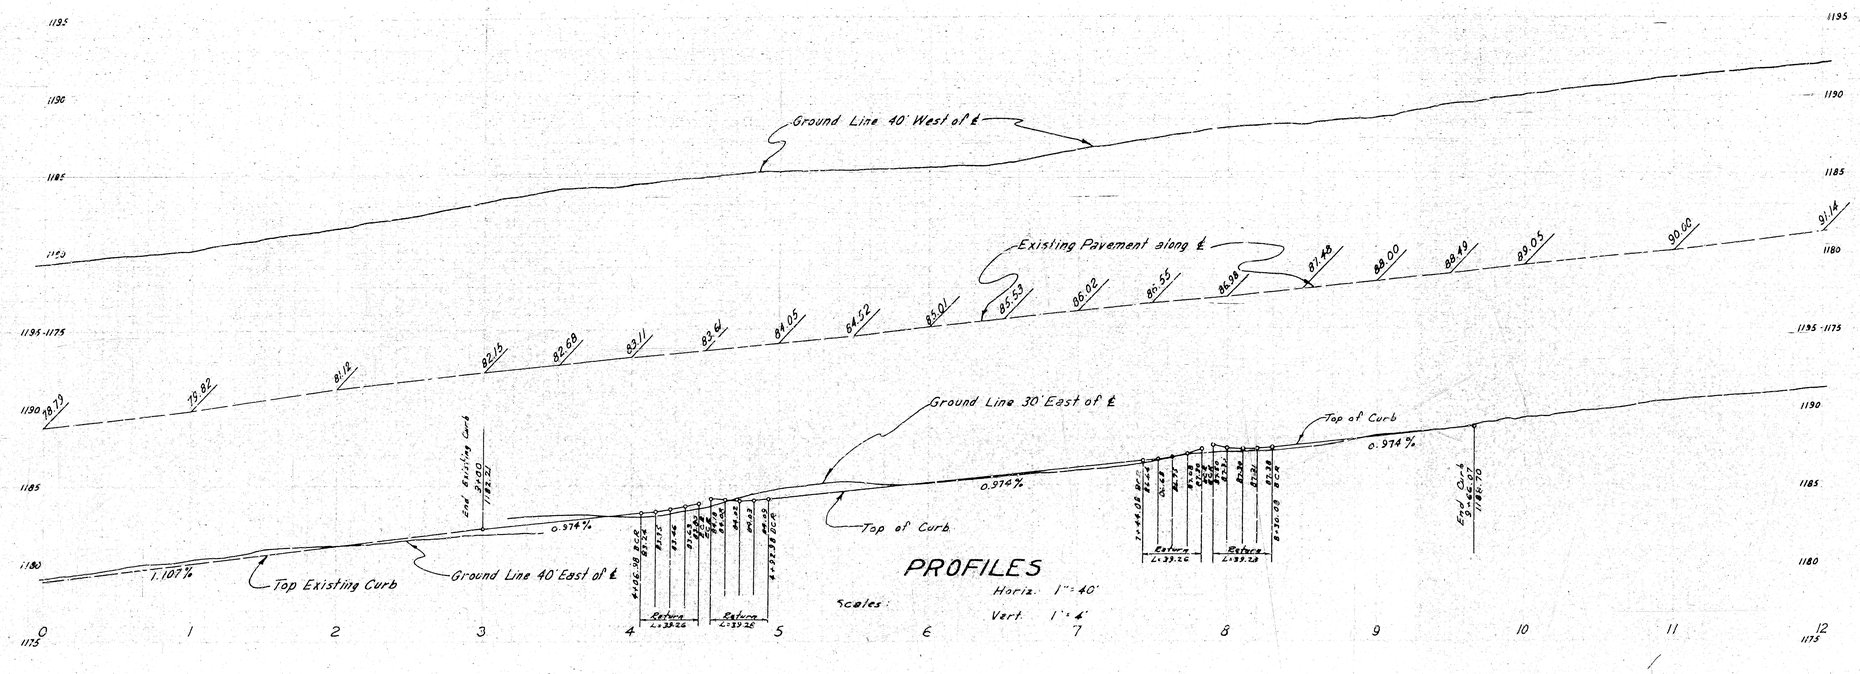

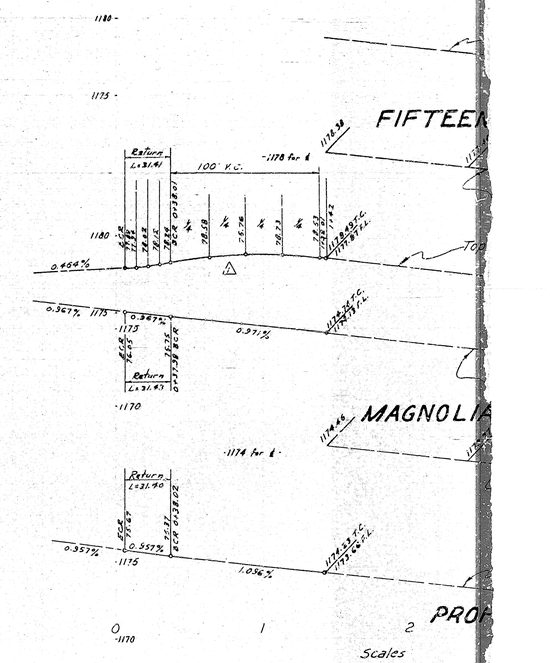

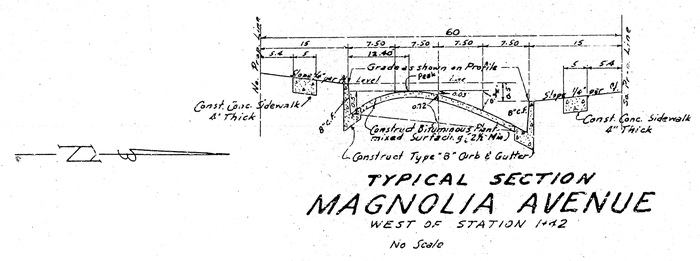

TYPICAL SECTION
MAGNOLIA AVENUE
WEST OF STATION 1+42
No Scale

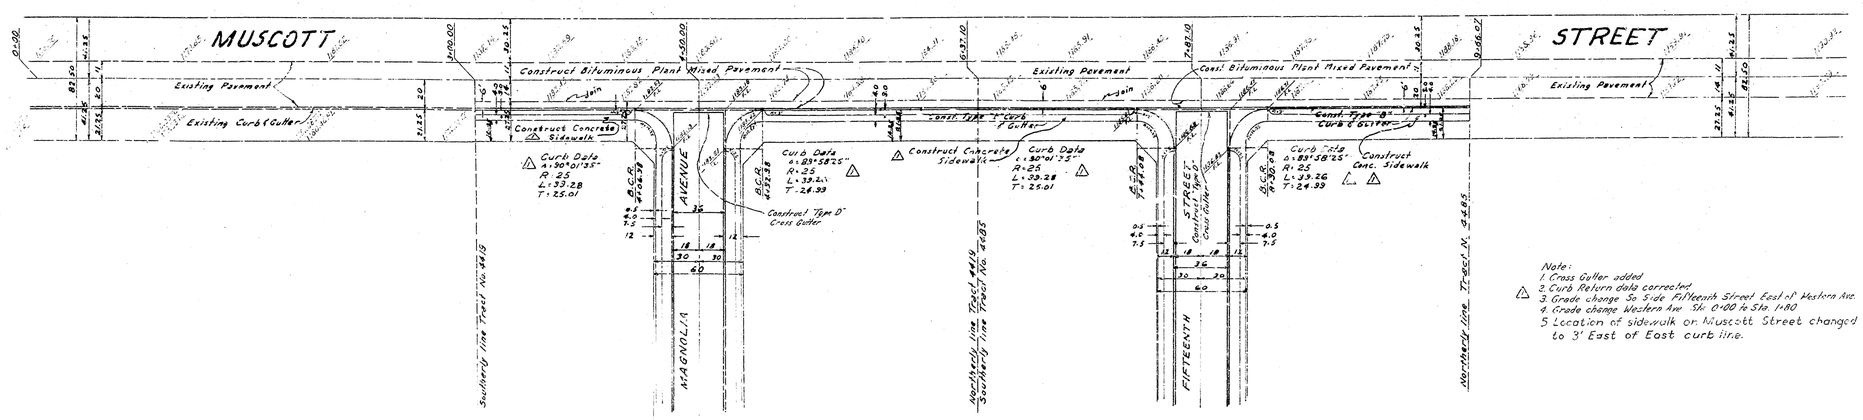

Note:
1. Cross Gutter added
2. Curb Return data corrected
3. Grade change So. side Fifteenth Street East of Western Ave.
4. Grade change Western Ave. Sta. 0+00 to Sta. 1+80
5. Location of sidewalk on Muscott Street changed to 3' East of East curb line.

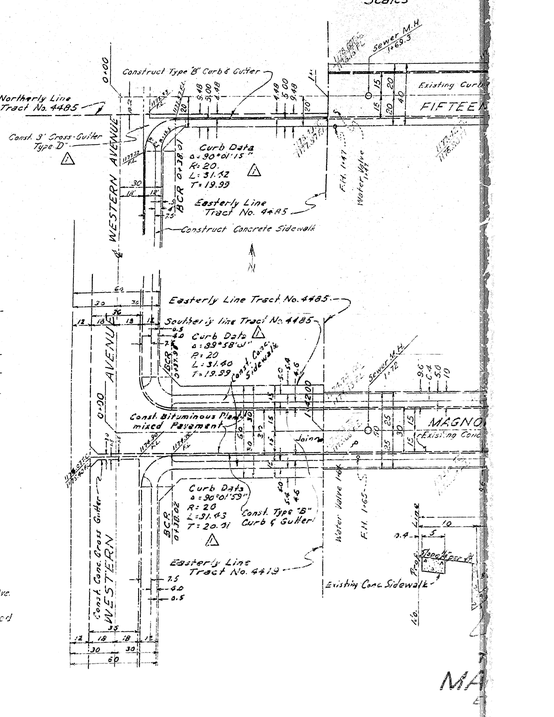

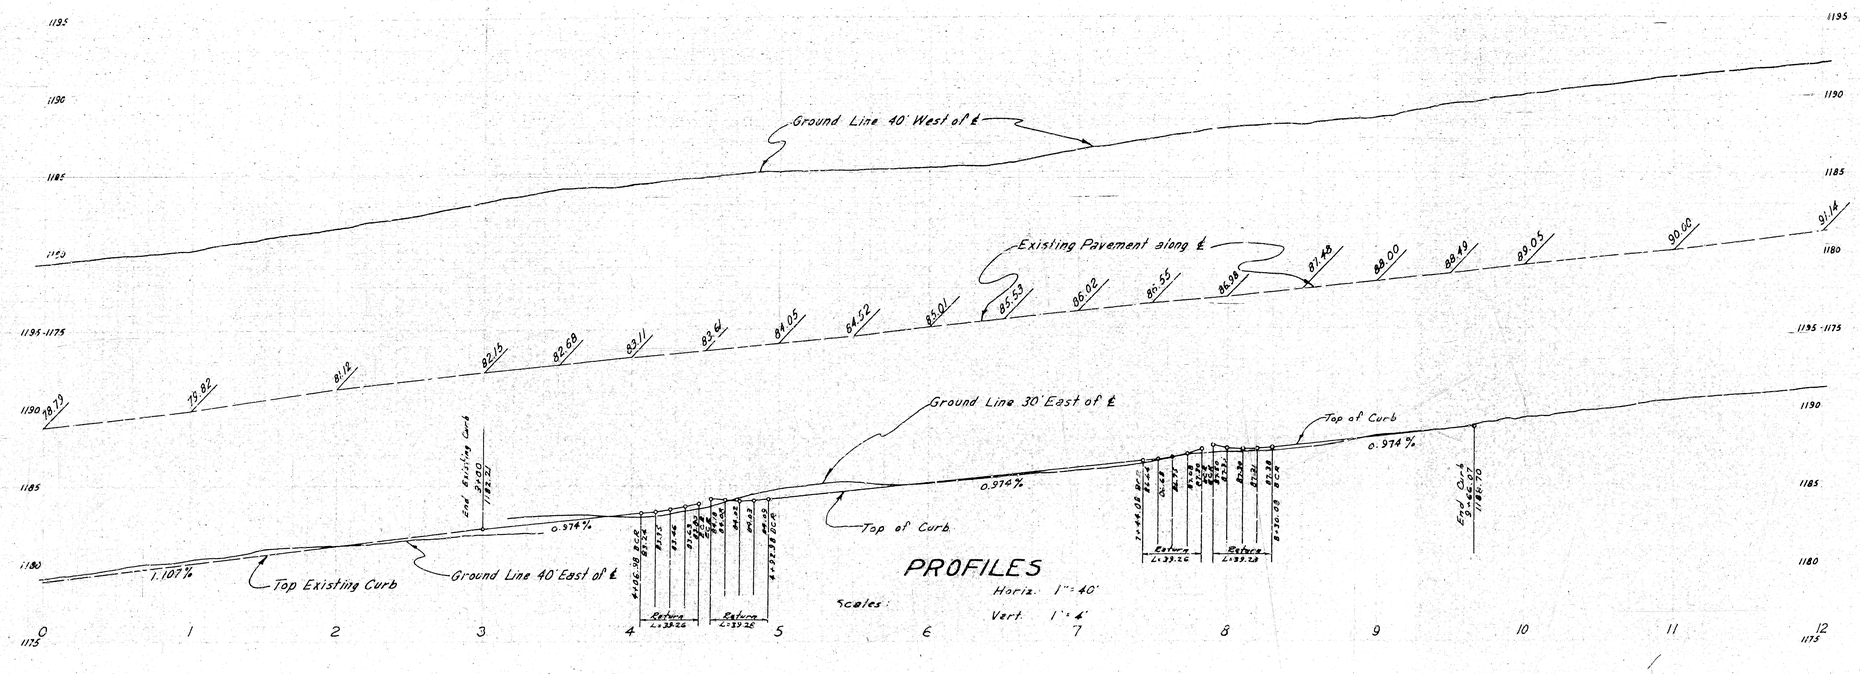

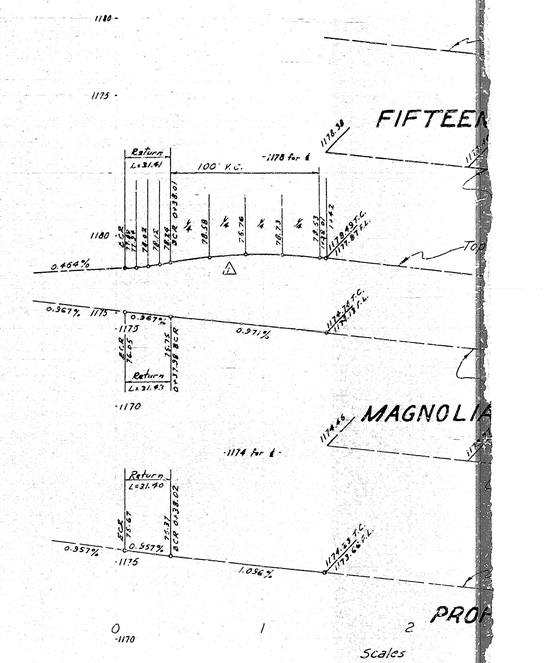

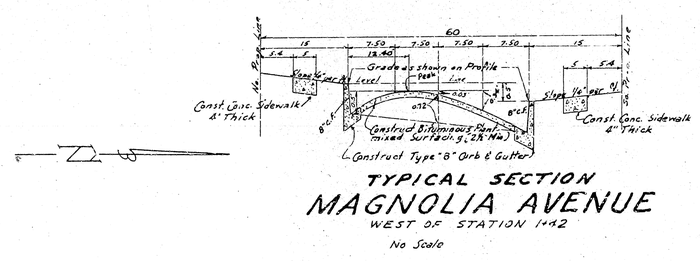

TYPICAL SECTION
MAGNOLIA AVENUE
WEST OF STATION 1+42
No Scale

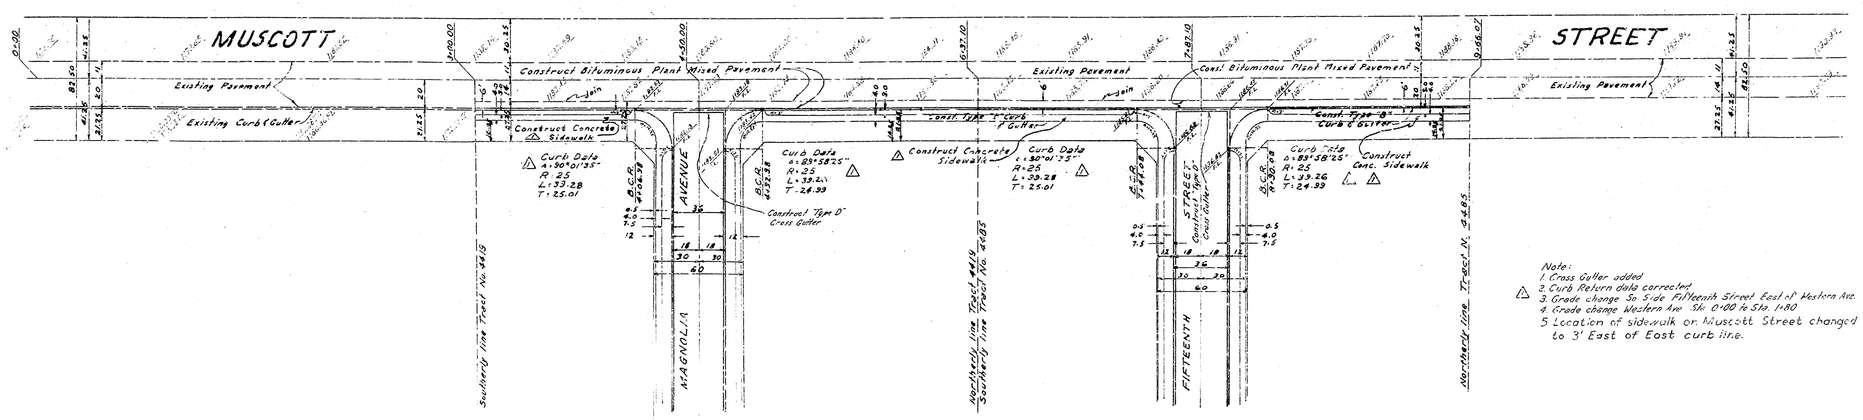
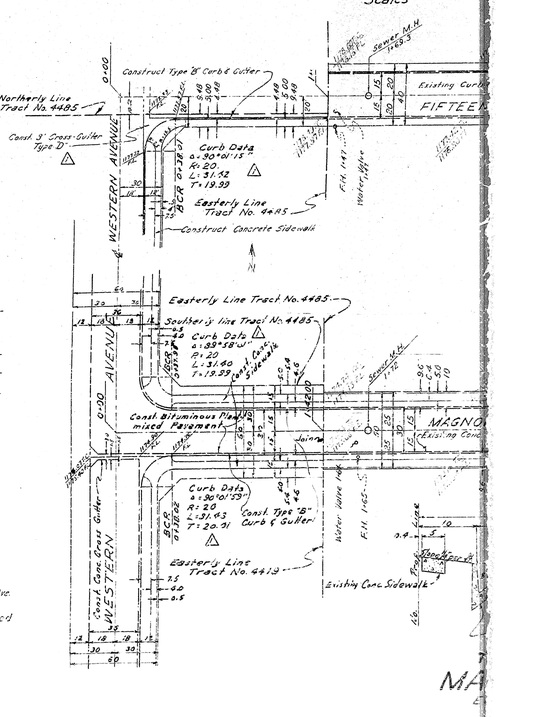
Note:
1. Cross Gutter added
2. Curb Return data corrected
3. Grade change So. side Fifteenth Street East of Western Ave.
4. Grade change Western Ave. Sta. 0+00 to Sta. 1+80
5. Location of sidewalk on Muscott Street changed to 3' East of East curb line.