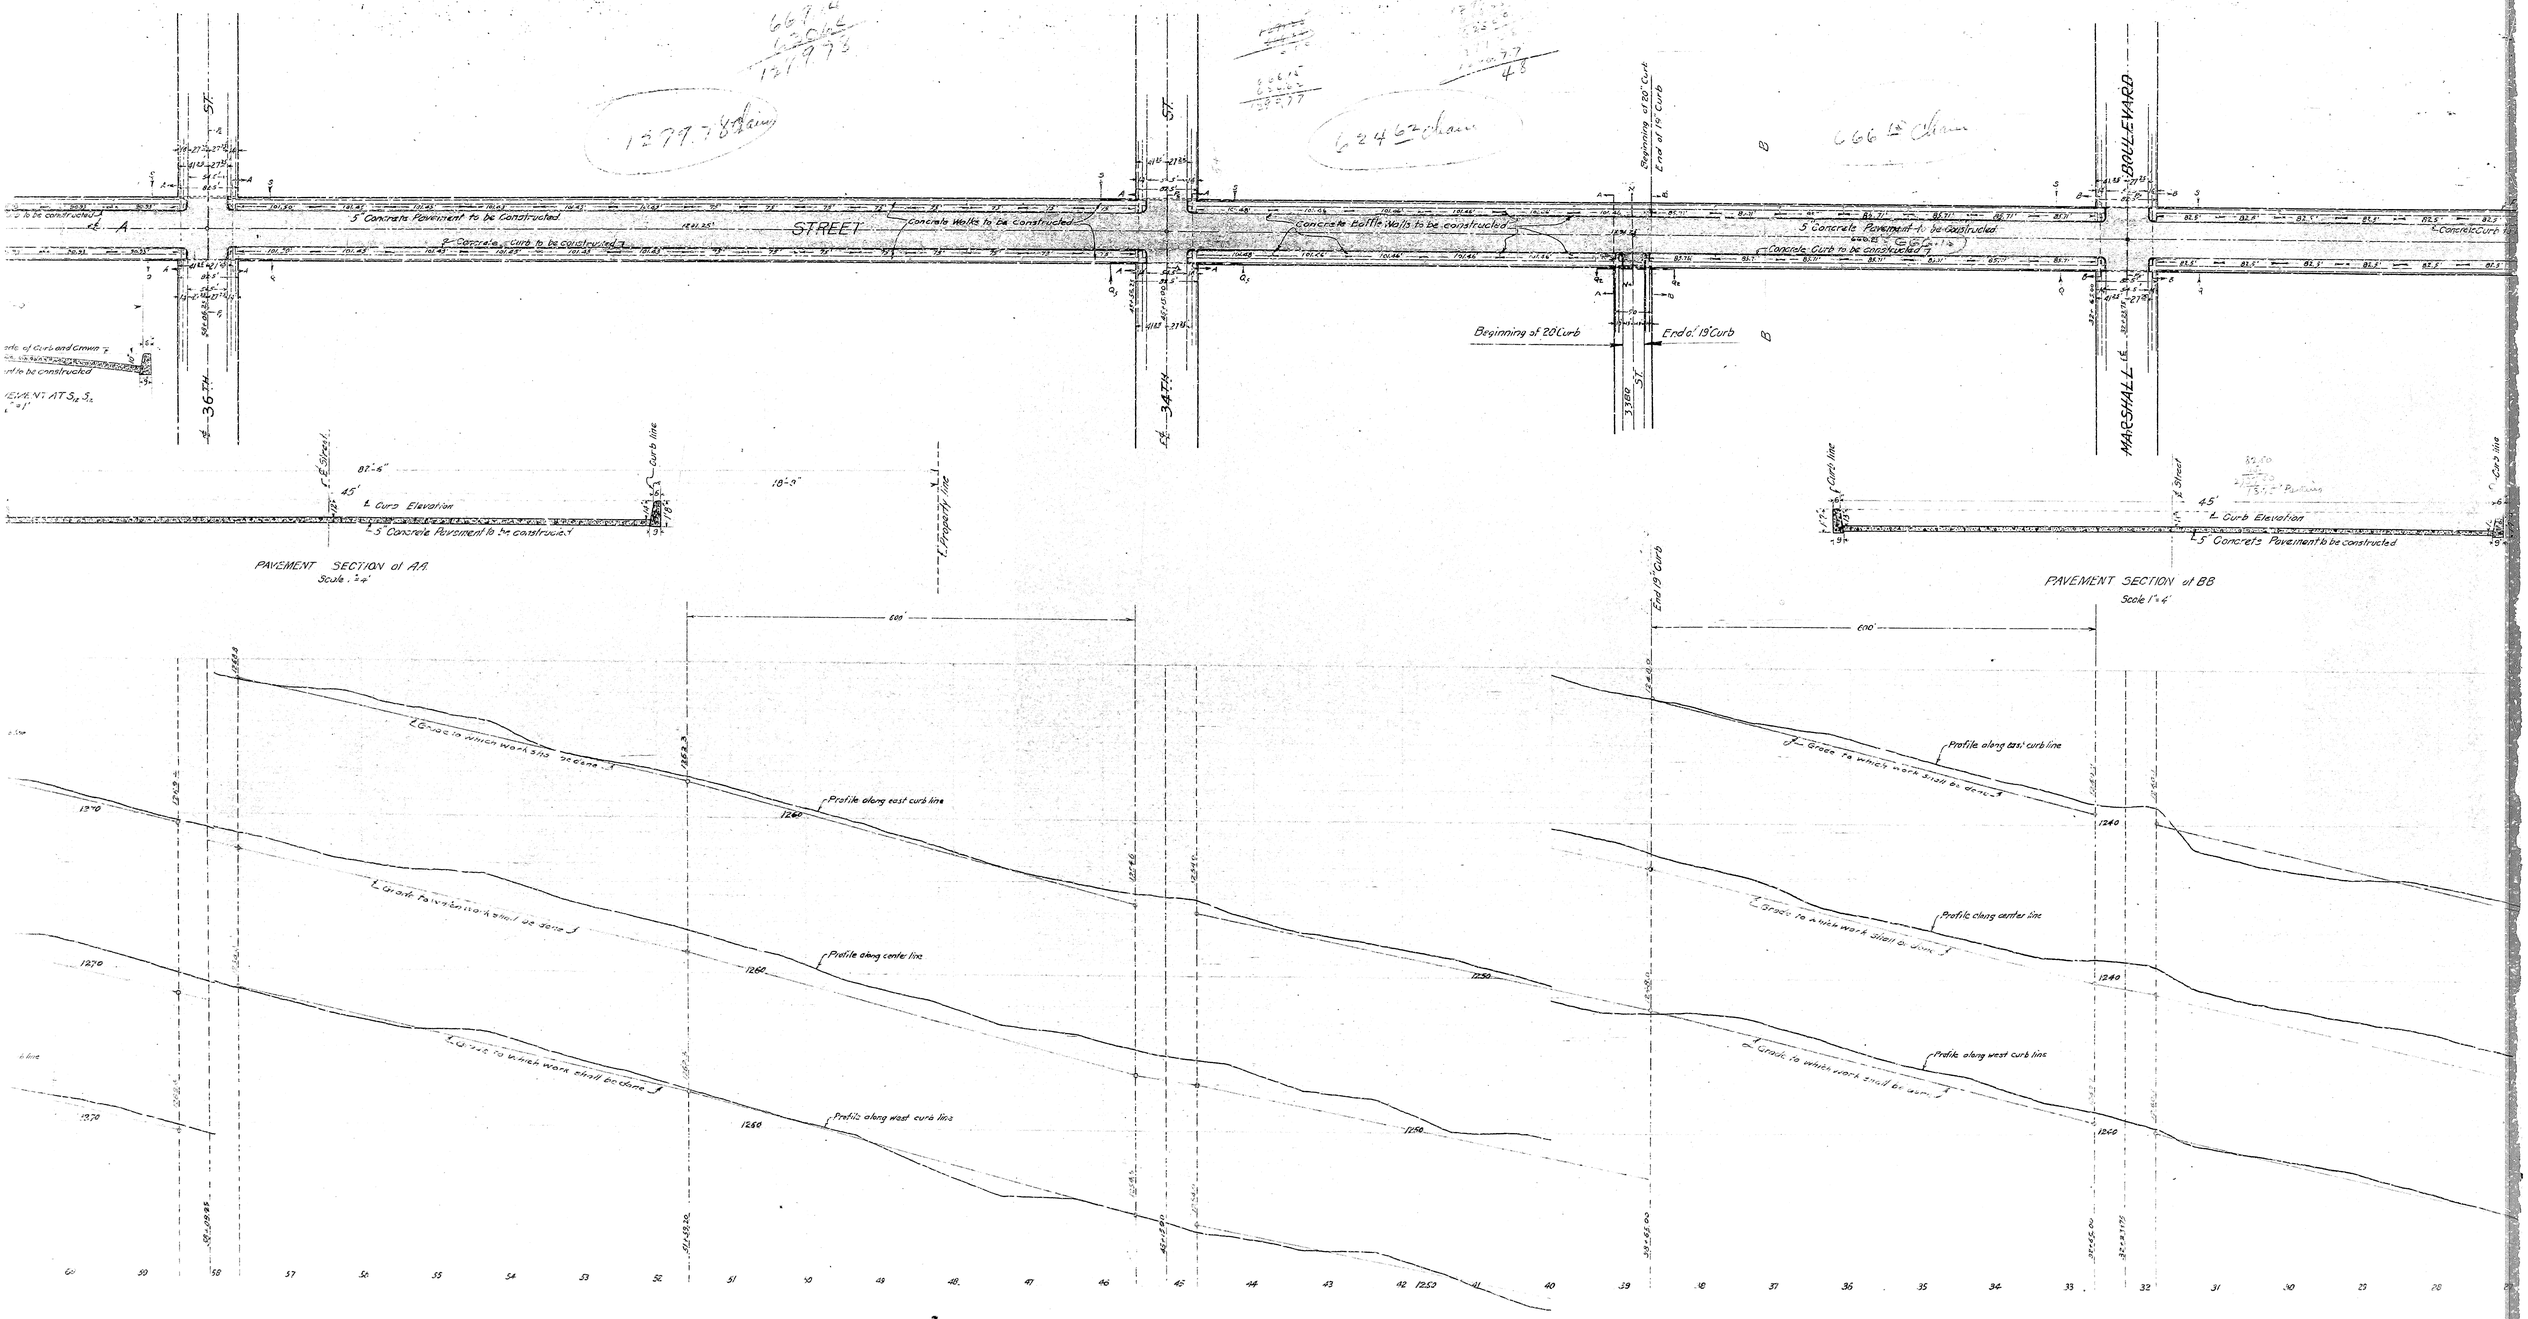
STREET
MARSHALL BOULEVARD
36th St.
34th St.
5" Concrete Pavement to be Constructed
9" Concrete Curb to be constructed
Concrete Walks to be constructed
Concrete Baffle Walls to be constructed
Concrete Curb to be constructed
Beginning of 20' Curb
End of 19' Curb
Beginning of 20' Curb
End of 19' Curb
Concrete Curb
PAVEMENT SECTION of AA
Scale: 1/4"
PAVEMENT SECTION of BB
Scale 1"=4'
Curb Elevation
Property line
Curb line
Profile along east curb line
Profile along center line
Profile along west curb line
Grade to which work shall be done
600'
1270
1260
1250
1240

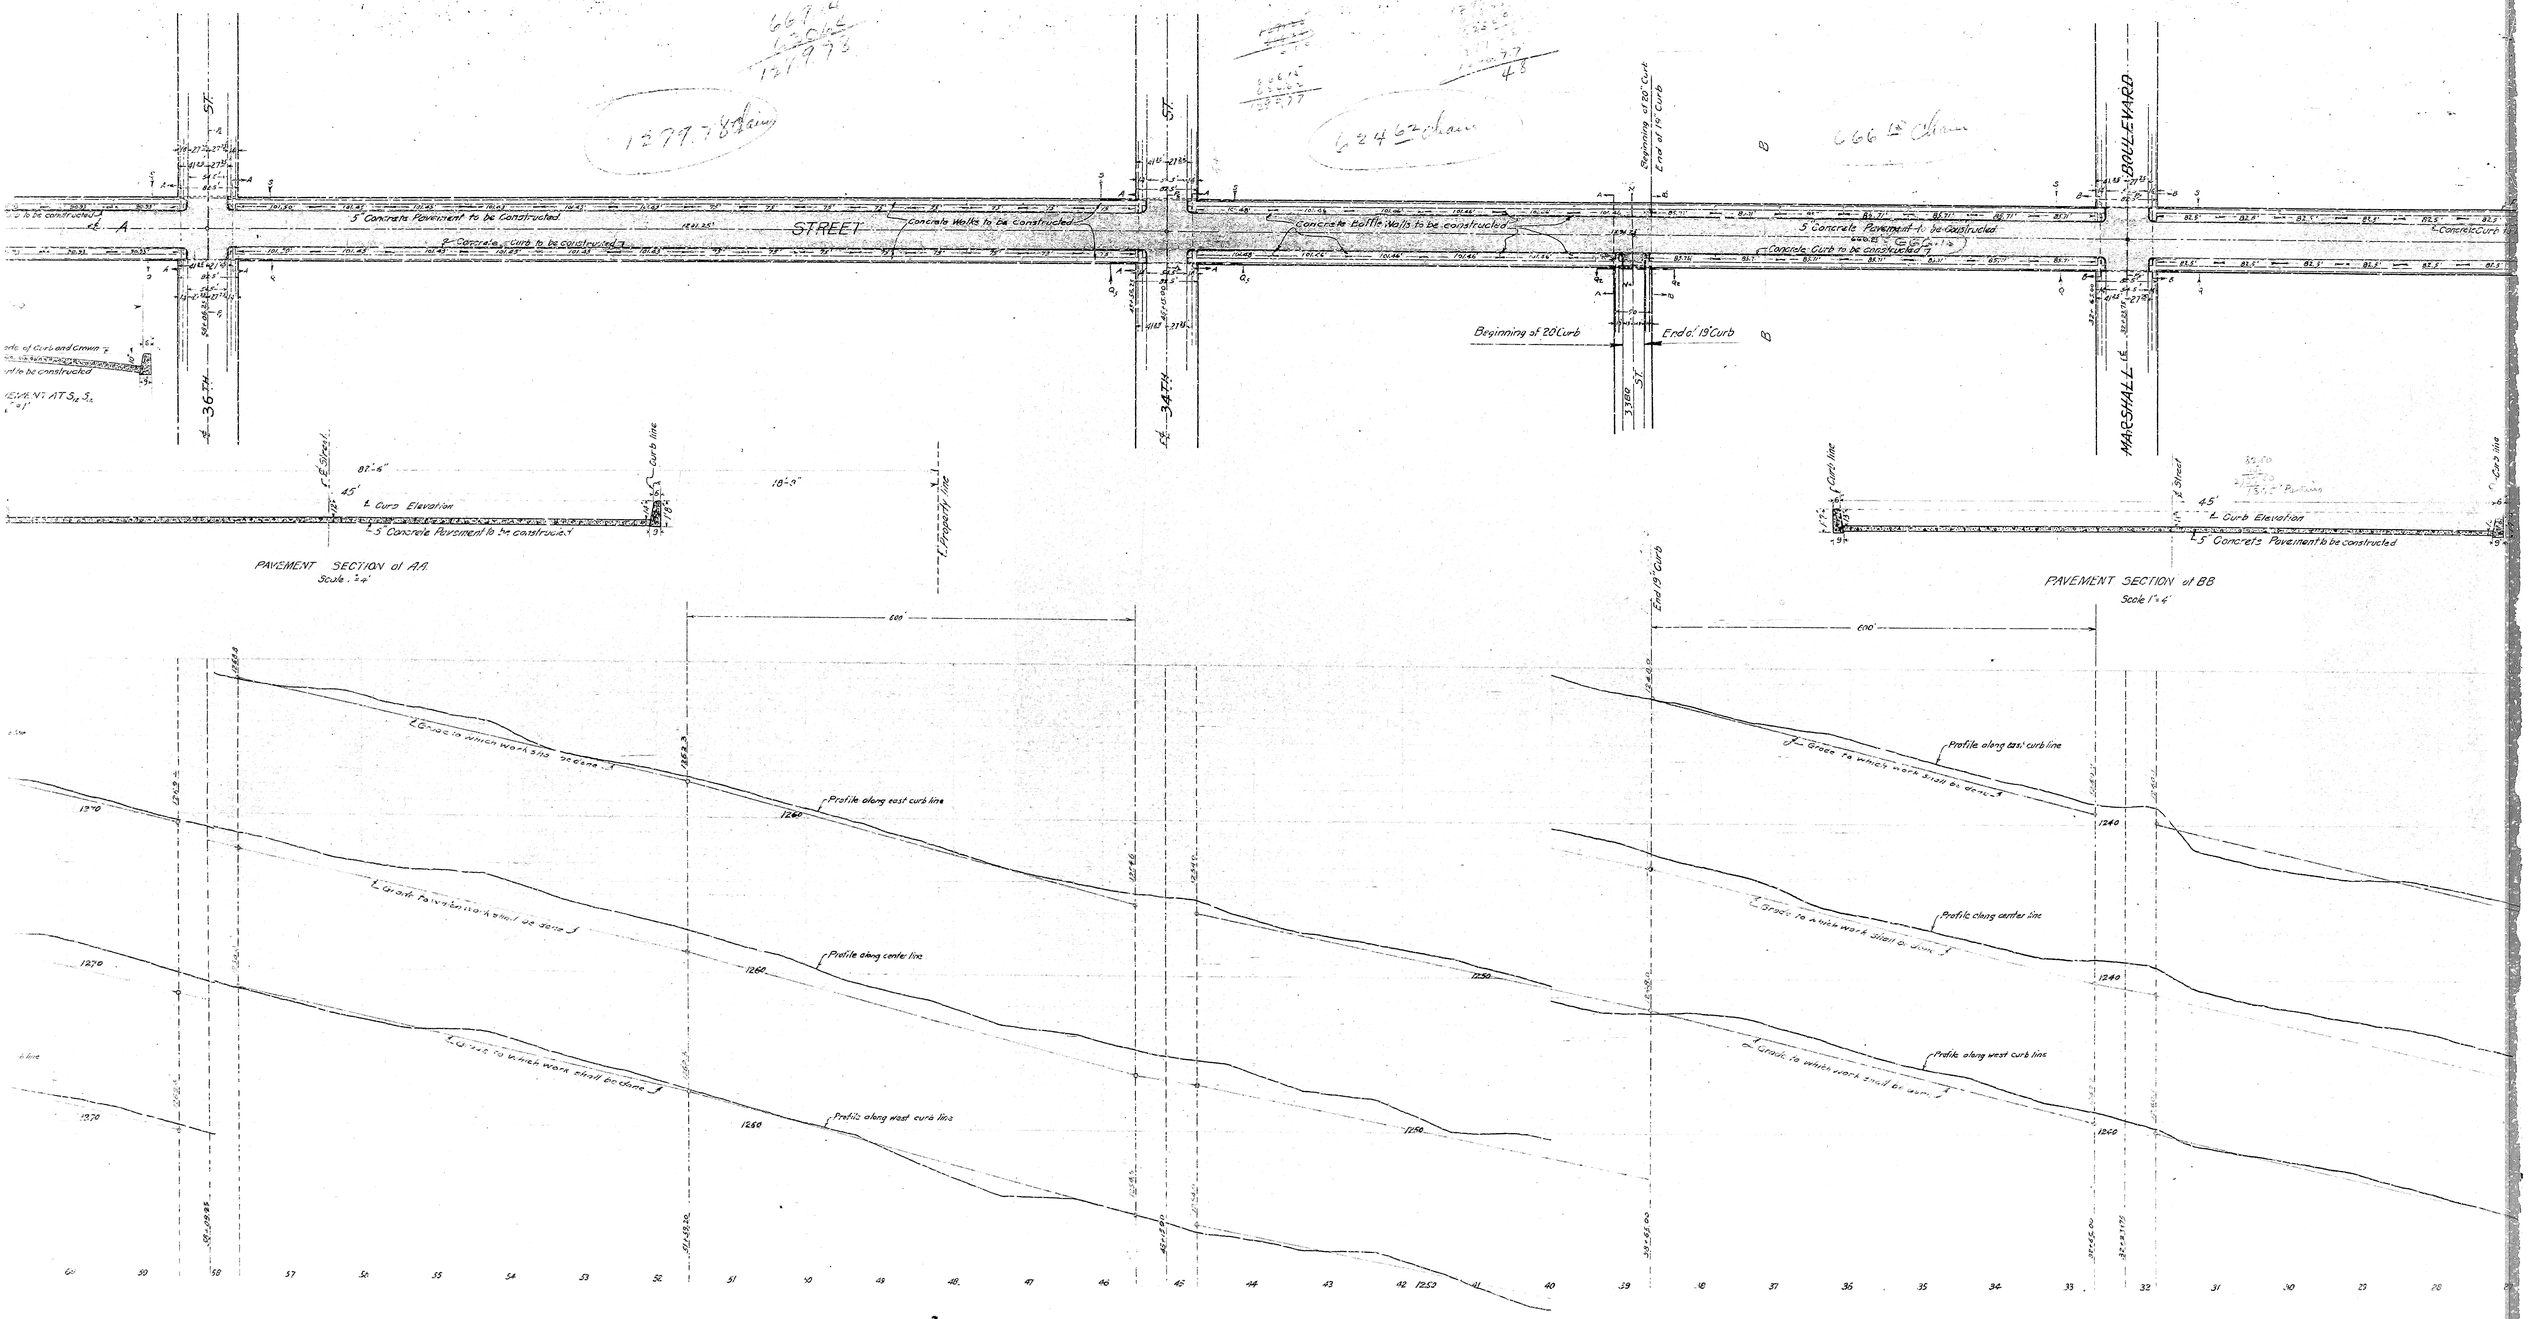
STREET
MARSHALL BOULEVARD
36th St.
34th St.
5" Concrete Pavement to be Constructed
9" Concrete Curb to be constructed
Concrete Walks to be constructed
Concrete Baffle Walls to be constructed
Concrete Curb to be constructed
Beginning of 20' Curb
End of 19' Curb
Beginning of 20' Curb
End of 19' Curb
Concrete Curb
PAVEMENT SECTION of AA
Scale: 1/4"
PAVEMENT SECTION of BB
Scale 1"=4'
Curb Elevation
Property line
Curb line
Profile along east curb line
Profile along center line
Profile along west curb line
Grade to which work shall be done
600'
1270
1260
1250
1240