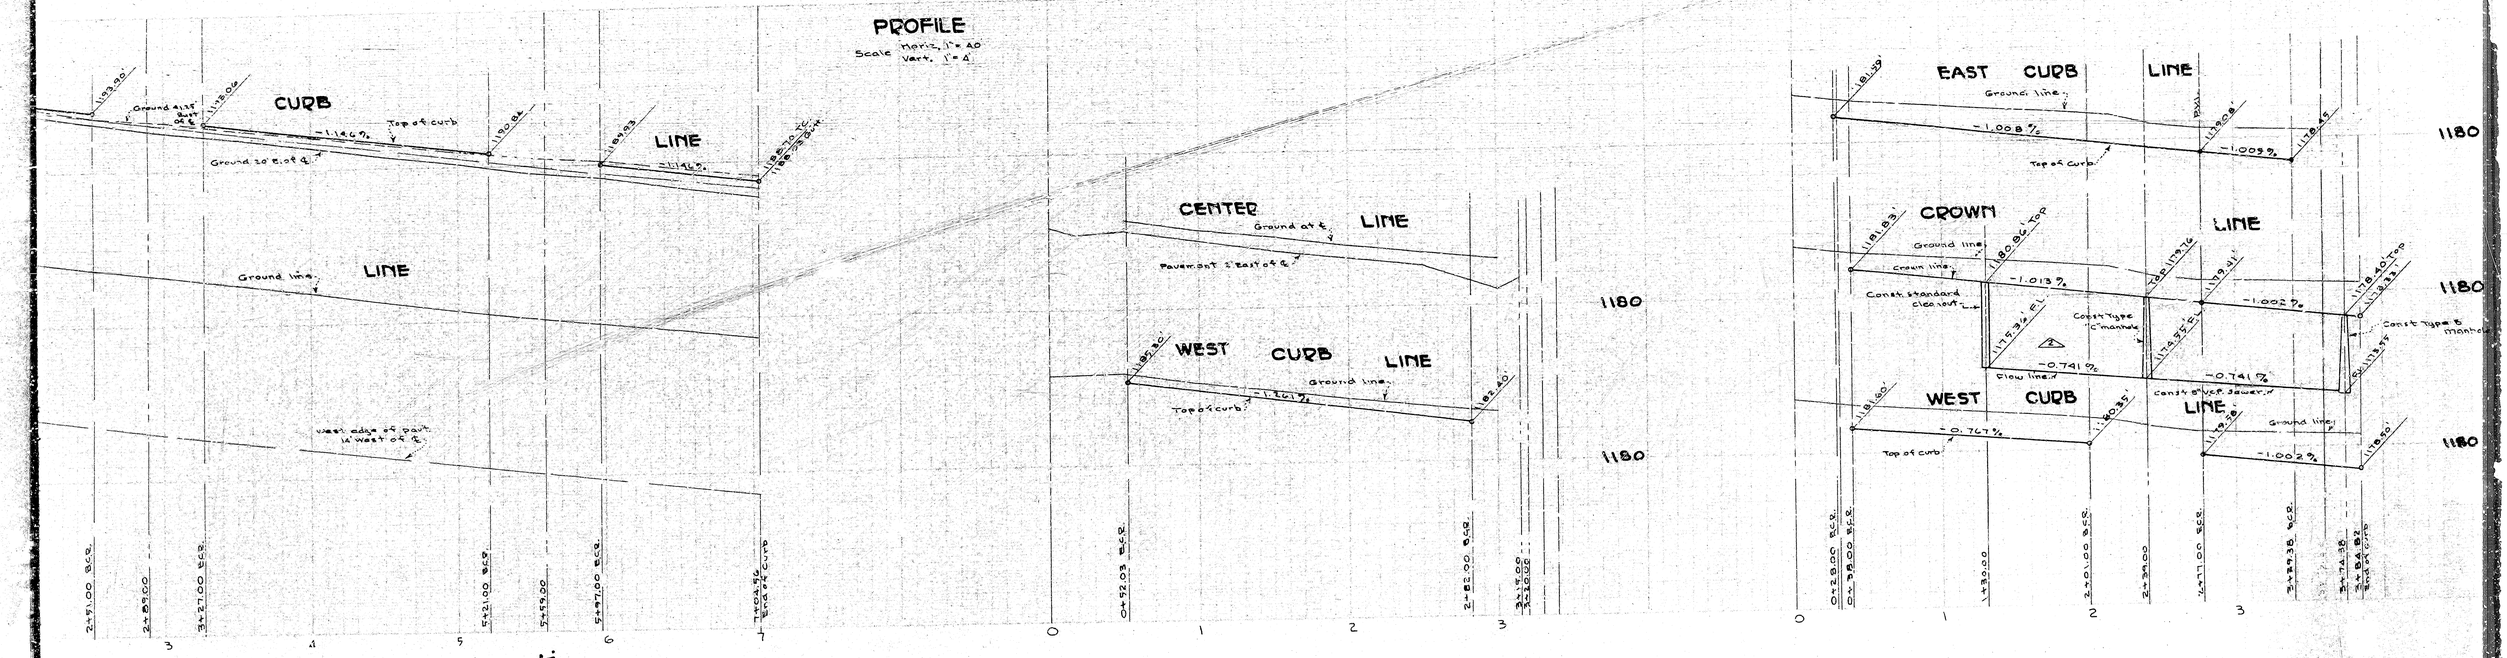

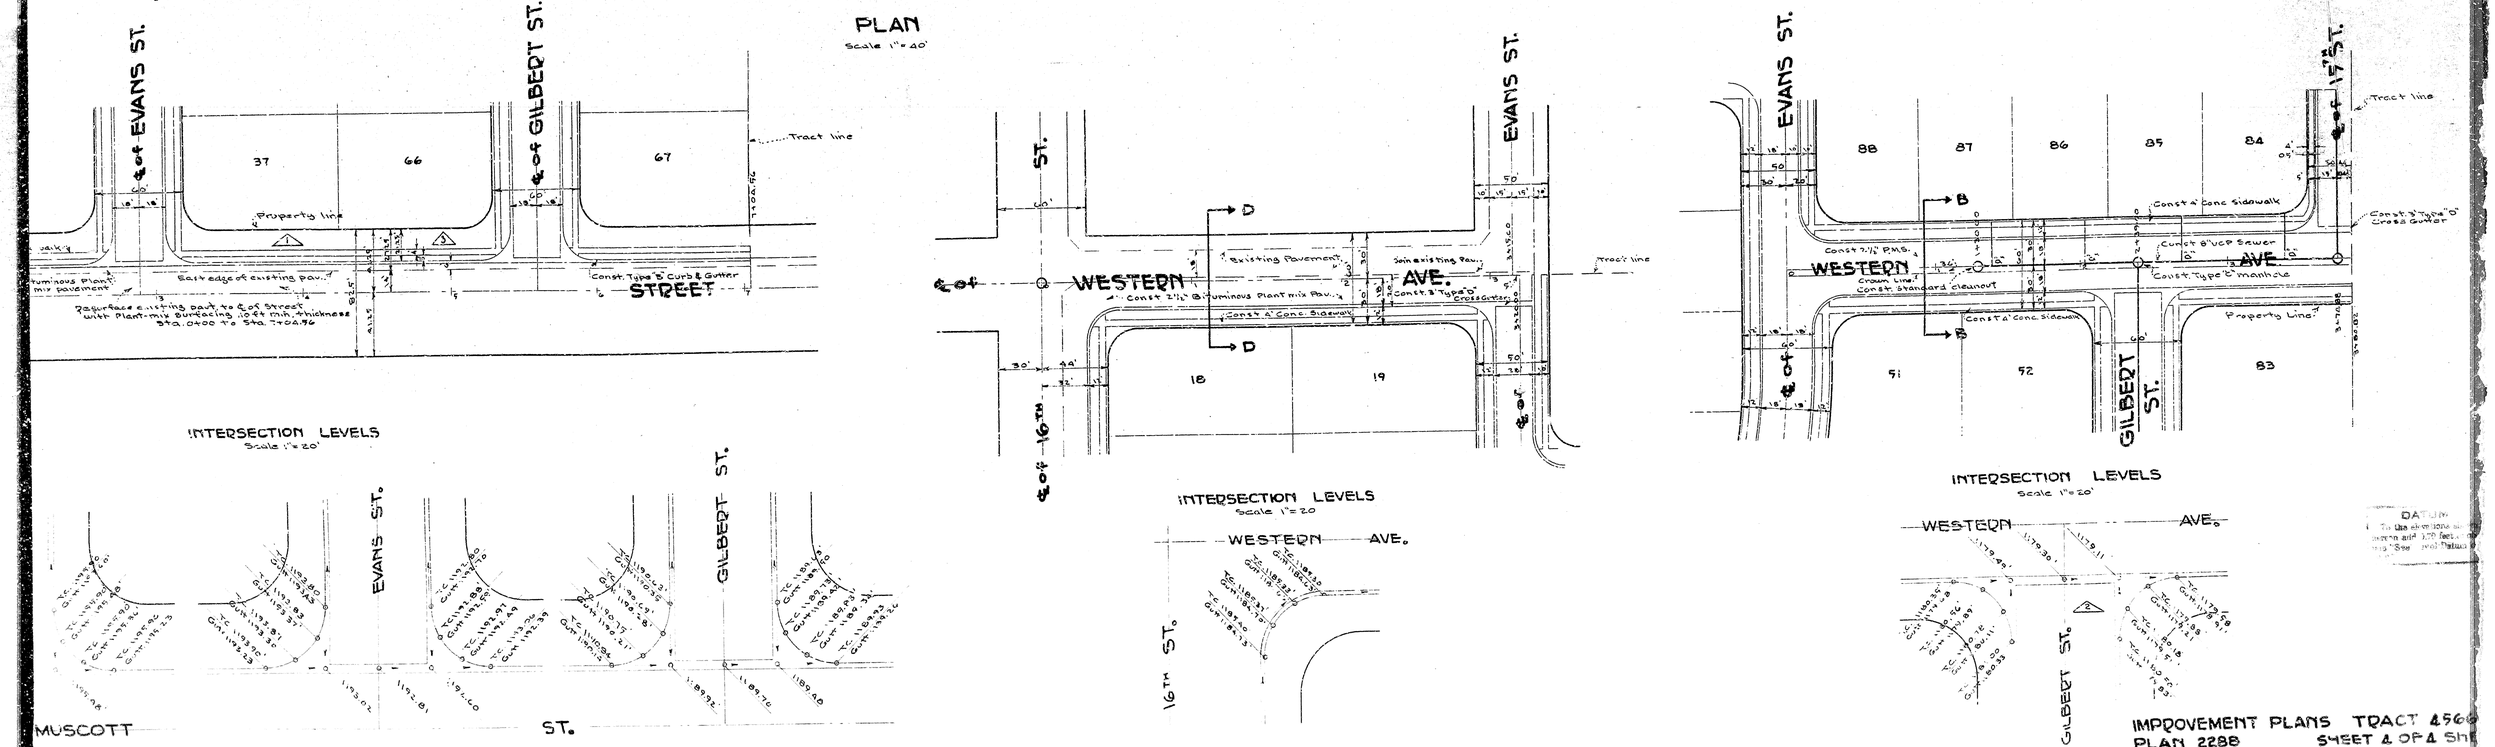

IMPROVEMENT PLANS TRACT 4566
PLAN 2288 SHEET 4 OF 4 SHE

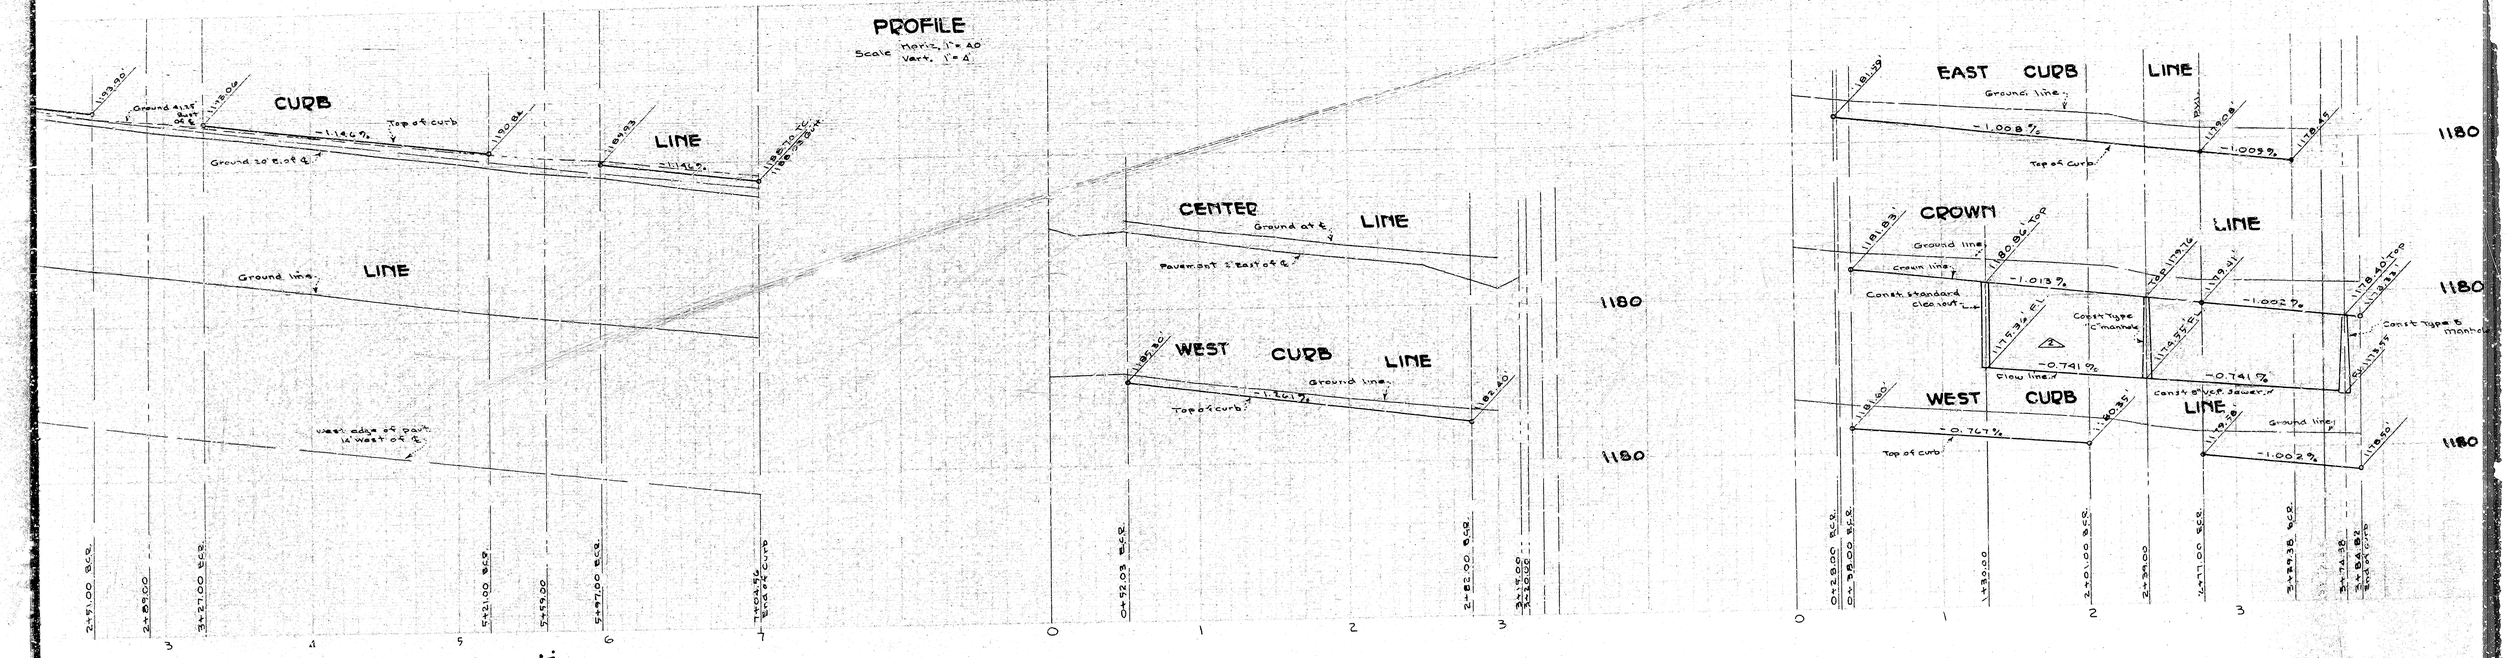

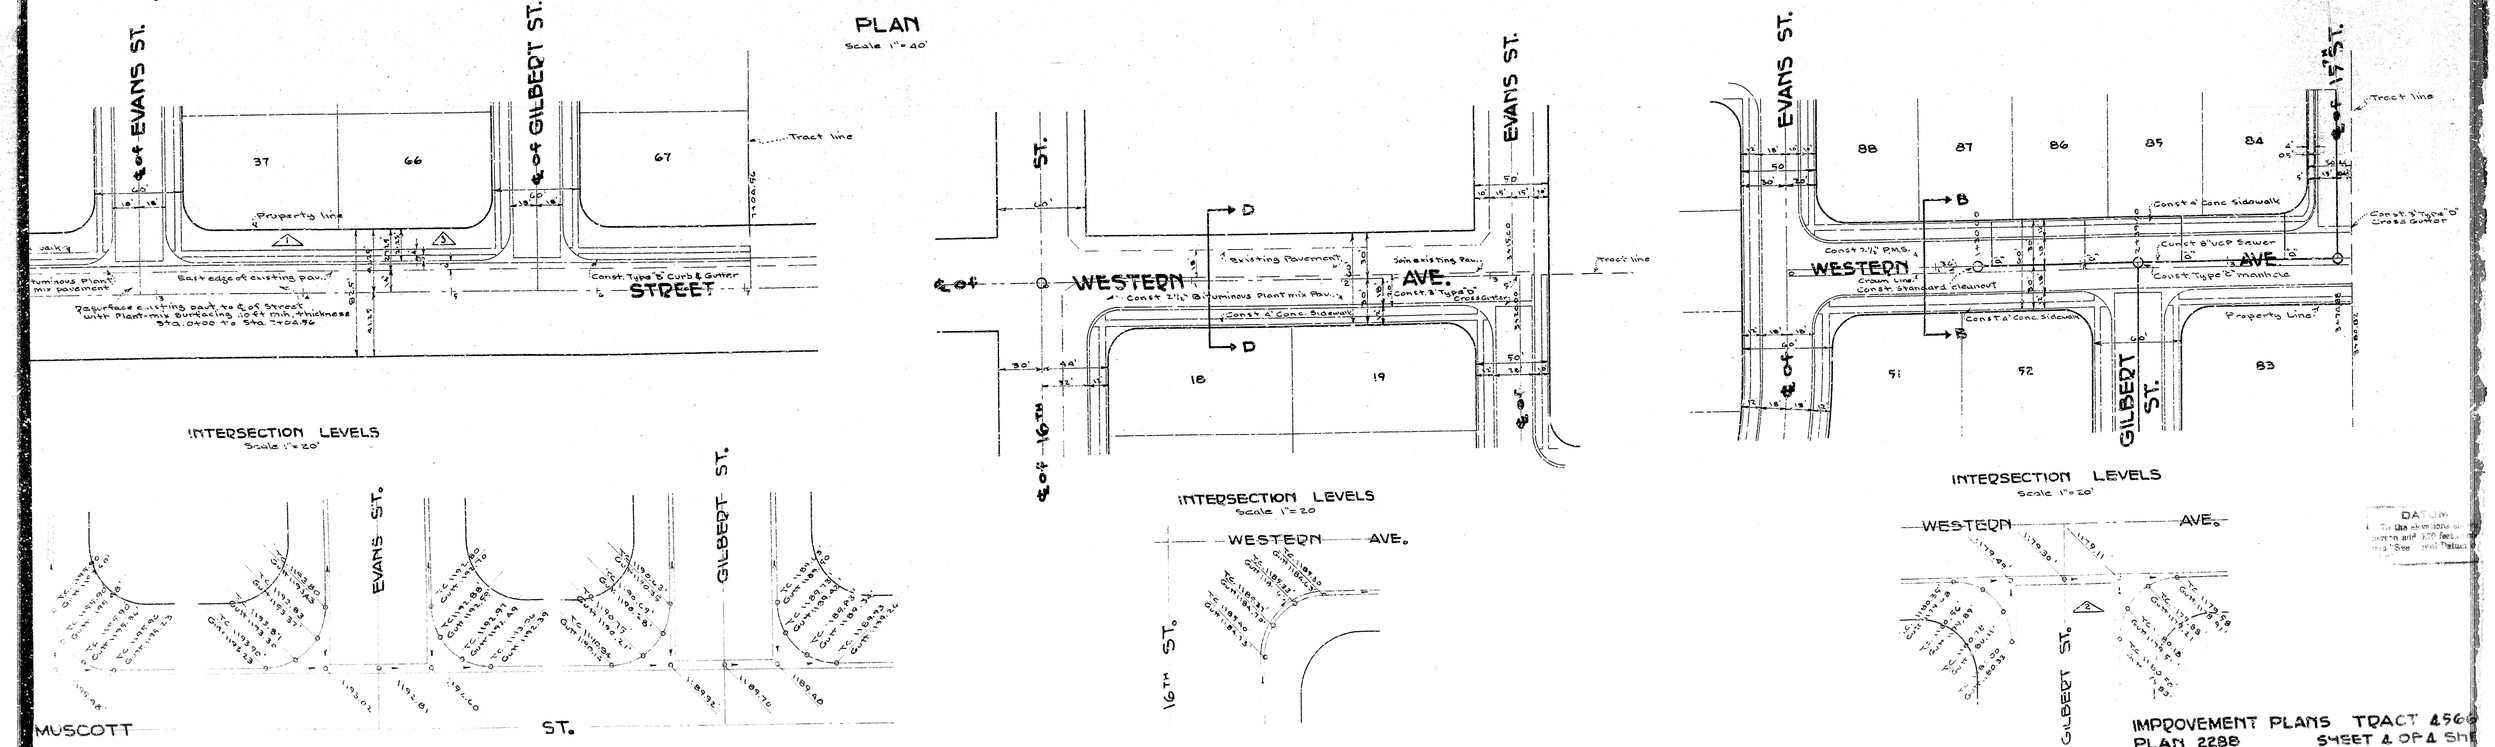

IMPROVEMENT PLANS TRACT 4566
PLAN 2288 SHEET 4 OF 4 SHE