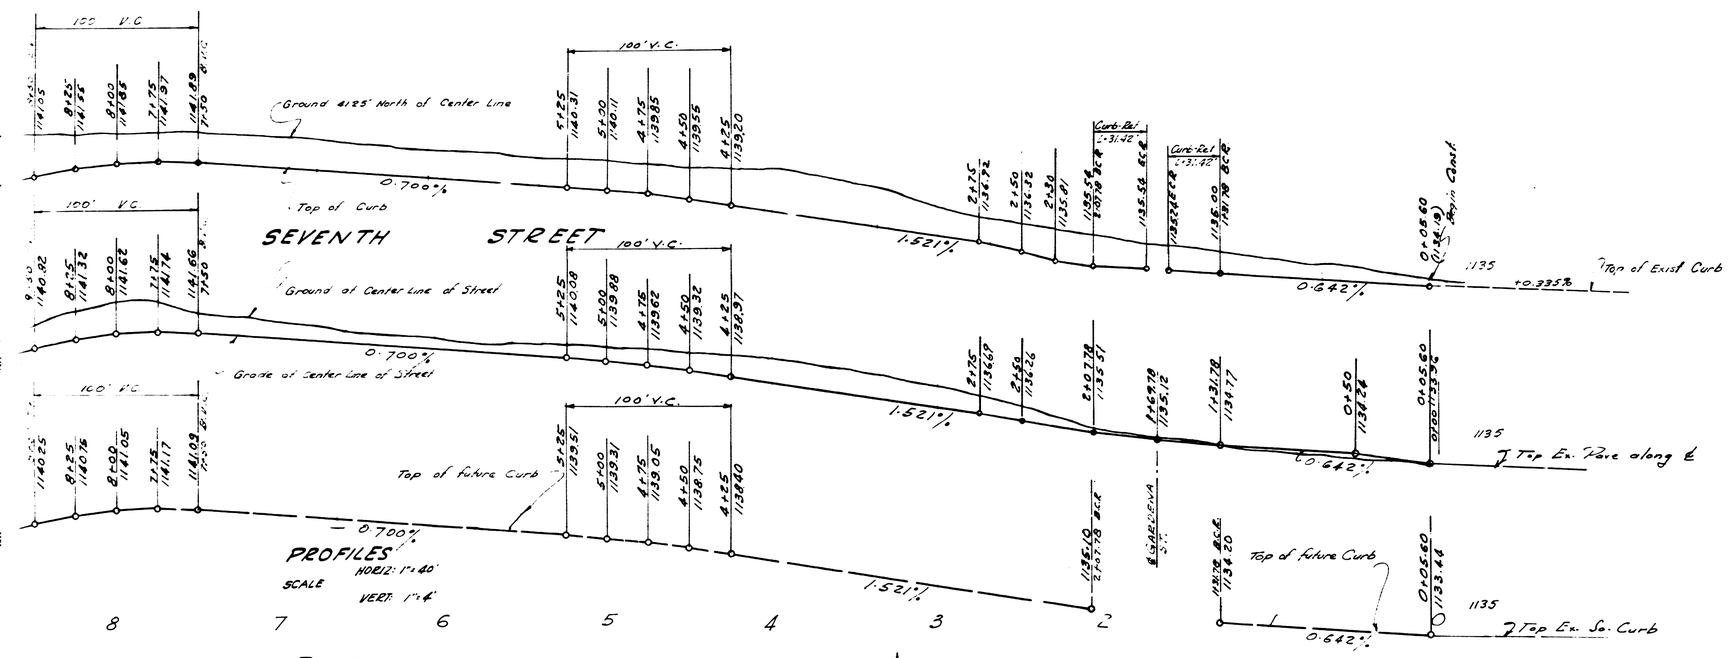

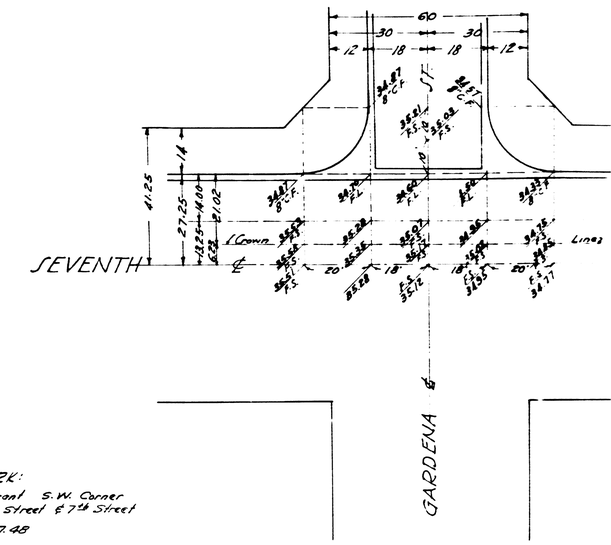

BENCH MARK:
Fire Hydrant S.W. Corner
Gardena Street & 7th Street
ELEV: 1137.48

DETAILS
OF
INTERSECTION
SEVENTH & GARDENA STS.

All work embodied on these plans shall be done in conformity with applicable provisions of Specifications No. 2027.

Where necessary, all transitions from existing to new sections shall be accomplished in not less than 10 linear feet.

PREPARED IN THE OFFICE OF
L. FREDERICK PACK
RE 7448

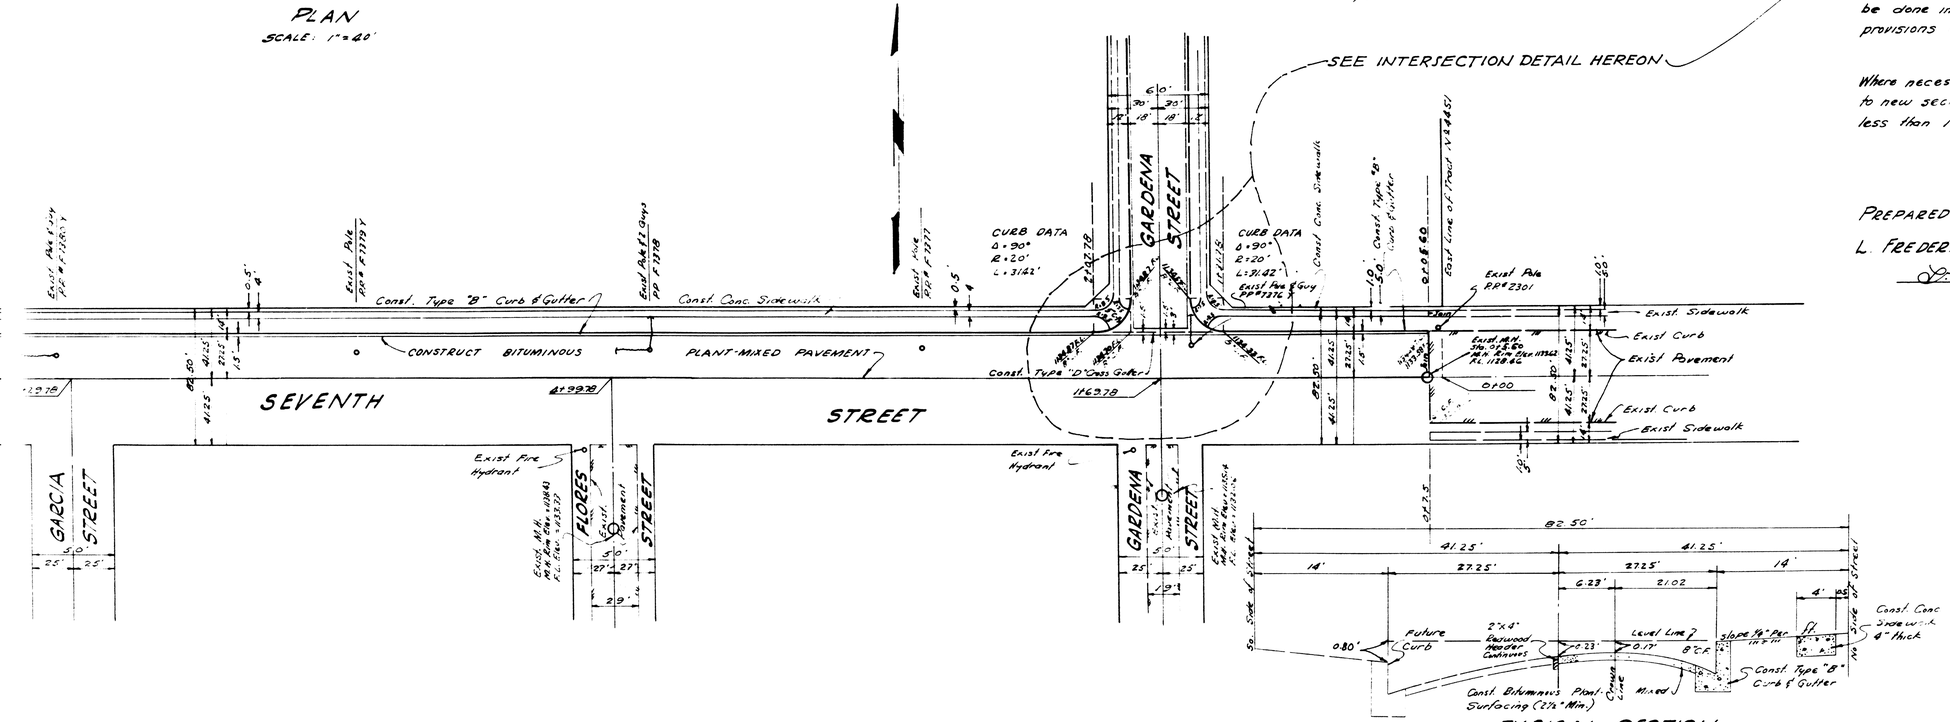

TYPICAL SECTION
SEVENTH STREET

IMPROVEMENT PL
7TH ST., GARDENA
STREET, VINE ST., A
L. Frederick Pack, RE 7448
Aug 27 54
7063