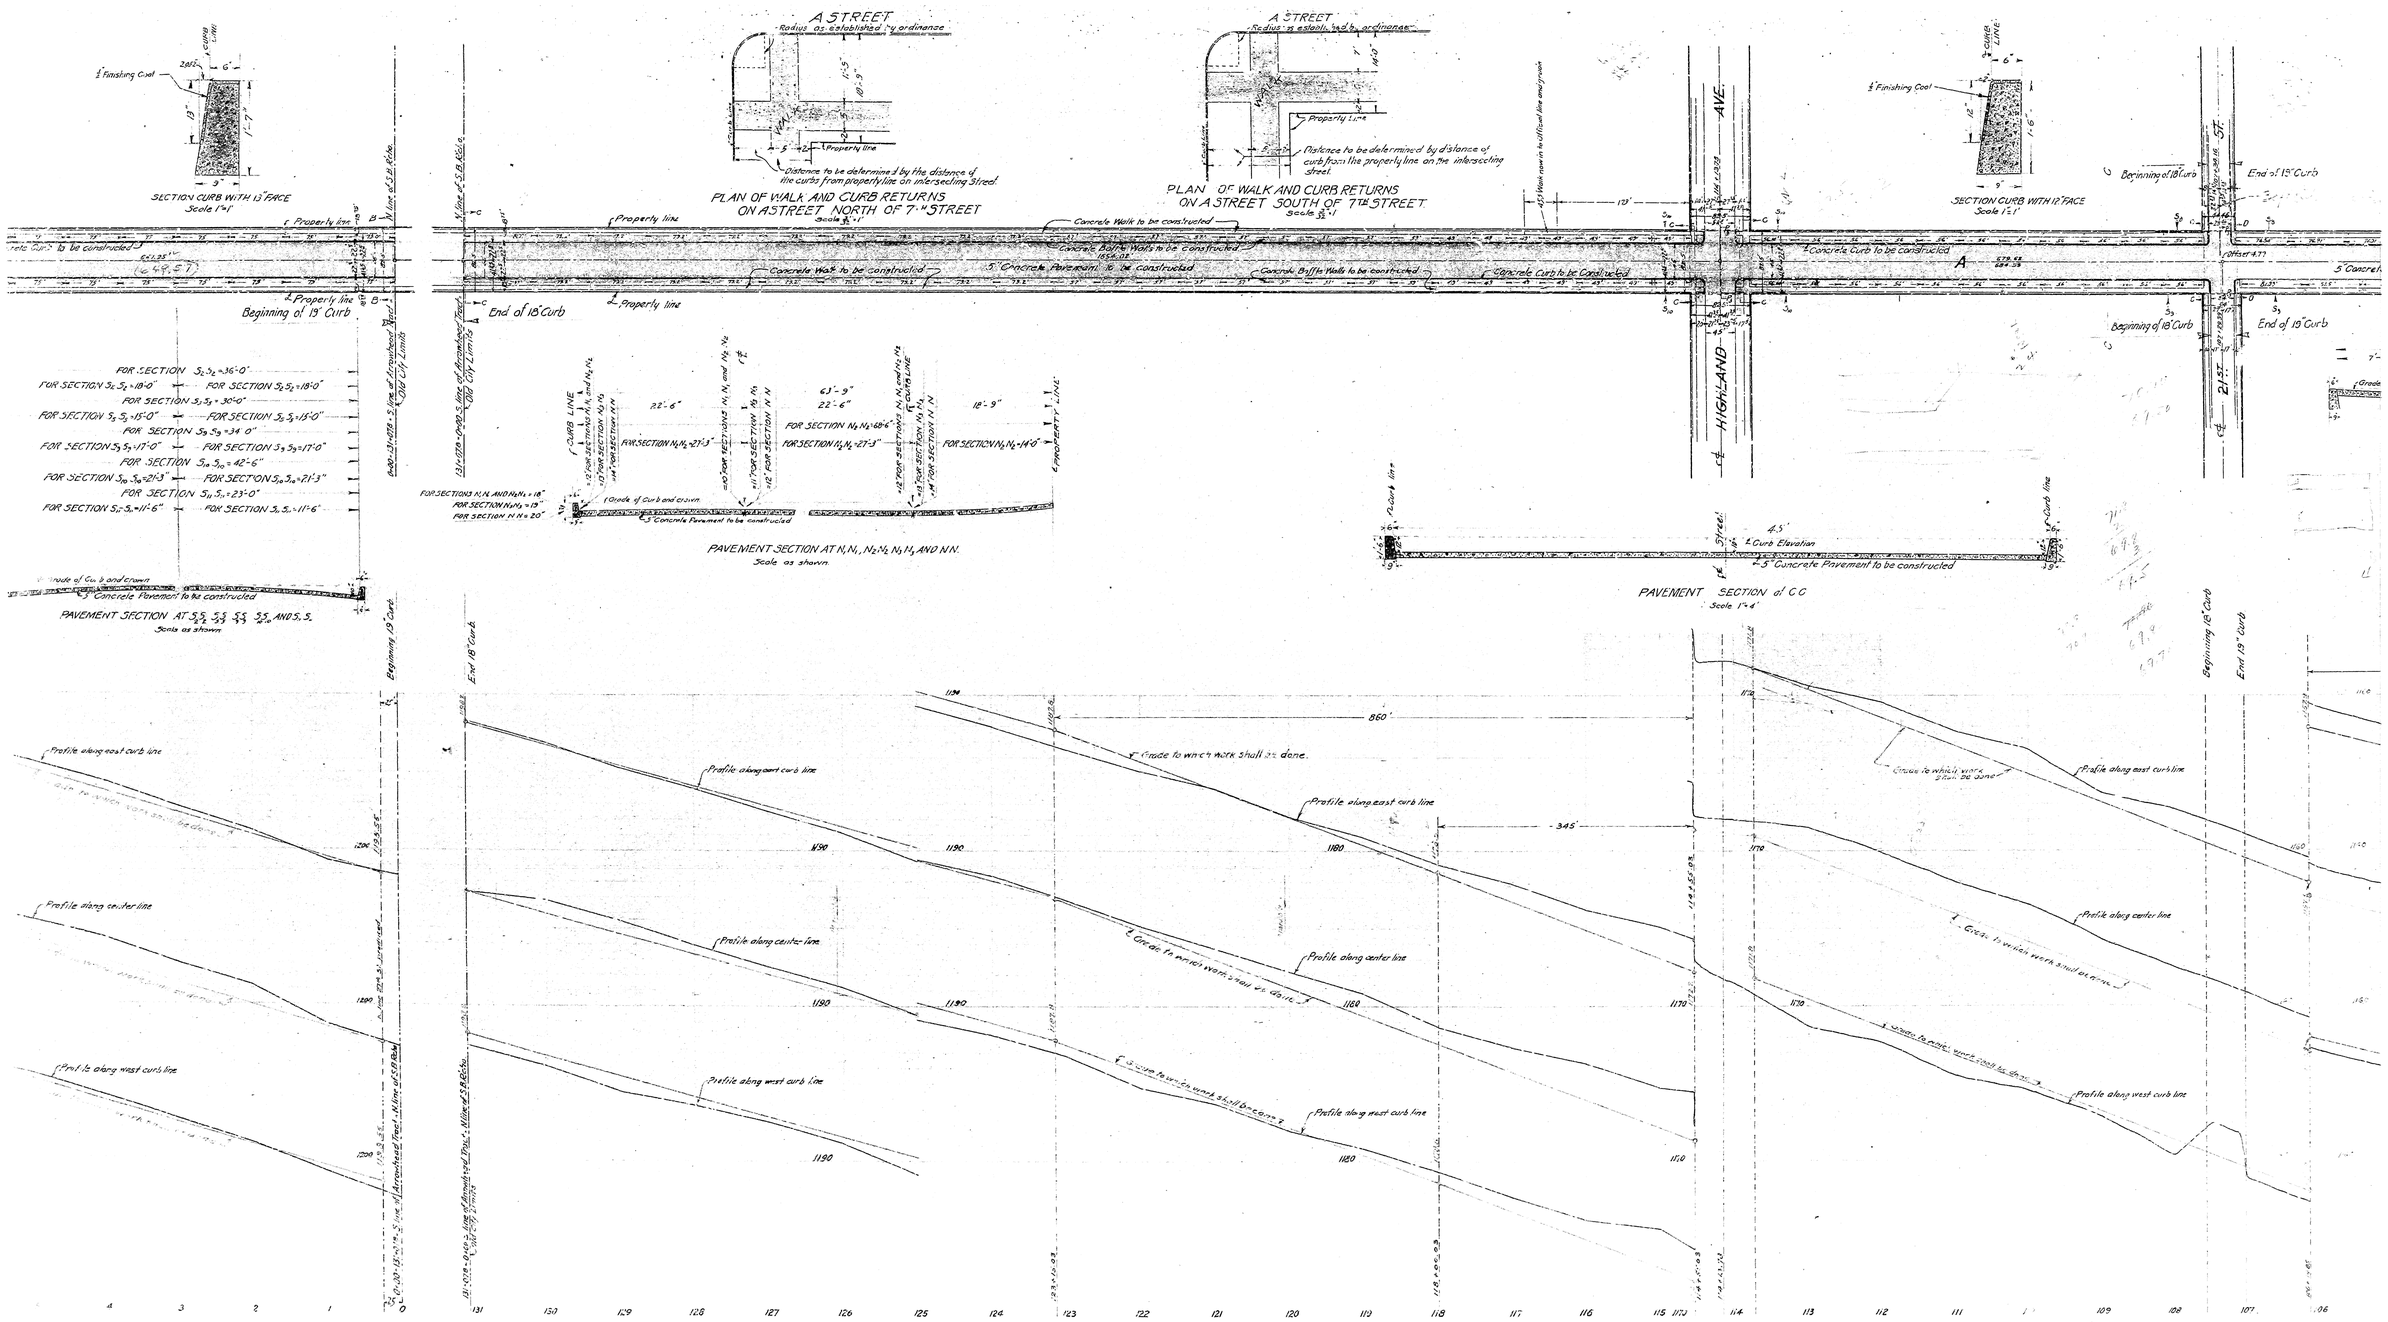
SECTION CURB WITH 13" FACE
Scale 1"=1'
PLAN OF WALK AND CURB RETURNS ON A STREET NORTH OF 7TH STREET
Scale 1/32"=1'
PLAN OF WALK AND CURB RETURNS ON A STREET SOUTH OF 7TH STREET
Scale 1/32"=1'
SECTION CURB WITH 18" FACE
Scale 1"=1'
PAVEMENT SECTION AT N1N1, N2N2, N3N3, N4N4, AND N5N5
Scale as shown
PAVEMENT SECTION AT S2S2, S3S3, S4S4, S5S5, AND S6S6
Scale as shown
PAVEMENT SECTION AT C.C.
Scale 1"=4'
HIGHLAND AVE.
21ST ST.
Beginning of 18" Curb
End of 18" Curb
Beginning of 19" Curb
End of 19" Curb
Profile along east curb line
Profile along center line
Profile along west curb line
Grade to which work shall be done
860'
345'

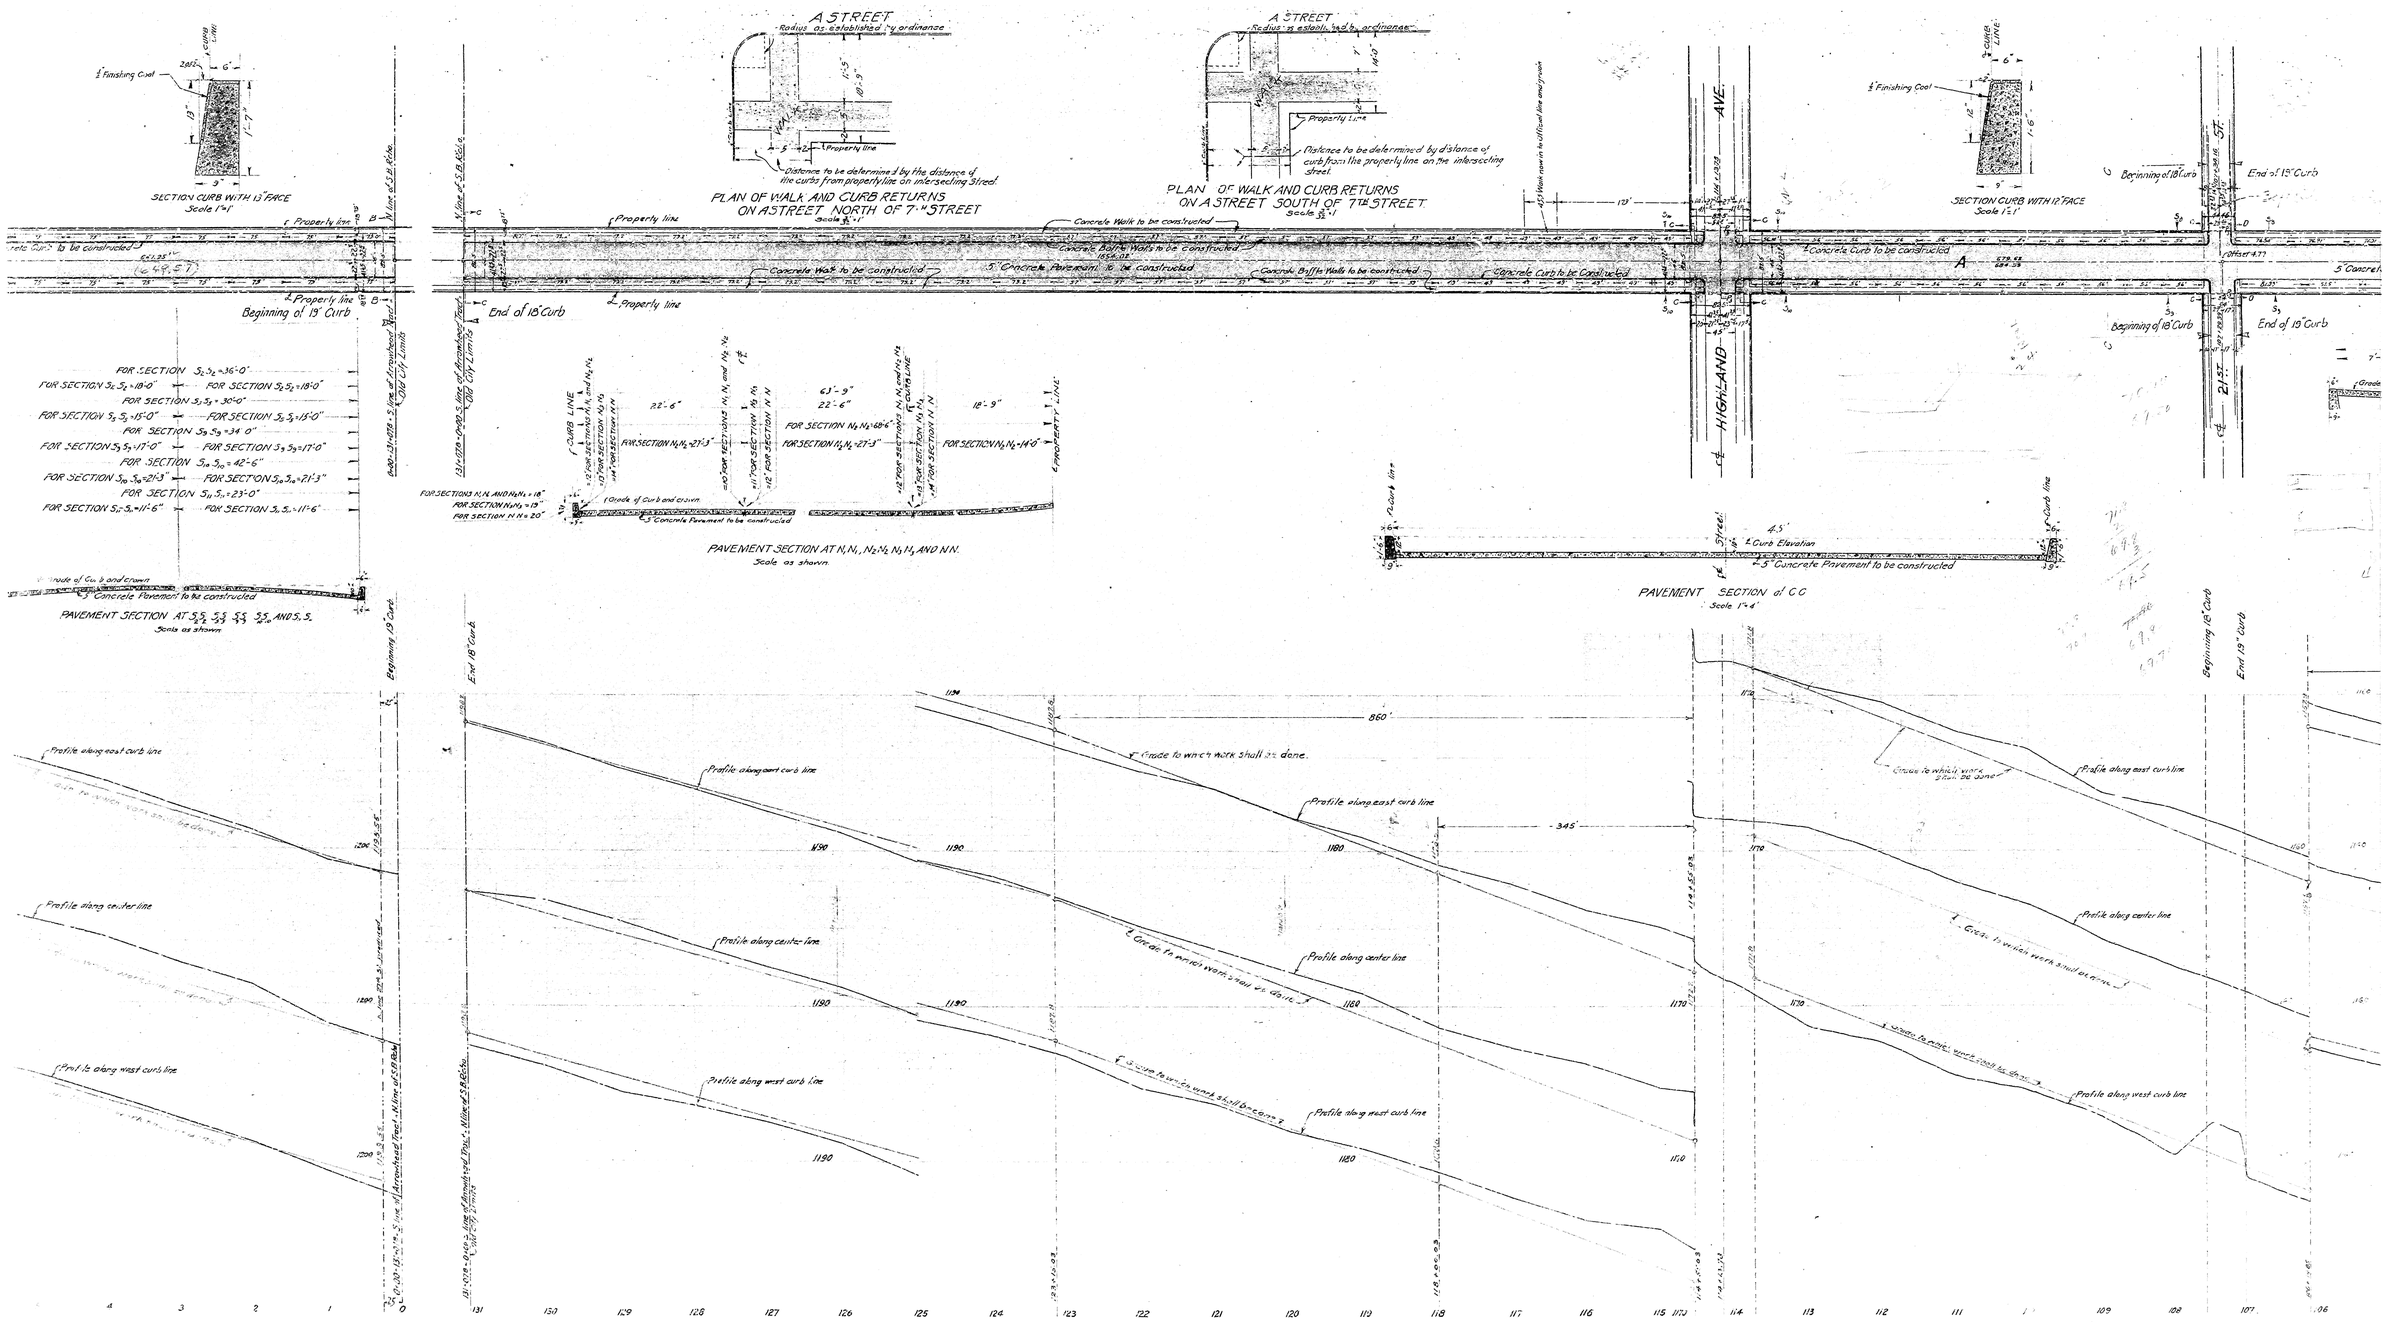
SECTION CURB WITH 13" FACE
Scale 1"=1'
PLAN OF WALK AND CURB RETURNS ON A STREET NORTH OF 7TH STREET
Scale 1/32"=1'
PLAN OF WALK AND CURB RETURNS ON A STREET SOUTH OF 7TH STREET
Scale 1/32"=1'
SECTION CURB WITH 18" FACE
Scale 1"=1'
PAVEMENT SECTION AT N1N1, N2N2, N3N3, N4N4, AND N5N5
Scale as shown
PAVEMENT SECTION AT S2S2, S3S3, S4S4, S5S5, AND S6S6
Scale as shown
PAVEMENT SECTION AT C.C.
Scale 1"=4'
HIGHLAND AVE.
21ST ST.
Beginning of 18" Curb
End of 18" Curb
Beginning of 19" Curb
End of 19" Curb
Profile along east curb line
Profile along center line
Profile along west curb line
Grade to which work shall be done
860'
345'