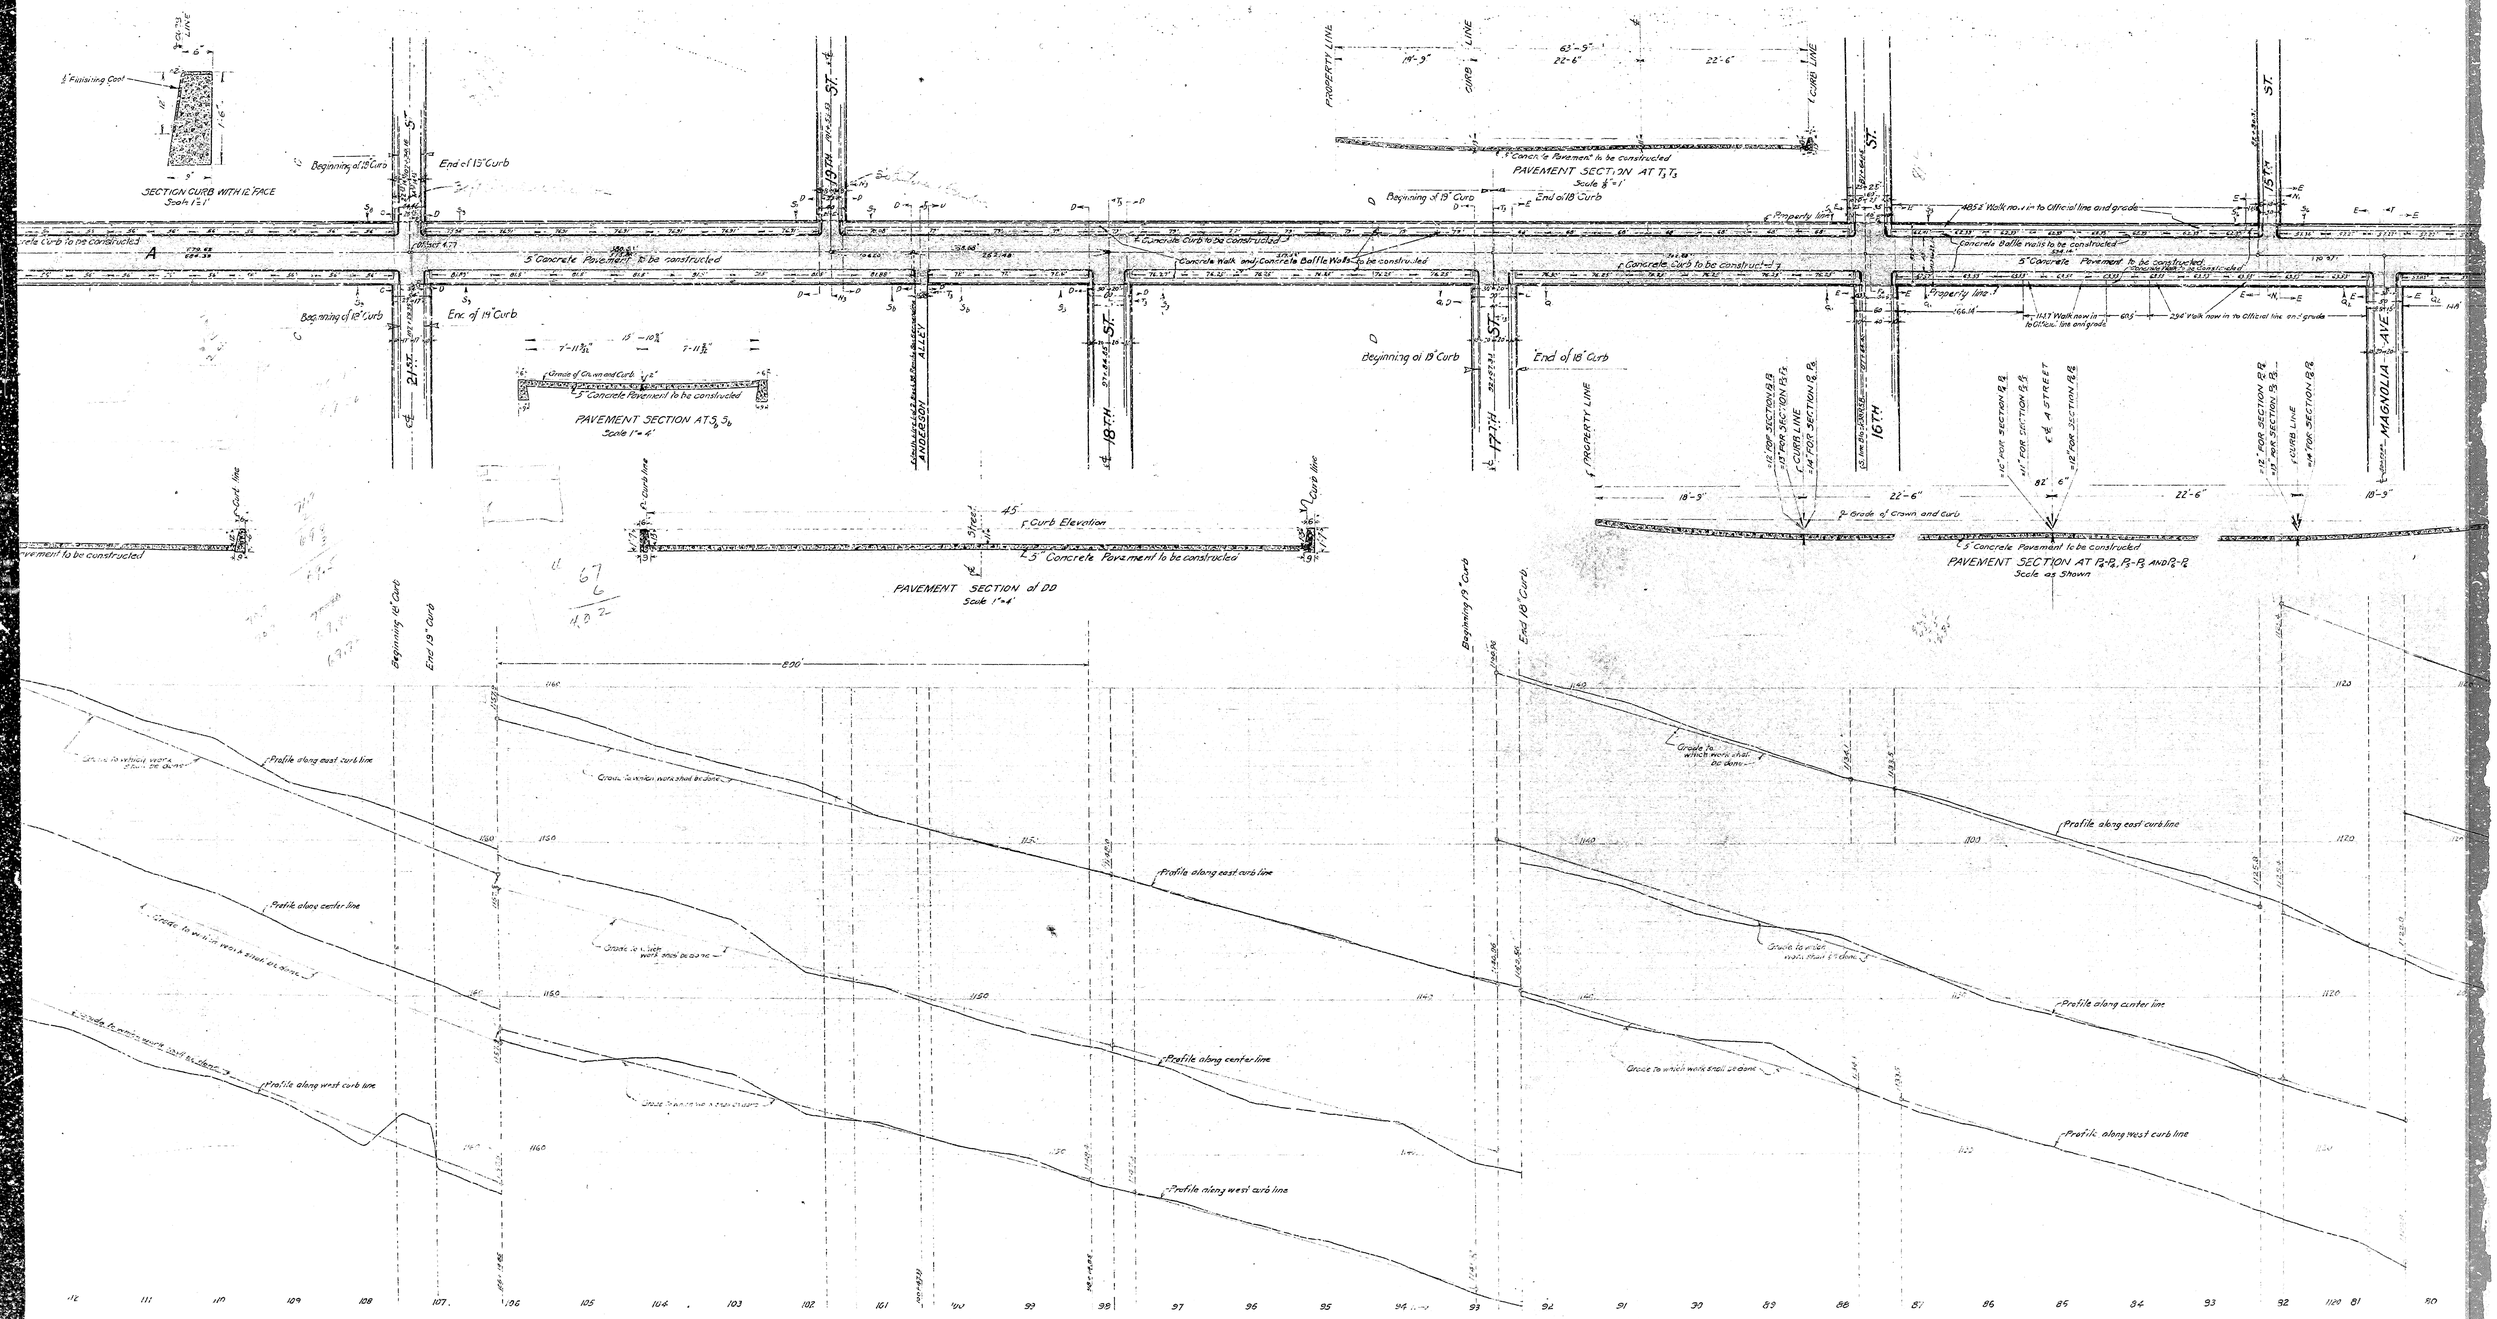
SECTION CURB WITH 12" FACE
Scale 1"=1'
PAVEMENT SECTION AT T_3-T_3
Scale 1/8"=1'
PAVEMENT SECTION AT S_3-S_6
Scale 1"=4'
PAVEMENT SECTION of DD
Scale 1"=4'
PAVEMENT SECTION AT P_2-P_2, P_3-P_3 AND P_2-P_2
Scale as Shown
5" Concrete Pavement to be constructed
Beginning of 12" Curb
End of 15" Curb
Beginning of 14" Curb
End of 14" Curb
Beginning of 18" Curb
End of 18" Curb
Concrete Walk and Concrete Baffle Walls to be constructed
Concrete Baffle walls to be constructed
Property line
Grade of Crown and Curb
Curb Elevation
Profile along east curb line
Profile along center line
Profile along west curb line
Grade to which work shall be done
19TH ST.
18TH ST.
17TH ST.
16TH ST.
15TH ST.
ANDERSON ALLEY
MAGNOLIA AVE.
A STREET

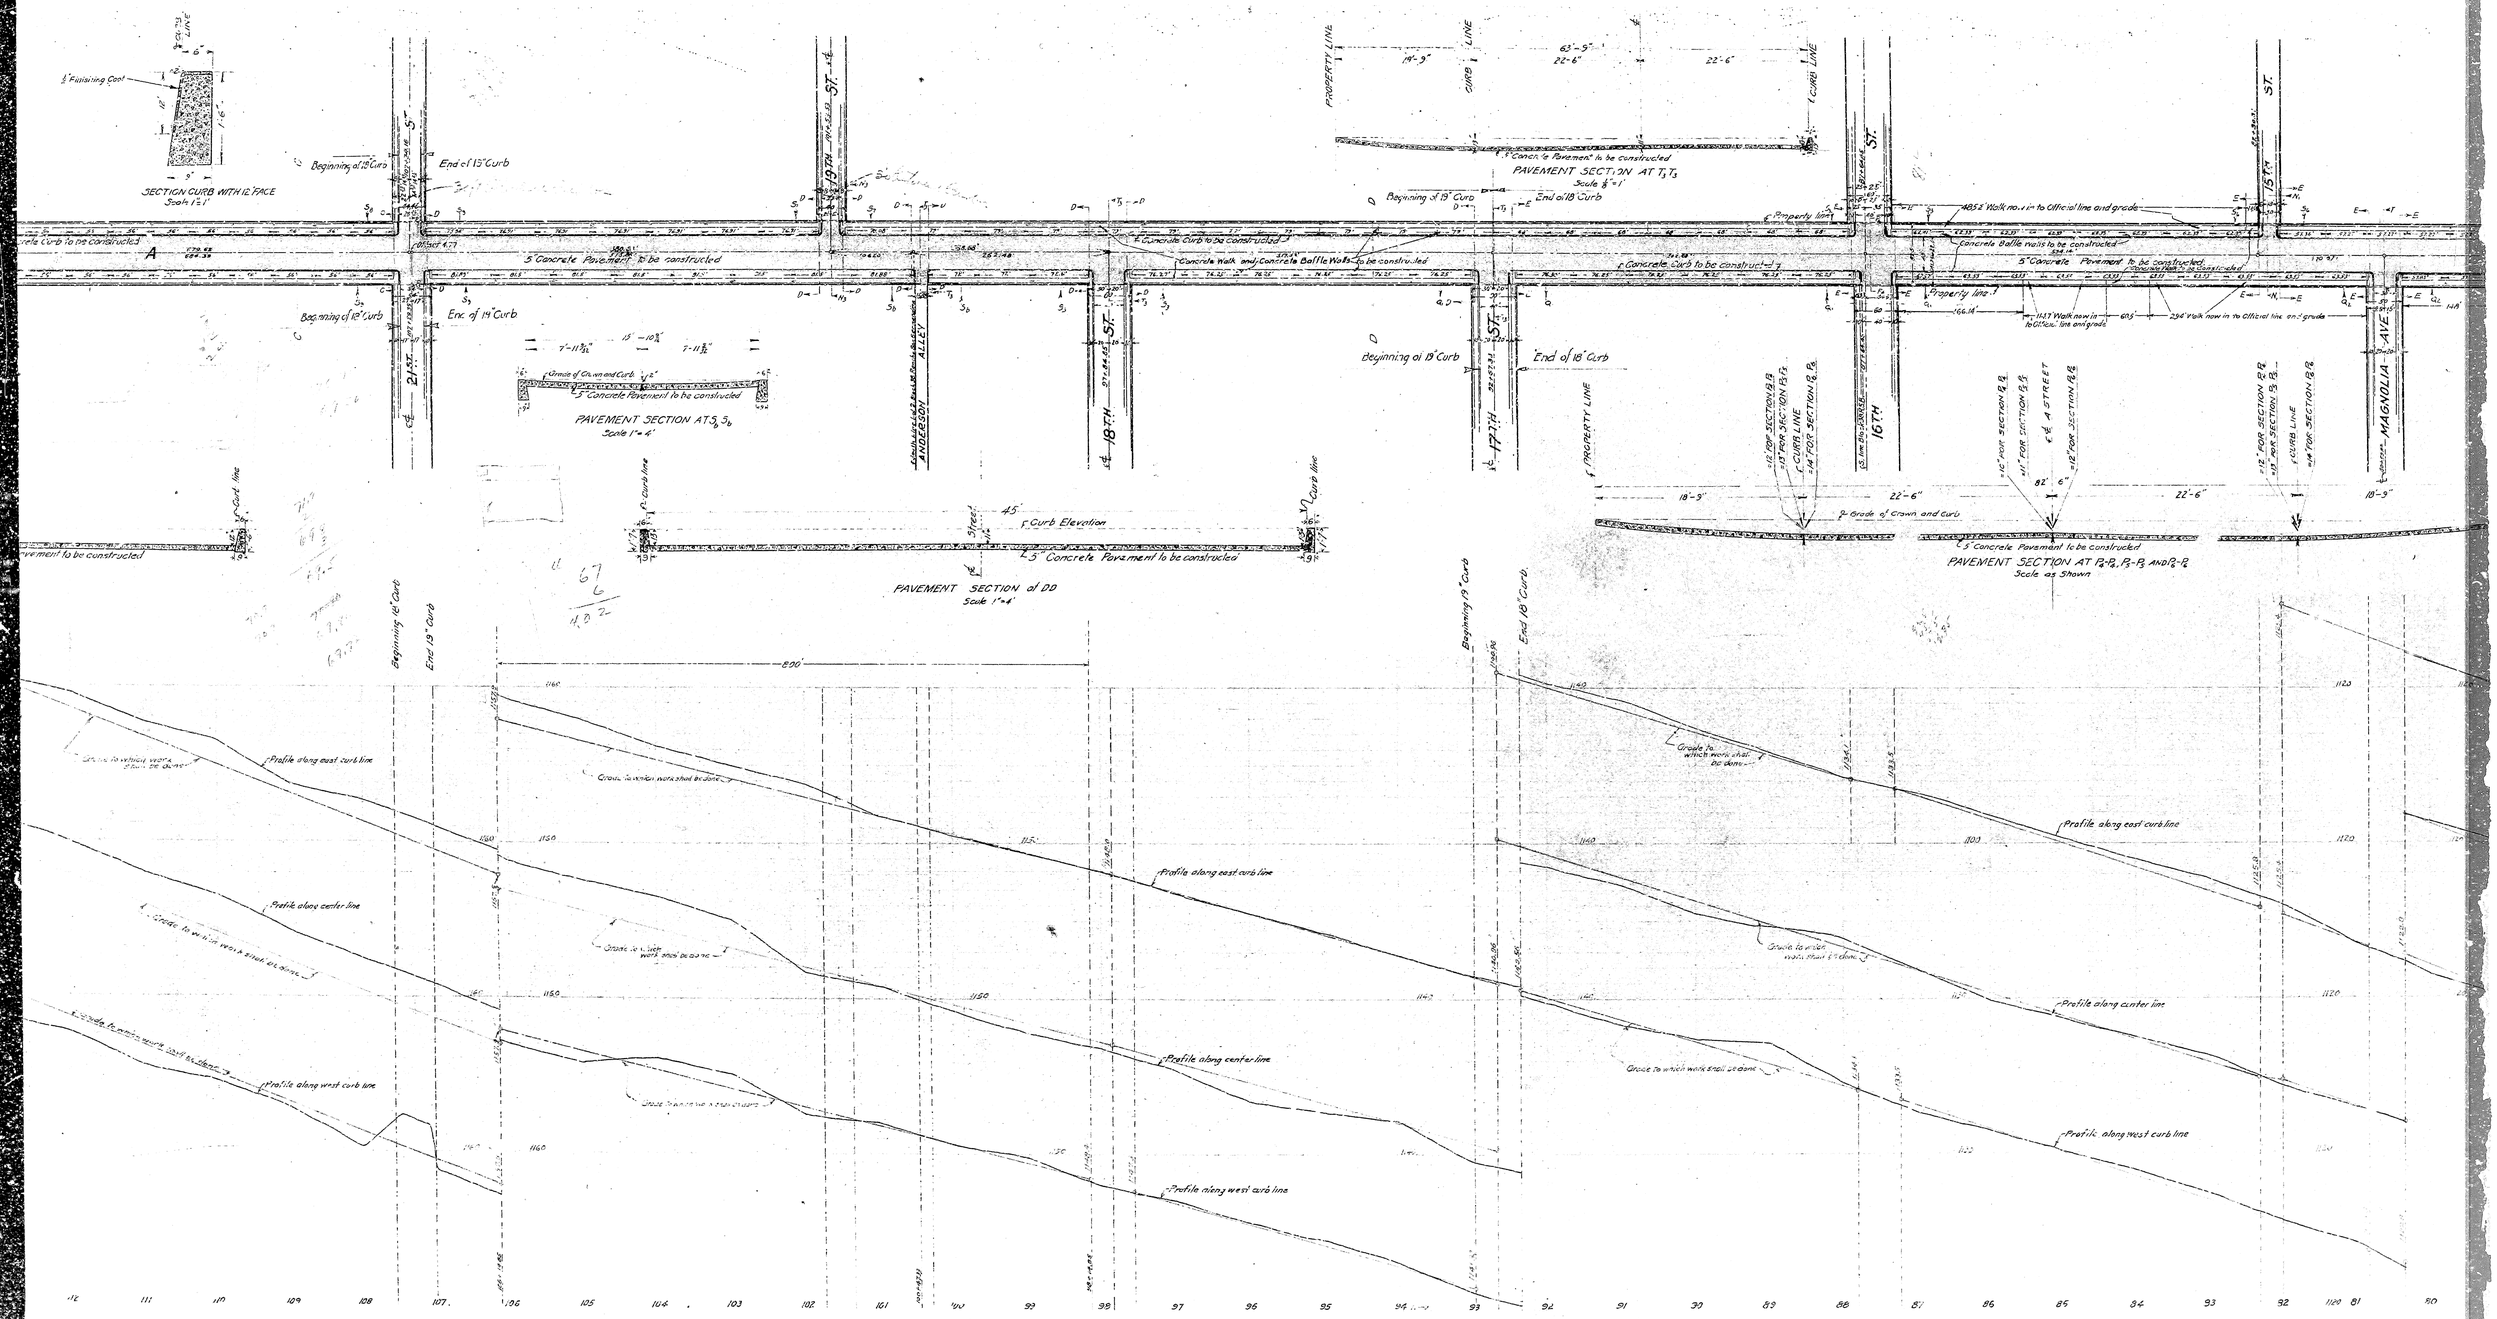
SECTION CURB WITH 12" FACE
Scale 1"=1'
PAVEMENT SECTION AT T_3-T_3
Scale 1/8"=1'
PAVEMENT SECTION AT S_3-S_6
Scale 1"=4'
PAVEMENT SECTION of DD
Scale 1"=4'
PAVEMENT SECTION AT P_2-P_2, P_3-P_3 AND P_2-P_2
Scale as Shown
5" Concrete Pavement to be constructed
Beginning of 12" Curb
End of 15" Curb
Beginning of 14" Curb
End of 14" Curb
Beginning of 18" Curb
End of 18" Curb
Concrete Walk and Concrete Baffle Walls to be constructed
Concrete Baffle walls to be constructed
Property line
Grade of Crown and Curb
Curb Elevation
Profile along east curb line
Profile along center line
Profile along west curb line
Grade to which work shall be done
19TH ST.
18TH ST.
17TH ST.
16TH ST.
15TH ST.
ANDERSON ALLEY
MAGNOLIA AVE.
A STREET