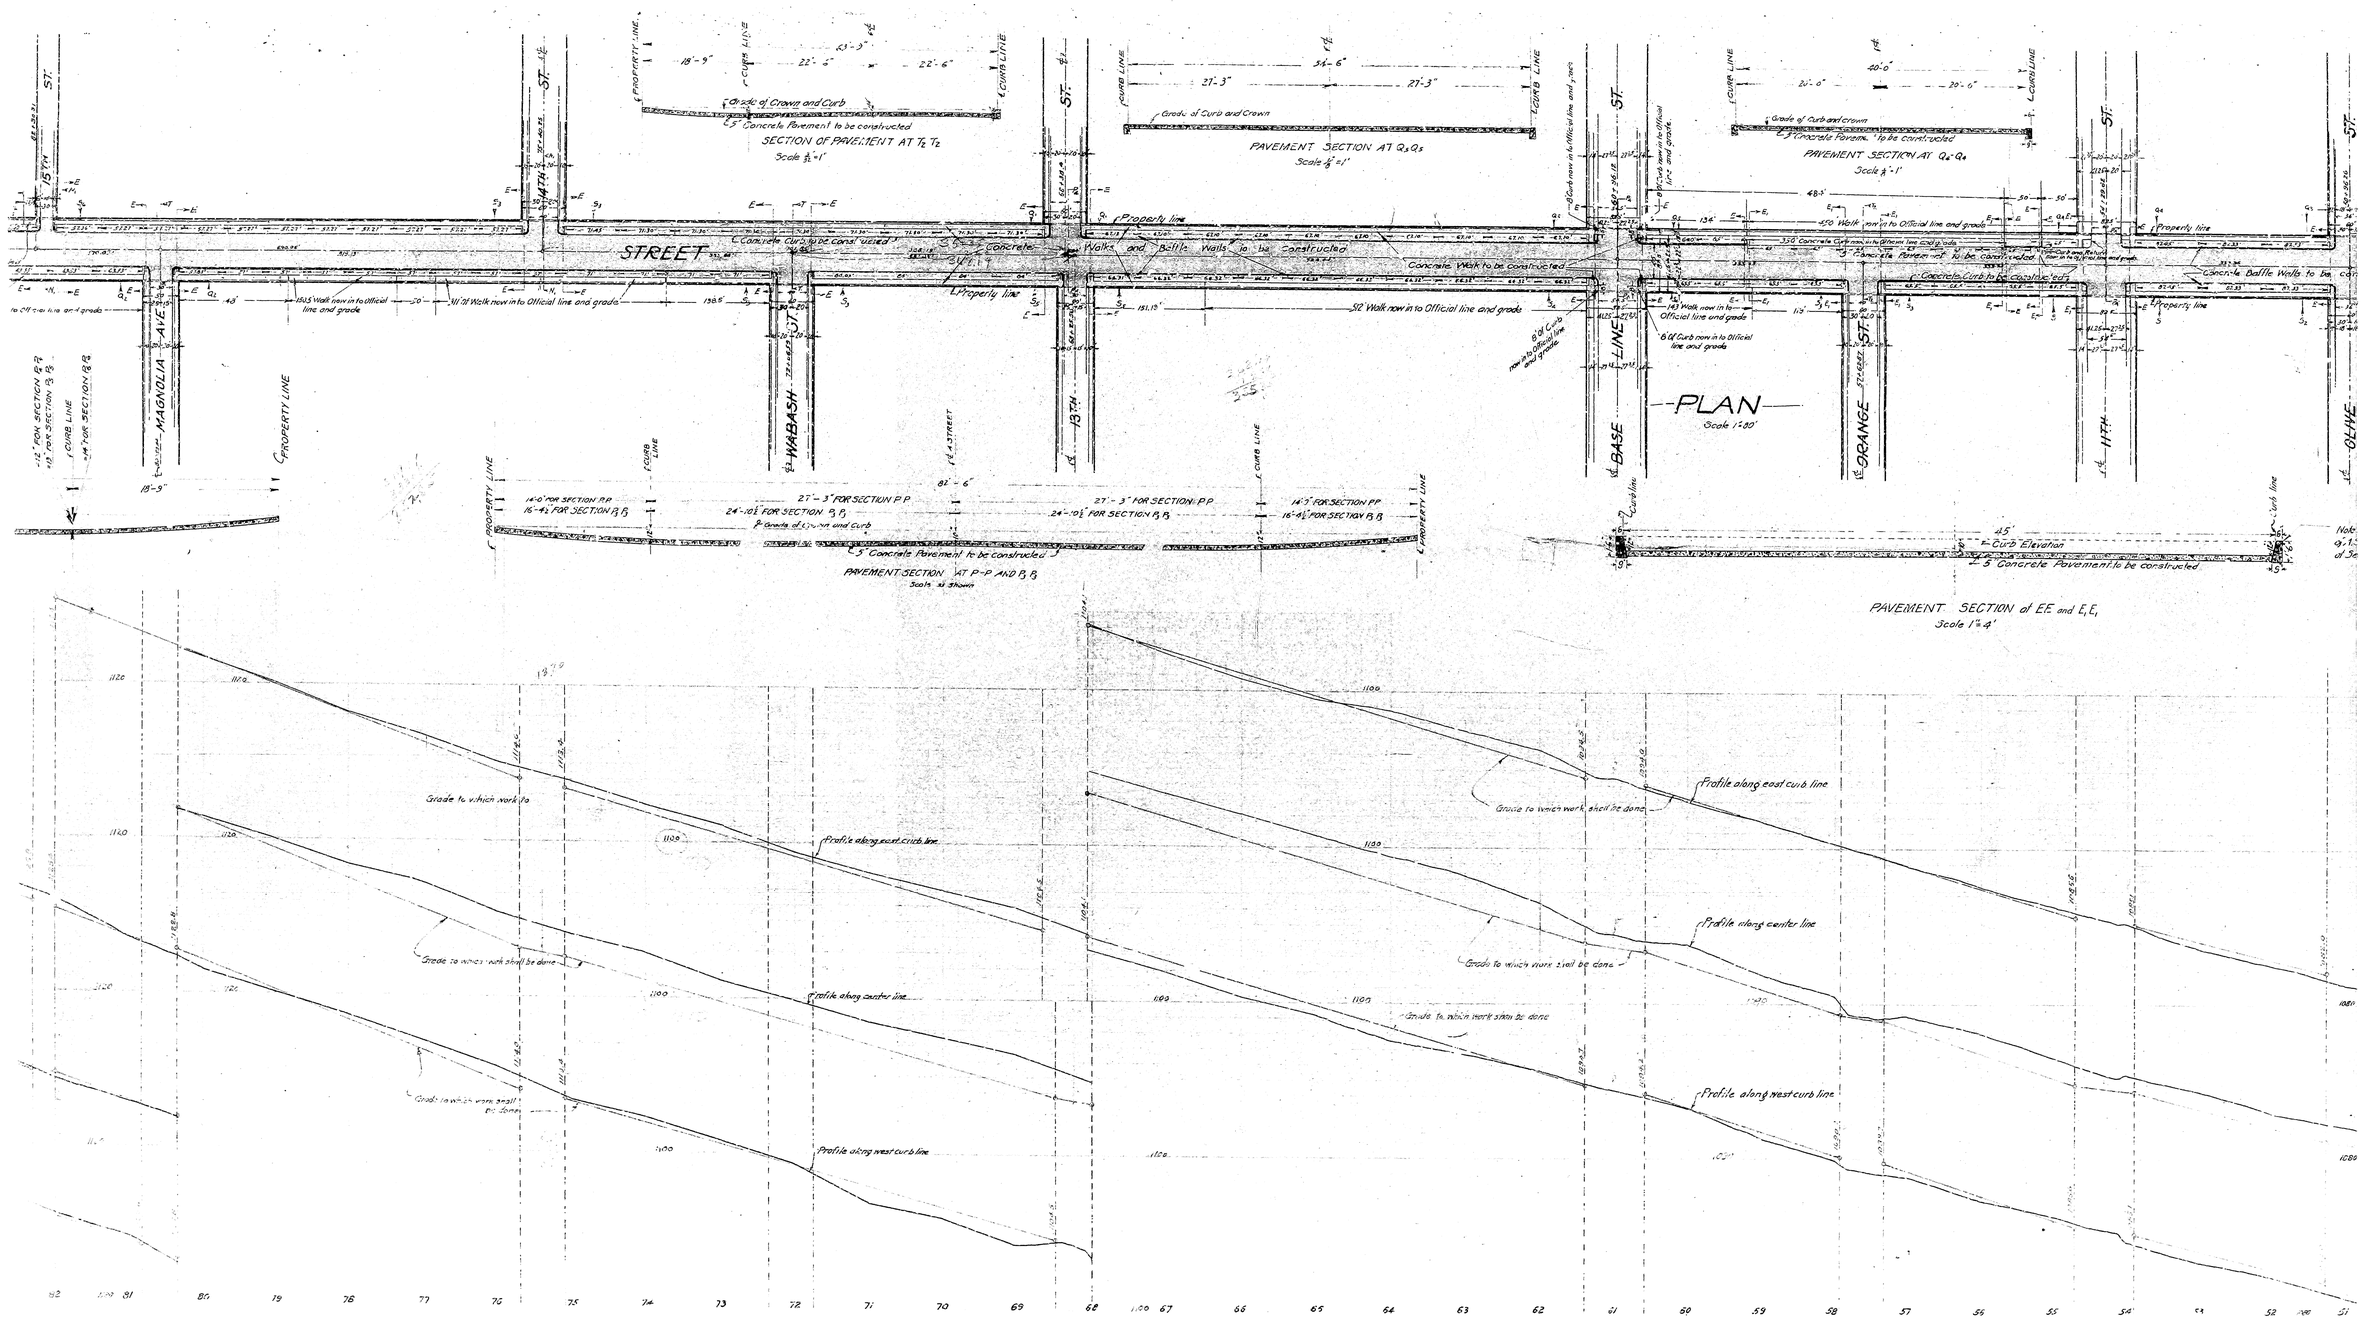
SECTION OF PAVEMENT AT T2 T2
Scale 1/2"=1'
PAVEMENT SECTION AT Q5 Q5
Scale 1/2"=1'
PAVEMENT SECTION AT Q2 Q2
Scale 1/2"=1'
PAVEMENT SECTION AT P-P AND B,B
Scale as shown
PAVEMENT SECTION of E,E and E,E,
Scale 1"=4'
PLAN
Scale 1"=80'
STREET
MAGNOLIA AVE
WABASH ST
BASE LINE
ORANGE ST
OLIVE
Concrete Walks and Battle Walls to be constructed
Concrete Walk to be constructed
Concrete Curb to be constructed
Concrete Battle Walls to be constructed
Profile along east curb line
Profile along center line
Profile along west curb line
Grade to which work shall be done

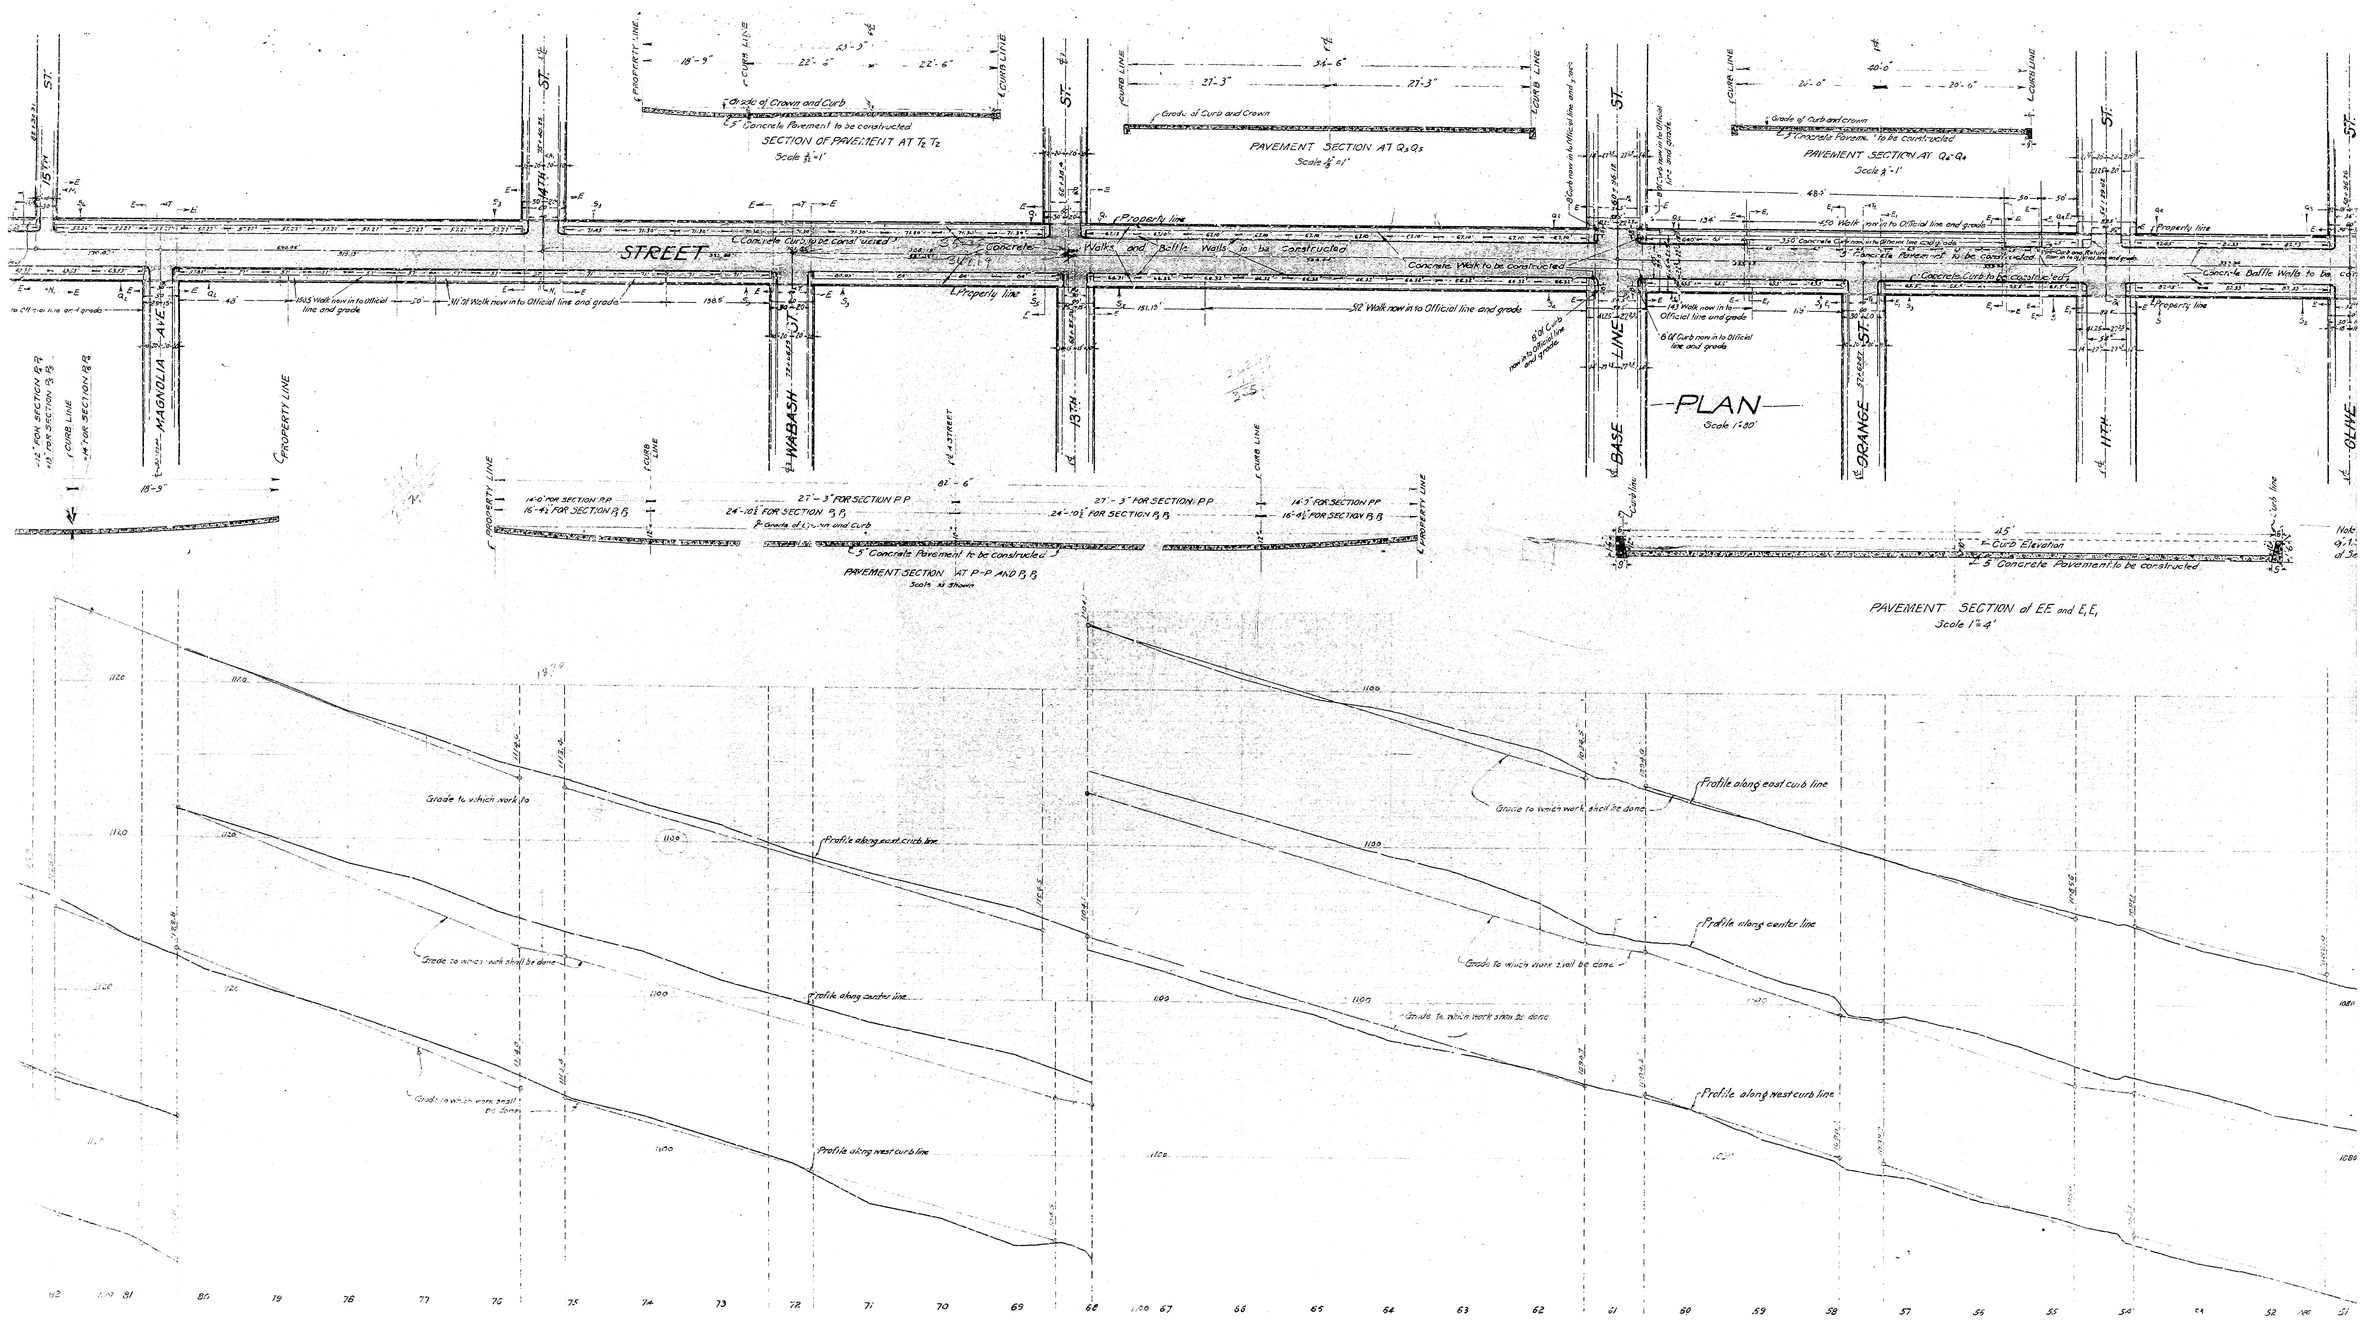
SECTION OF PAVEMENT AT T2 T2
Scale 1/2"=1'
PAVEMENT SECTION AT Q5 Q5
Scale 1/2"=1'
PAVEMENT SECTION AT Q2 Q2
Scale 1/2"=1'
PAVEMENT SECTION AT P-P AND B,B
Scale as shown
PAVEMENT SECTION of E,E and E,E,
Scale 1"=4'
PLAN
Scale 1"=80'
STREET
MAGNOLIA AVE
WABASH ST
BASE LINE
ORANGE ST
OLIVE
Concrete Walks and Battle Walls to be constructed
Concrete Walk to be constructed
Concrete Curb to be constructed
Concrete Battle Walls to be constructed
Profile along east curb line
Profile along center line
Profile along west curb line
Grade to which work shall be done

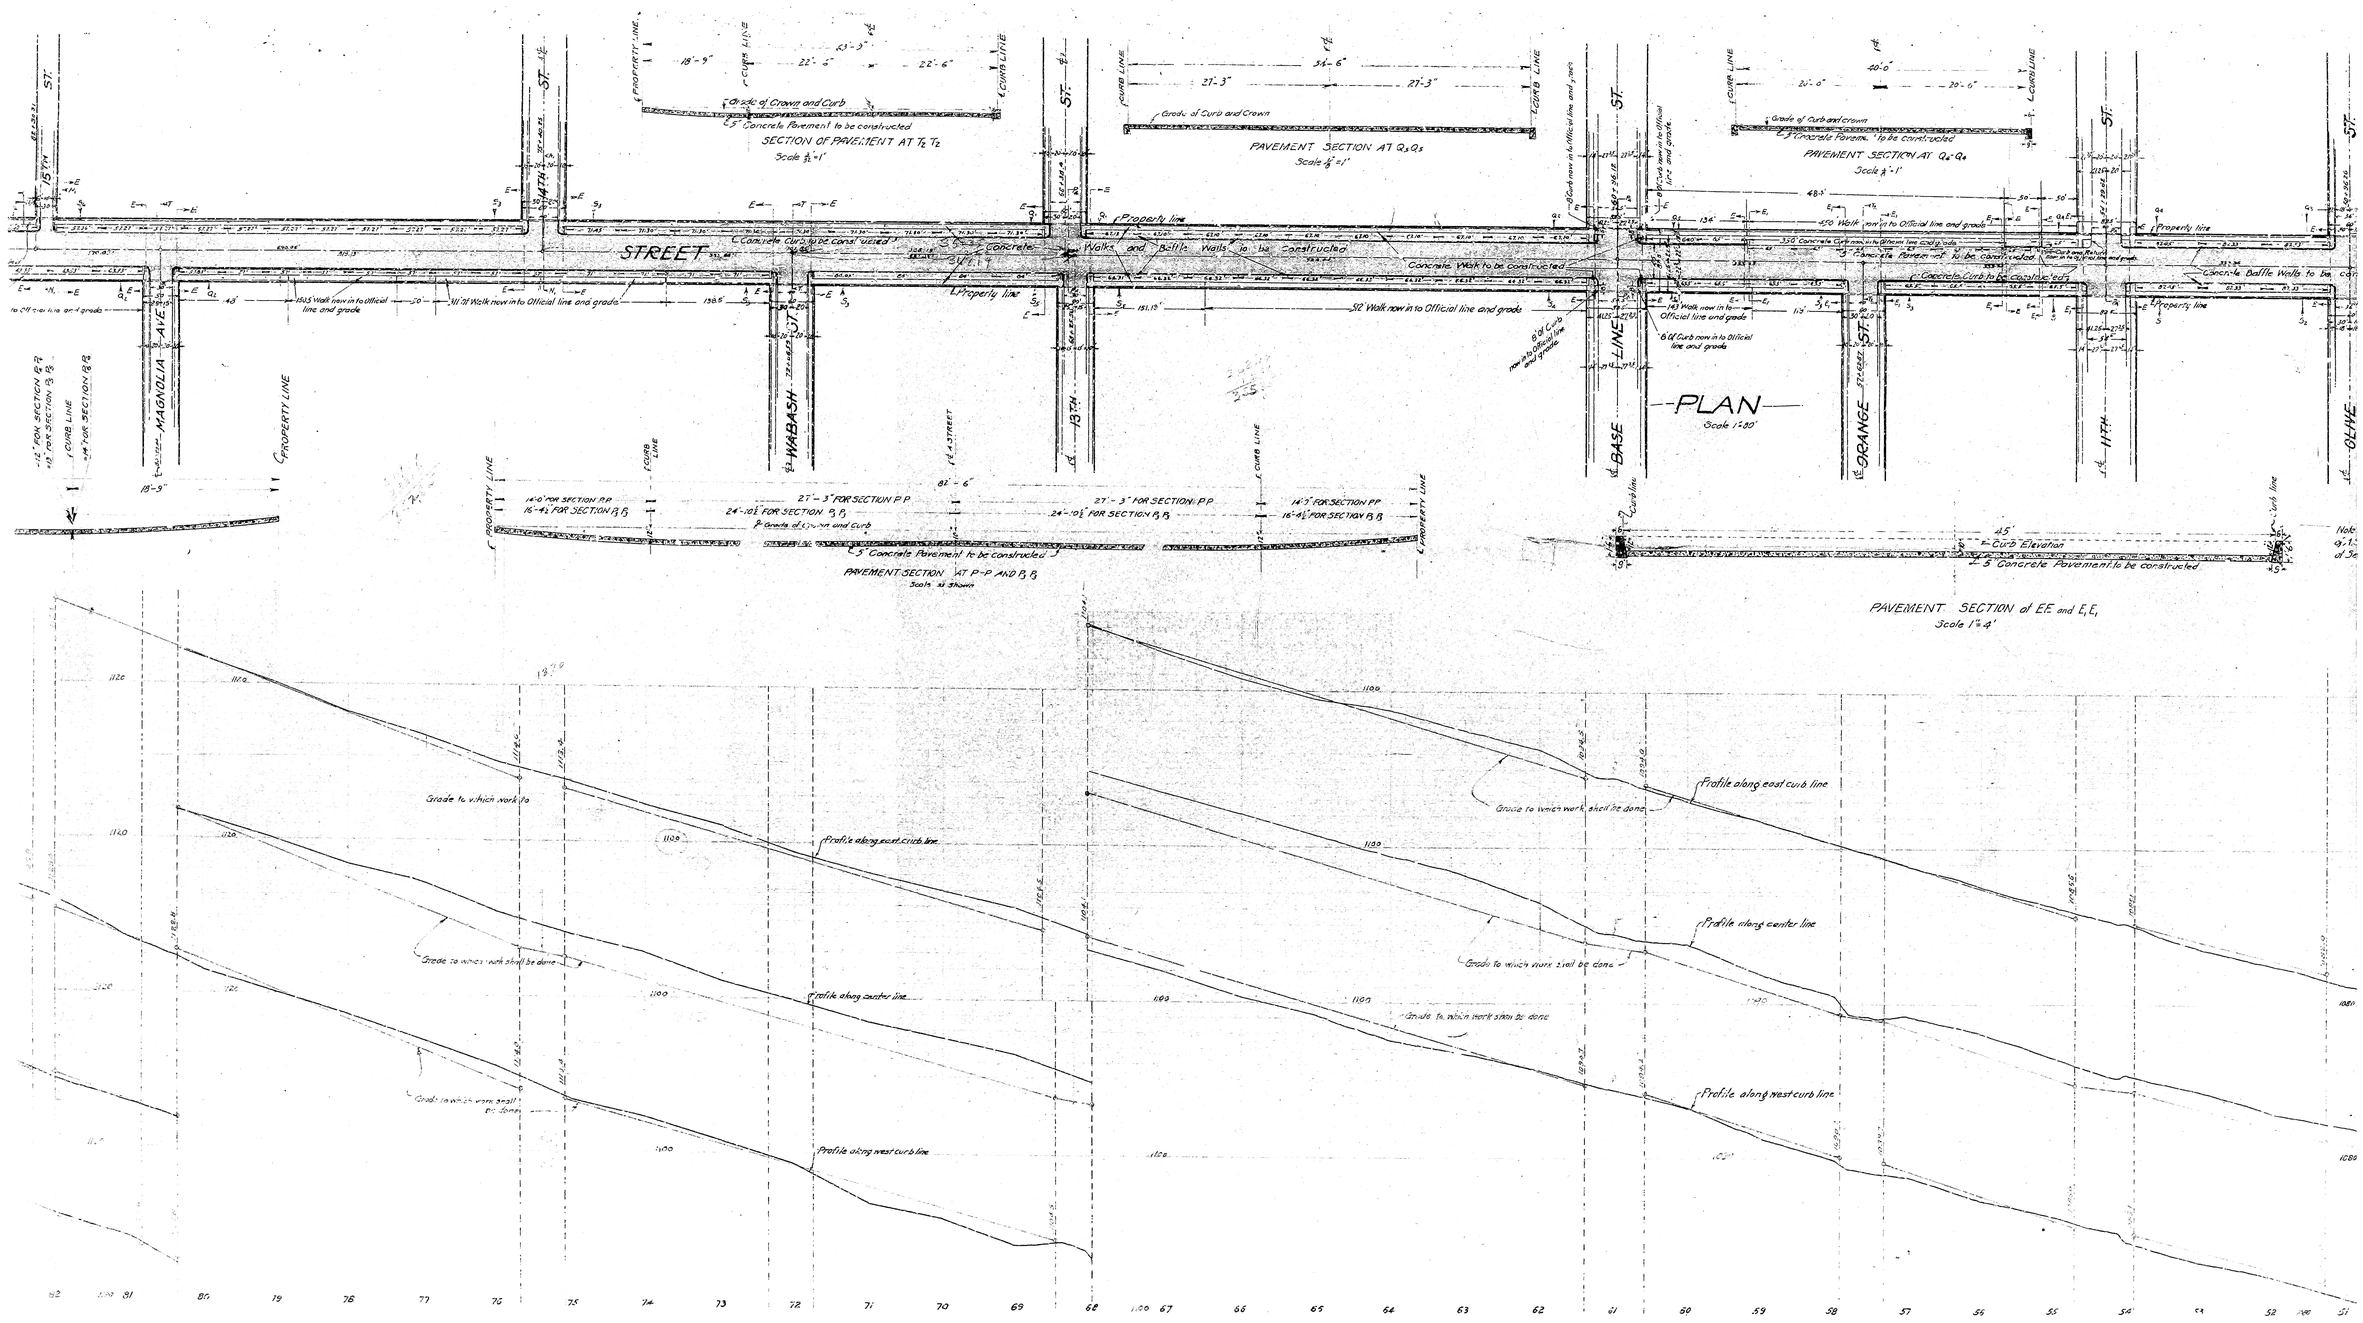
SECTION OF PAVEMENT AT T2 T2
Scale 1/2"=1'
PAVEMENT SECTION AT Q5 Q5
Scale 1/2"=1'
PAVEMENT SECTION AT Q2 Q2
Scale 1/2"=1'
PAVEMENT SECTION AT P-P AND B,B
Scale as shown
PAVEMENT SECTION of E,E and E,E,
Scale 1"=4'
PLAN
Scale 1"=80'
STREET
MAGNOLIA AVE
WABASH ST
BASE LINE
ORANGE ST
OLIVE
Concrete Walks and Battle Walls to be constructed
Concrete Walk to be constructed
Concrete Curb to be constructed
Concrete Battle Walls to be constructed
Profile along east curb line
Profile along center line
Profile along west curb line
Grade to which work shall be done

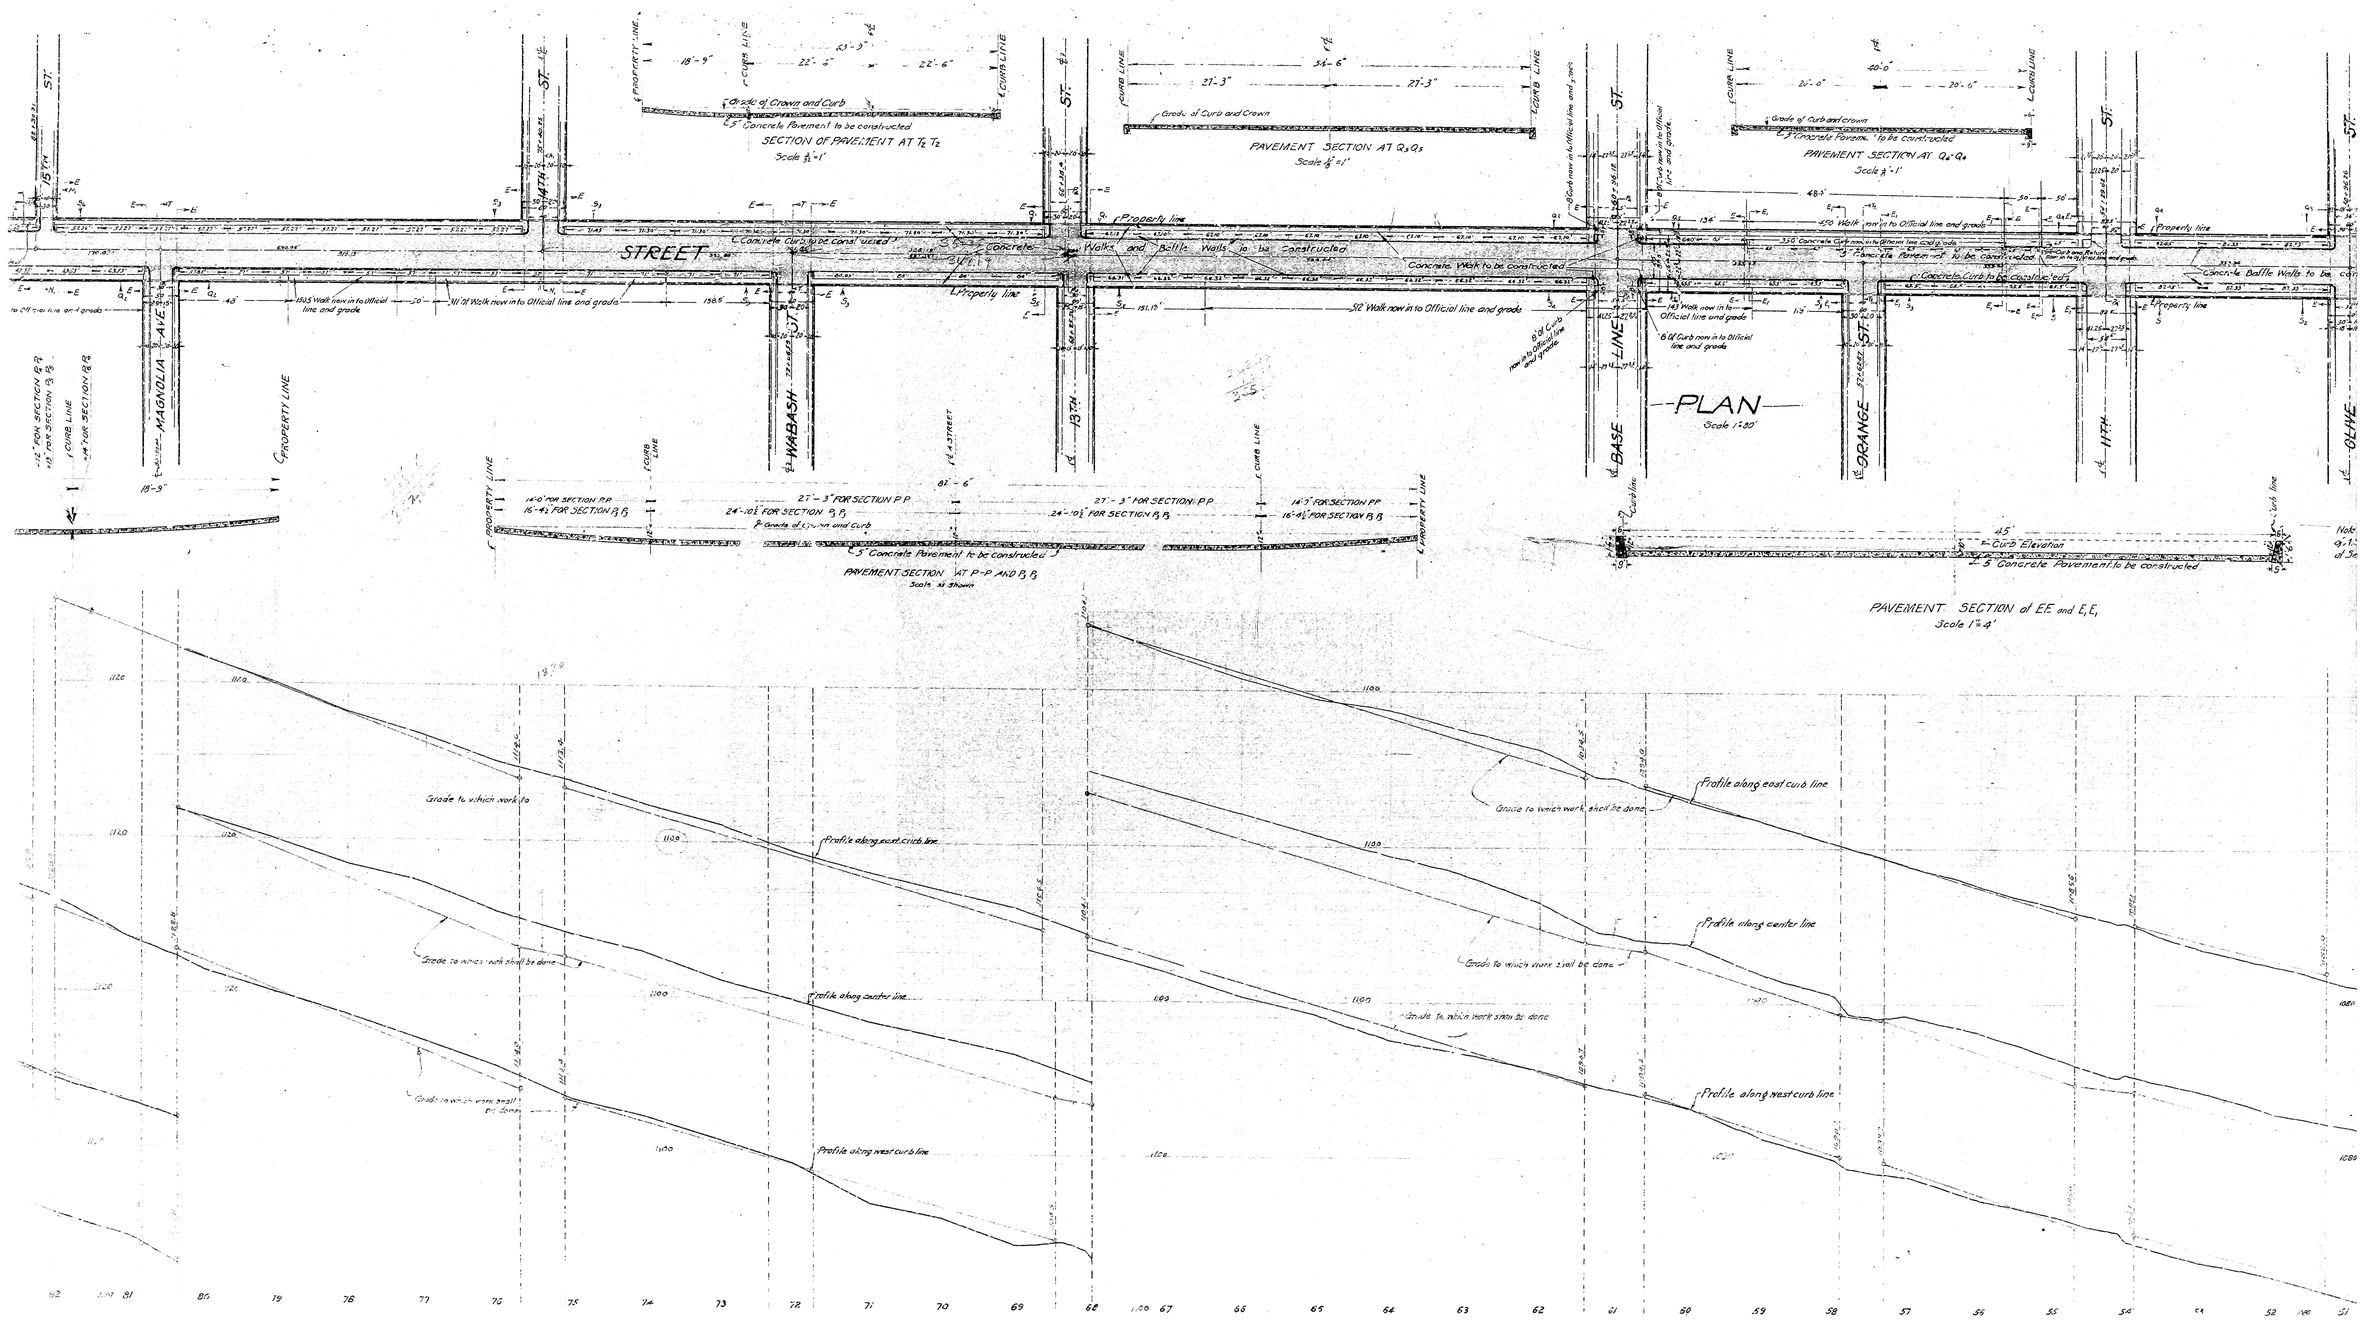
SECTION OF PAVEMENT AT T2 T2
Scale 1/2"=1'
PAVEMENT SECTION AT Q5 Q5
Scale 1/2"=1'
PAVEMENT SECTION AT Q2 Q2
Scale 1/2"=1'
PAVEMENT SECTION AT P-P AND B,B
Scale as shown
PAVEMENT SECTION of E,E and E,E,
Scale 1"=4'
PLAN
Scale 1"=80'
STREET
MAGNOLIA AVE
WABASH ST
BASE LINE
ORANGE ST
OLIVE
Concrete Walks and Battle Walls to be constructed
Concrete Walk to be constructed
Concrete Curb to be constructed
Concrete Battle Walls to be constructed
Profile along east curb line
Profile along center line
Profile along west curb line
Grade to which work shall be done