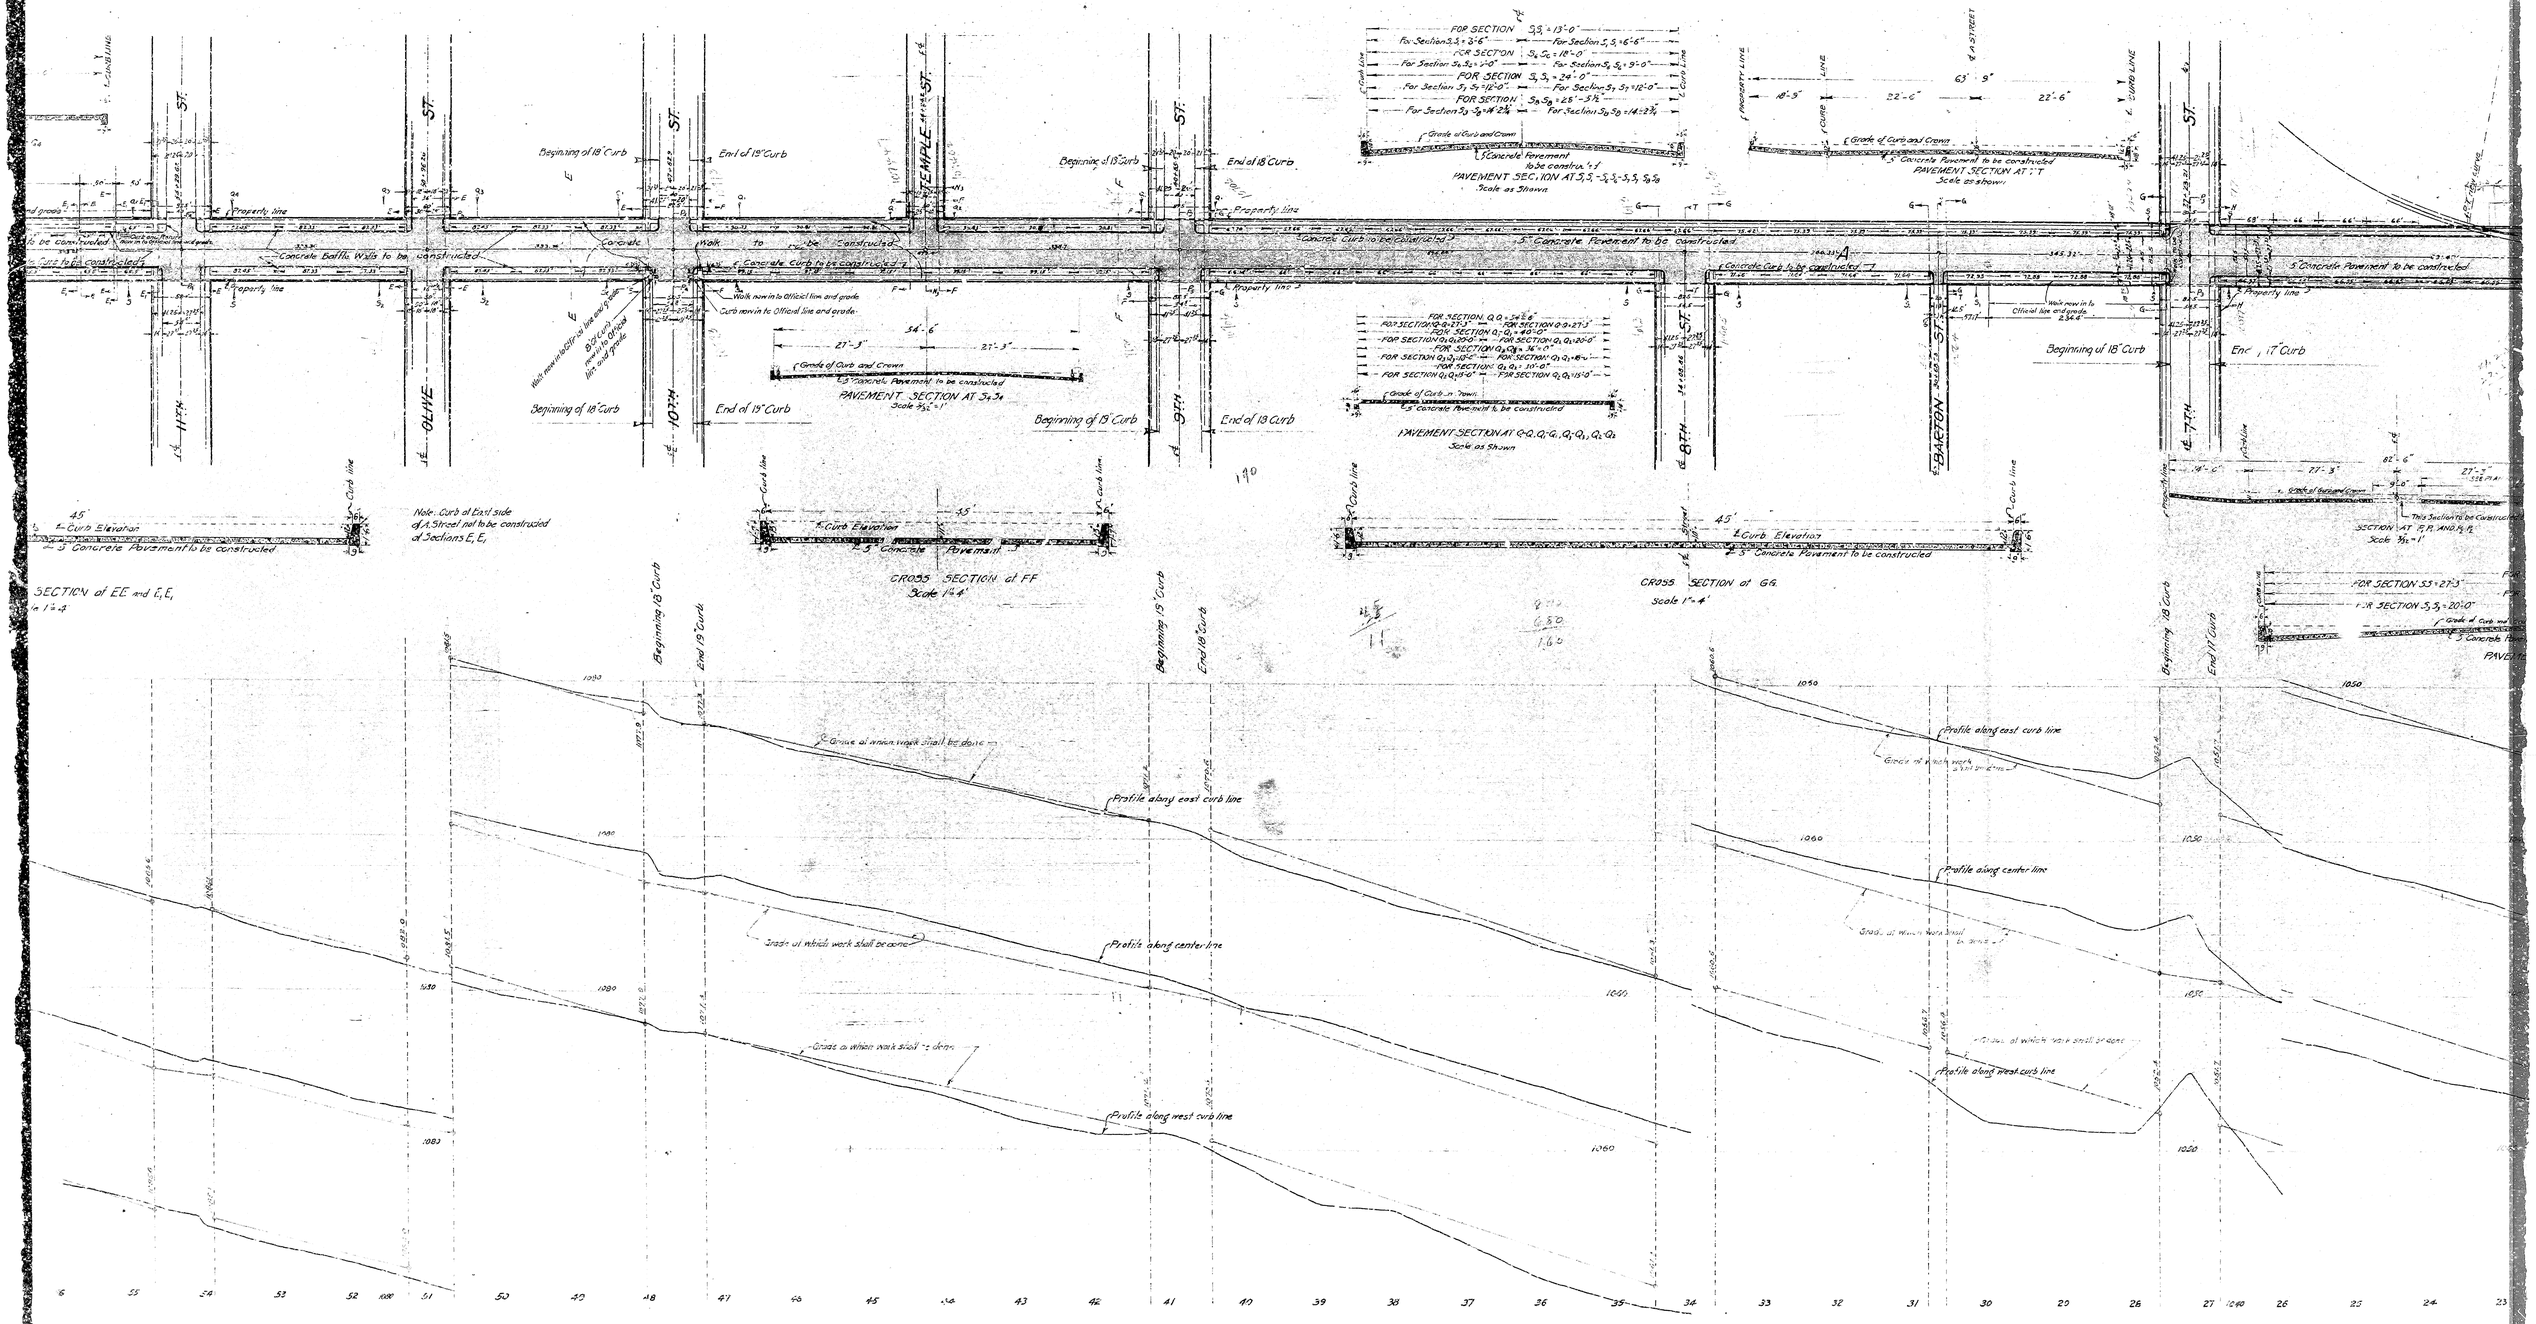
Beginning of 18" Curb
End of 18" Curb
Property line
Concrete Baffle Walls to be constructed
Concrete Curb to be constructed
5" Concrete Pavement to be constructed
Walk to be constructed
Walk row in to Official line and grade
Curb row in to Official line and grade
Grade of Curb and Crown
PAVEMENT SECTION AT J-J
Scale 3/32" = 1'
PAVEMENT SECTION AT Q-Q, Q'-Q', Q1-Q1, Q2-Q2
Scale as Shown
PAVEMENT SECTION AT S-S, S'-S', S1-S1, S2-S2
Scale as Shown
PAVEMENT SECTION AT T-T
Scale as shown
Official line and grade
Curb Elevation
Note: Curb of East side of A Street not to be constructed at Sections E, E,
CROSS SECTION of FF
Scale 1"=4'
CROSS SECTION of GG
Scale 1"=4'
SECTION AT B.B. AND H.H.
Scale 3/32" = 1'
This Section to be Constructed
SECTION of EE and E,E,
Profile along east curb line
Profile along center line
Profile along west curb line
Grade at which work shall be done
11TH ST.
OLIVE ST.
10TH ST.
TEMPLE ST.
9TH ST.
8TH ST.
BARTON ST.
7TH ST.
A STREET

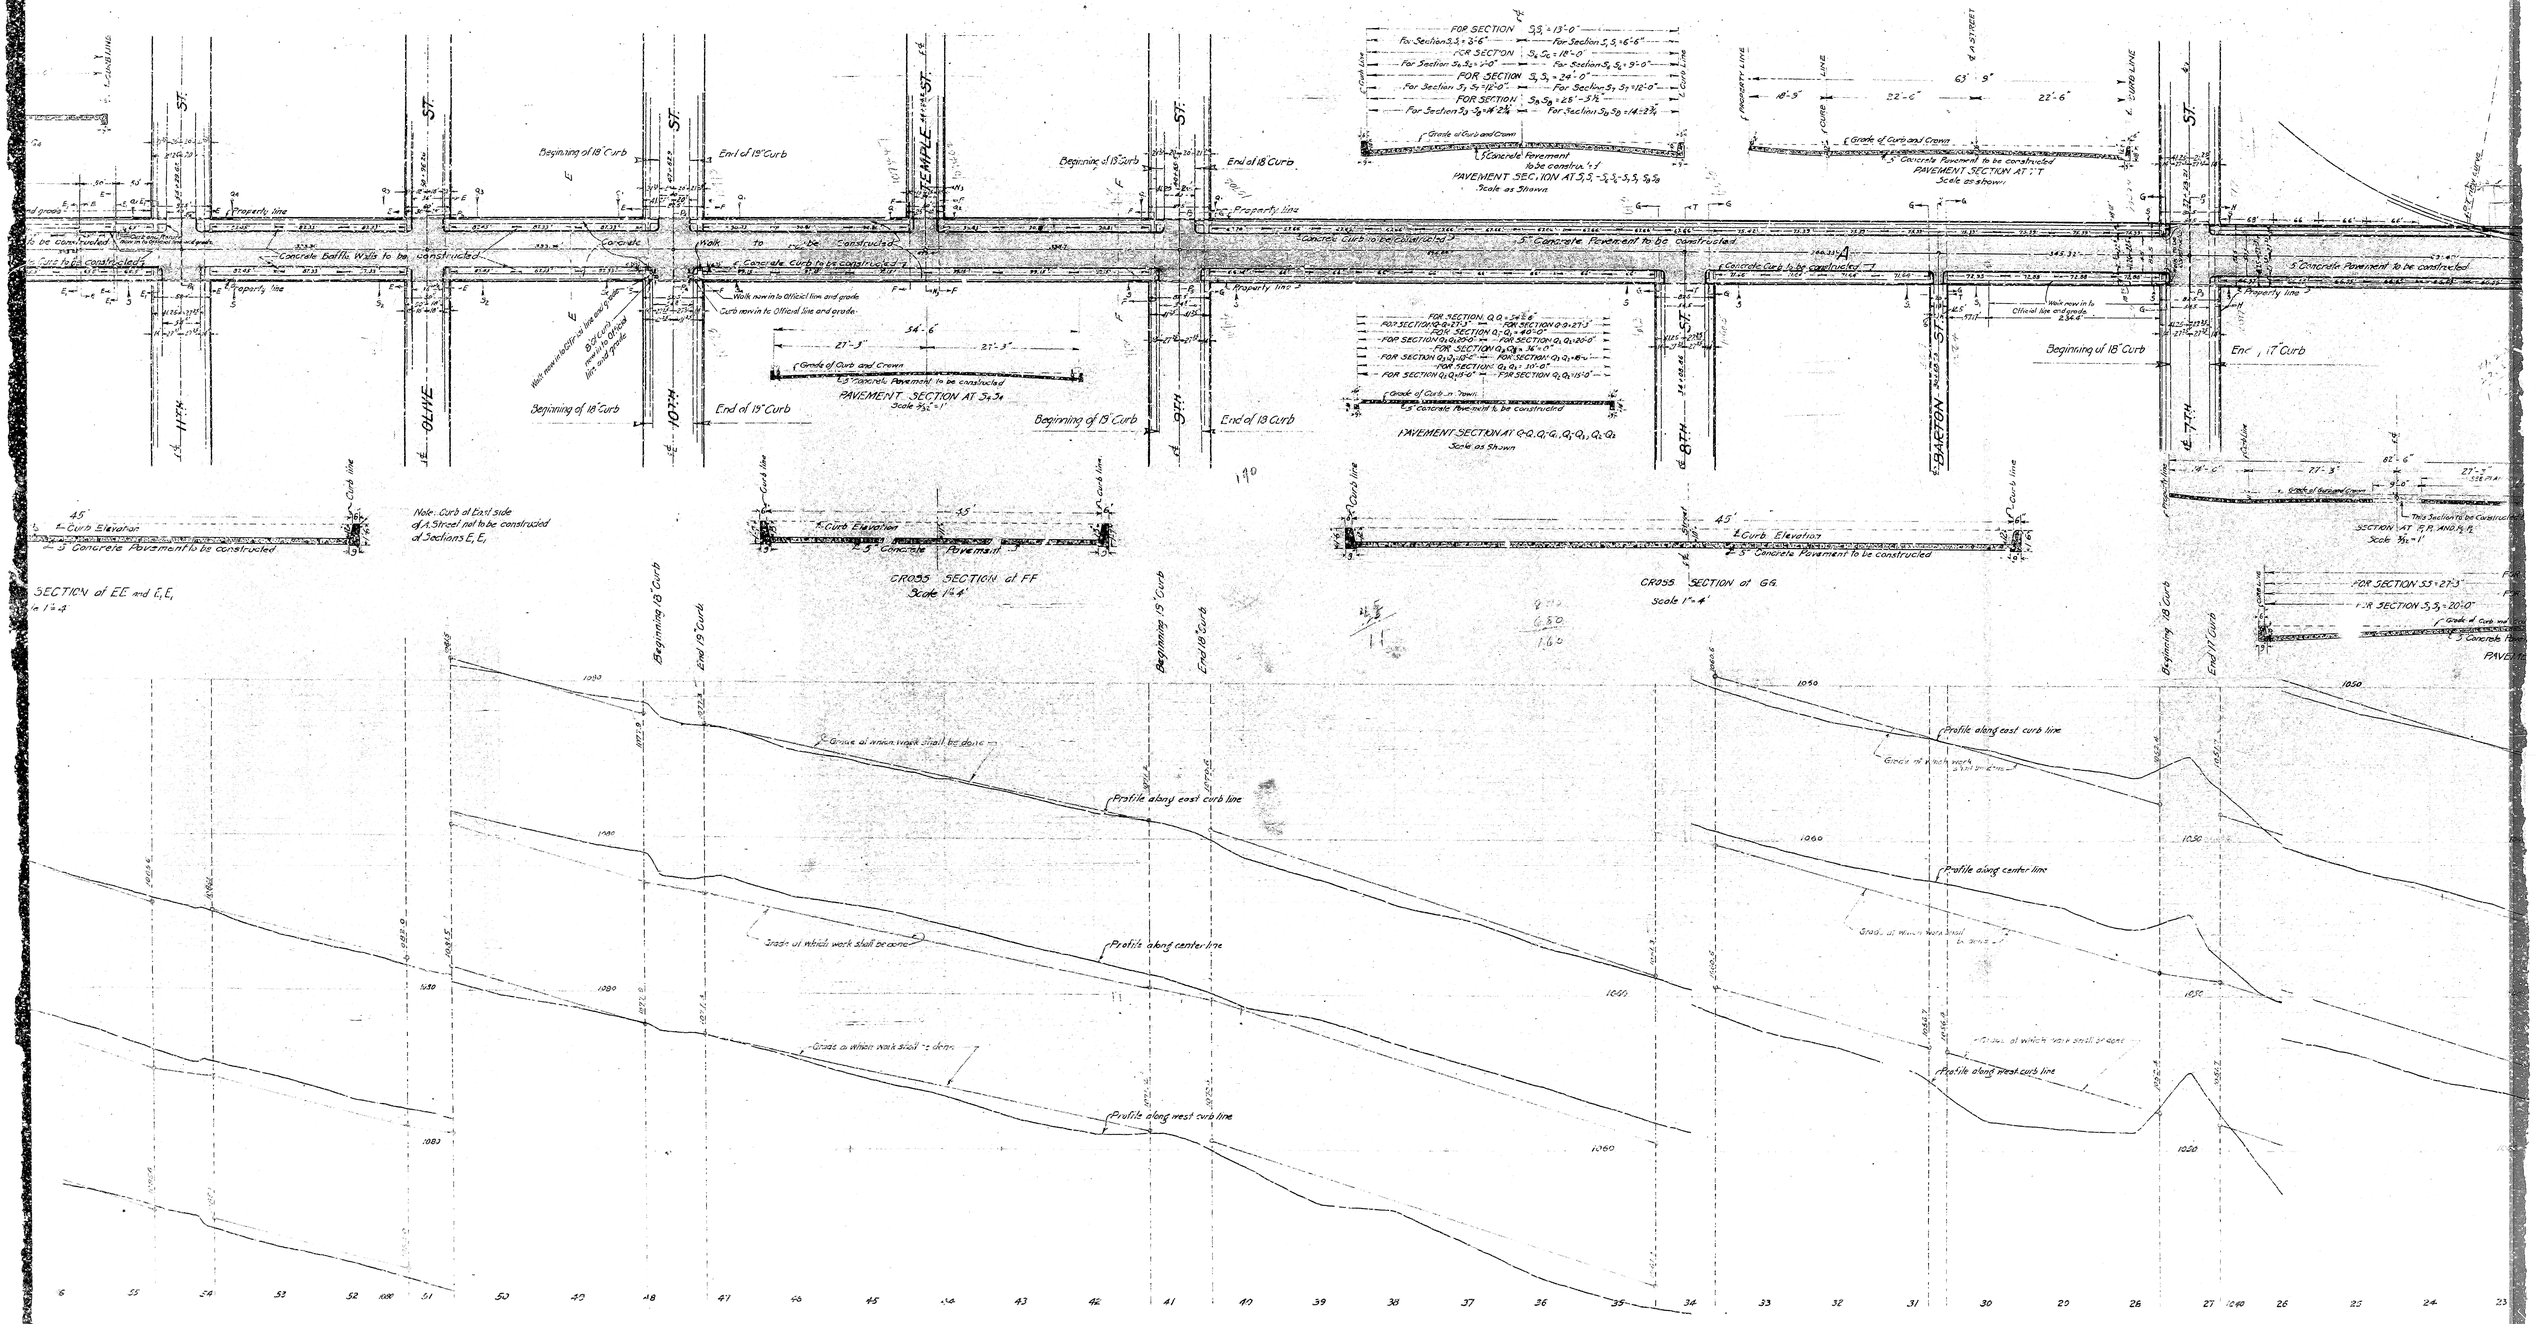
Beginning of 18" Curb
End of 18" Curb
Property line
Concrete Baffle Walls to be constructed
Concrete Curb to be constructed
5" Concrete Pavement to be constructed
Walk to be constructed
Walk row in to Official line and grade
Curb row in to Official line and grade
Grade of Curb and Crown
PAVEMENT SECTION AT J-J
Scale 3/32" = 1'
PAVEMENT SECTION AT Q-Q, Q'-Q', Q1-Q1, Q2-Q2
Scale as Shown
PAVEMENT SECTION AT S-S, S'-S', S1-S1, S2-S2
Scale as Shown
PAVEMENT SECTION AT T-T
Scale as shown
Official line and grade
Curb Elevation
Note: Curb of East side of A Street not to be constructed at Sections E, E,
CROSS SECTION of FF
Scale 1"=4'
CROSS SECTION of GG
Scale 1"=4'
SECTION AT B.B. AND H.H.
Scale 3/32" = 1'
This Section to be Constructed
SECTION of EE and E,E,
Profile along east curb line
Profile along center line
Profile along west curb line
Grade at which work shall be done
11TH ST.
OLIVE ST.
10TH ST.
TEMPLE ST.
9TH ST.
8TH ST.
BARTON ST.
7TH ST.
A STREET