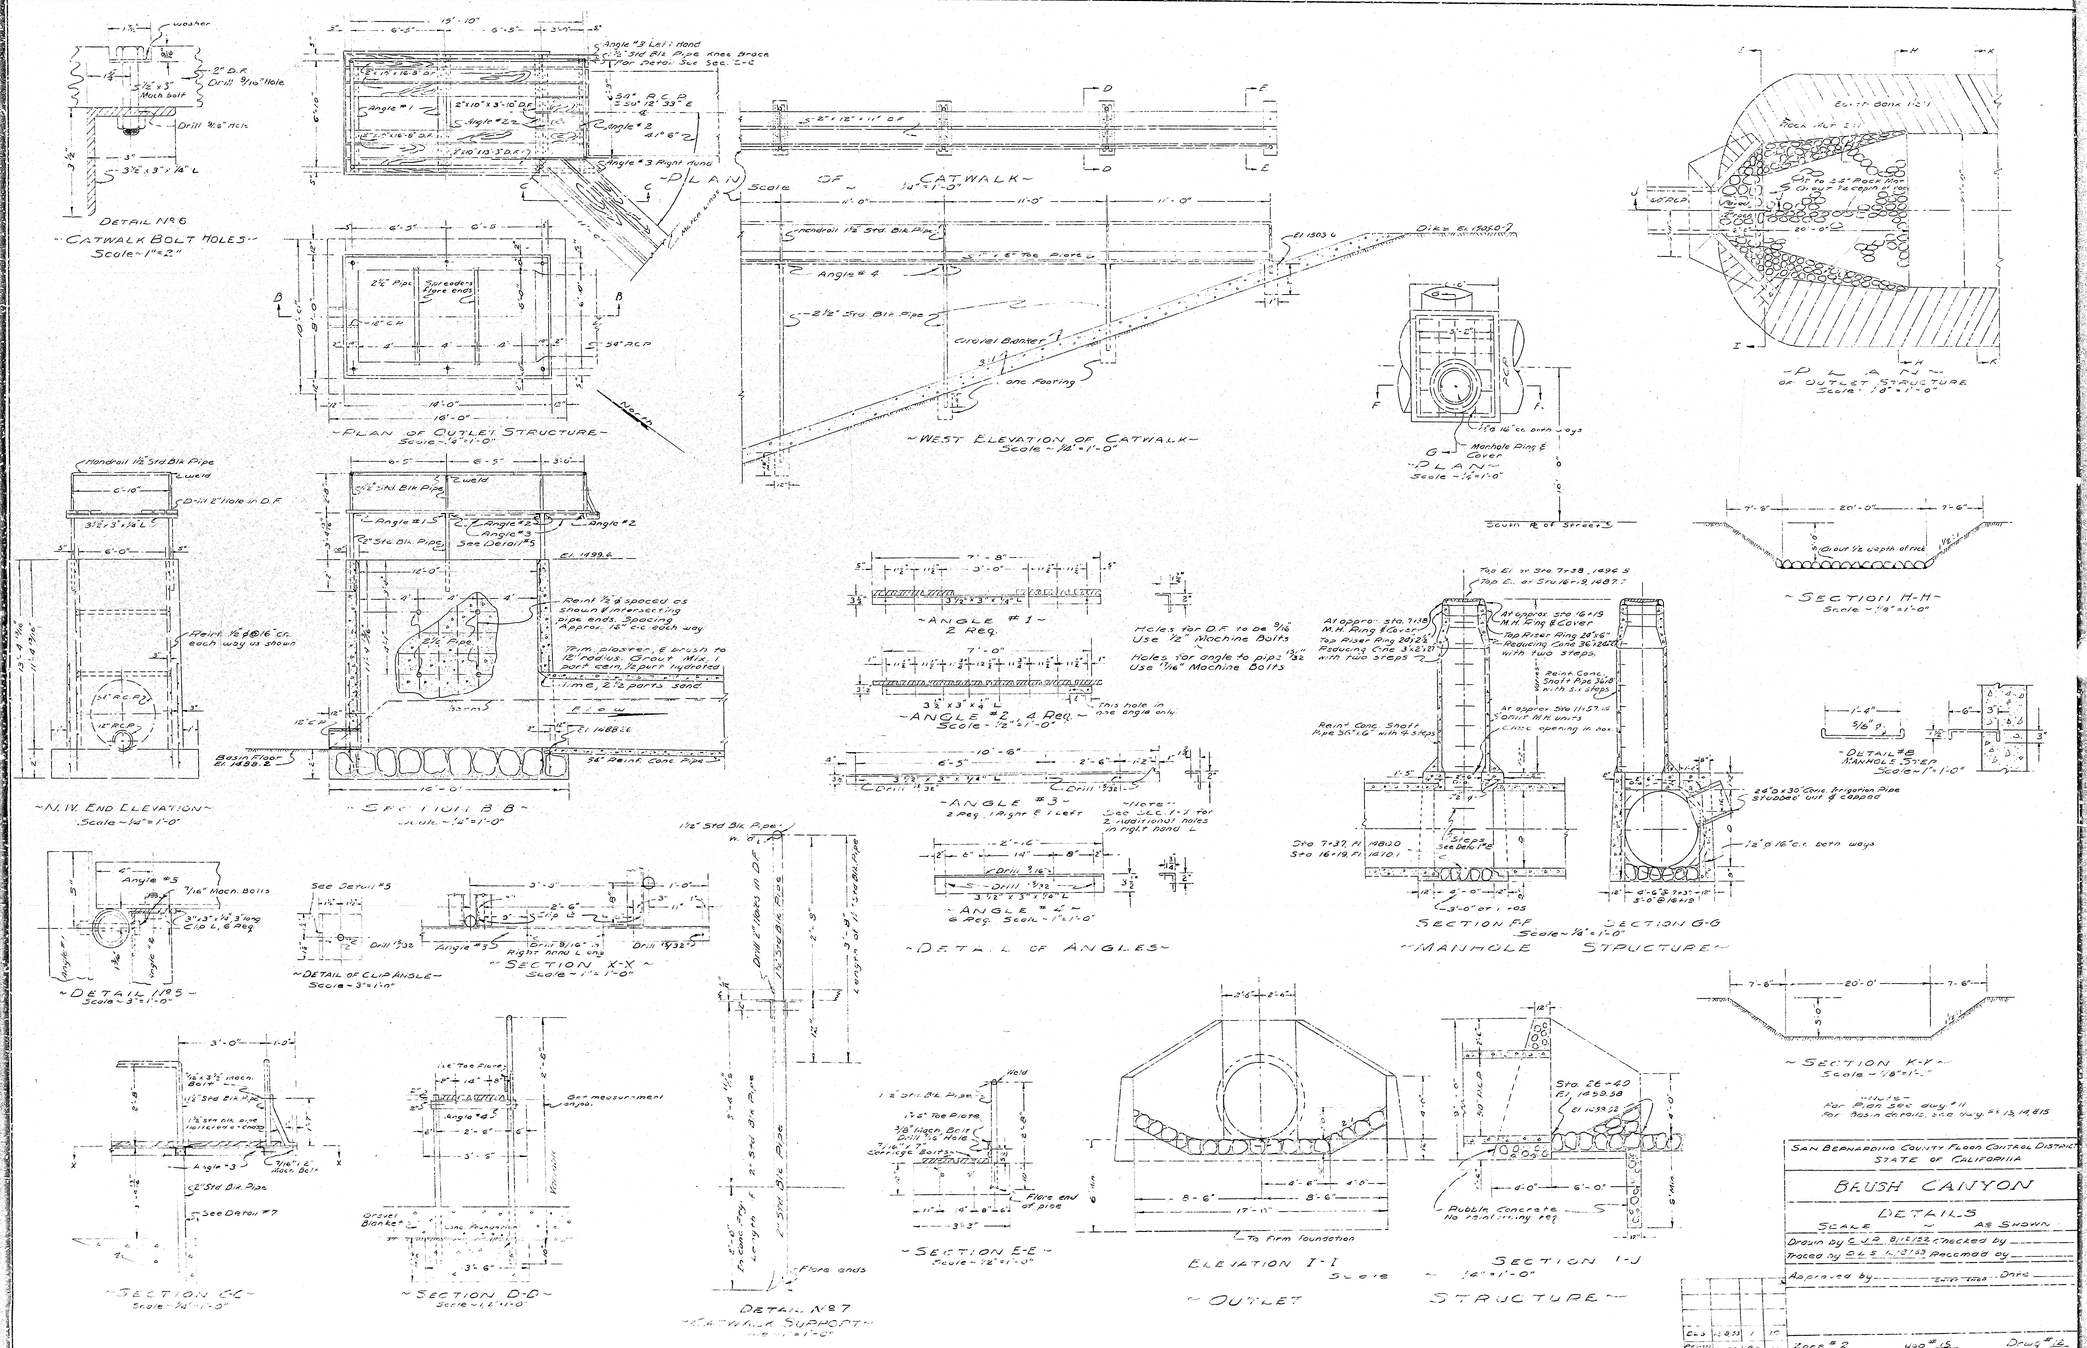
DETAIL No 6
"CATWALK BOLT HOLES"
Scale-1"=2"
~PLAN OF CATWALK~
Scale-1/2"=1'-0"
~WEST ELEVATION OF CATWALK~
Scale-1/2"=1'-0"
~PLAN~
OF OUTLET STRUCTURE
Scale-1/8"=1'-0"
~PLAN~
Scale-1/8"=1'-0"
~N. W. END ELEVATION~
Scale-1/4"=1'-0"
~SECTION B-B~
Scale-1/2"=1'-0"
~SECTION H-H~
Scale-1/8"=1'-0"
~ANGLE #1~
2 Req.
~ANGLE #2, 4 Req.~
Scale-1/2"=1'-0"
~ANGLE #3~
2 Req. (Right & Left)
~ANGLE #4~
6 Req. Scale-1"=1'-0"
~DETAIL OF ANGLES~
~DETAIL 1195~
Scale-3"=1'-0"
~DETAIL OF CLIP ANGLE~
Scale-3"=1'-0"
~SECTION X-X~
Scale-1"=1'-0"
~DETAIL #8~
MANHOLE STEP
Scale-1"=1'-0"
SECTION F-F
Scale-1/4"=1'-0"
SECTION G-G
~MANHOLE STRUCTURE~
~SECTION K-K~
Scale-1/8"=1'-0"
~SECTION C-C~
Scale-3/4"=1'-0"
~SECTION D-D~
Scale-1/2"=1'-0"
DETAIL No 7
~CATWALK SUPPORT~
~SECTION E-E~
Scale-1/2"=1'-0"
ELEVATION I-I
~OUTLET
SECTION I-J
STRUCTURE~
SAN BERNARDINO COUNTY FLOOD CONTROL DISTRICT
STATE OF CALIFORNIA
BRUSH CANYON
DETAILS
SCALE ~ AS SHOWN
Drawn by E.J.D. 8/12/52 Checked by
Traced by O.L.S. 4/2/53 Recomd by
Approved by
Zone #2 Map #15 Drwg #12

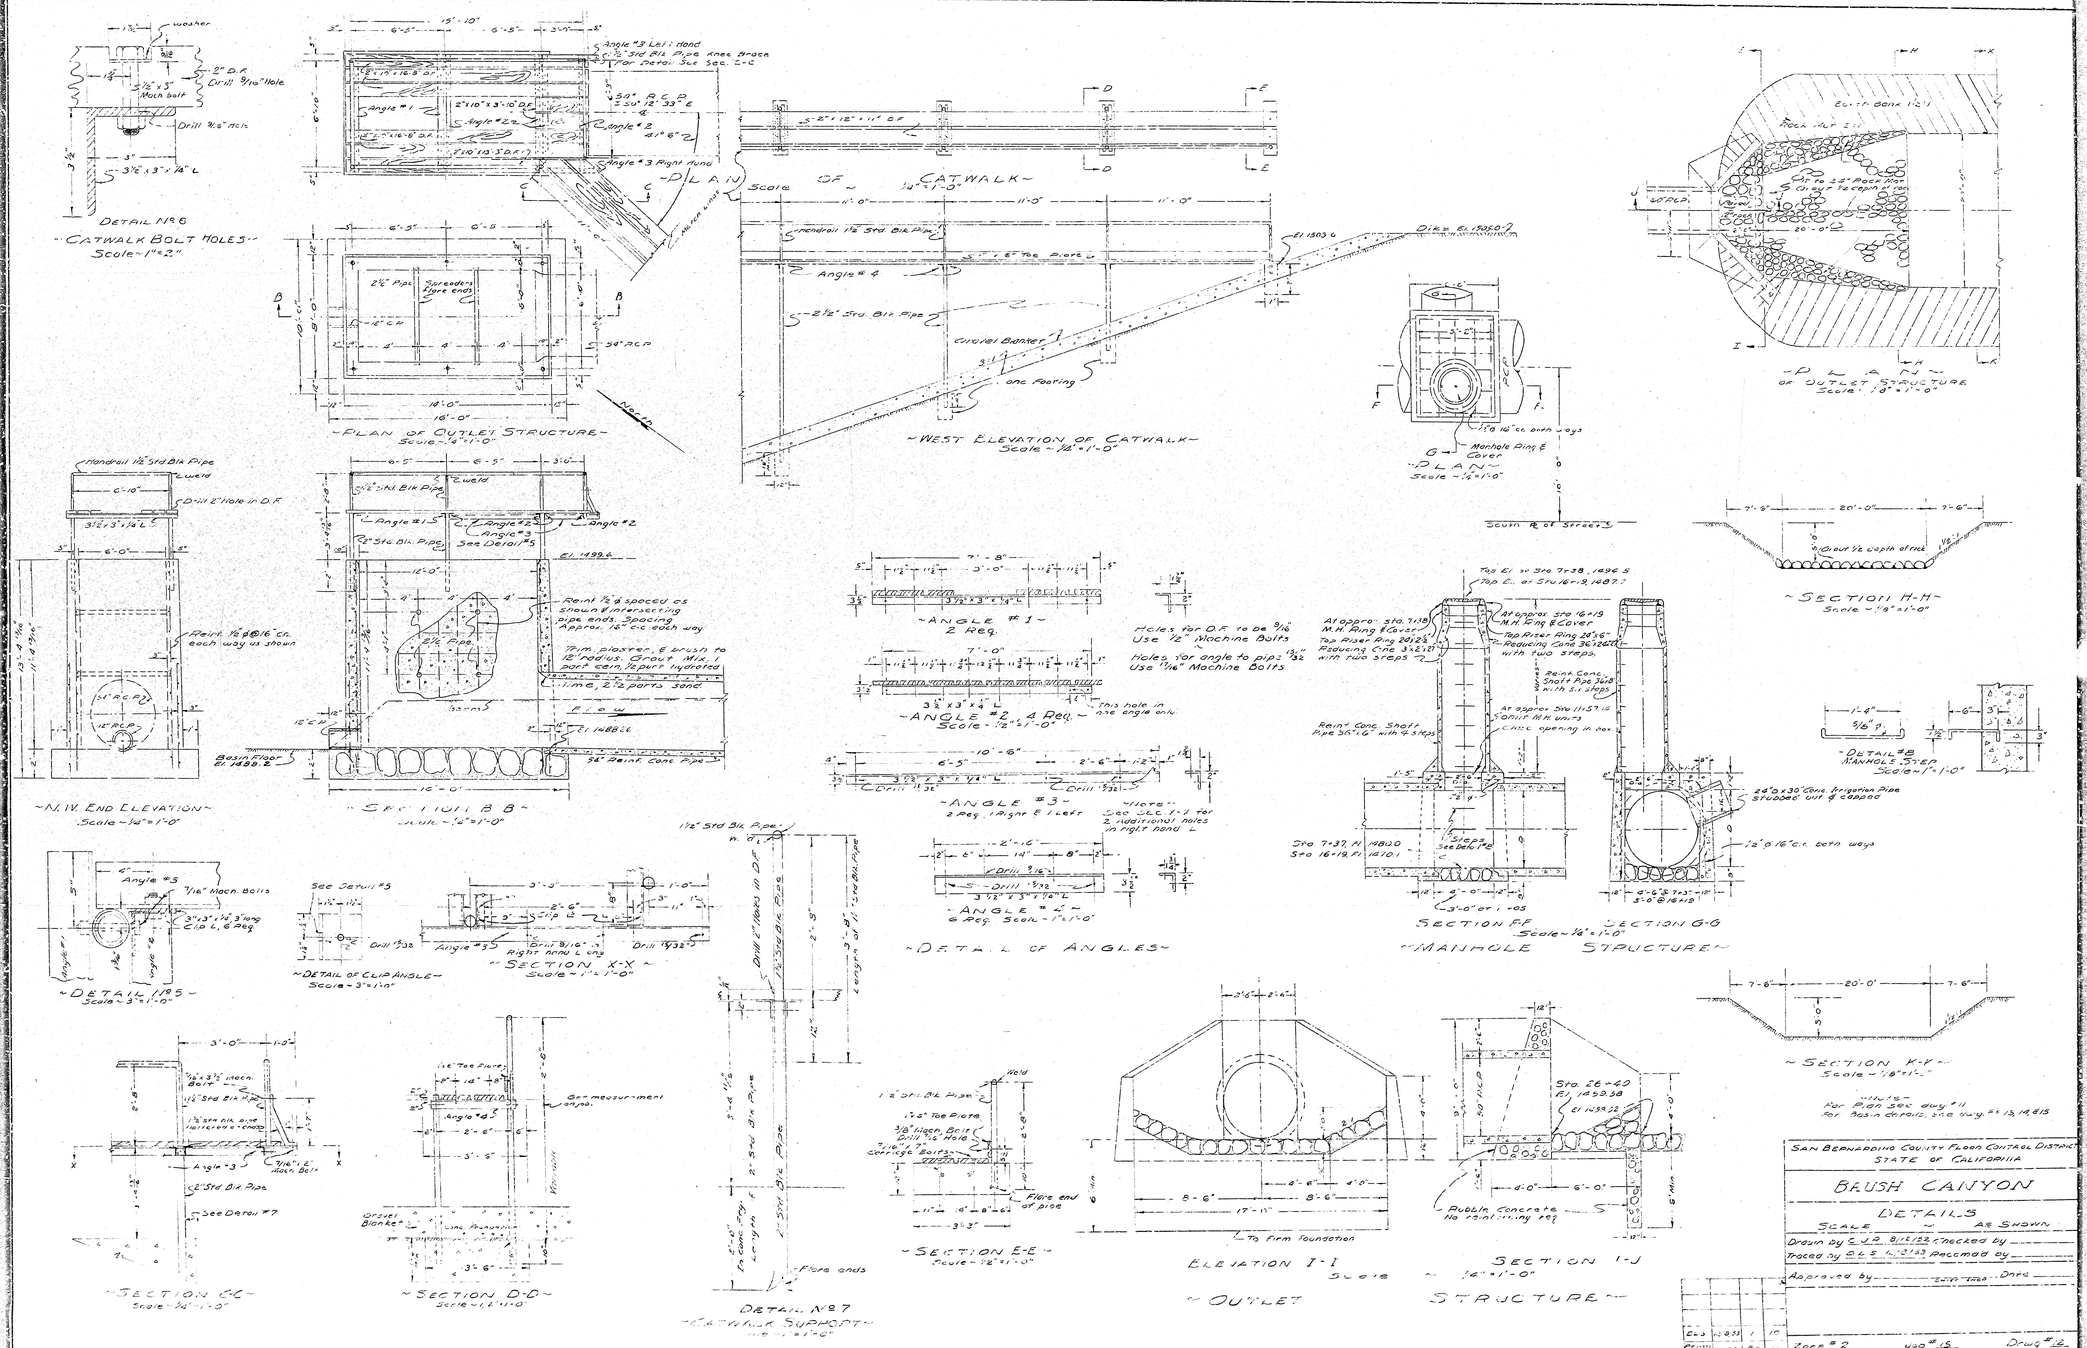
DETAIL No 6
"CATWALK BOLT HOLES"
Scale-1"=2"
~PLAN OF CATWALK~
Scale-1/2"=1'-0"
~WEST ELEVATION OF CATWALK~
Scale-1/2"=1'-0"
~PLAN~
OF OUTLET STRUCTURE
Scale-1/8"=1'-0"
~PLAN~
Scale-1/8"=1'-0"
~N. W. END ELEVATION~
Scale-1/4"=1'-0"
~SECTION B-B~
Scale-1/2"=1'-0"
~SECTION H-H~
Scale-1/8"=1'-0"
~ANGLE #1~
2 Req.
~ANGLE #2, 4 Req.~
Scale-1/2"=1'-0"
~ANGLE #3~
2 Req. (Right & Left)
~ANGLE #4~
6 Req. Scale-1"=1'-0"
~DETAIL OF ANGLES~
~DETAIL 1195~
Scale-3"=1'-0"
~DETAIL OF CLIP ANGLE~
Scale-3"=1'-0"
~SECTION X-X~
Scale-1"=1'-0"
~DETAIL #8~
MANHOLE STEP
Scale-1"=1'-0"
SECTION F-F
Scale-1/4"=1'-0"
SECTION G-G
~MANHOLE STRUCTURE~
~SECTION K-K~
Scale-1/8"=1'-0"
~SECTION C-C~
Scale-3/4"=1'-0"
~SECTION D-D~
Scale-1/2"=1'-0"
DETAIL No 7
~CATWALK SUPPORT~
~SECTION E-E~
Scale-1/2"=1'-0"
ELEVATION I-I
~OUTLET
SECTION I-J
STRUCTURE~
SAN BERNARDINO COUNTY FLOOD CONTROL DISTRICT
STATE OF CALIFORNIA
BRUSH CANYON
DETAILS
SCALE ~ AS SHOWN
Drawn by E.J.D. 8/12/52 Checked by
Traced by O.L.S. 4/2/53 Recomd by
Approved by
Zone #2 Map #15 Drwg #12