FED. ROAD DIST. No.	STATE	FED. AID PROJ. No.	FISCAL YEAR	SHEET No.	TOTAL SHEETS
2	CAL.	710-(2)	53	14	47

DIST.	COUNTY	ROUTE	SEC.	SHEET No.	TOTAL SHEETS
VIII	SBd	F.A.S. 710	(2)	14	47

M. A. Nicholas
COUNTY ROAD COMMISSIONER
C.E. LICENSE NO. 8495

Dist. Eng. Dist. VIII

Approved.

Engineer, Surveys and Plans.

POR. BLK. 51, RANCHO SAN BERNARDINO
M.B. 7/2

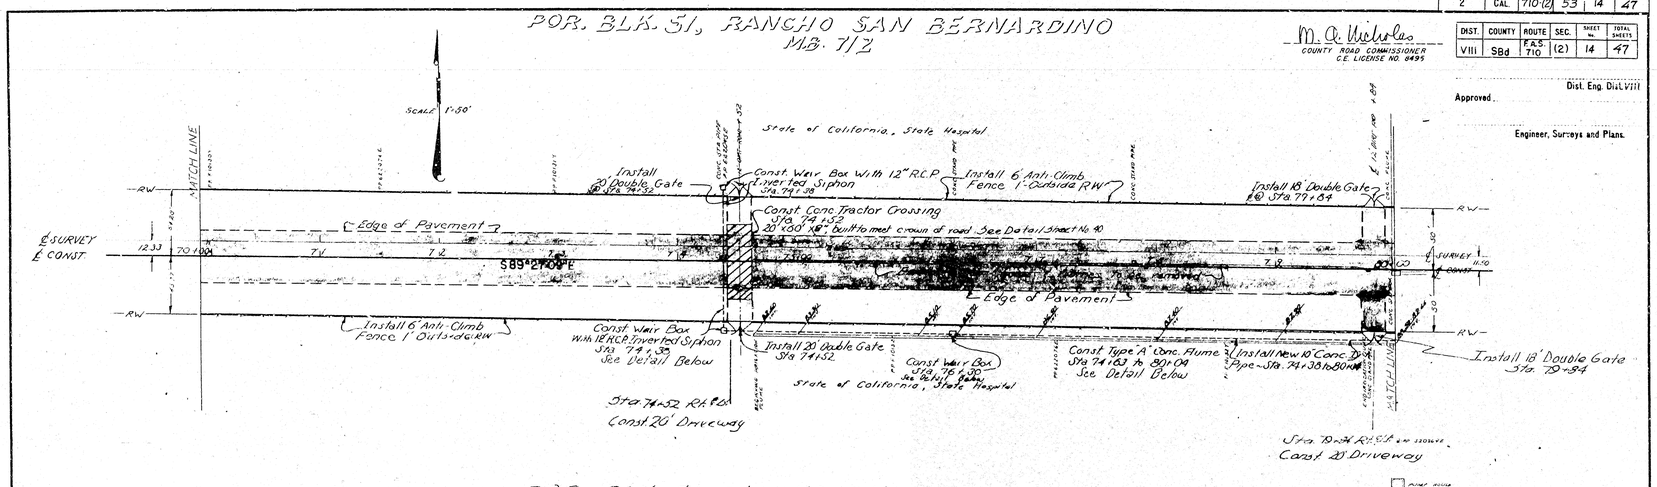

POR. BLK. 51, RANCHO SAN BERNARDINO
M.B. 7/2

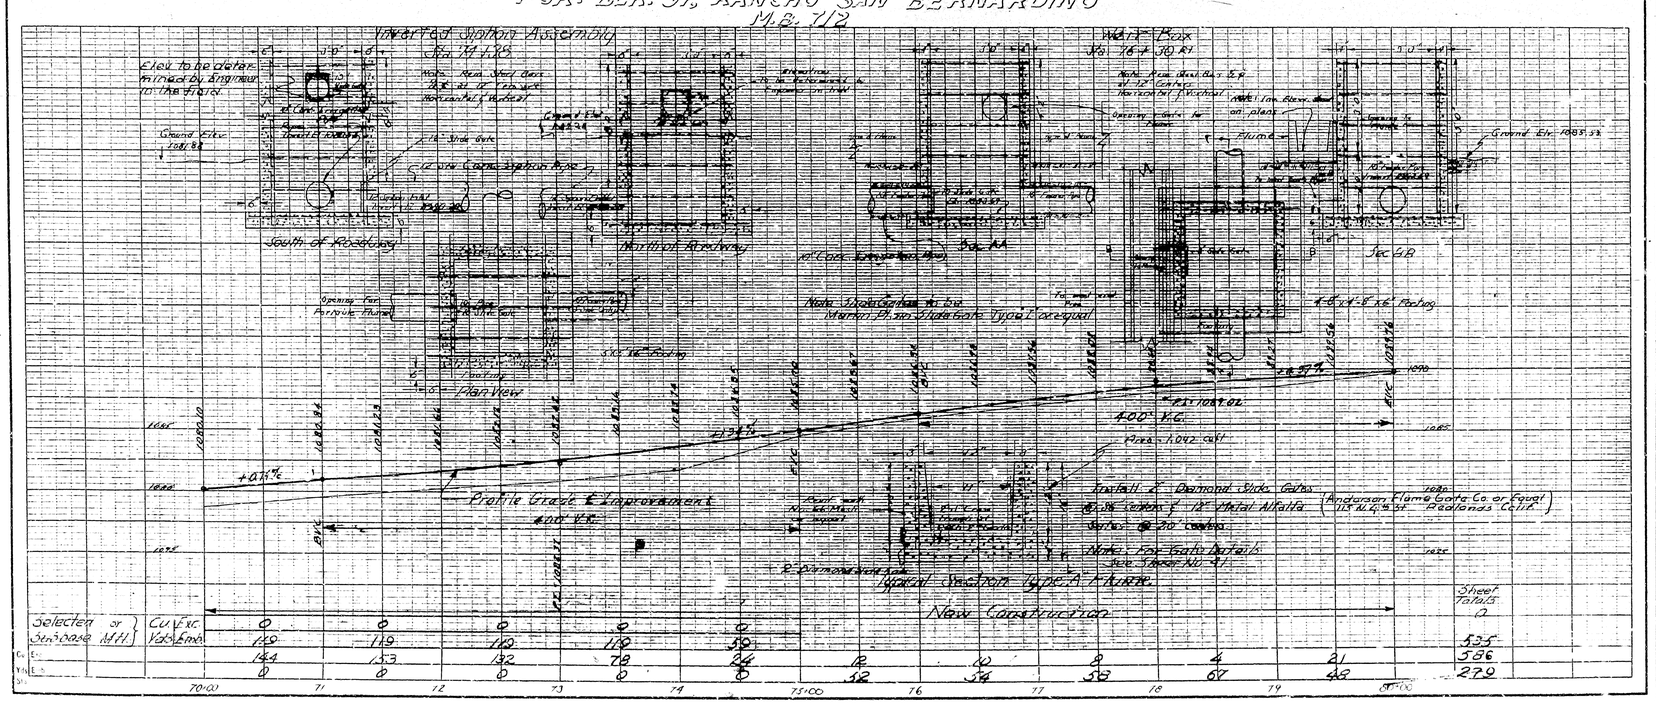

Selected or Seepage Mat'l	Cu. Yd. Exc.	0	0	0	0	0							535
	Vol. Emb.	119	119	119	119	39							586
Cu. Yd.		144	133	132	78	24	12	10	8	4	21		279
Sta.		0	0	0	0	0	52	54	58	67	48		
		70+00	71	72	73	74	75+00	76	77	78	79	80+00	