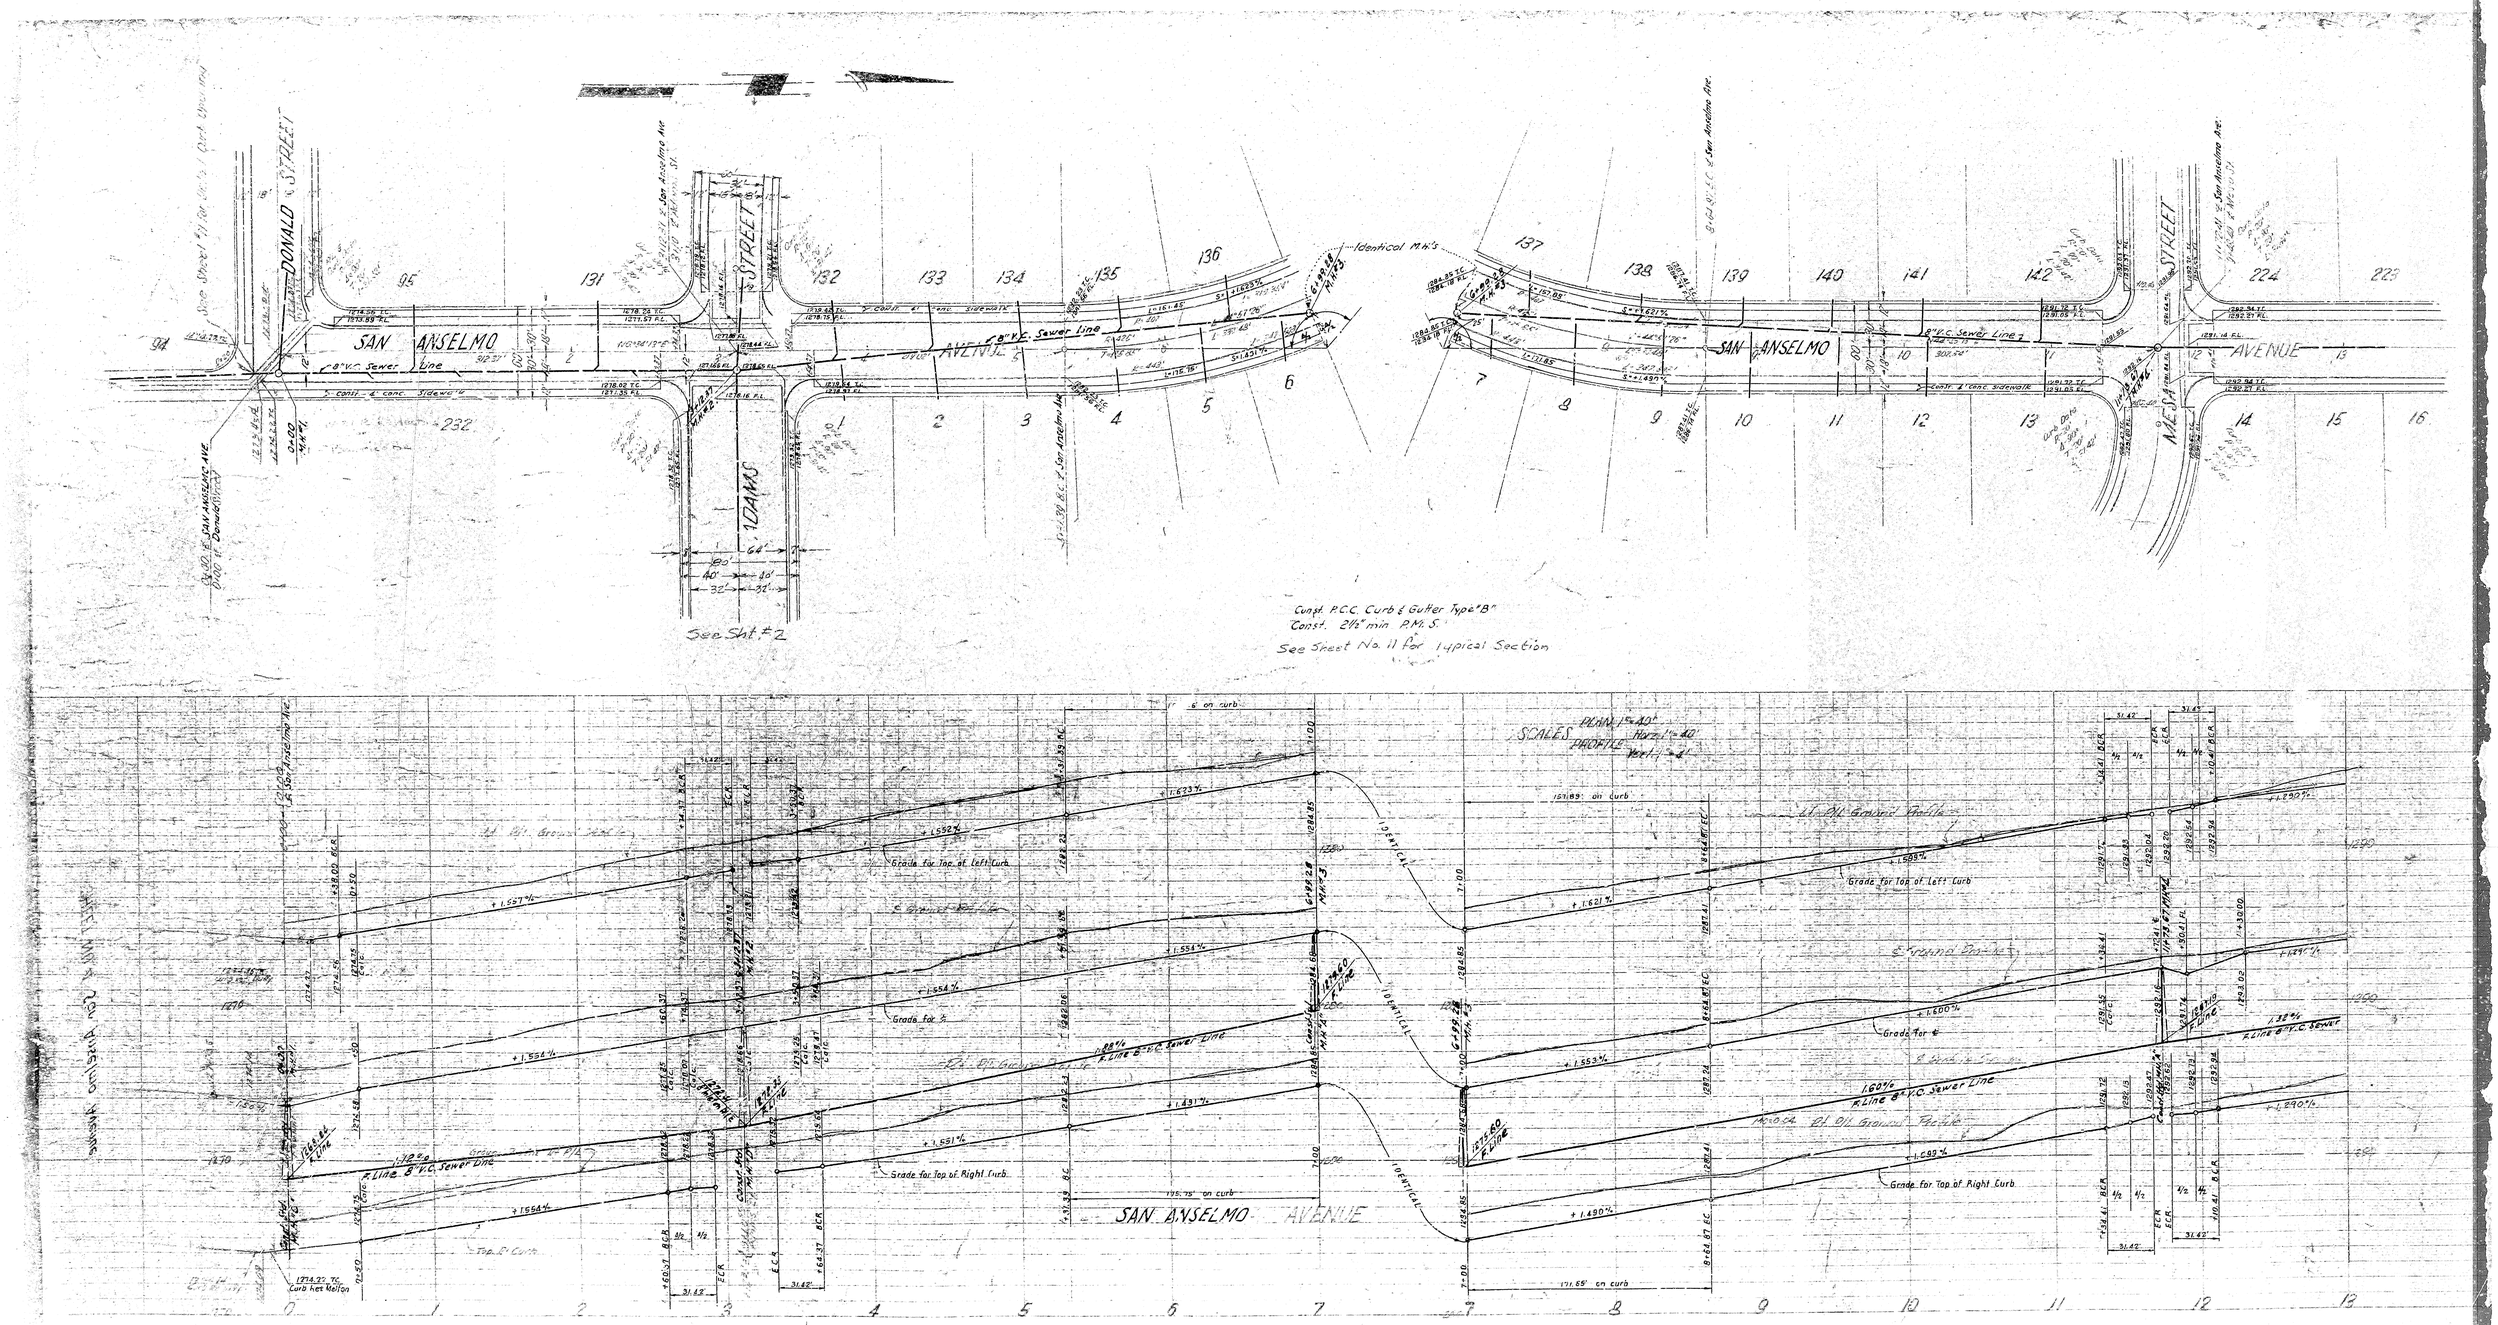
DONALD STREET
SAN ANSELMO AVENUE
8" V.C. Sewer Line
Const. 6" Conc. Sidewalk
Identical M.H.'s
ADAMS STREET
See Sht. #2
MESA STREET
Const. P.C.C. Curb & Gutter Type "B"
Const. 2½" min. P.M.S.
See Sheet No. 11 for Typical Section
SCALES PLAN 1" = 40'
PROFILE Horz. 1" = 40'
Vert. 1" = 4'
Grade for Top of Left Curb
Grade for Top of Right Curb
R Line 8" V.C. Sewer Line
195.75' on curb
171.69' on curb
SAN ANSELMO AVENUE

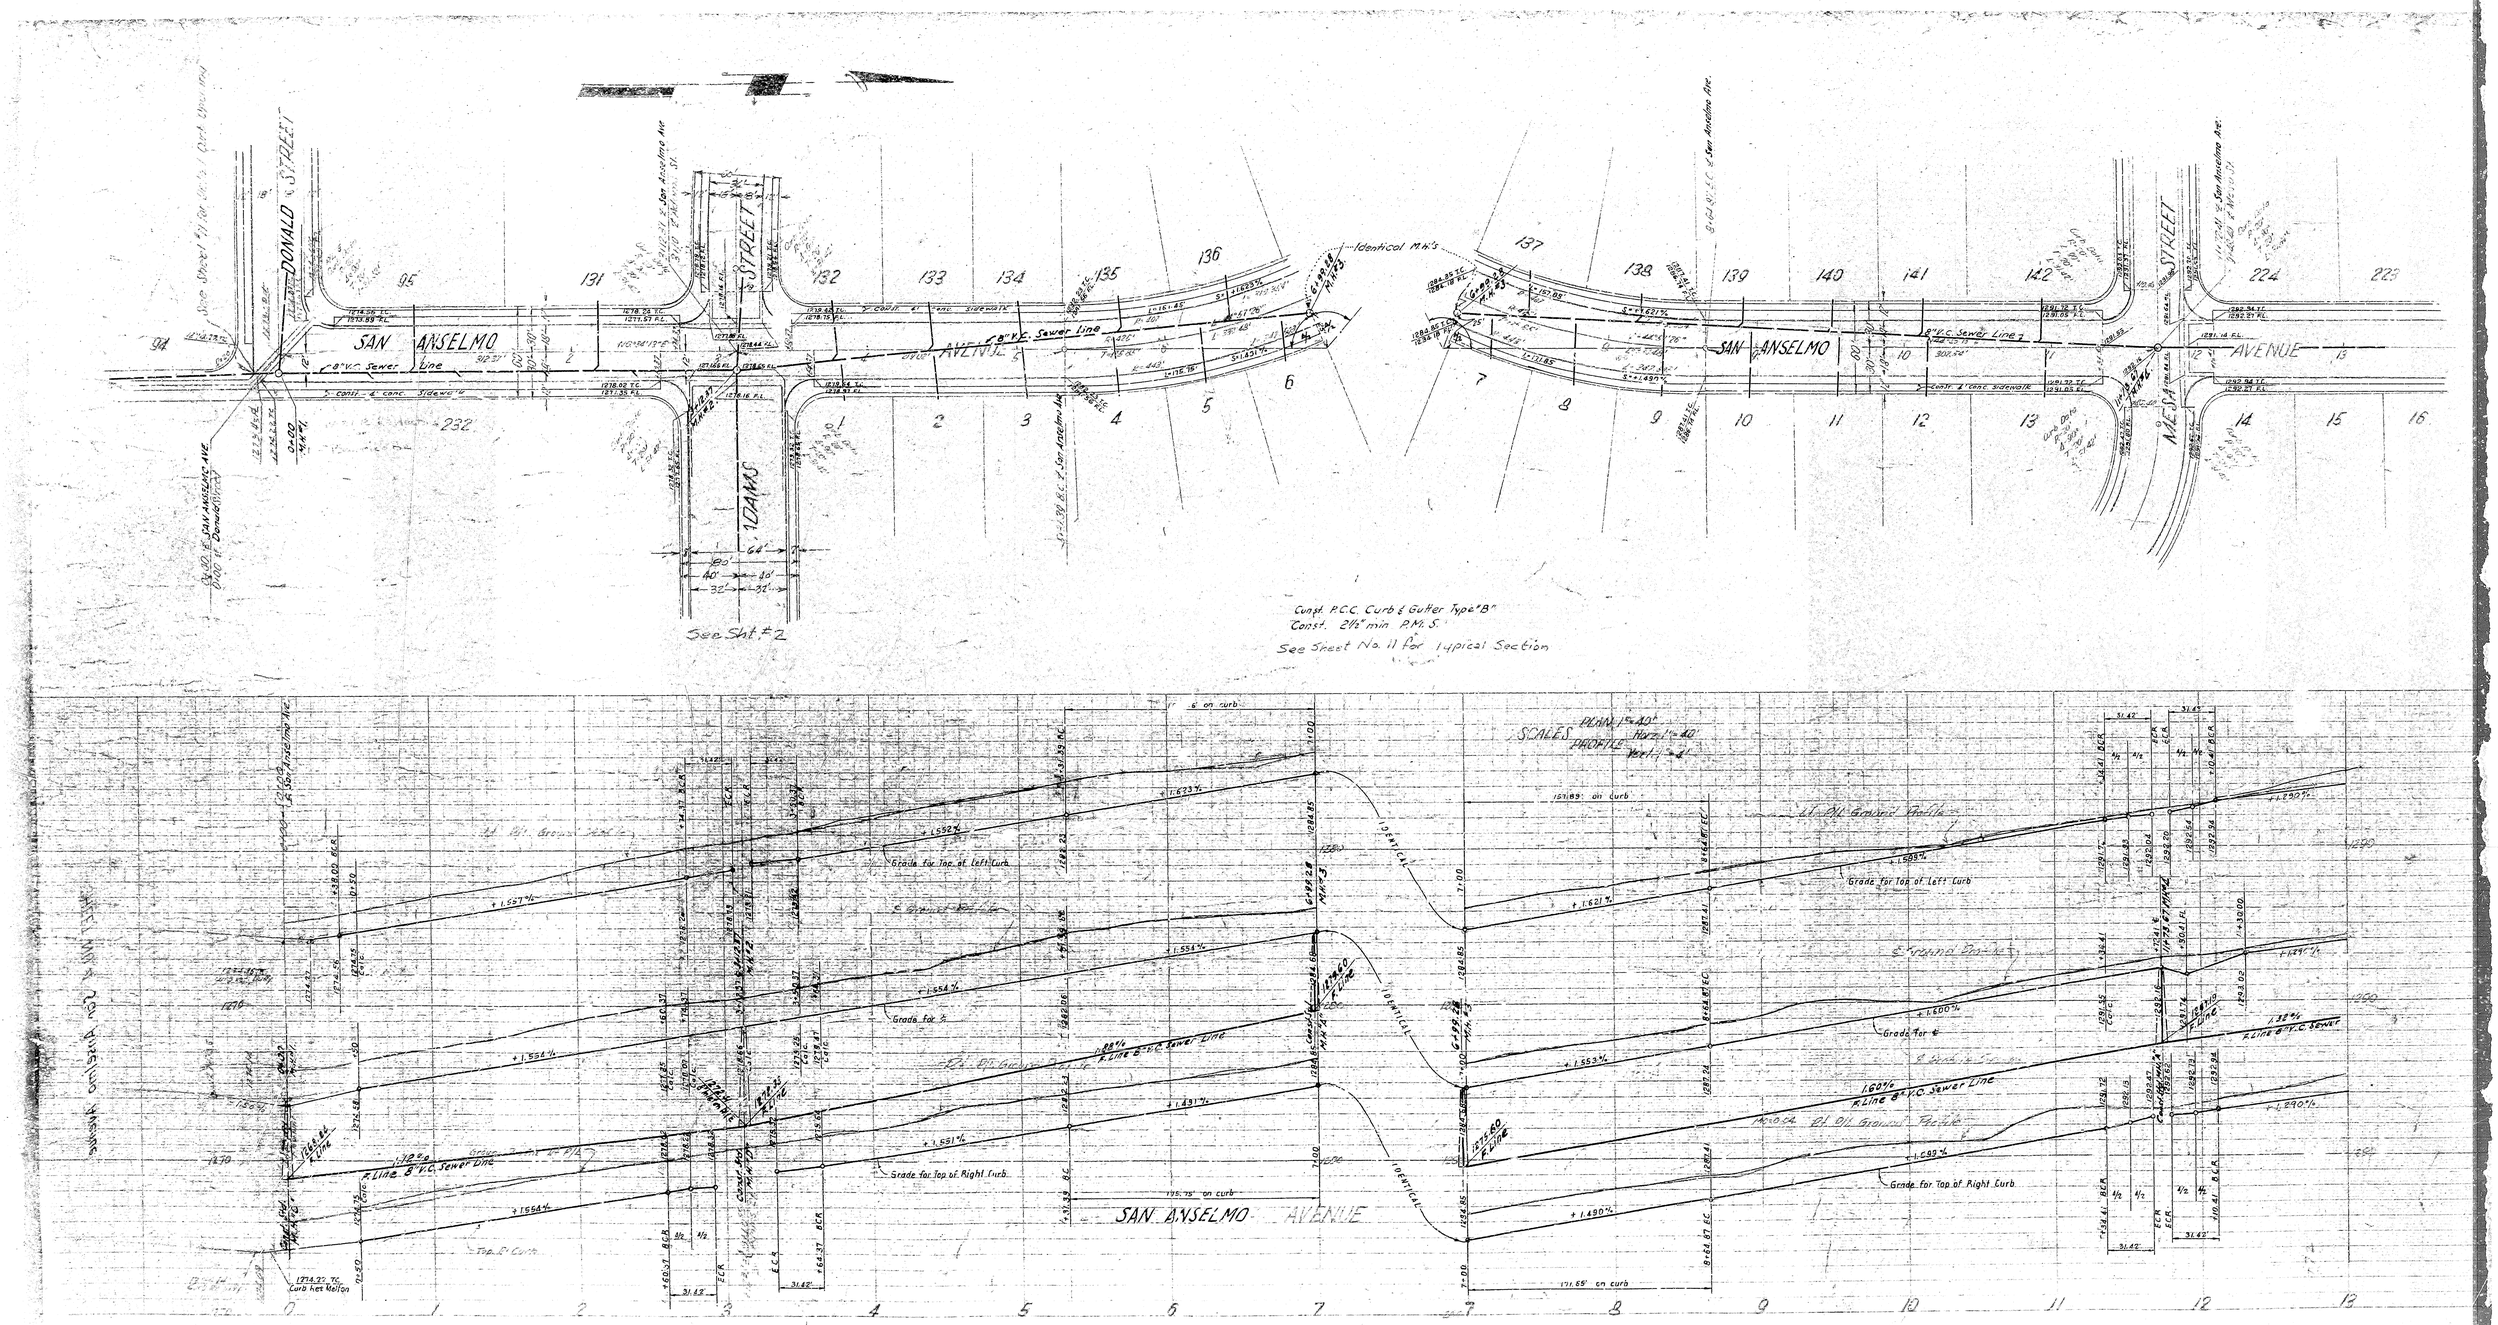
DONALD STREET
SAN ANSELMO AVENUE
8" V.C. Sewer Line
Const. 6" Conc. Sidewalk
Identical M.H.'s
ADAMS STREET
See Sht. #2
MESA STREET
Const. P.C.C. Curb & Gutter Type "B"
Const. 2½" min. P.M.S.
See Sheet No. 11 for Typical Section
SCALES PLAN 1" = 40'
PROFILE Horz. 1" = 40'
Vert. 1" = 4'
Grade for Top of Left Curb
Grade for Top of Right Curb
R Line 8" V.C. Sewer Line
195.75' on curb
171.69' on curb
SAN ANSELMO AVENUE