DIST.	COUNTY	ROUTE	SEC	SHEET No.	TOTAL SHEETS
VIII	SBd	F.A.S. 710	(2)	15	47

DIST.	COUNTY	ROUTE	SEC	SHEET No.	TOTAL SHEETS
2	CAL.	710 (2)	53	15	47

M. A. Nicholas
COUNTY ROAD COMMISSIONER
C.E. LICENSE NO. 6495

Approved

Dist. Eng. Dist. VIII

Engineer, Surveys and Plans.

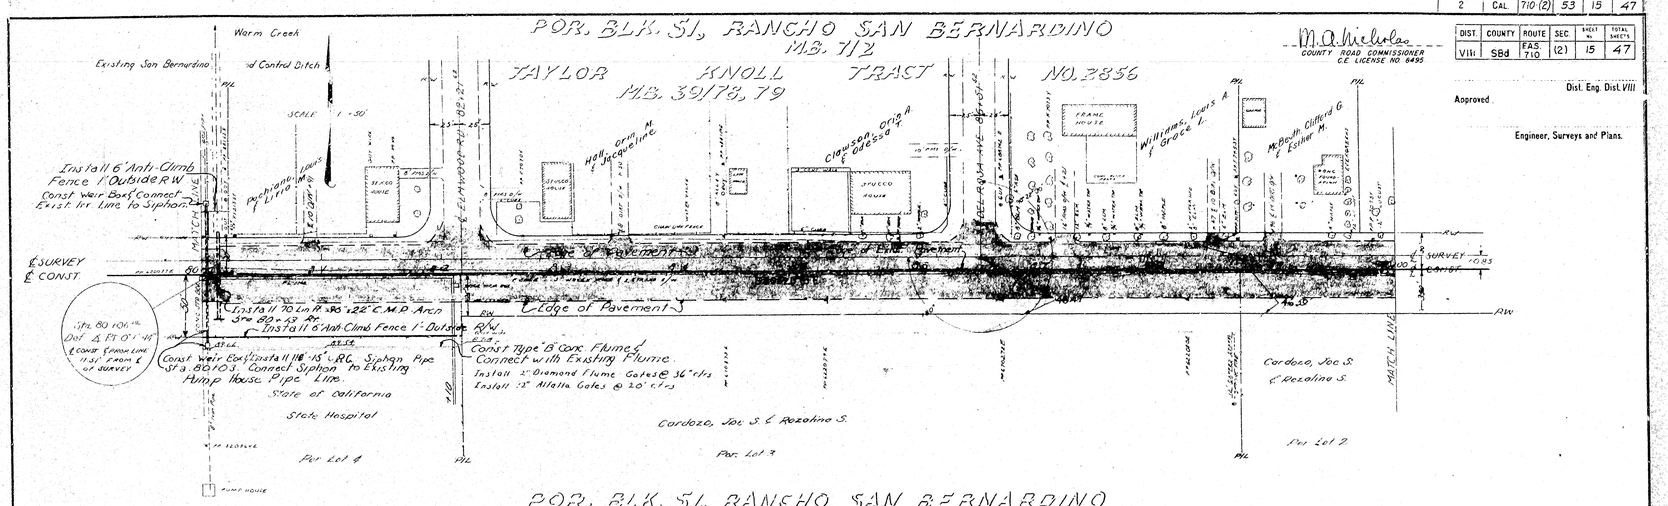
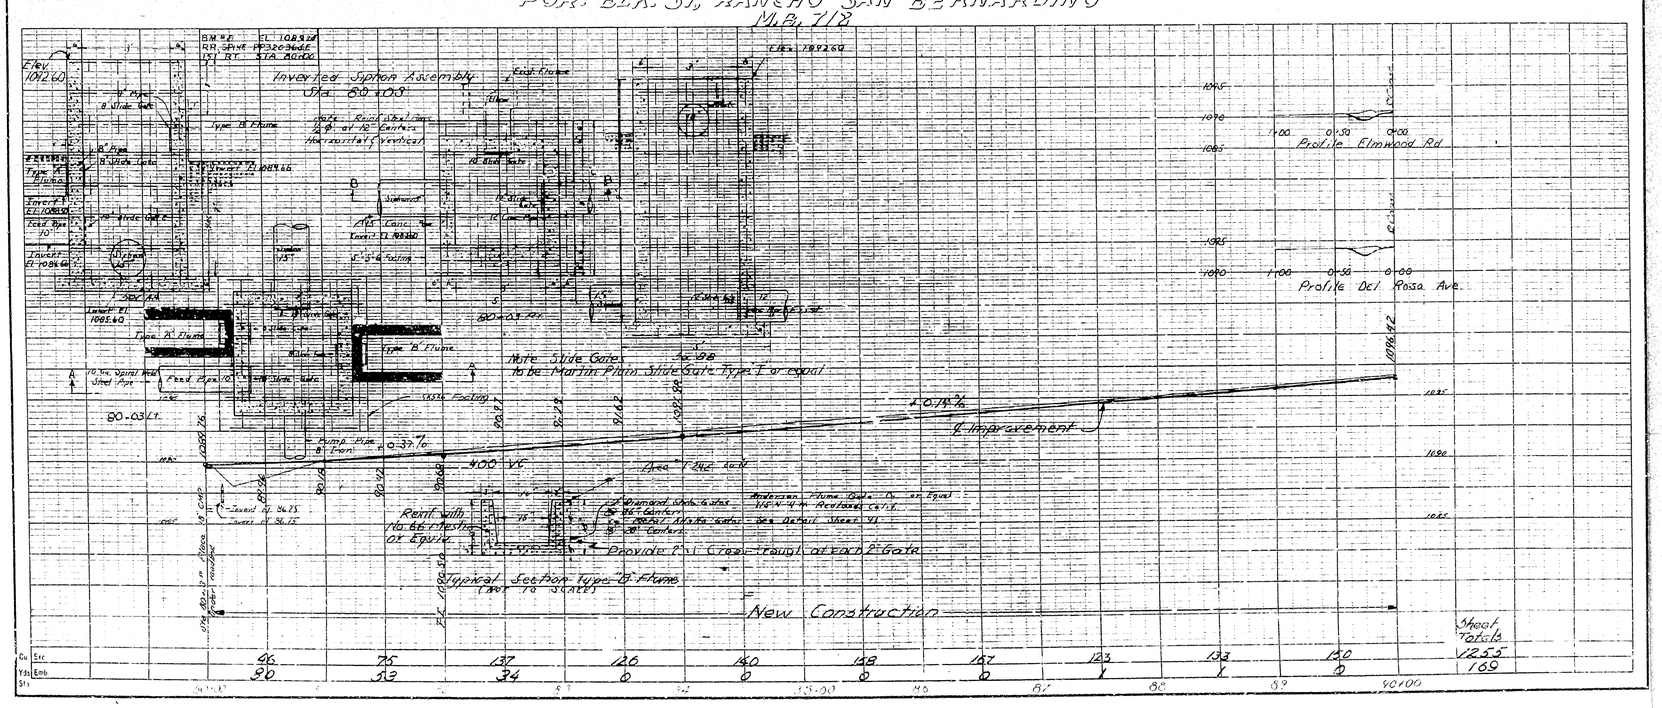
POR. BLK. 51, RANCHO SAN BERNARDINO
M.B. 7/2