FED. ROAD DIST. No.	STATE	FED. AID PROJ. No.	FISCAL YEAR	SHEET No.	TOTAL SHEETS
2	CAL.	710(2)	55	16	47

DIST.	COUNTY	ROUTE	SEC.	SHEET No.	TOTAL SHEETS
VIII	SBd	F.A.S. 710	(2)	16	47

M. A. Nichols
COUNTY ROAD COMMISSIONER
C.E. LICENSE NO. 8495

Dist. Eng. Dist. VIII

Approved
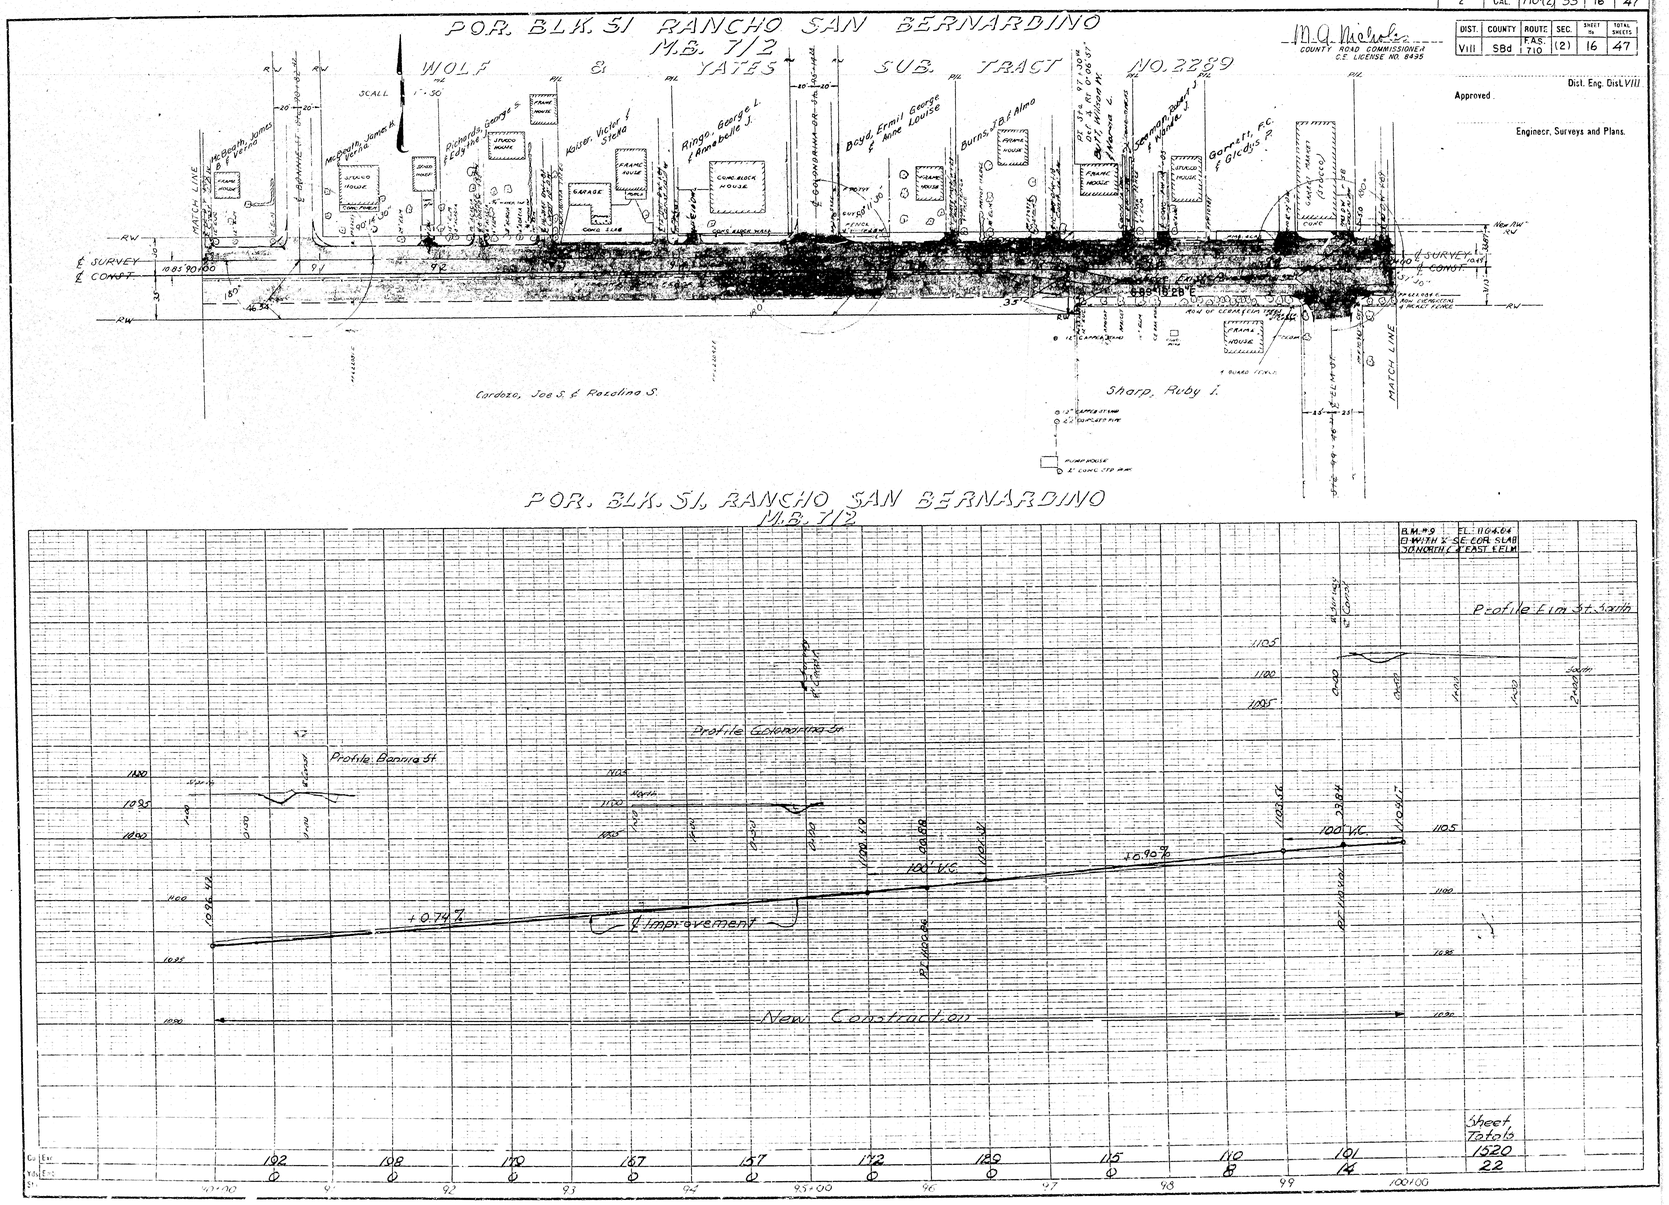
Engineer, Surveys and Plans.