FED. ROAD DIST. NO.	STATE	FED. AID PROJ. NO.	FISCAL YEAR	SHEET NO.	TOTAL SHEETS
2	CAL	710-(2)	53	19	47

DIST.	COUNTY	ROUTE	SEC.	SHEET NO.	TOTAL SHEETS
VIII.	S.Bd	FAS 710	2	19	47

M. A. Nichols
COUNTY ROAD COMMISSIONER
C.E. LICENSE NO. 8499

Approved

Dist. Eng. Dist. VIII
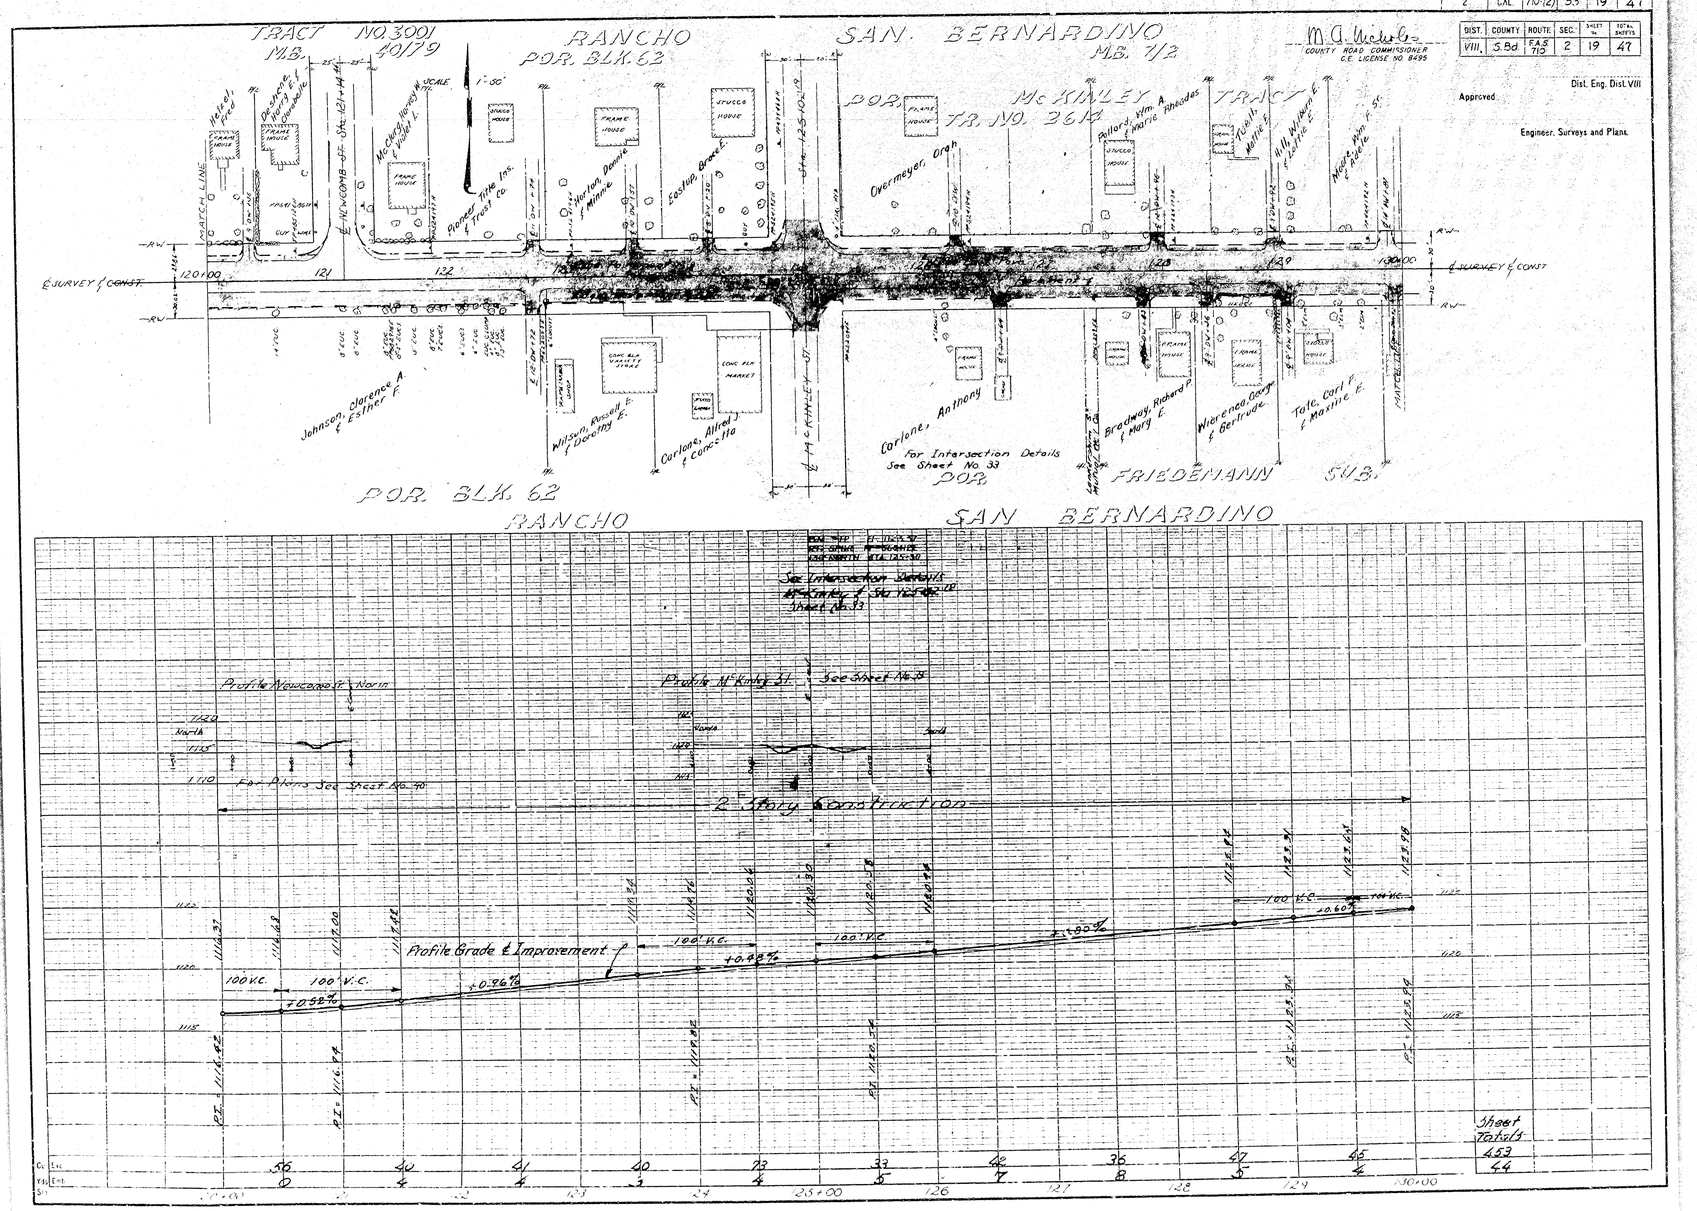
Engineer, Surveys and Plans.