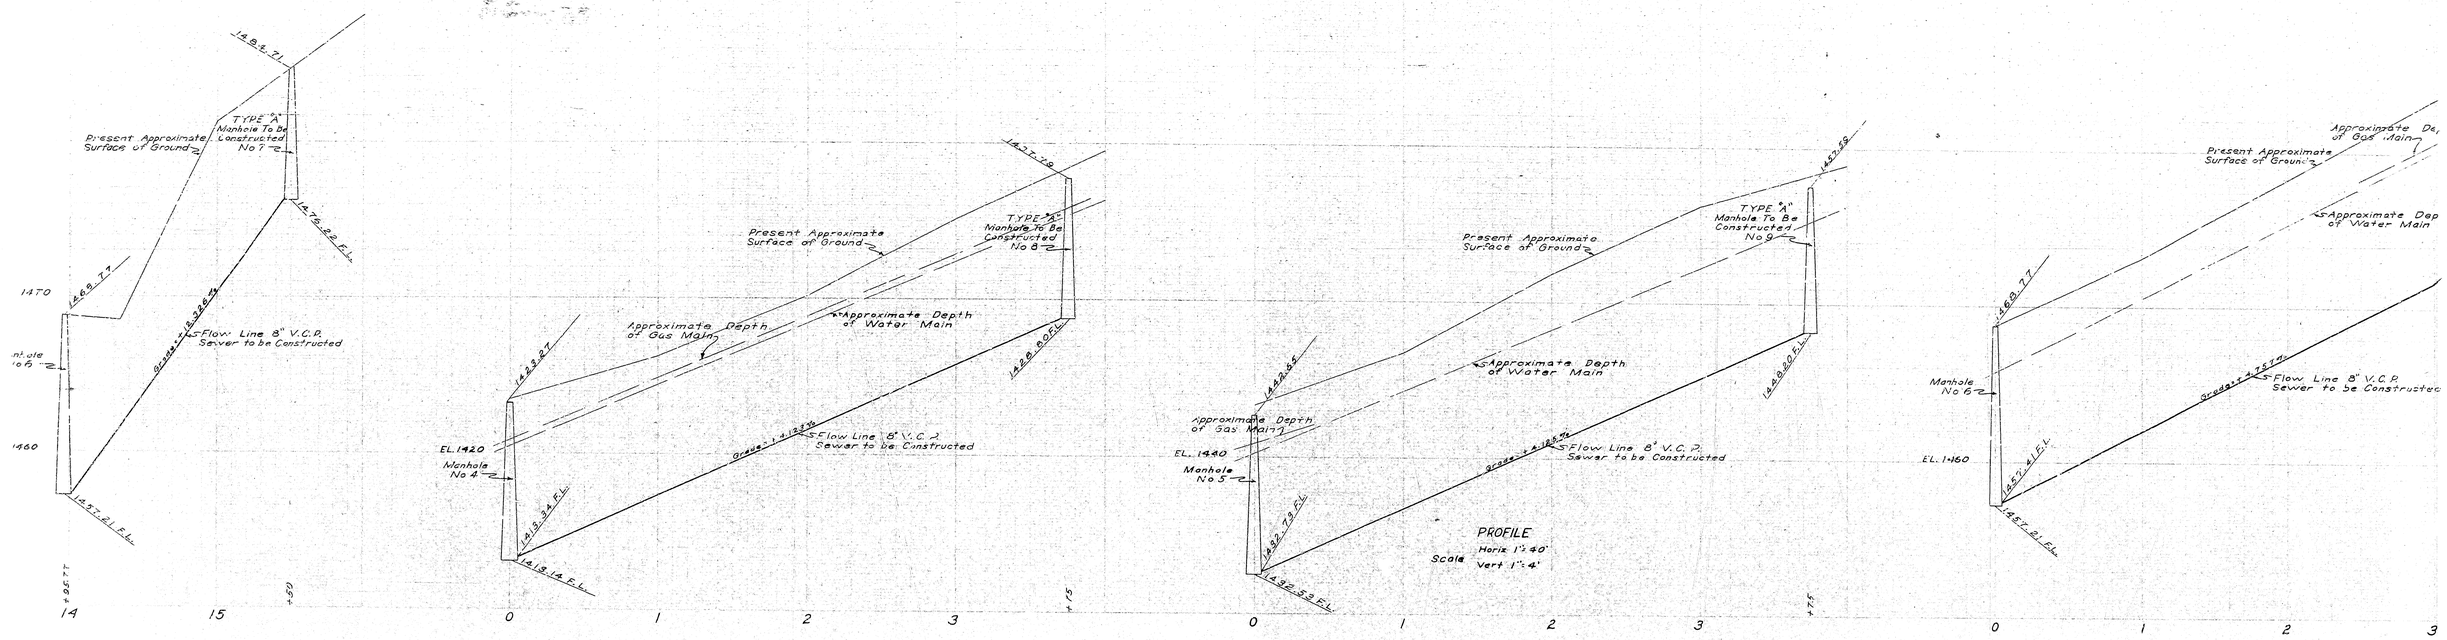
TYPE "A" Manhole To Be Constructed No 7
Present Approximate Surface of Ground
Flow Line 8" V.C.P. Sewer to be Constructed
Approximate Depth of Gas Main
Approximate Depth of Water Main
Manhole No 4
EL. 1420
Manhole No 5
EL. 1440
TYPE "A" Manhole To Be Constructed No 8
TYPE "A" Manhole To Be Constructed No 9
Manhole No 6
EL. 1460
PROFILE
Scale Horiz 1" = 40'
Vert 1" = 4'

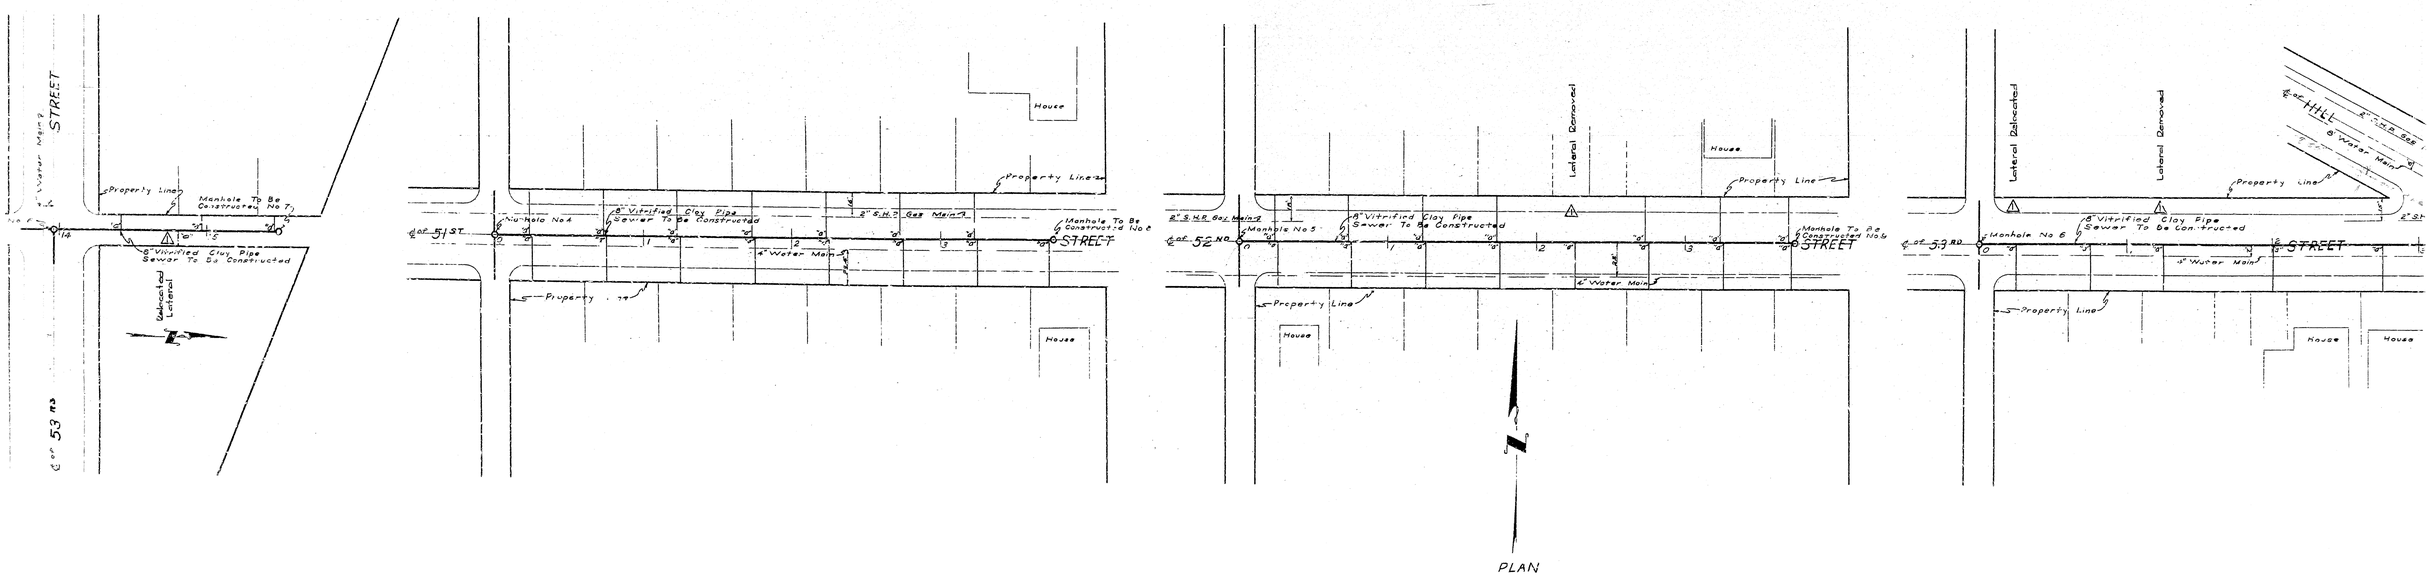
STREET
Property Line
Manhole To Be Constructed No 7
8" Vitrified Clay Pipe Sewer To Be Constructed
Abandoned Lateral
House
Manhole No 4
Manhole No 5
Manhole No 6
Manhole To Be Constructed No 8
Manhole To Be Constructed No 9
2" S.H.P. Gas Main
4" Water Main
Lateral Removed
HILL
8" Water Main
PLAN
Scale 1" = 40'