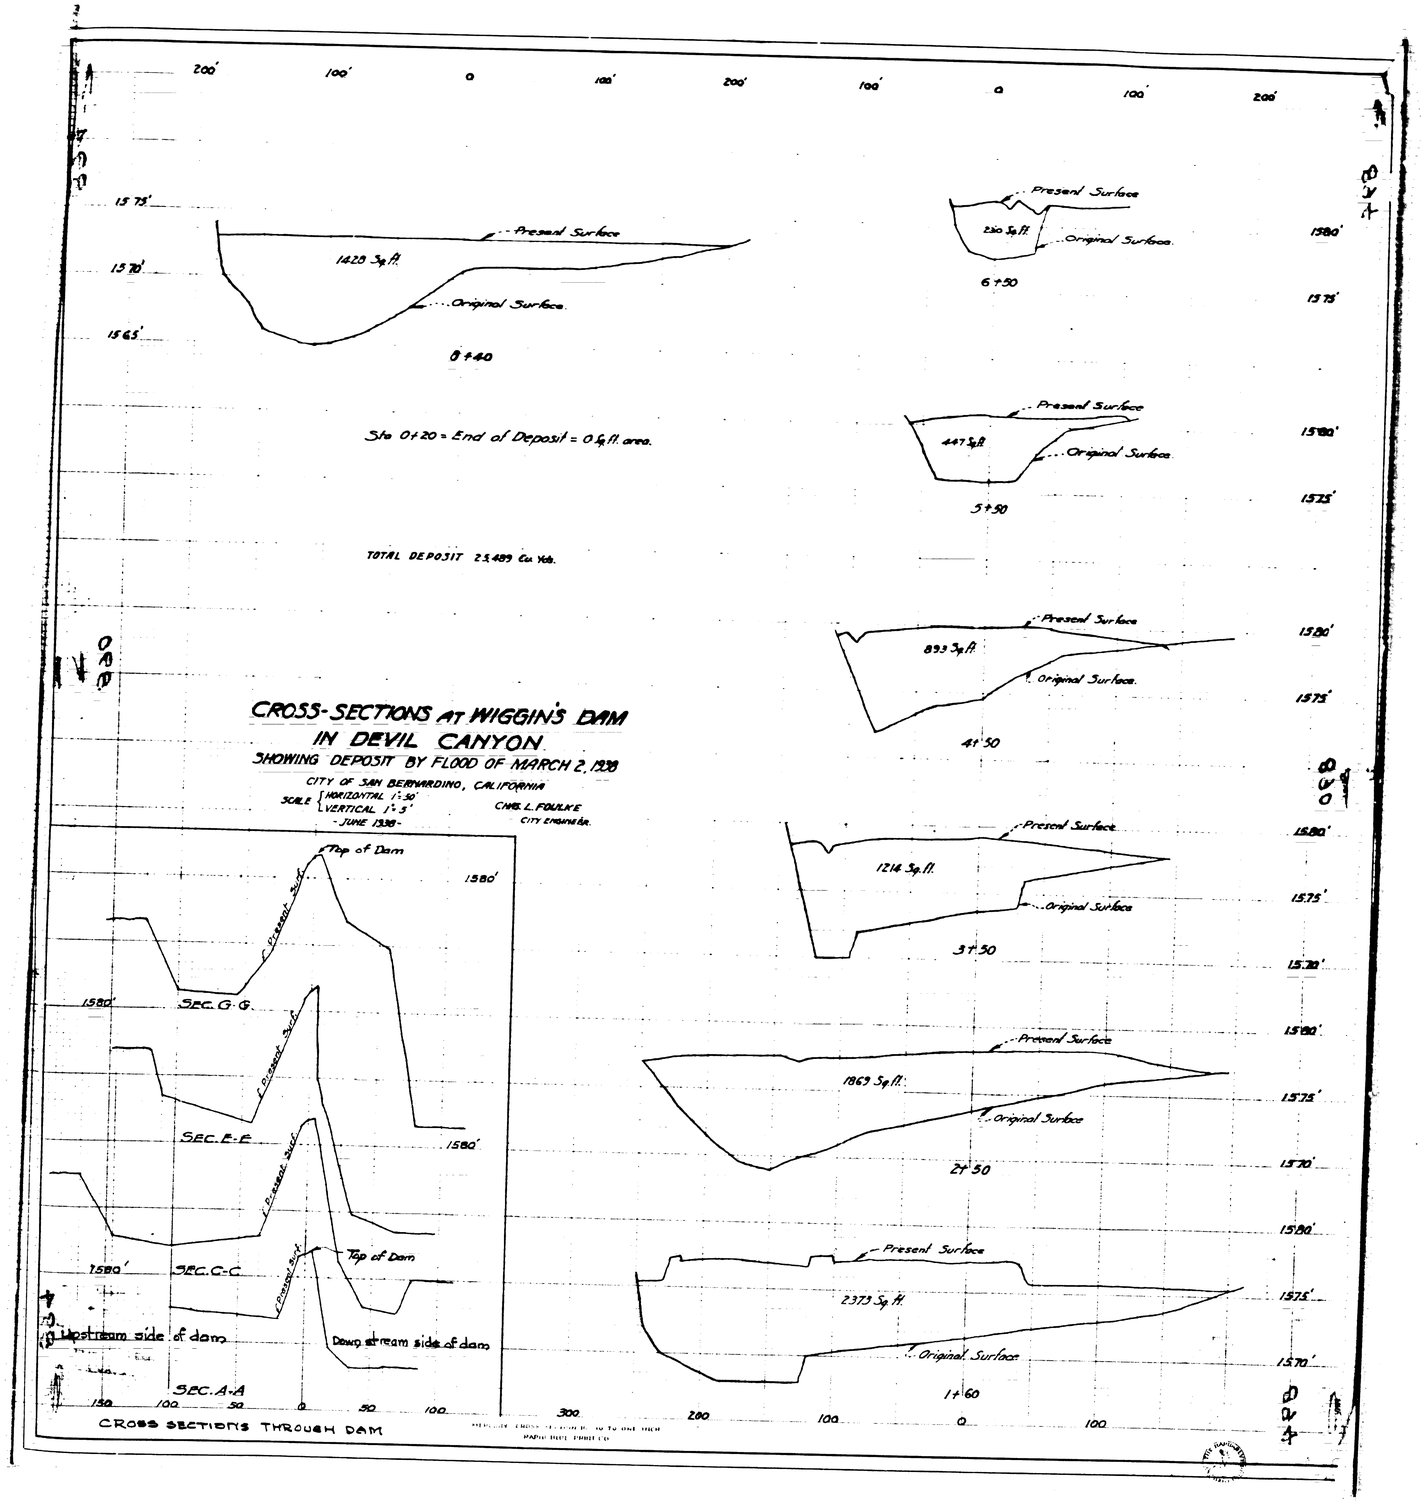
CROSS-SECTIONS AT WIGGIN'S DAM
IN DEVIL CANYON
SHOWING DEPOSIT BY FLOOD OF MARCH 2, 1938
CITY OF SAN BERNARDINO, CALIFORNIA
SCALE HORIZONTAL 1"=50'
VERTICAL 1"=5'
- JUNE 1938 -
CHAS. L. FOULKE
City Engineer
Present Surface
Original Surface
1420 Sq. ft.
8+40
Sta 0+20 = End of Deposit = 0 Sq. ft. area.
TOTAL DEPOSIT 25,489 Cu. Yds.
230 Sq. ft.
6+50
447 Sq. ft.
5+50
893 Sq. ft.
4+50
1214 Sq. ft.
3+50
1869 Sq. ft.
2+50
2373 Sq. ft.
1+60
Top of Dam
Proposed Surf.
SEC. G-G
SEC. E-E
SEC. C-C
SEC. A-A
Upstream side of dam
Downstream side of dam
CROSS SECTIONS THROUGH DAM

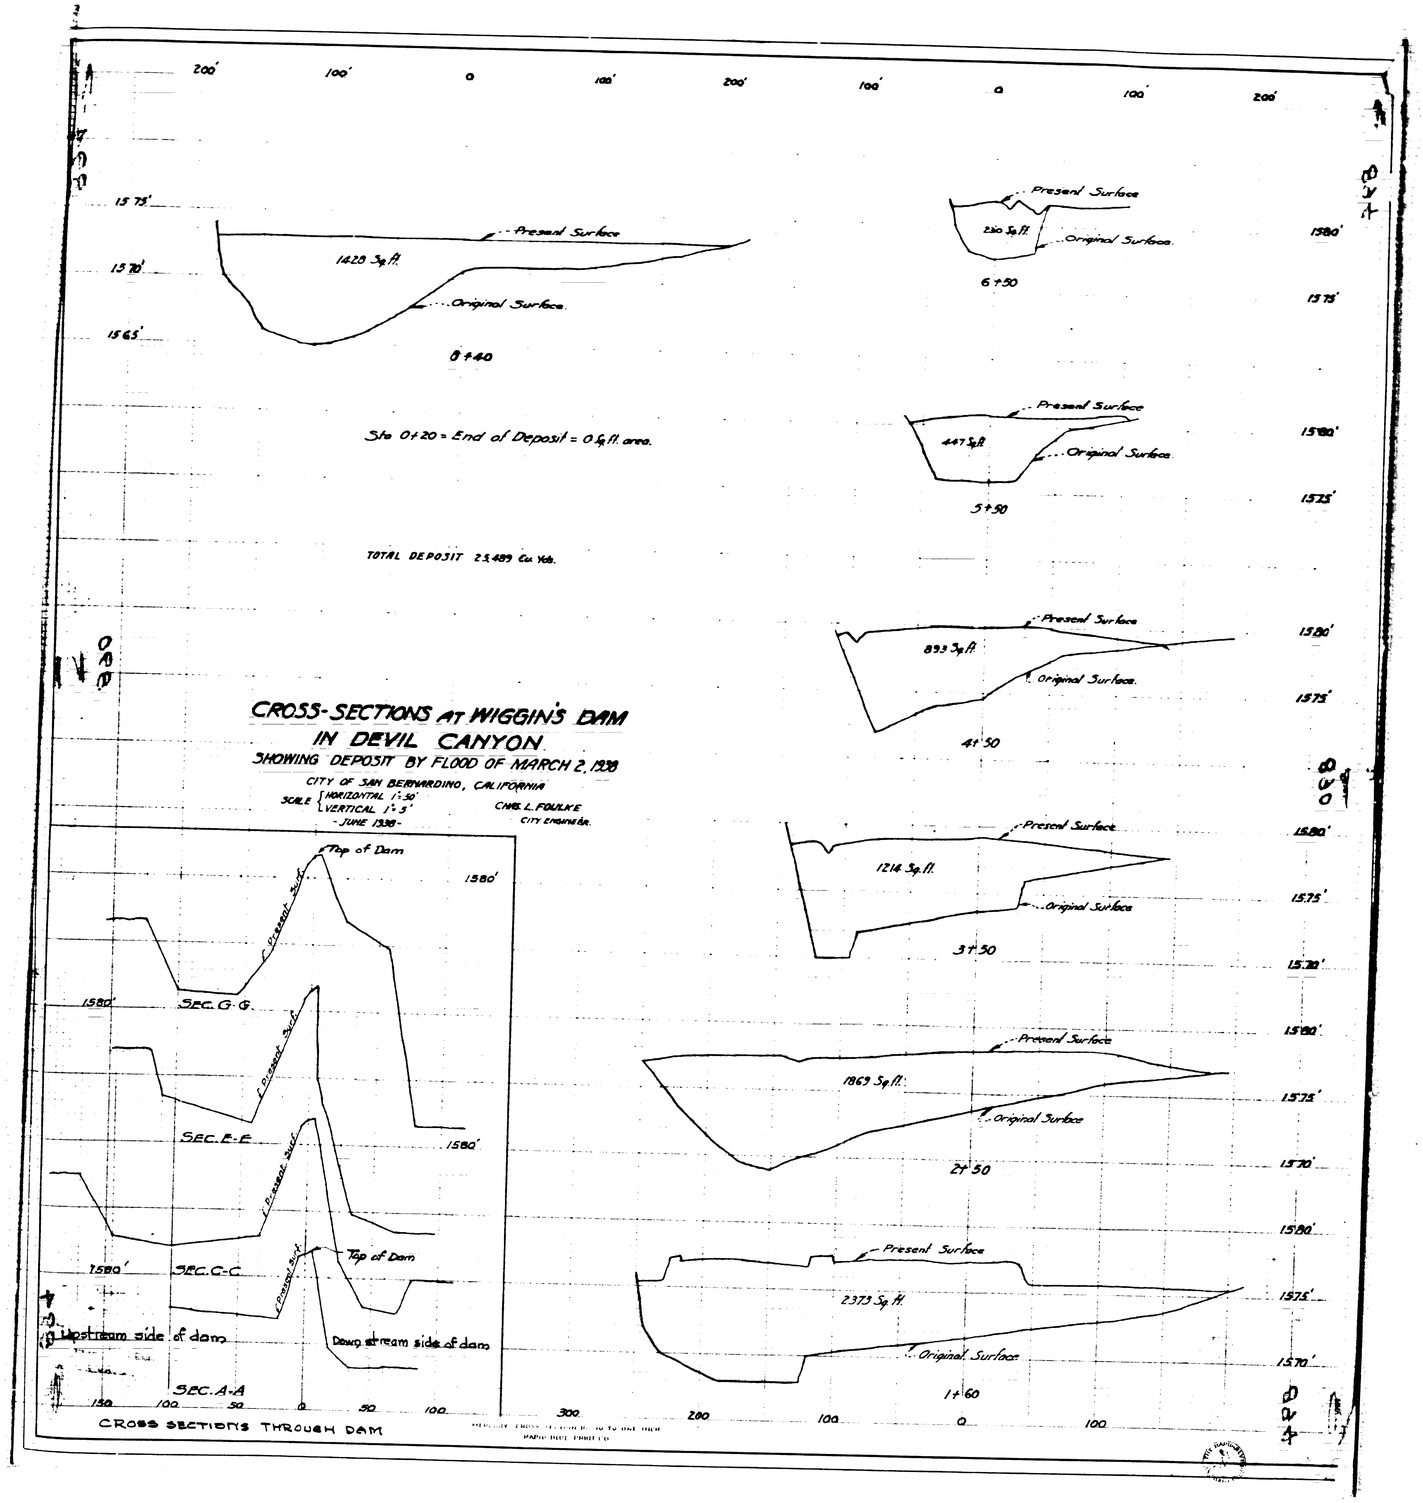
CROSS-SECTIONS AT WIGGIN'S DAM
IN DEVIL CANYON
SHOWING DEPOSIT BY FLOOD OF MARCH 2, 1938
CITY OF SAN BERNARDINO, CALIFORNIA
SCALE HORIZONTAL 1"=50'
VERTICAL 1"=5'
- JUNE 1938 -
CHAS. L. FOULKE
City Engineer
Present Surface
Original Surface
1420 Sq. ft.
8+40
Sta 0+20 = End of Deposit = 0 Sq. ft. area.
TOTAL DEPOSIT 25,489 Cu. Yds.
230 Sq. ft.
6+50
447 Sq. ft.
5+50
893 Sq. ft.
4+50
1214 Sq. ft.
3+50
1869 Sq. ft.
2+50
2373 Sq. ft.
1+60
Top of Dam
Proposed Surf.
SEC. G-G
SEC. E-E
SEC. C-C
SEC. A-A
Upstream side of dam
Downstream side of dam
CROSS SECTIONS THROUGH DAM