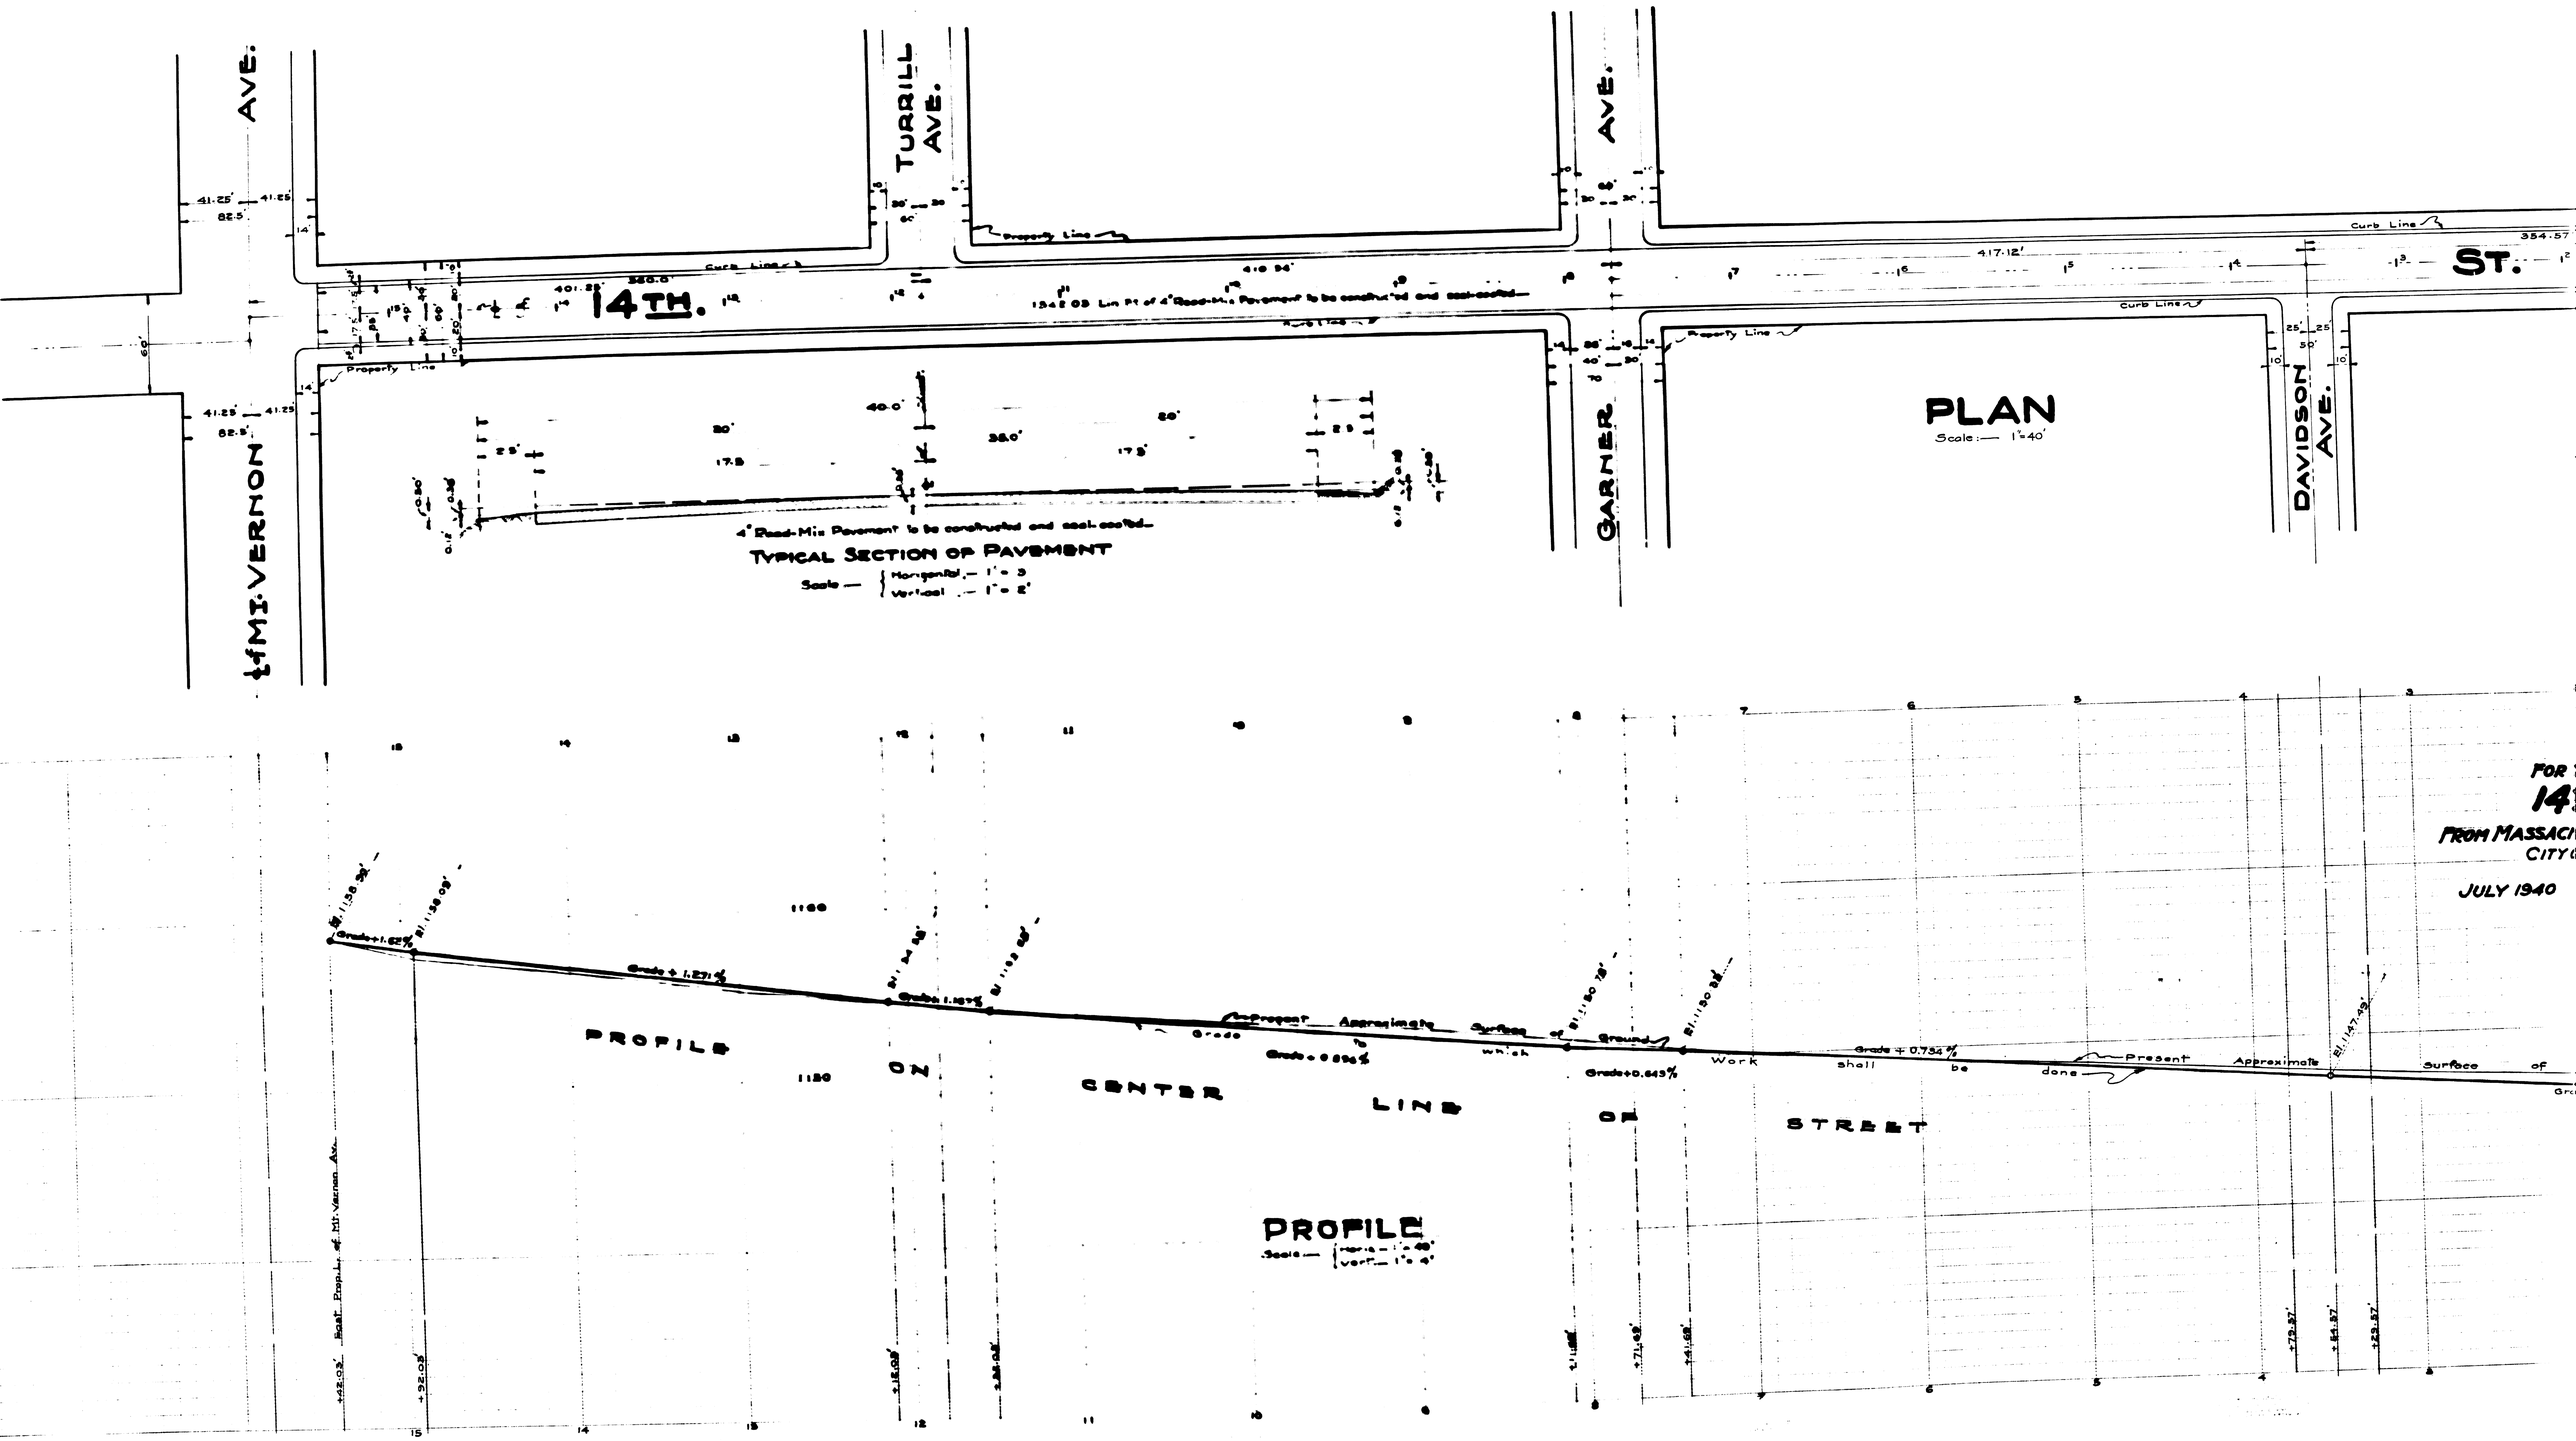
FOR
14
FROM MASSACH
CITY
JULY 1940
PLAN
Scale:— 1"=40'
14TH. ST.
MT. VERNON AVE.
TURRILL AVE.
GARNER AVE.
DAVIDSON AVE.
Curb Line
Property Line
4" Road-Mix Pavement to be constructed and seal-coated
TYPICAL SECTION OF PAVEMENT
Scale — Horizontal — 1" = 5'
Vertical — 1" = 2'
PROFILE ON CENTER LINE OF STREET
Present Approximate Surface of Ground which Work shall be done
PROFILE
Scale —