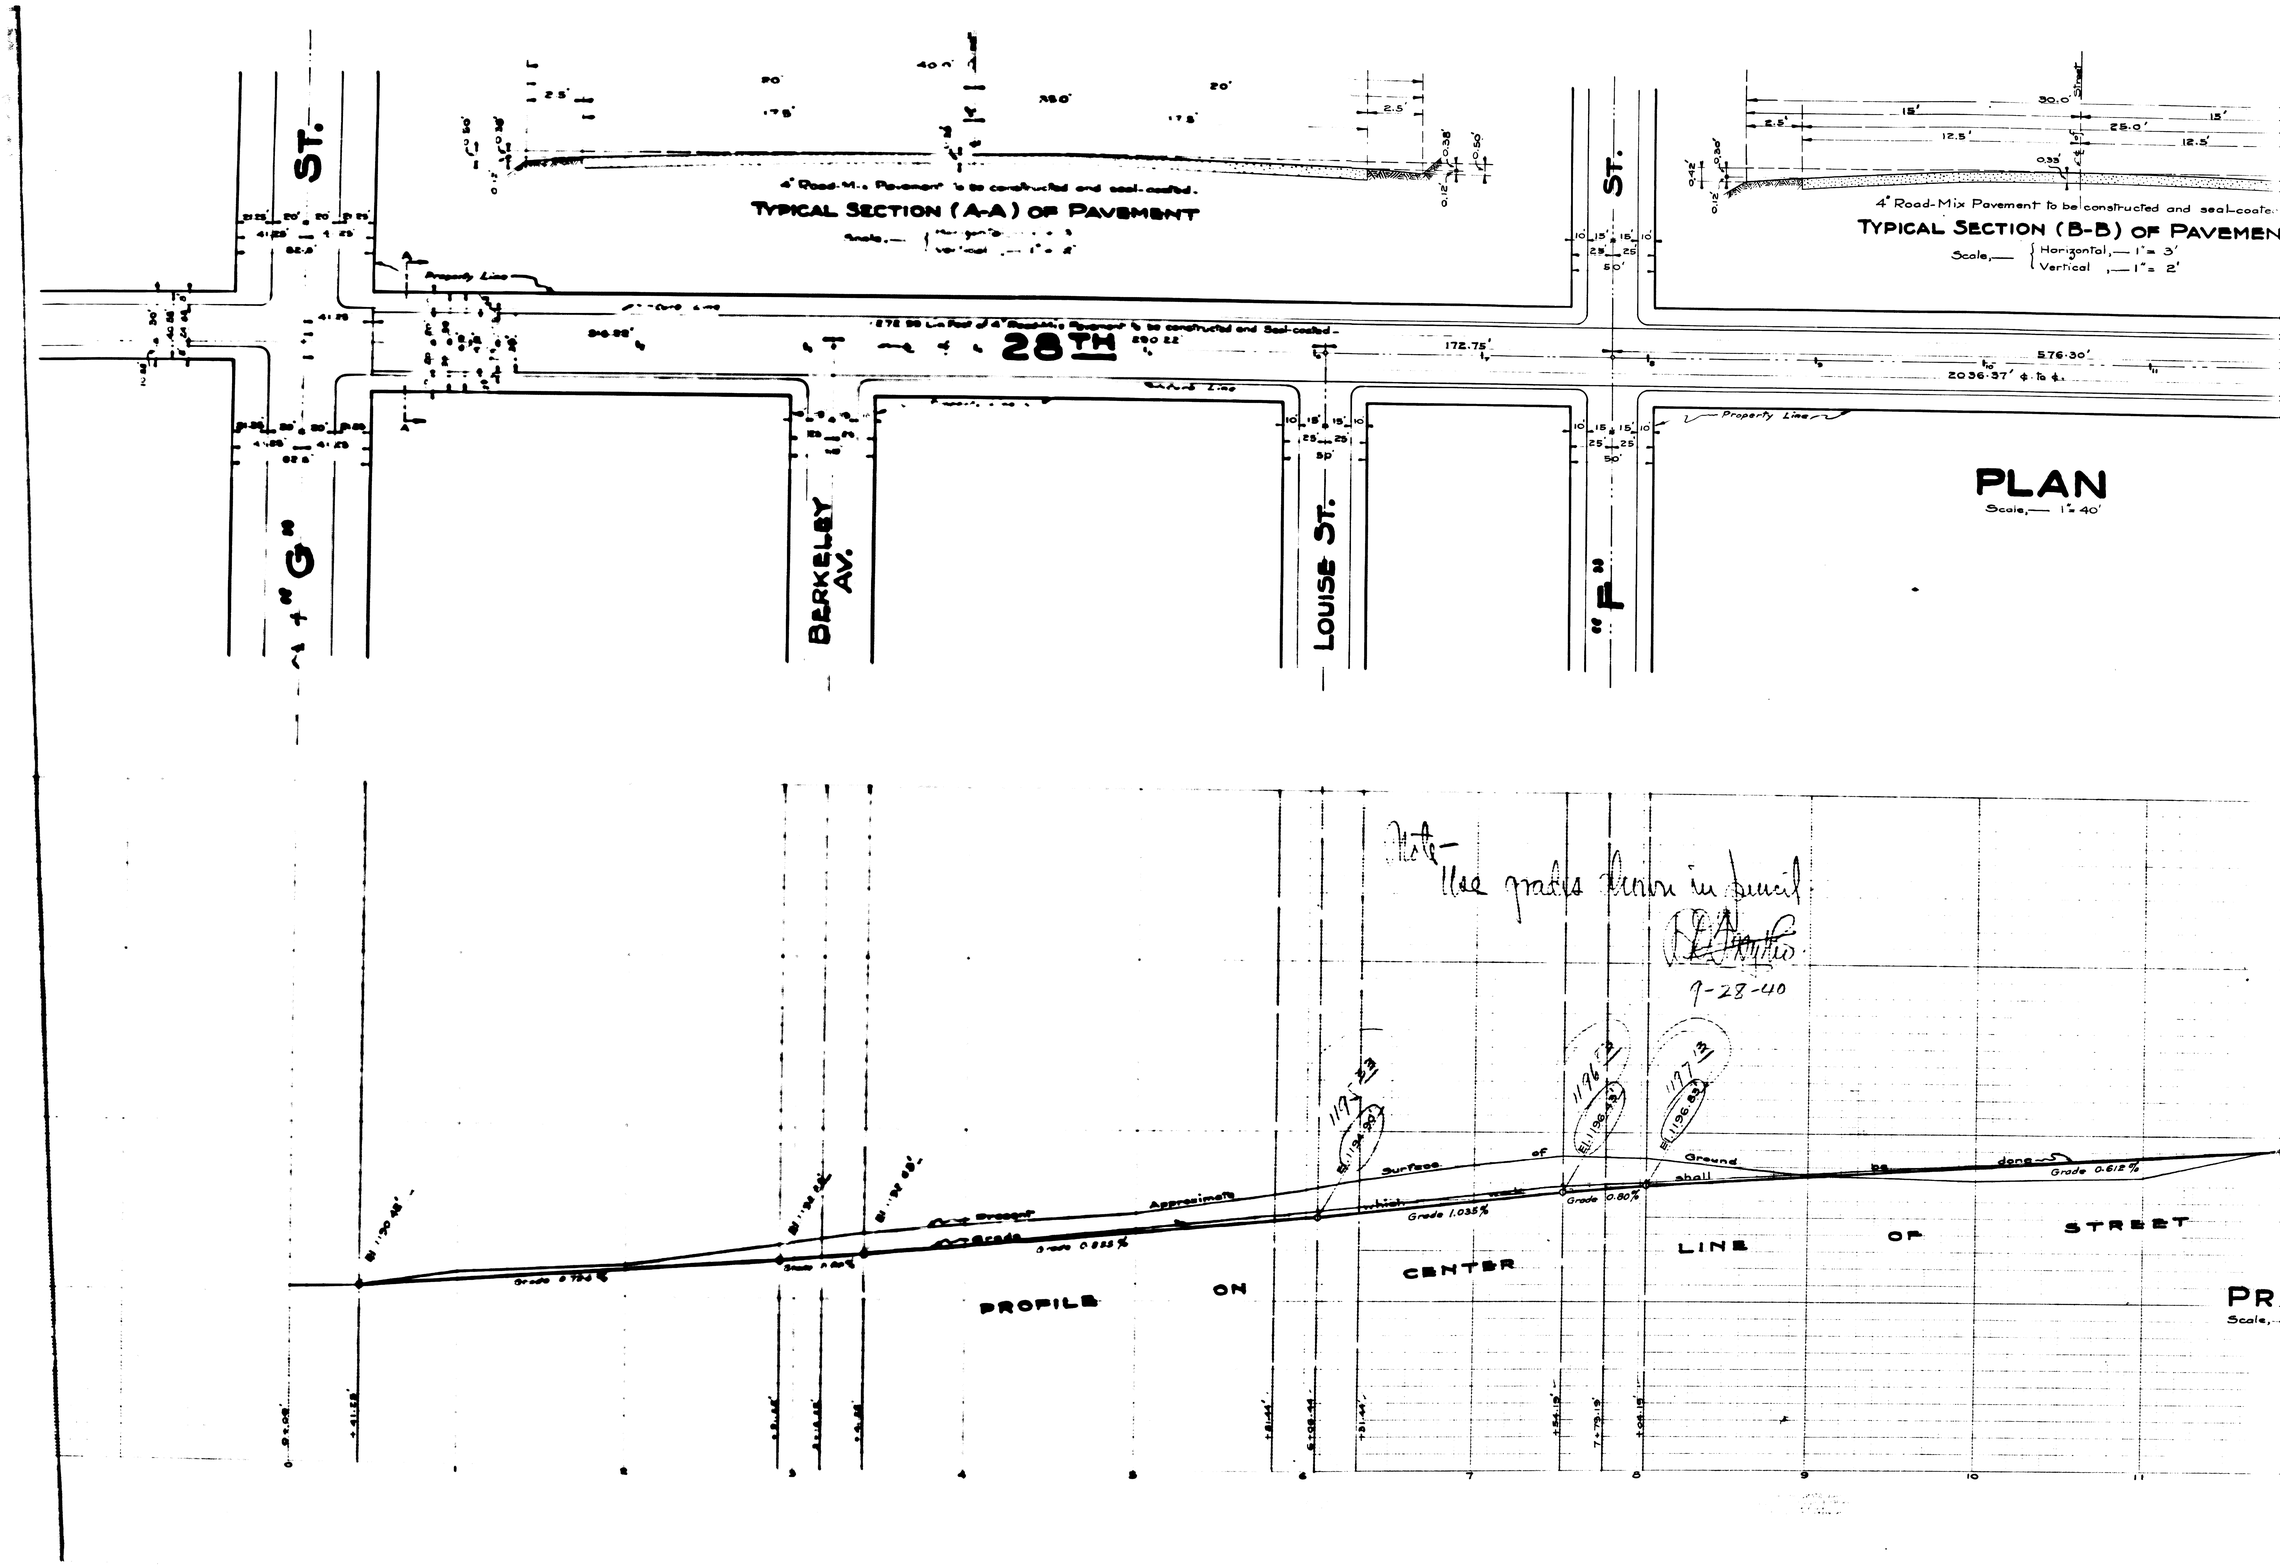
TYPICAL SECTION (A-A) OF PAVEMENT
4" Road-Mix Pavement to be constructed and seal-coated.
TYPICAL SECTION (B-B) OF PAVEMENT
4" Road-Mix Pavement to be constructed and seal-coated
Scale,— Horizontal,— 1" = 3'
Vertical ,— 1" = 2'
28TH
"G" ST.
BERKELEY AV.
LOUISE ST.
"F" ST.
Property Line
PLAN
Scale,— 1" = 40'
Note— Use grades shown in pencil
9-28-40
PROFILE ON CENTER LINE OF STREET
Grade 0.612%
Grade 0.80%
Grade 1.035%
Grade 0.885%
Grade 0.784%
Approximate Surface of Ground shall be brought to which grade work done
Grade

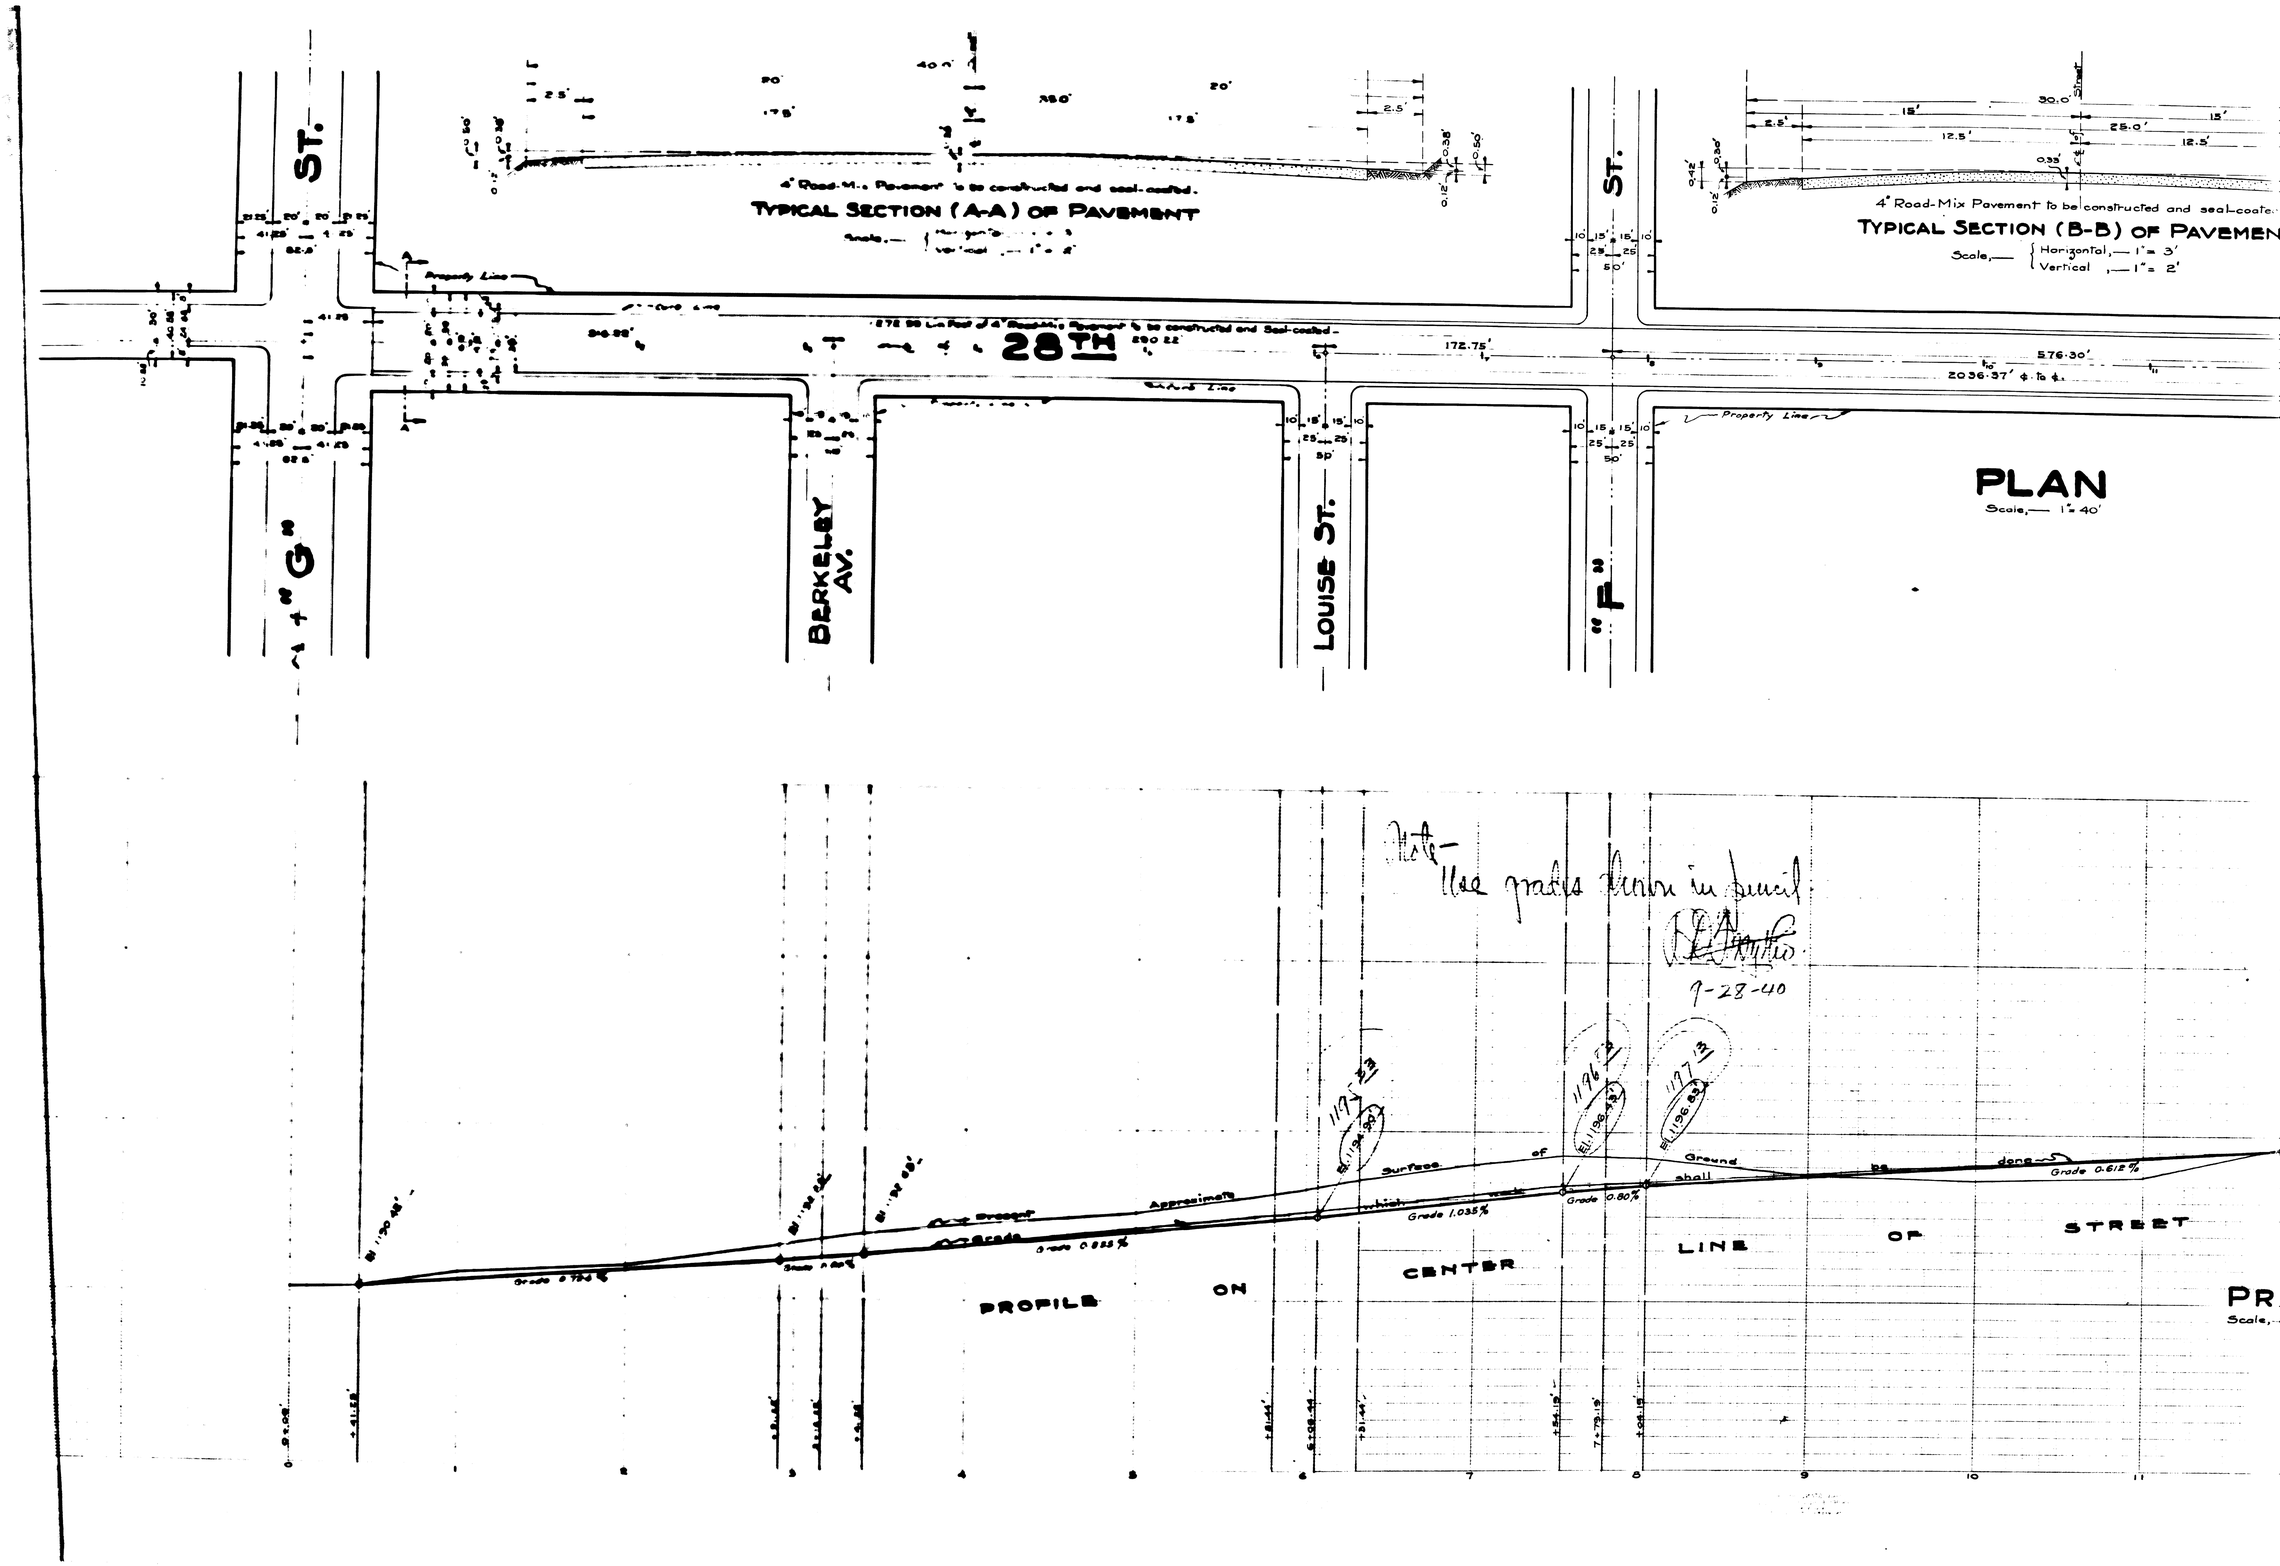
TYPICAL SECTION (A-A) OF PAVEMENT
4" Road-Mix Pavement to be constructed and seal-coated.
TYPICAL SECTION (B-B) OF PAVEMENT
4" Road-Mix Pavement to be constructed and seal-coated
Scale,— Horizontal,— 1" = 3'
Vertical ,— 1" = 2'
28TH
"G" ST.
BERKELEY AV.
LOUISE ST.
"F" ST.
Property Line
PLAN
Scale,— 1" = 40'
Note— Use grades shown in pencil
9-28-40
PROFILE ON CENTER LINE OF STREET
Grade 0.612%
Grade 0.80%
Grade 1.035%
Grade 0.885%
Grade 0.784%
Approximate Surface of Ground shall be brought to which grade work done
Grade