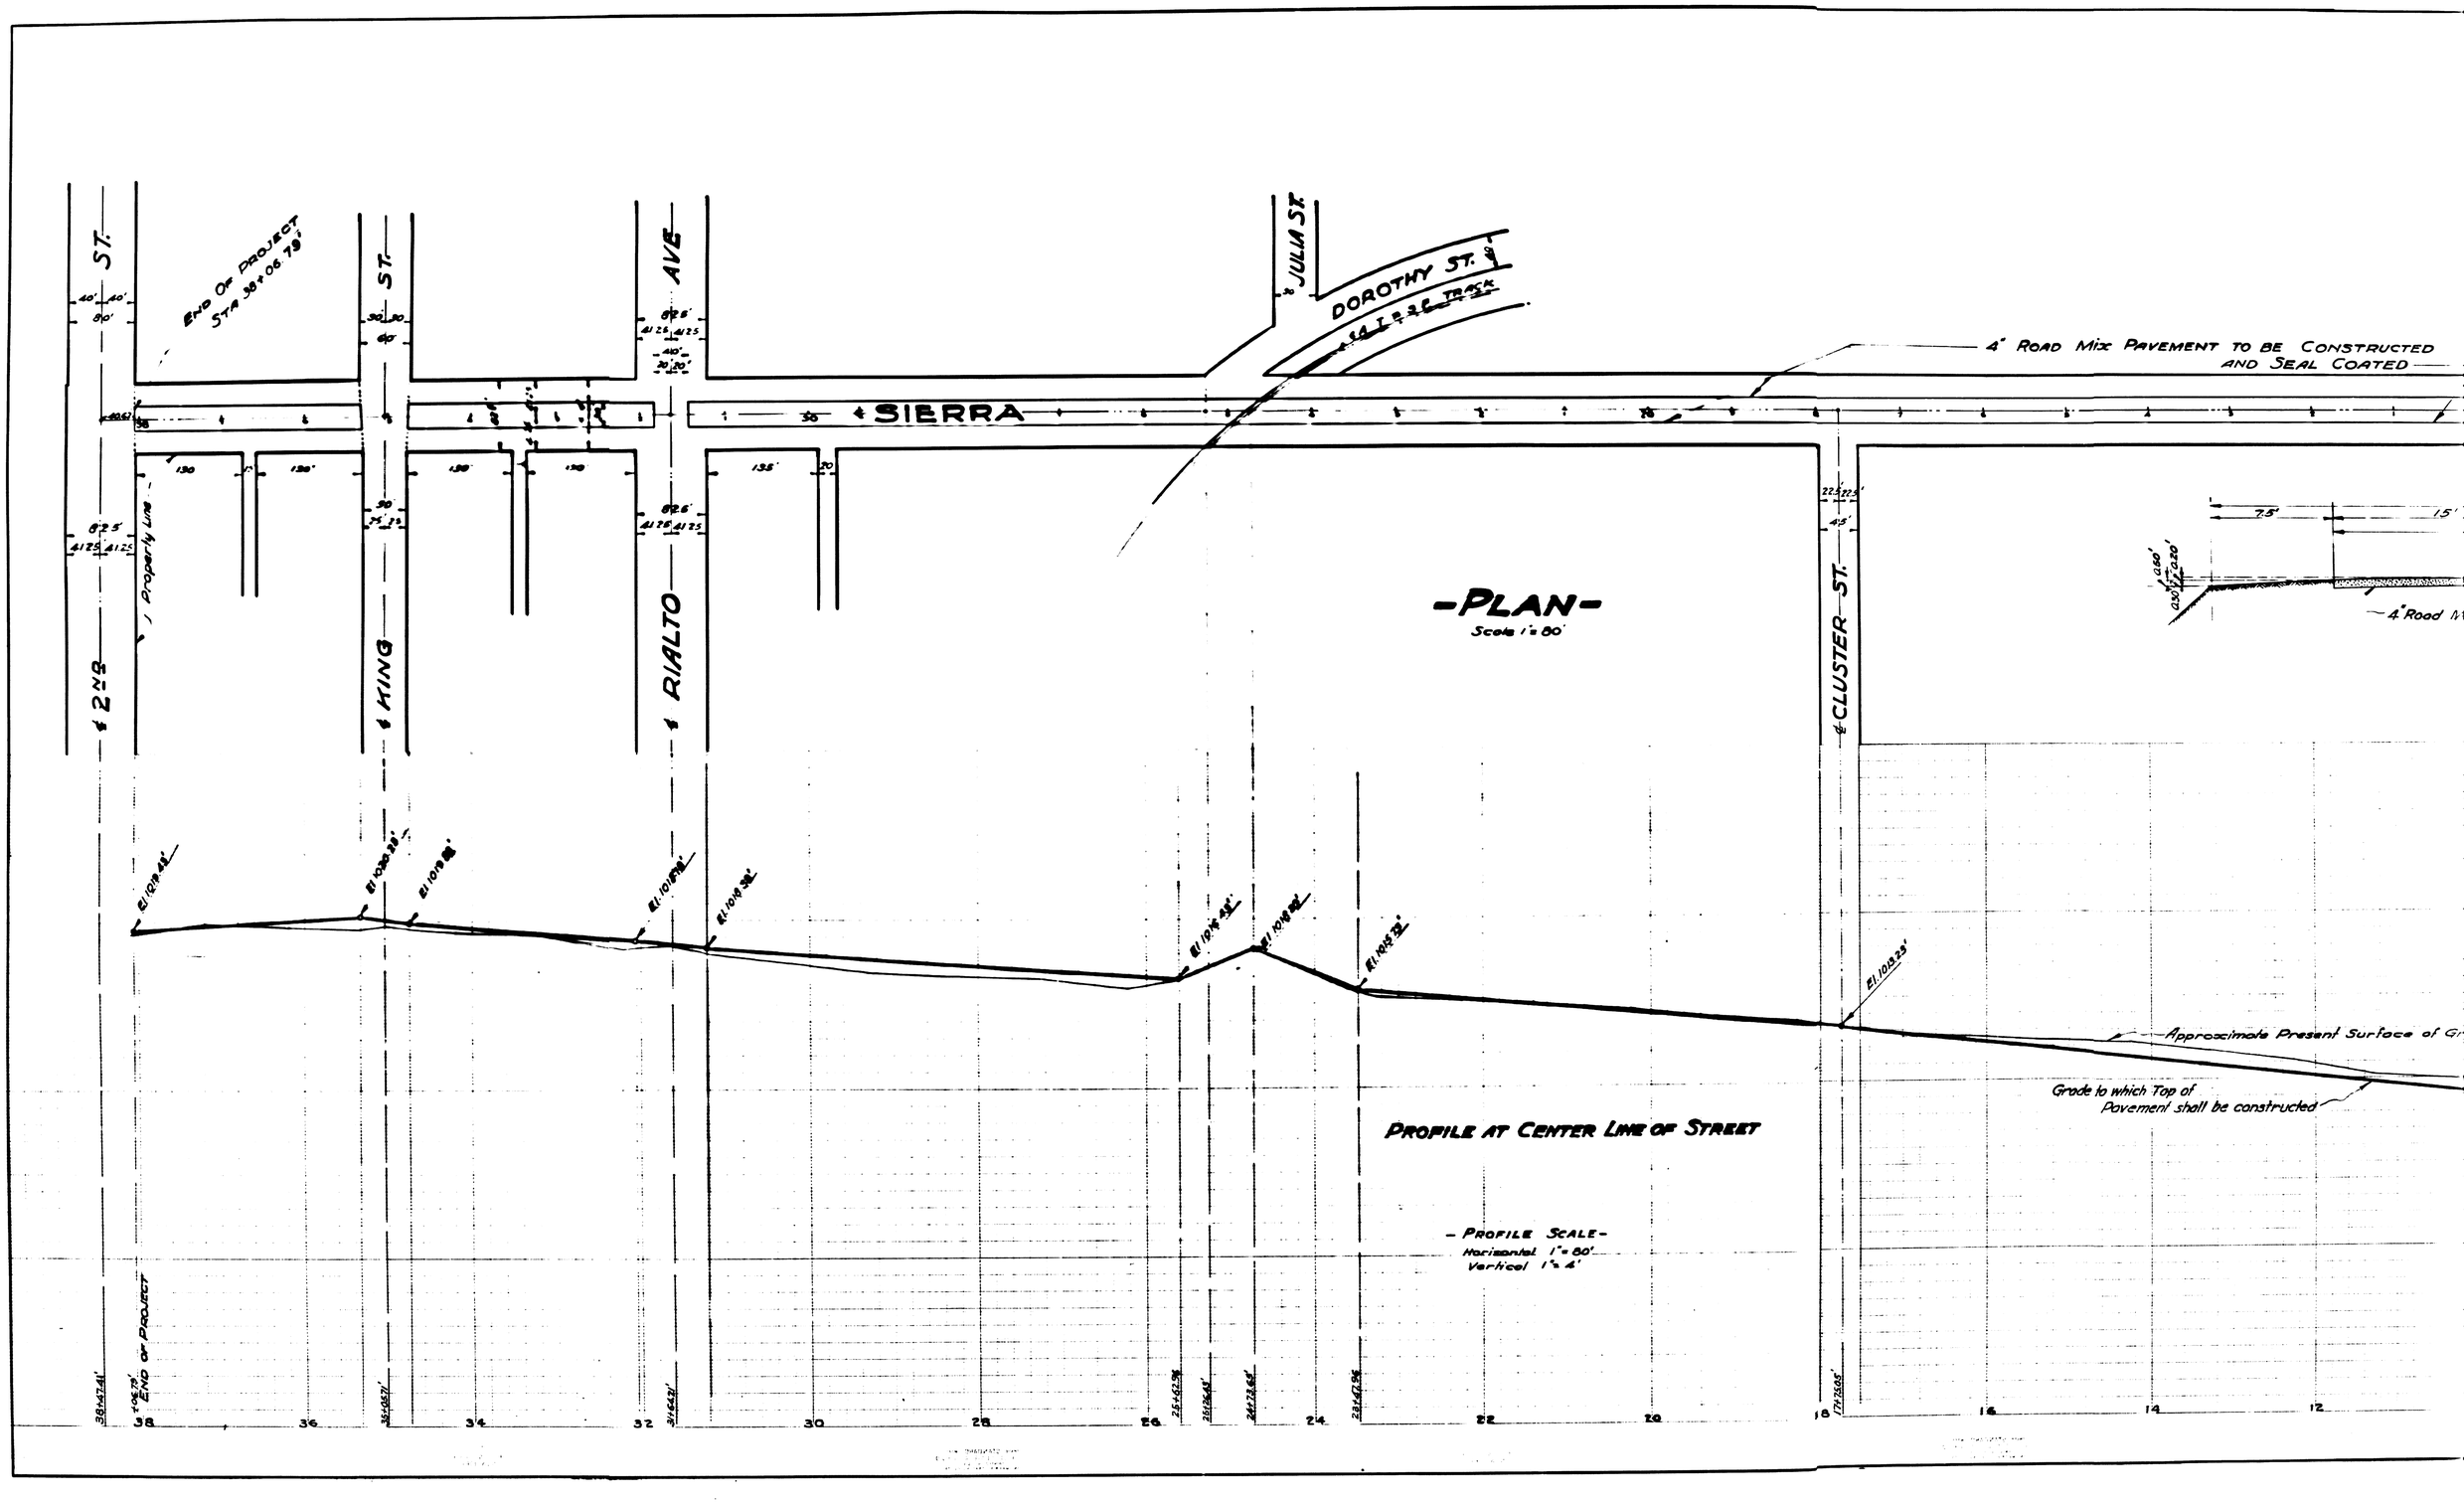
-PLAN-
Scale 1"=80'
SIERRA
2ND ST.
KING ST.
RIALTO AVE
JULIA ST.
DOROTHY ST.
CLUSTER ST.
END OF PROJECT
STA 38+06.79
Property Line
4" Road Mix Pavement to be Constructed and Seal Coated
Approximate Present Surface of Gr
Grade to which Top of Pavement shall be constructed
PROFILE AT CENTER LINE OF STREET
- PROFILE SCALE -
Horizontal 1"=80'
Vertical 1"=4'

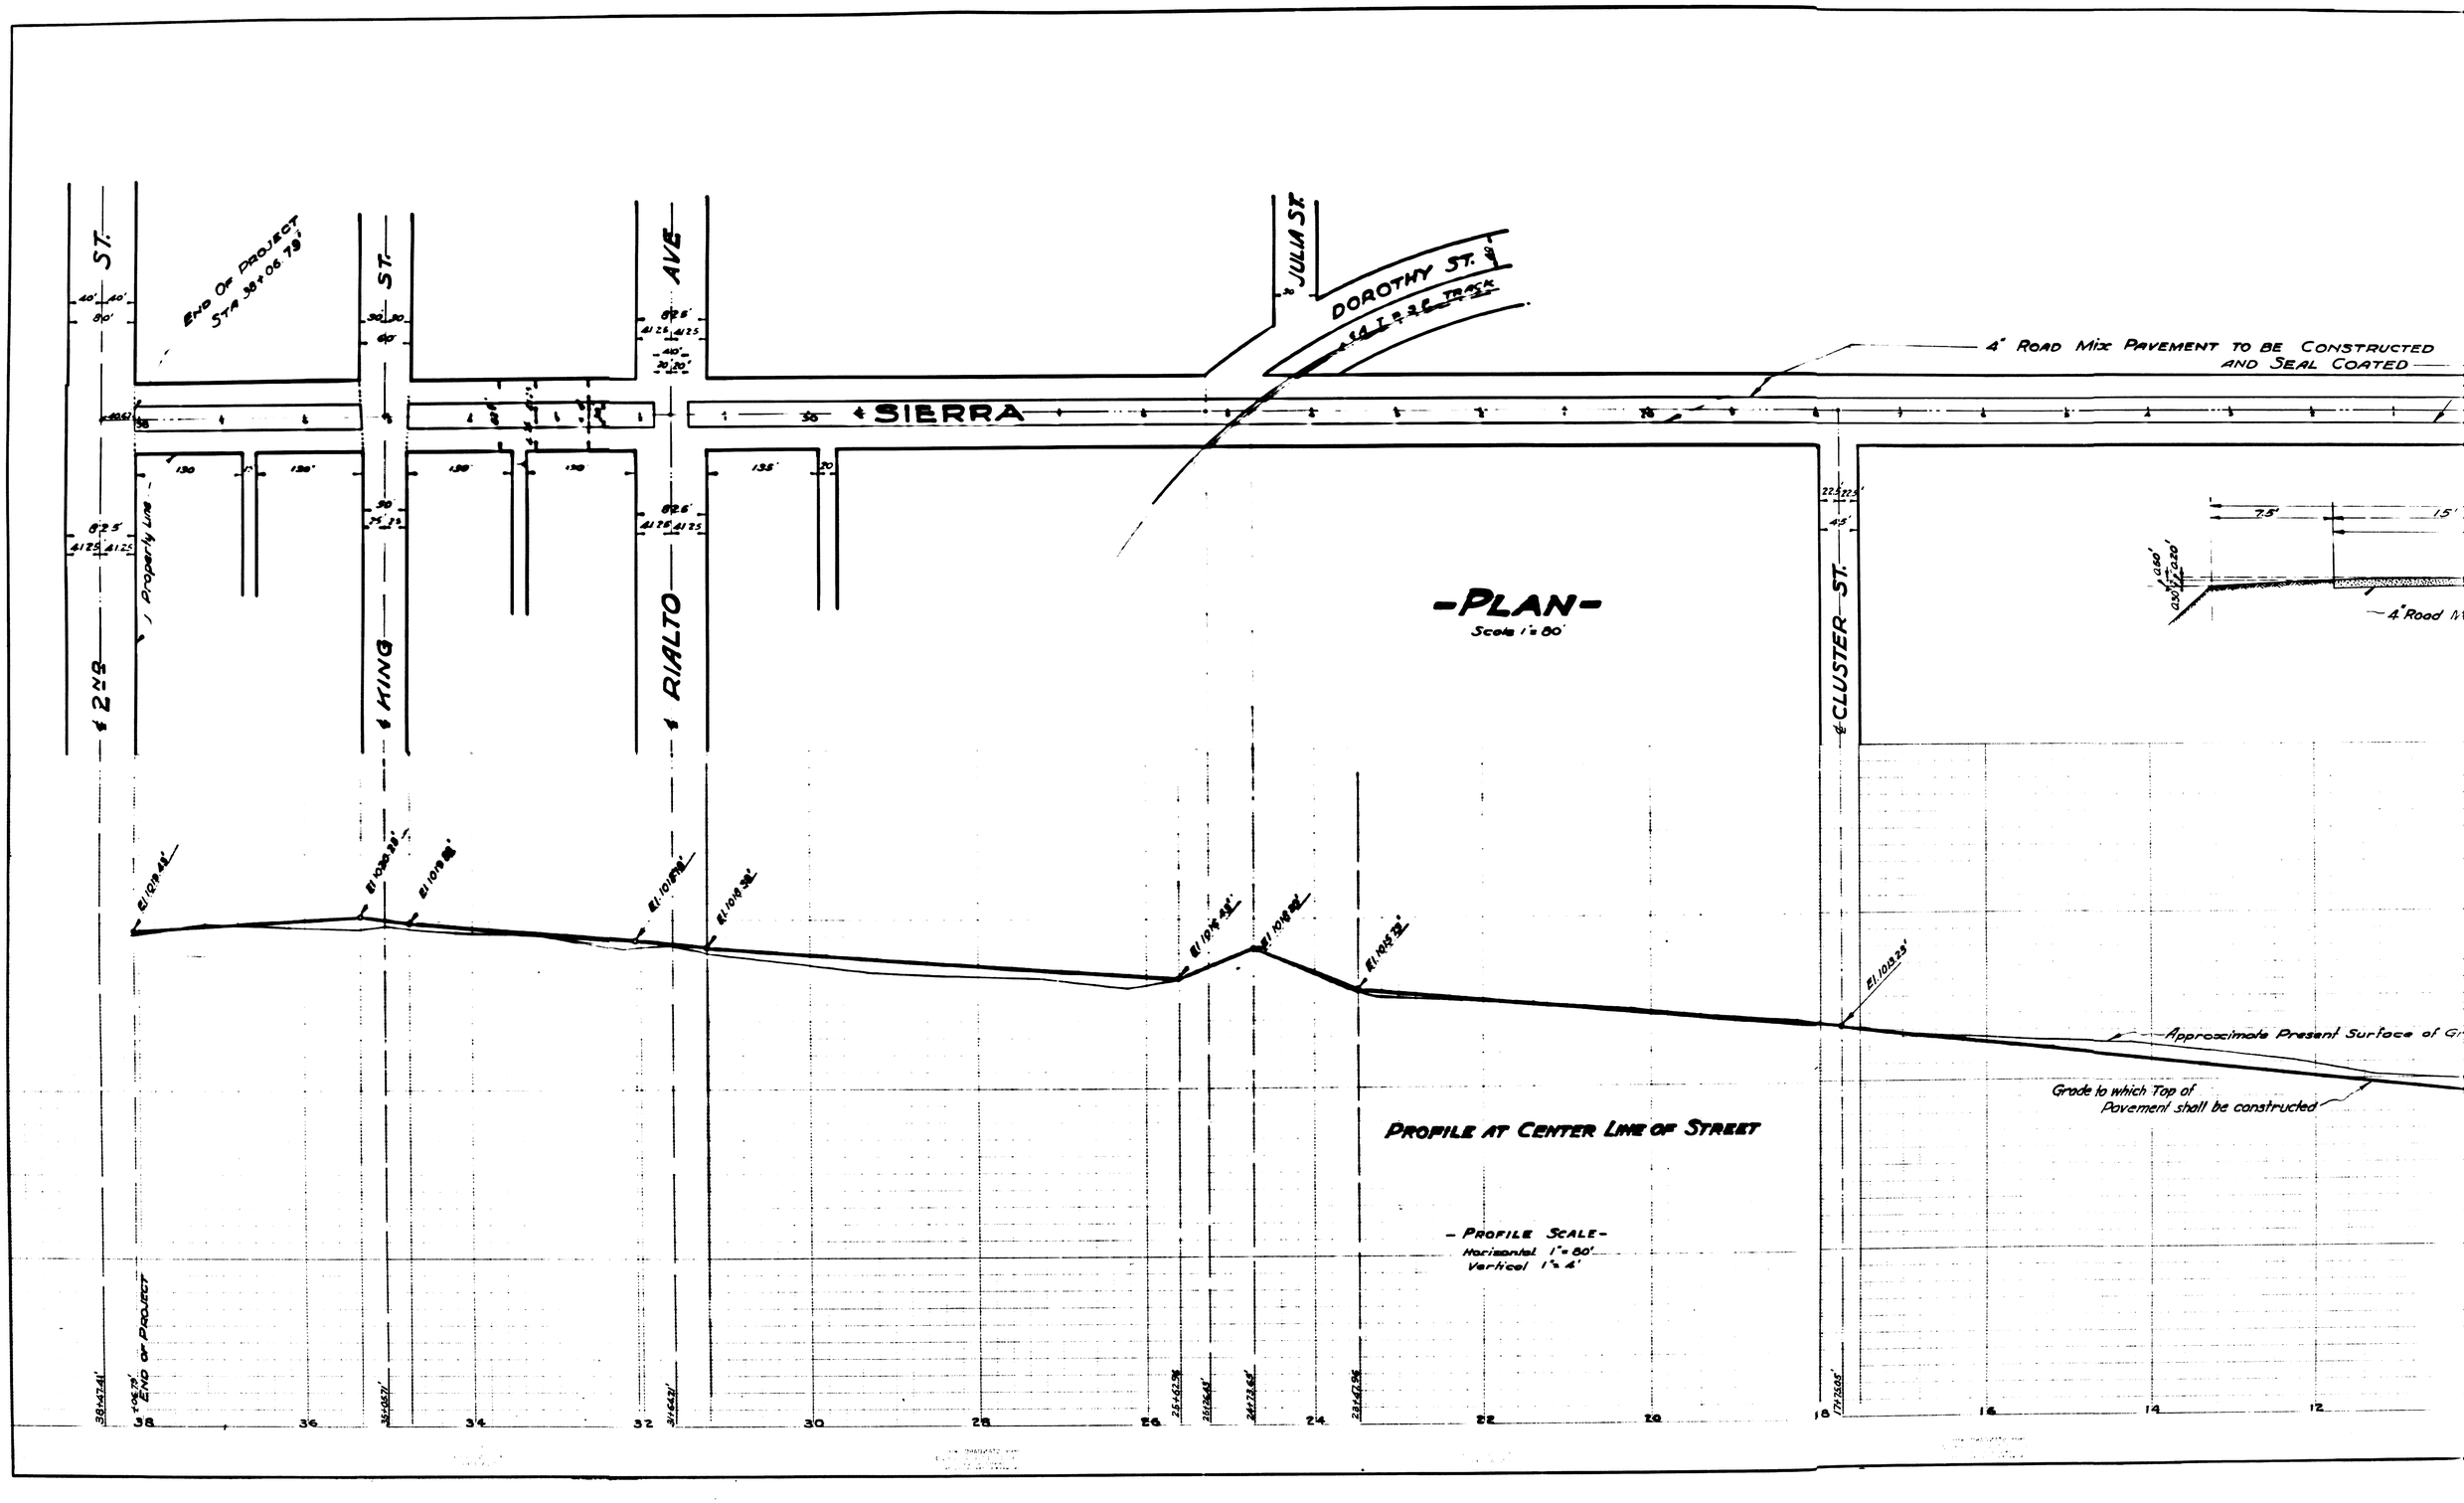
-PLAN-
Scale 1"=80'
SIERRA
2ND ST.
KING ST.
RIALTO AVE
JULIA ST.
DOROTHY ST.
CLUSTER ST.
END OF PROJECT
STA 38+06.79
Property Line
4" Road Mix Pavement to be Constructed and Seal Coated
Approximate Present Surface of Gr
Grade to which Top of Pavement shall be constructed
PROFILE AT CENTER LINE OF STREET
- PROFILE SCALE -
Horizontal 1"=80'
Vertical 1"=4'