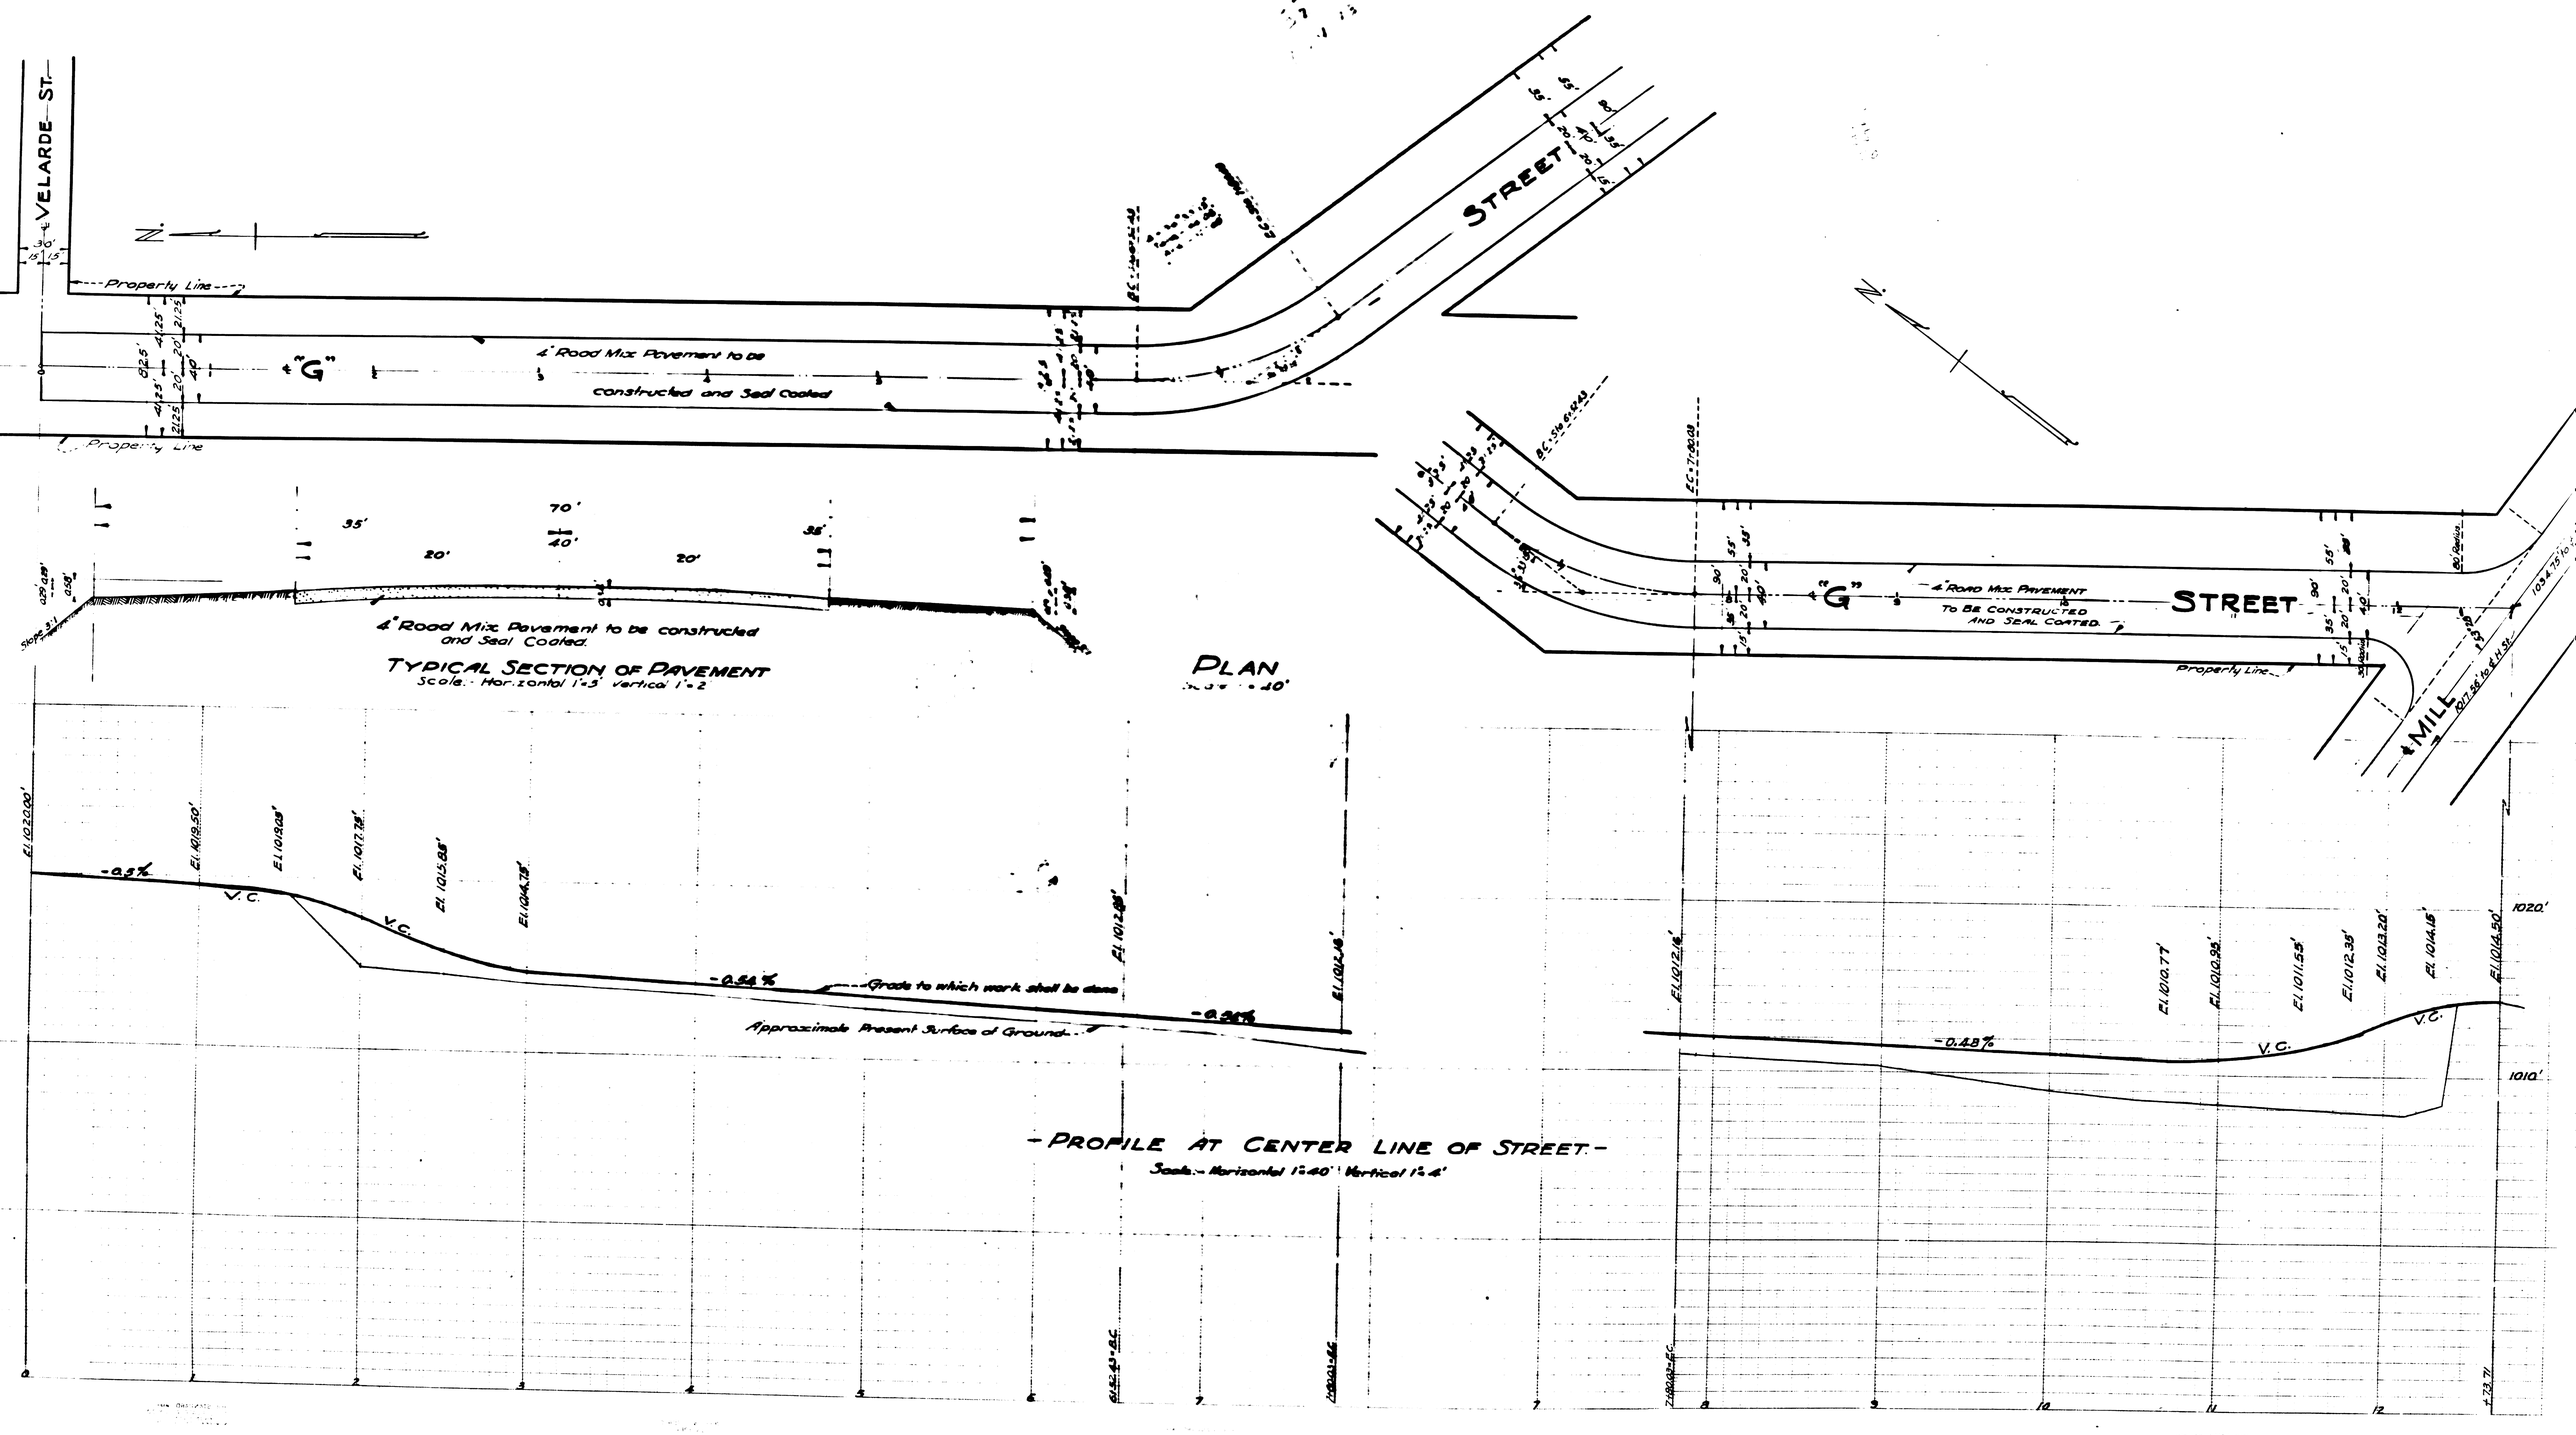
VELARDE ST.
Property Line
"G"
4" Road Mix Pavement to be constructed and Seal Coated
STREET
4" Road Mix Pavement to be constructed and Seal Coated.
TYPICAL SECTION OF PAVEMENT
Scale.- Horizontal 1"=5' Vertical 1"=2
PLAN
4" ROAD MIX PAVEMENT TO BE CONSTRUCTED AND SEAL COATED.
MILL
Grade to which work shall be done
Approximate Present Surface of Ground
-PROFILE AT CENTER LINE OF STREET-
Scale.- Horizontal 1"=40' Vertical 1"=4'