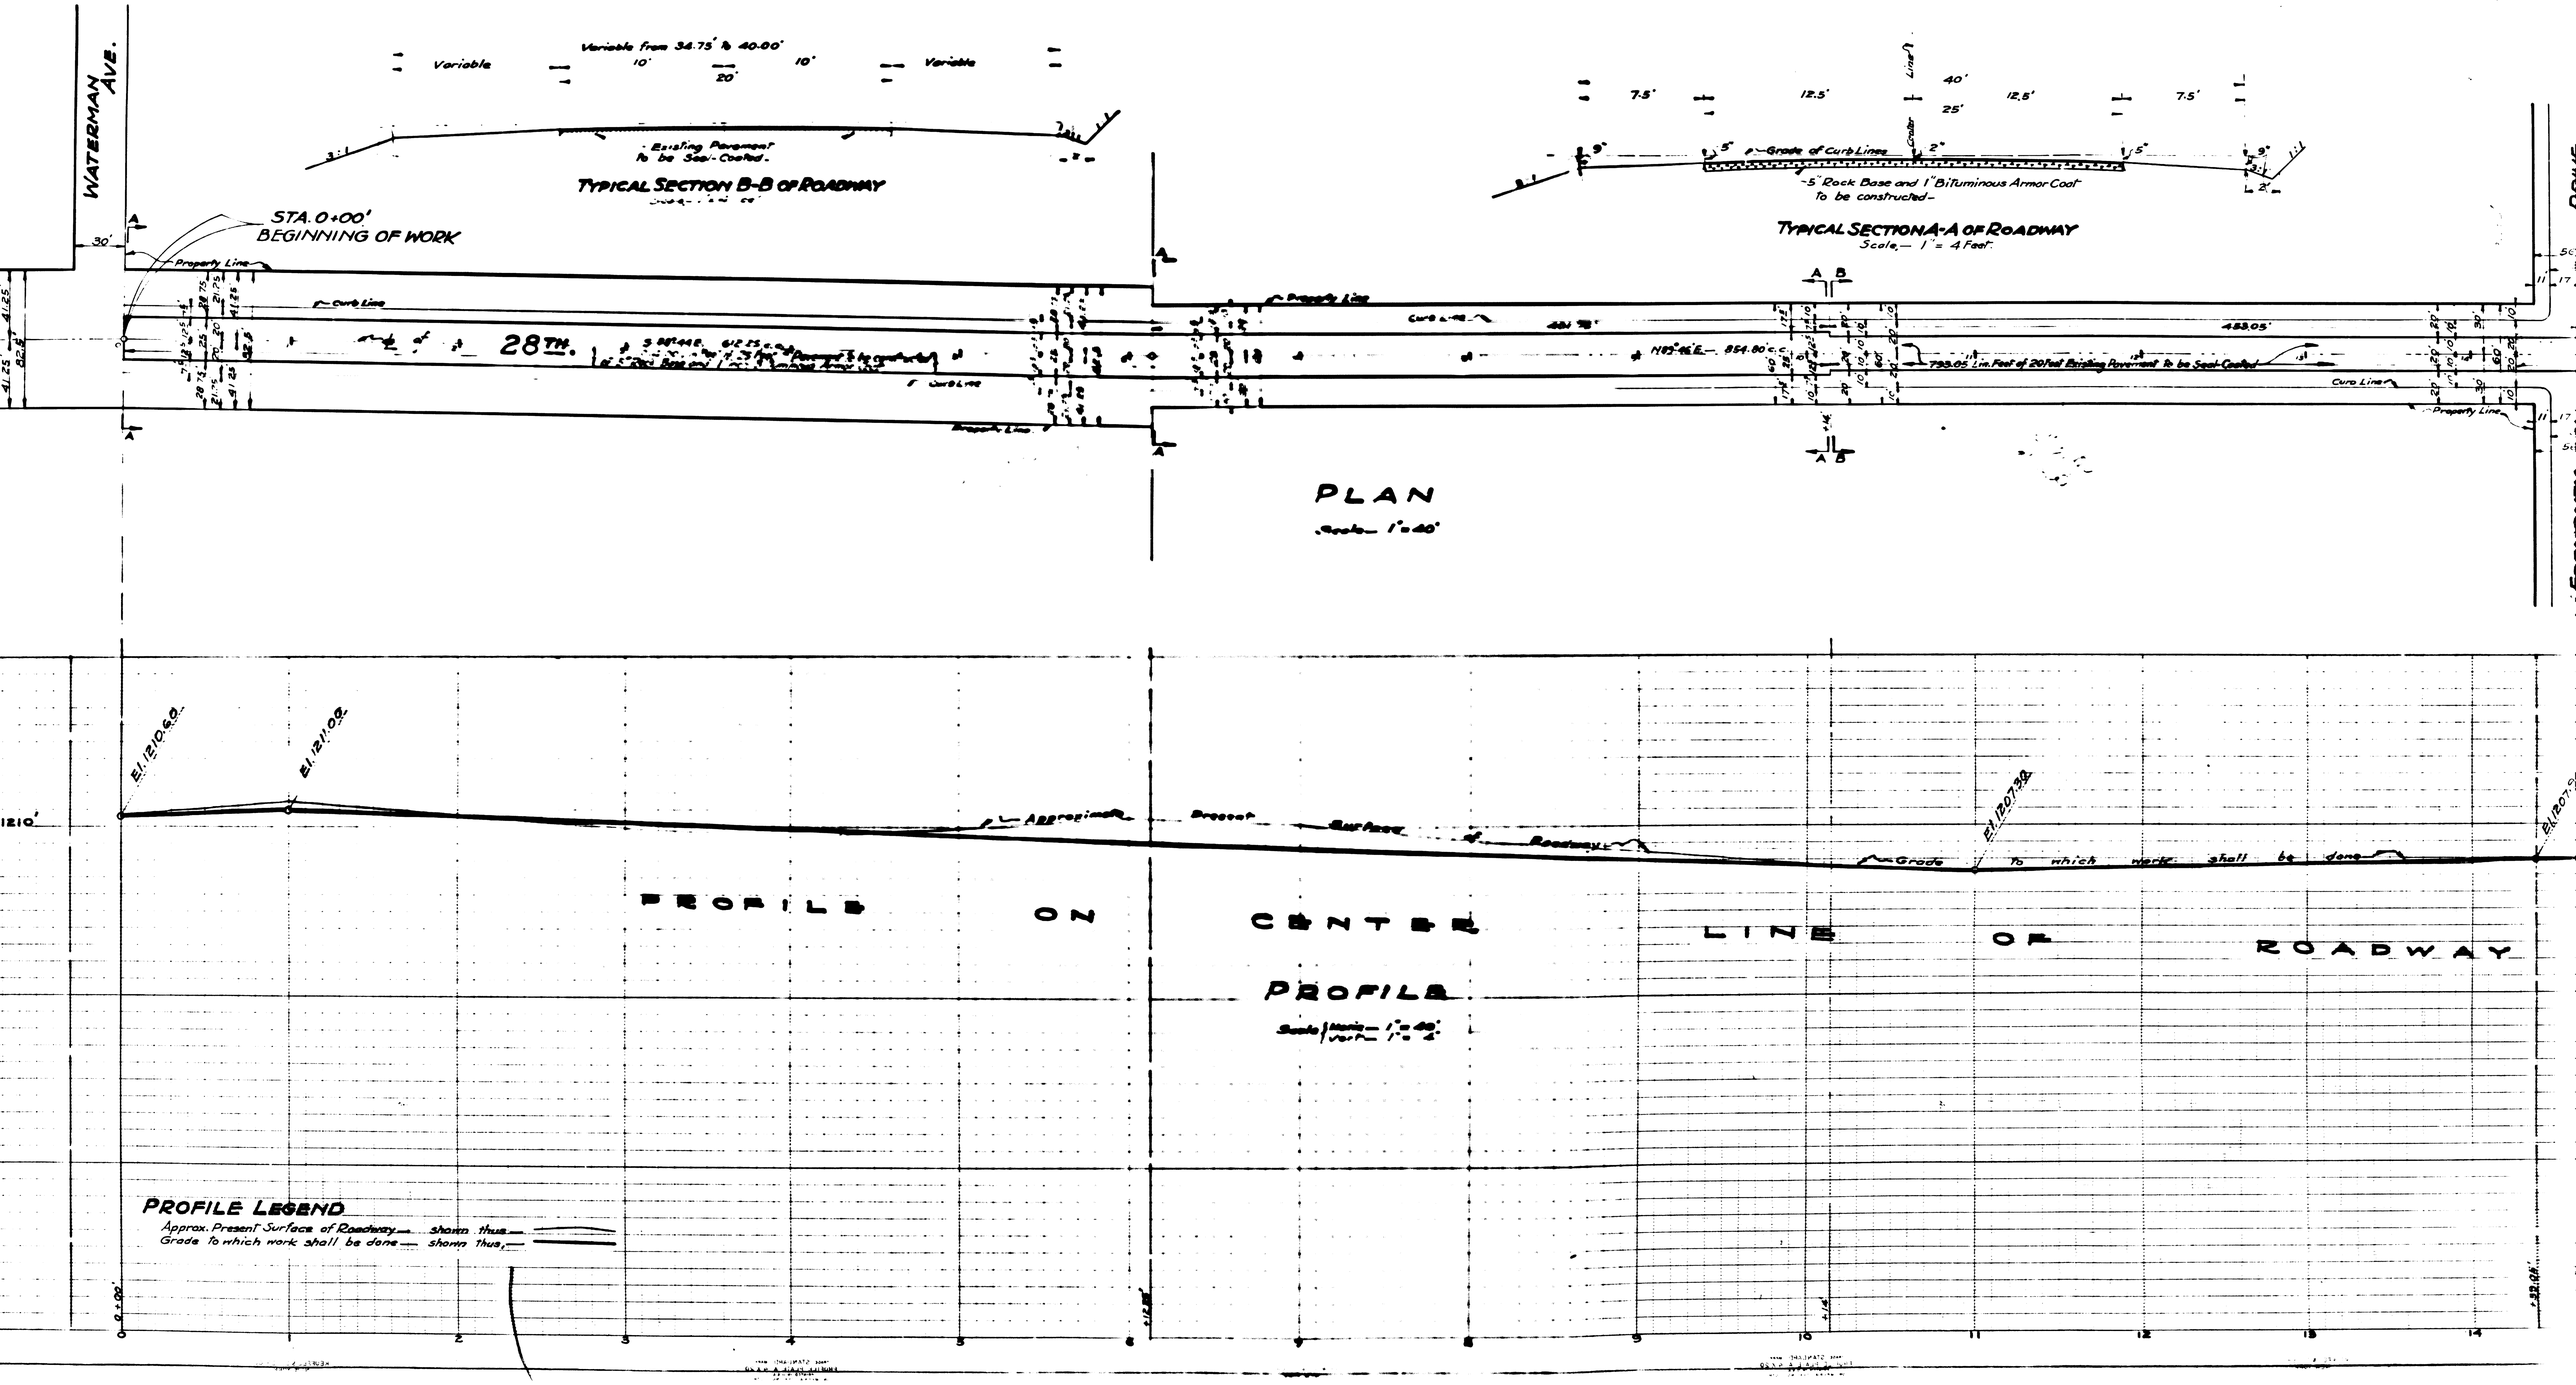
WATERMAN AVE.
Variable from 34.75' to 40.00'
Variable
10'
20'
10'
Variable
Existing Pavement to be Seal-Coated.
TYPICAL SECTION B-B OF ROADWAY
STA. 0+00'
BEGINNING OF WORK
30'
Property Line
Curb Line
28TH.
Curb Line
Property Line
7.5'
12.5'
40'
25'
12.5'
7.5'
Grade of Curb Lines
-5" Rock Base and 1" Bituminous Armor Coat-
To be constructed-
TYPICAL SECTION A-A OF ROADWAY
Scale,— 1" = 4 Feet.
Property Line
Curb Line
N89°46'E.— 854.80'
453.05'
799.05 Lin. Feet of 20 Feet Existing Pavement to be Seal-Coated
Curb Line
Property Line
PLAN
Scale— 1" = 40'
El. 1210.6
El. 1210.0
El. 1207.39
Approximate Present Surface of Roadway
Grade to which work shall be done
PROFILE ON CENTER LINE OF ROADWAY
PROFILE
PROFILE LEGEND
Approx. Present Surface of Roadway — shown thus
Grade to which work shall be done — shown thus