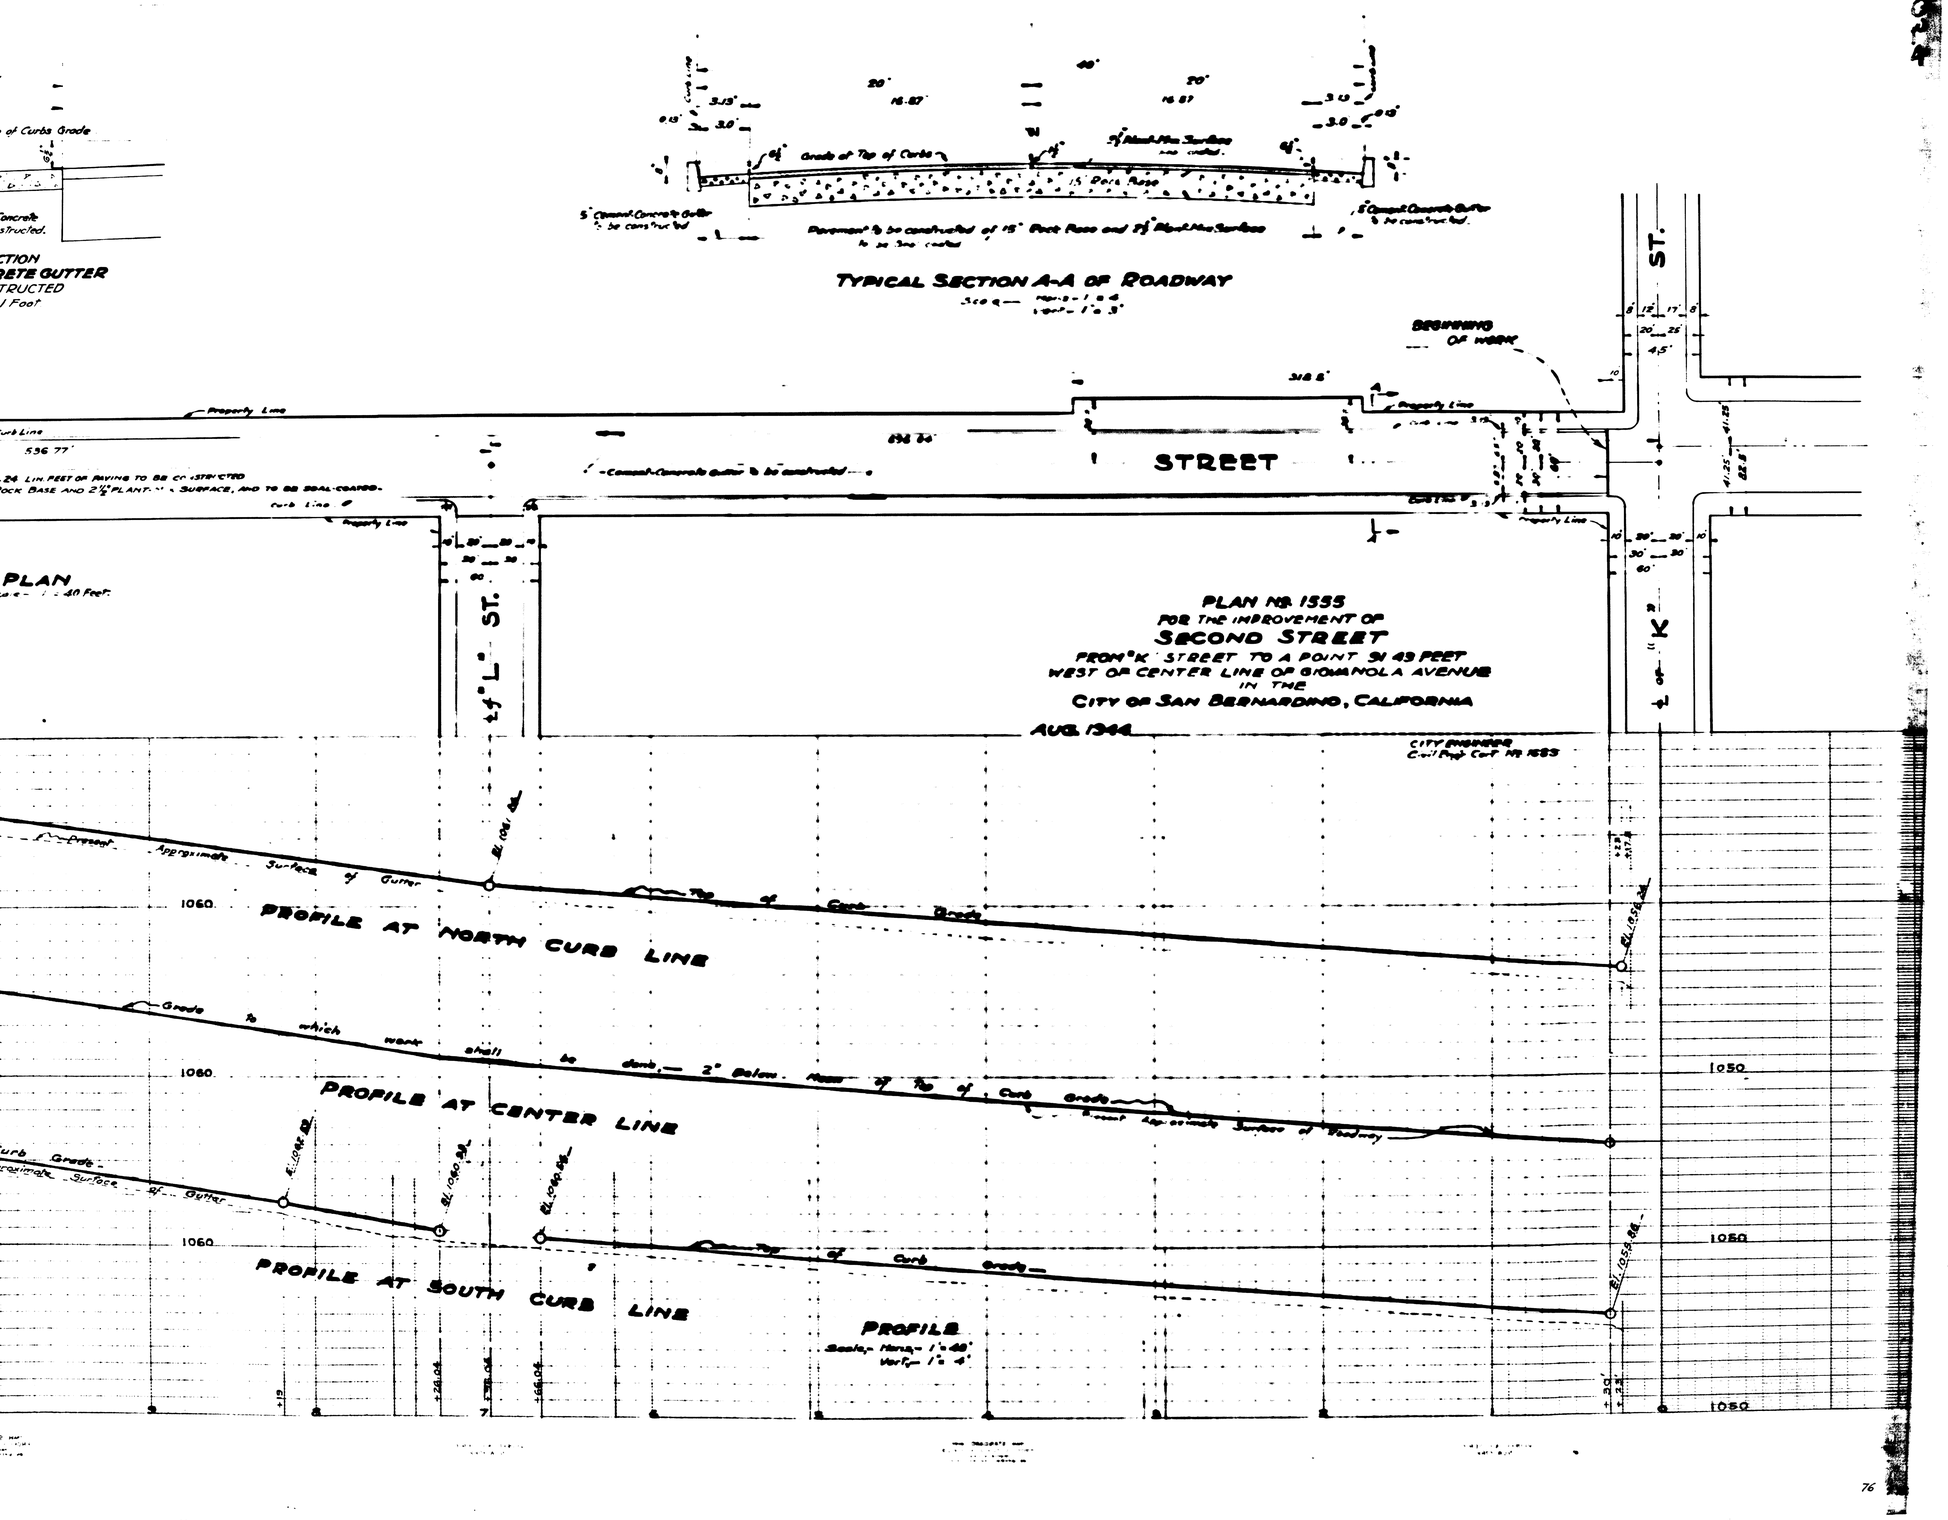
TYPICAL SECTION A-A OF ROADWAY
Grade at Top of Curb
15' Park Base
Pavement to be constructed of 15" Rock Base and 2½" Black Mix Surface
5' Cement Concrete Gutter to be constructed
BEGINNING OF WORK
STREET
Property Line
Curb Line
Cement-Concrete Gutter to be constructed
PLAN
PLAN No. 1555
FOR THE IMPROVEMENT OF
SECOND STREET
FROM "K" STREET TO A POINT 591.49 FEET
WEST OF CENTER LINE OF GROVENOLA AVENUE
IN THE
CITY OF SAN BERNARDINO, CALIFORNIA
AUG. 1944
CITY ENGINEER
Civil Prof. Cert. No. 1653
"L" ST.
"K" ST.
PROFILE AT NORTH CURB LINE
PROFILE AT CENTER LINE
PROFILE AT SOUTH CURB LINE
Top of Curb Grade
Grade to which work shall be done, — 2" Below Mean of Top of Curb Grade
Present Approximate Surface of Roadway
Present Approximate Surface of Gutter
PROFILE
1060
1050