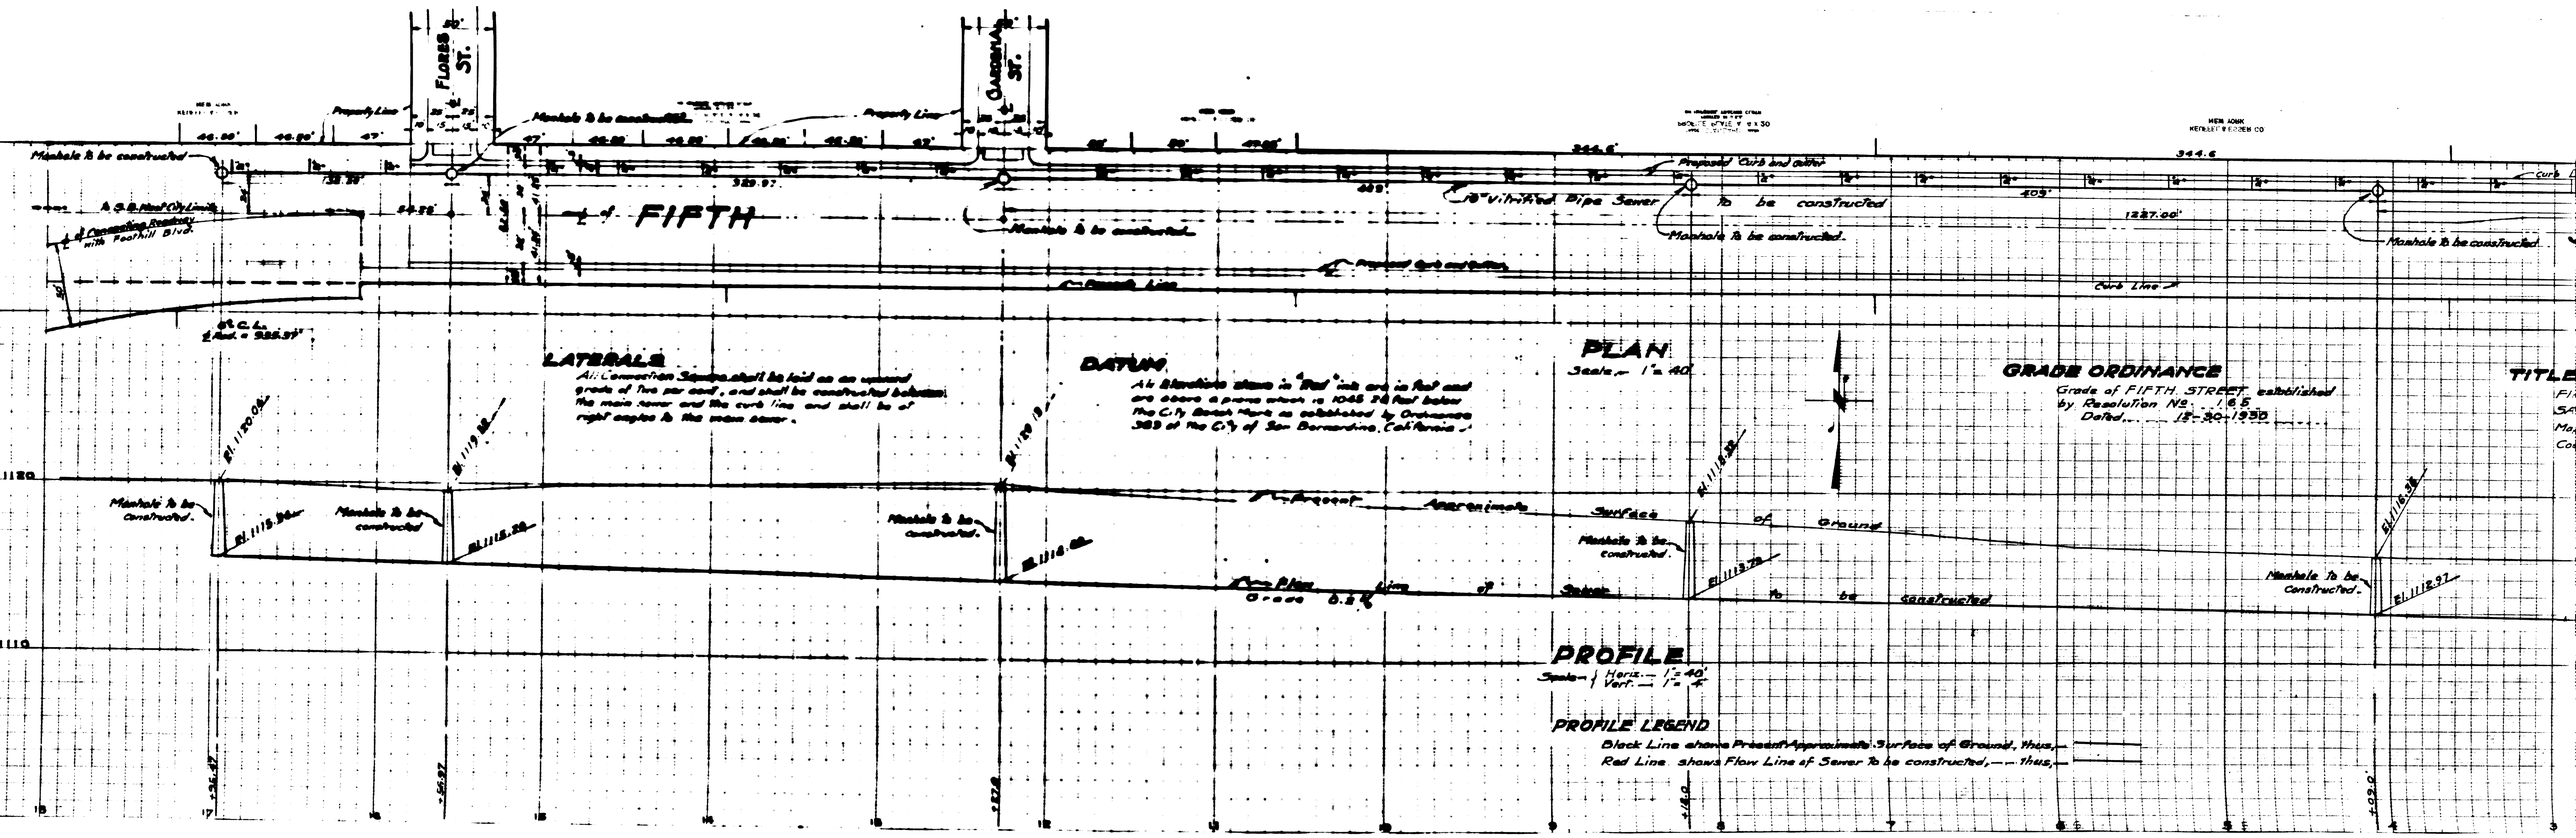
FLORES ST.
GARDENIA ST.
Property Line
Manhole to be constructed
FIFTH
18" Vitrified Pipe Sewer to be constructed
Proposed Curb and Gutter
Curb Line
Manhole to be constructed.
344.6
1227.00'
LATERALS
All Connection Sewers shall be laid on an uniform grade of two per cent, and shall be constructed between the main sewer and the curb line and shall be at right angles to the main sewer.
DATUM
All Elevations shown in "Red" ink are in Feet and are above a datum which is 1045.78 Feet below the City Bench Mark as established by Ordinance 383 of the City of San Bernardino, California.
PLAN
Scale — 1" = 40'
GRADE ORDINANCE
Grade of FIFTH STREET established by Resolution No. 165
Dated 12-30-1930
TITLE
Approximate Surface of Ground
Grade Line of Sewer to be constructed
PROFILE
Scale — Horiz. — 1" = 40'
Vert. — 1" = 4'
PROFILE LEGEND
Black Line shows Present Approximate Surface of Ground, thus,
Red Line shows Flow Line of Sewer to be constructed, — — thus,

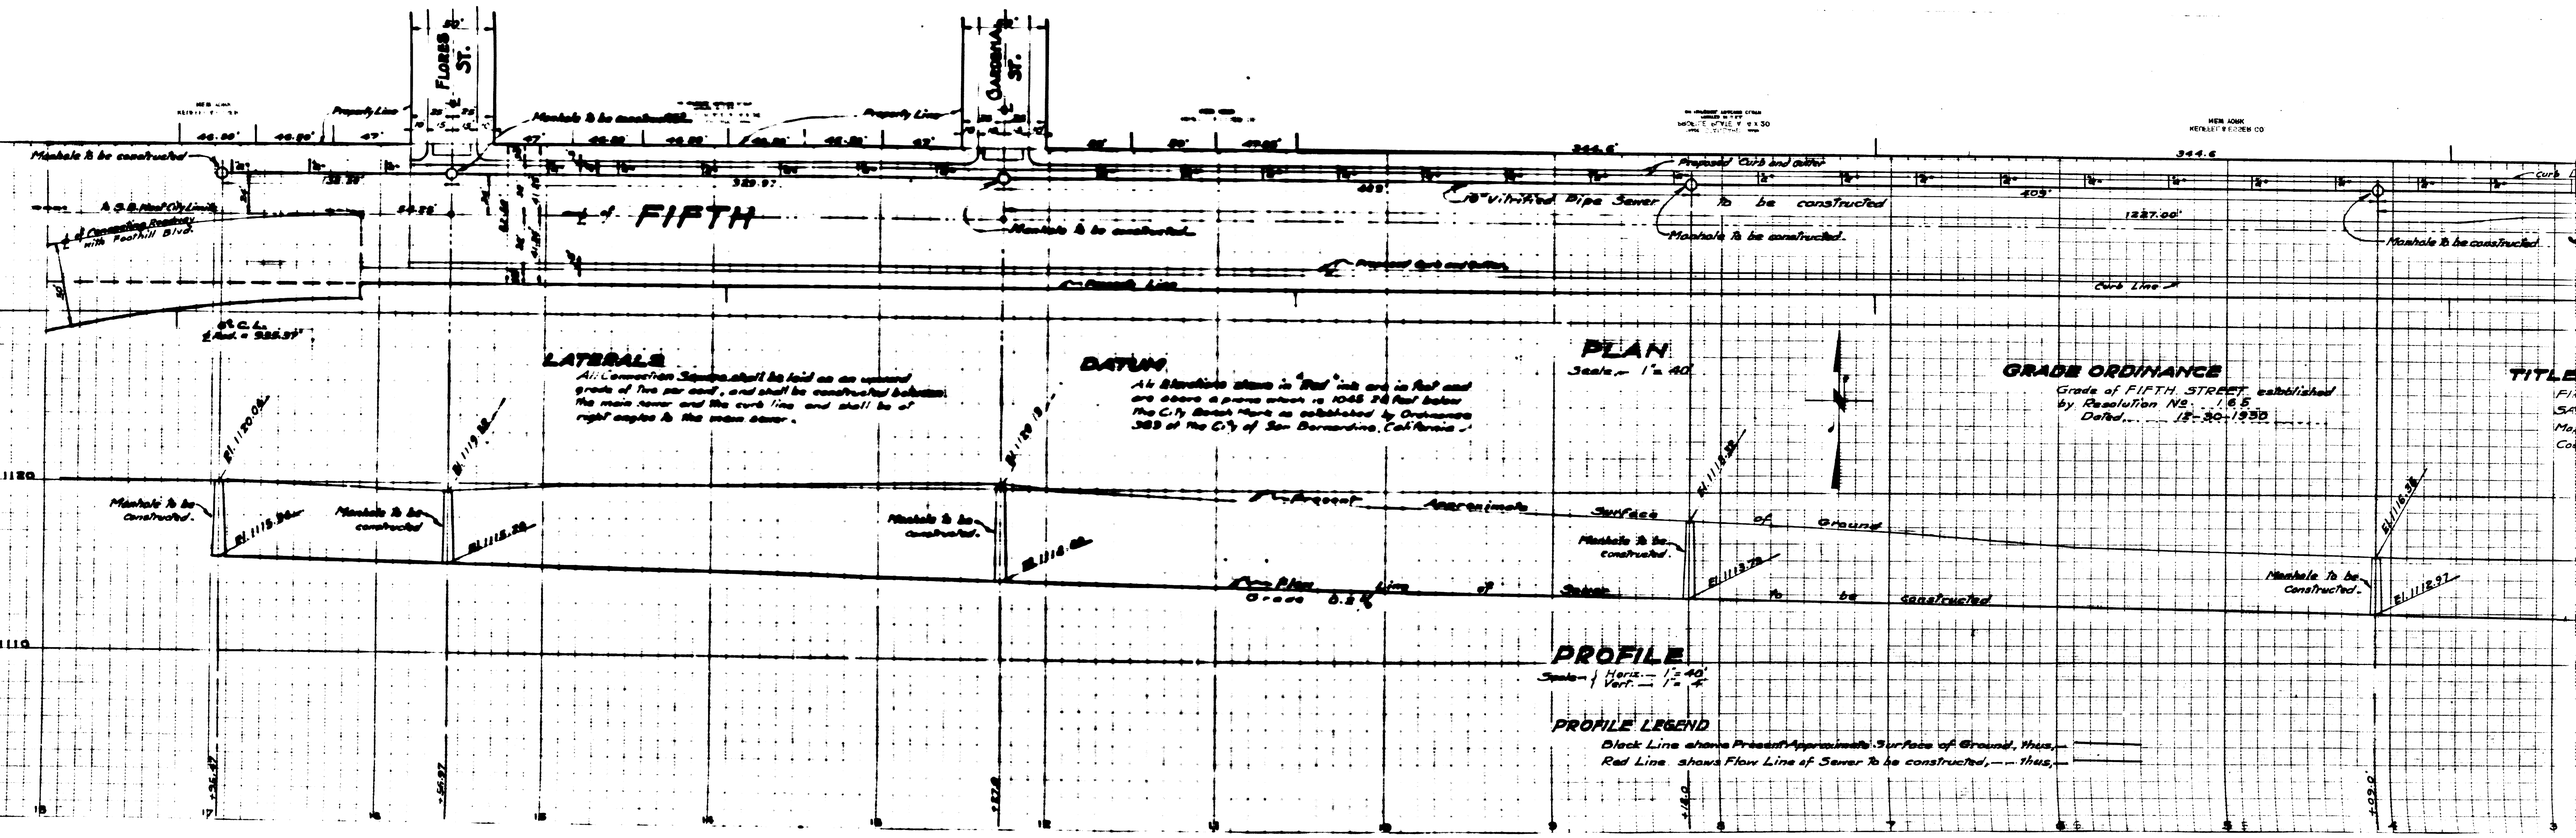
FLORES ST.
GARDENIA ST.
Property Line
Manhole to be constructed
FIFTH
18" Vitrified Pipe Sewer to be constructed
Proposed Curb and Gutter
Curb Line
Manhole to be constructed.
344.6
1227.00'
LATERALS
All Connection Sewers shall be laid on an uniform grade of two per cent, and shall be constructed between the main sewer and the curb line and shall be at right angles to the main sewer.
DATUM
All Elevations shown in "Red" ink are in Feet and are above a datum which is 1045.78 Feet below the City Bench Mark as established by Ordinance 383 of the City of San Bernardino, California.
PLAN
Scale — 1" = 40'
GRADE ORDINANCE
Grade of FIFTH STREET established by Resolution No. 165
Dated 12-30-1930
TITLE
Approximate Surface of Ground
Grade Line of Sewer to be constructed
PROFILE
Scale — Horiz. — 1" = 40'
Vert. — 1" = 4'
PROFILE LEGEND
Black Line shows Present Approximate Surface of Ground, thus,
Red Line shows Flow Line of Sewer to be constructed, — — thus,