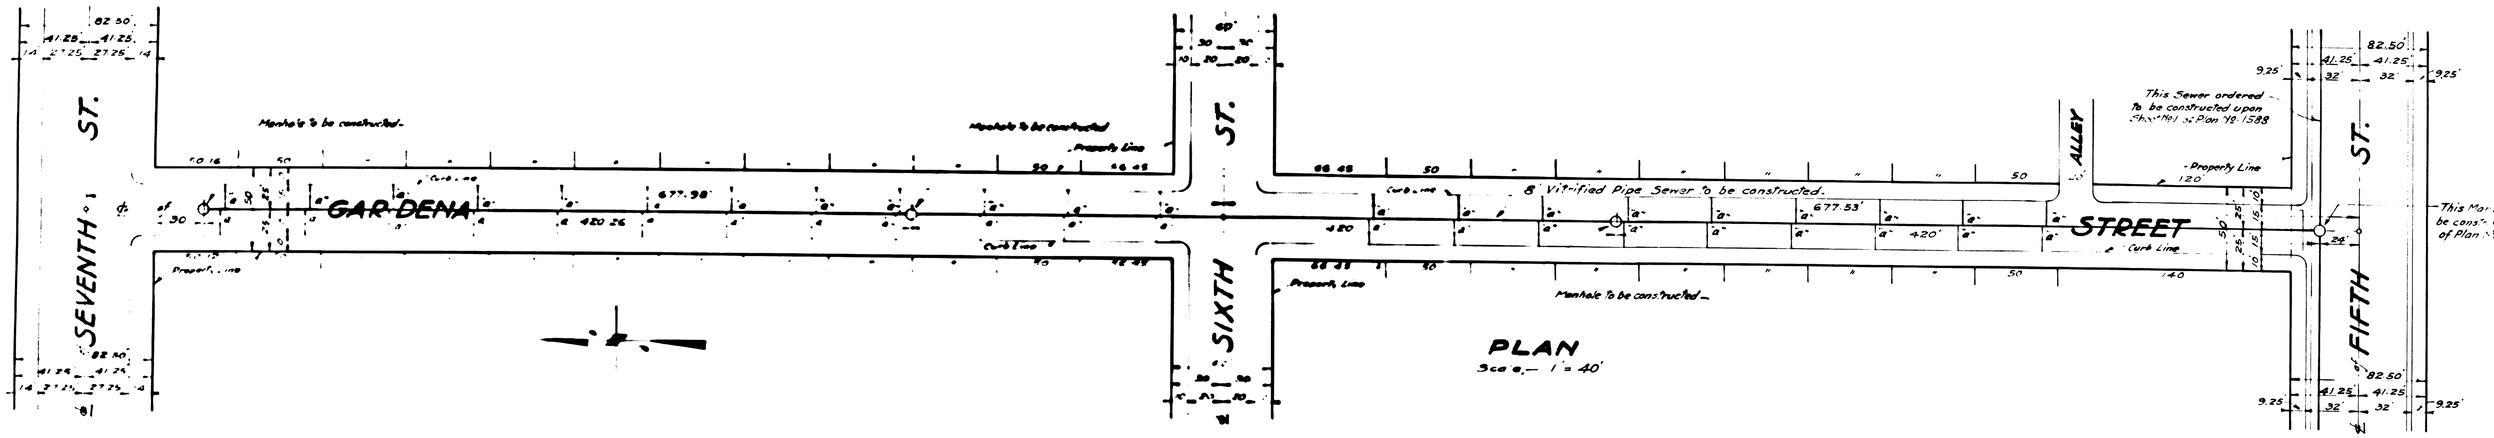

LATERALS

All Connection Sewers shall be laid on an upward grade of two per cent, and shall be constructed between the main sewer and the curb line and shall be at right angles to the main sewer.

DATUM
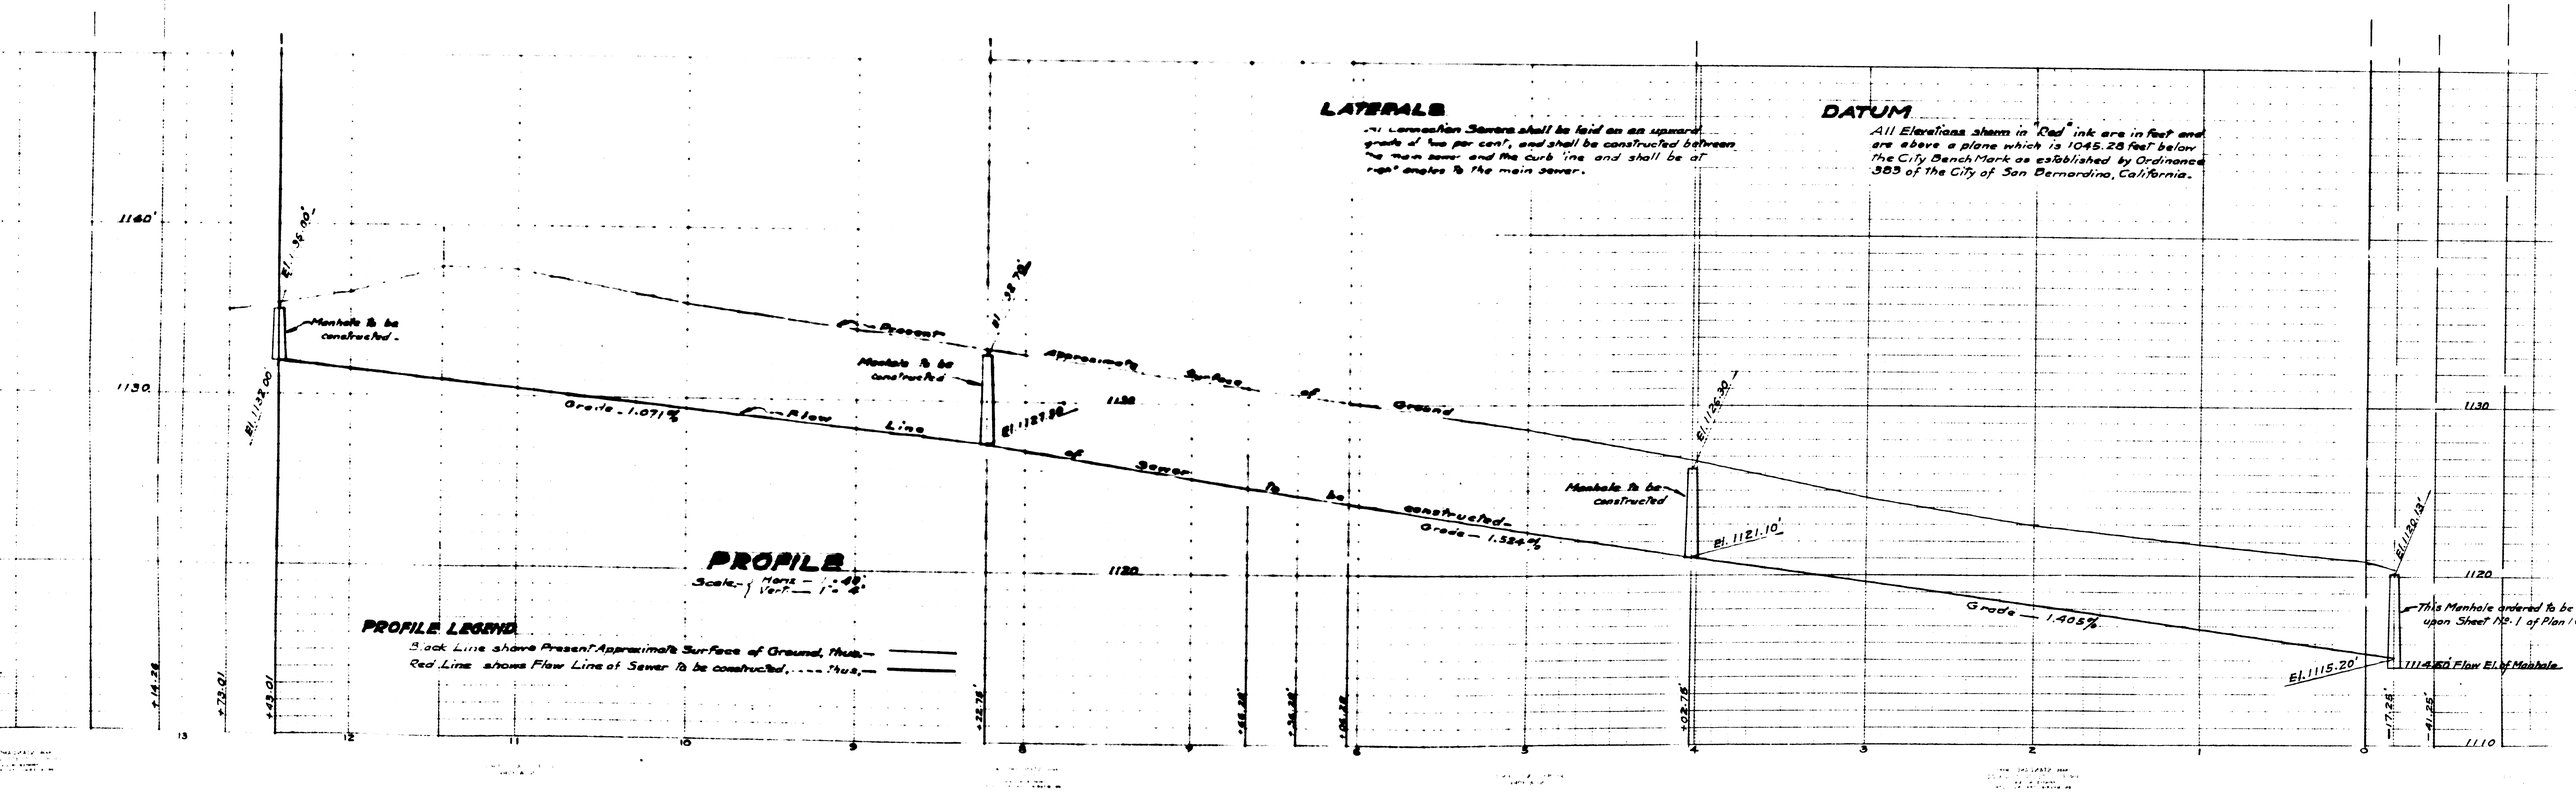
All Elevations shown in "Red" ink are in feet and are above a plane which is 1045.28 feet below the City Bench Mark as established by Ordinance 383 of the City of San Bernardino, California.