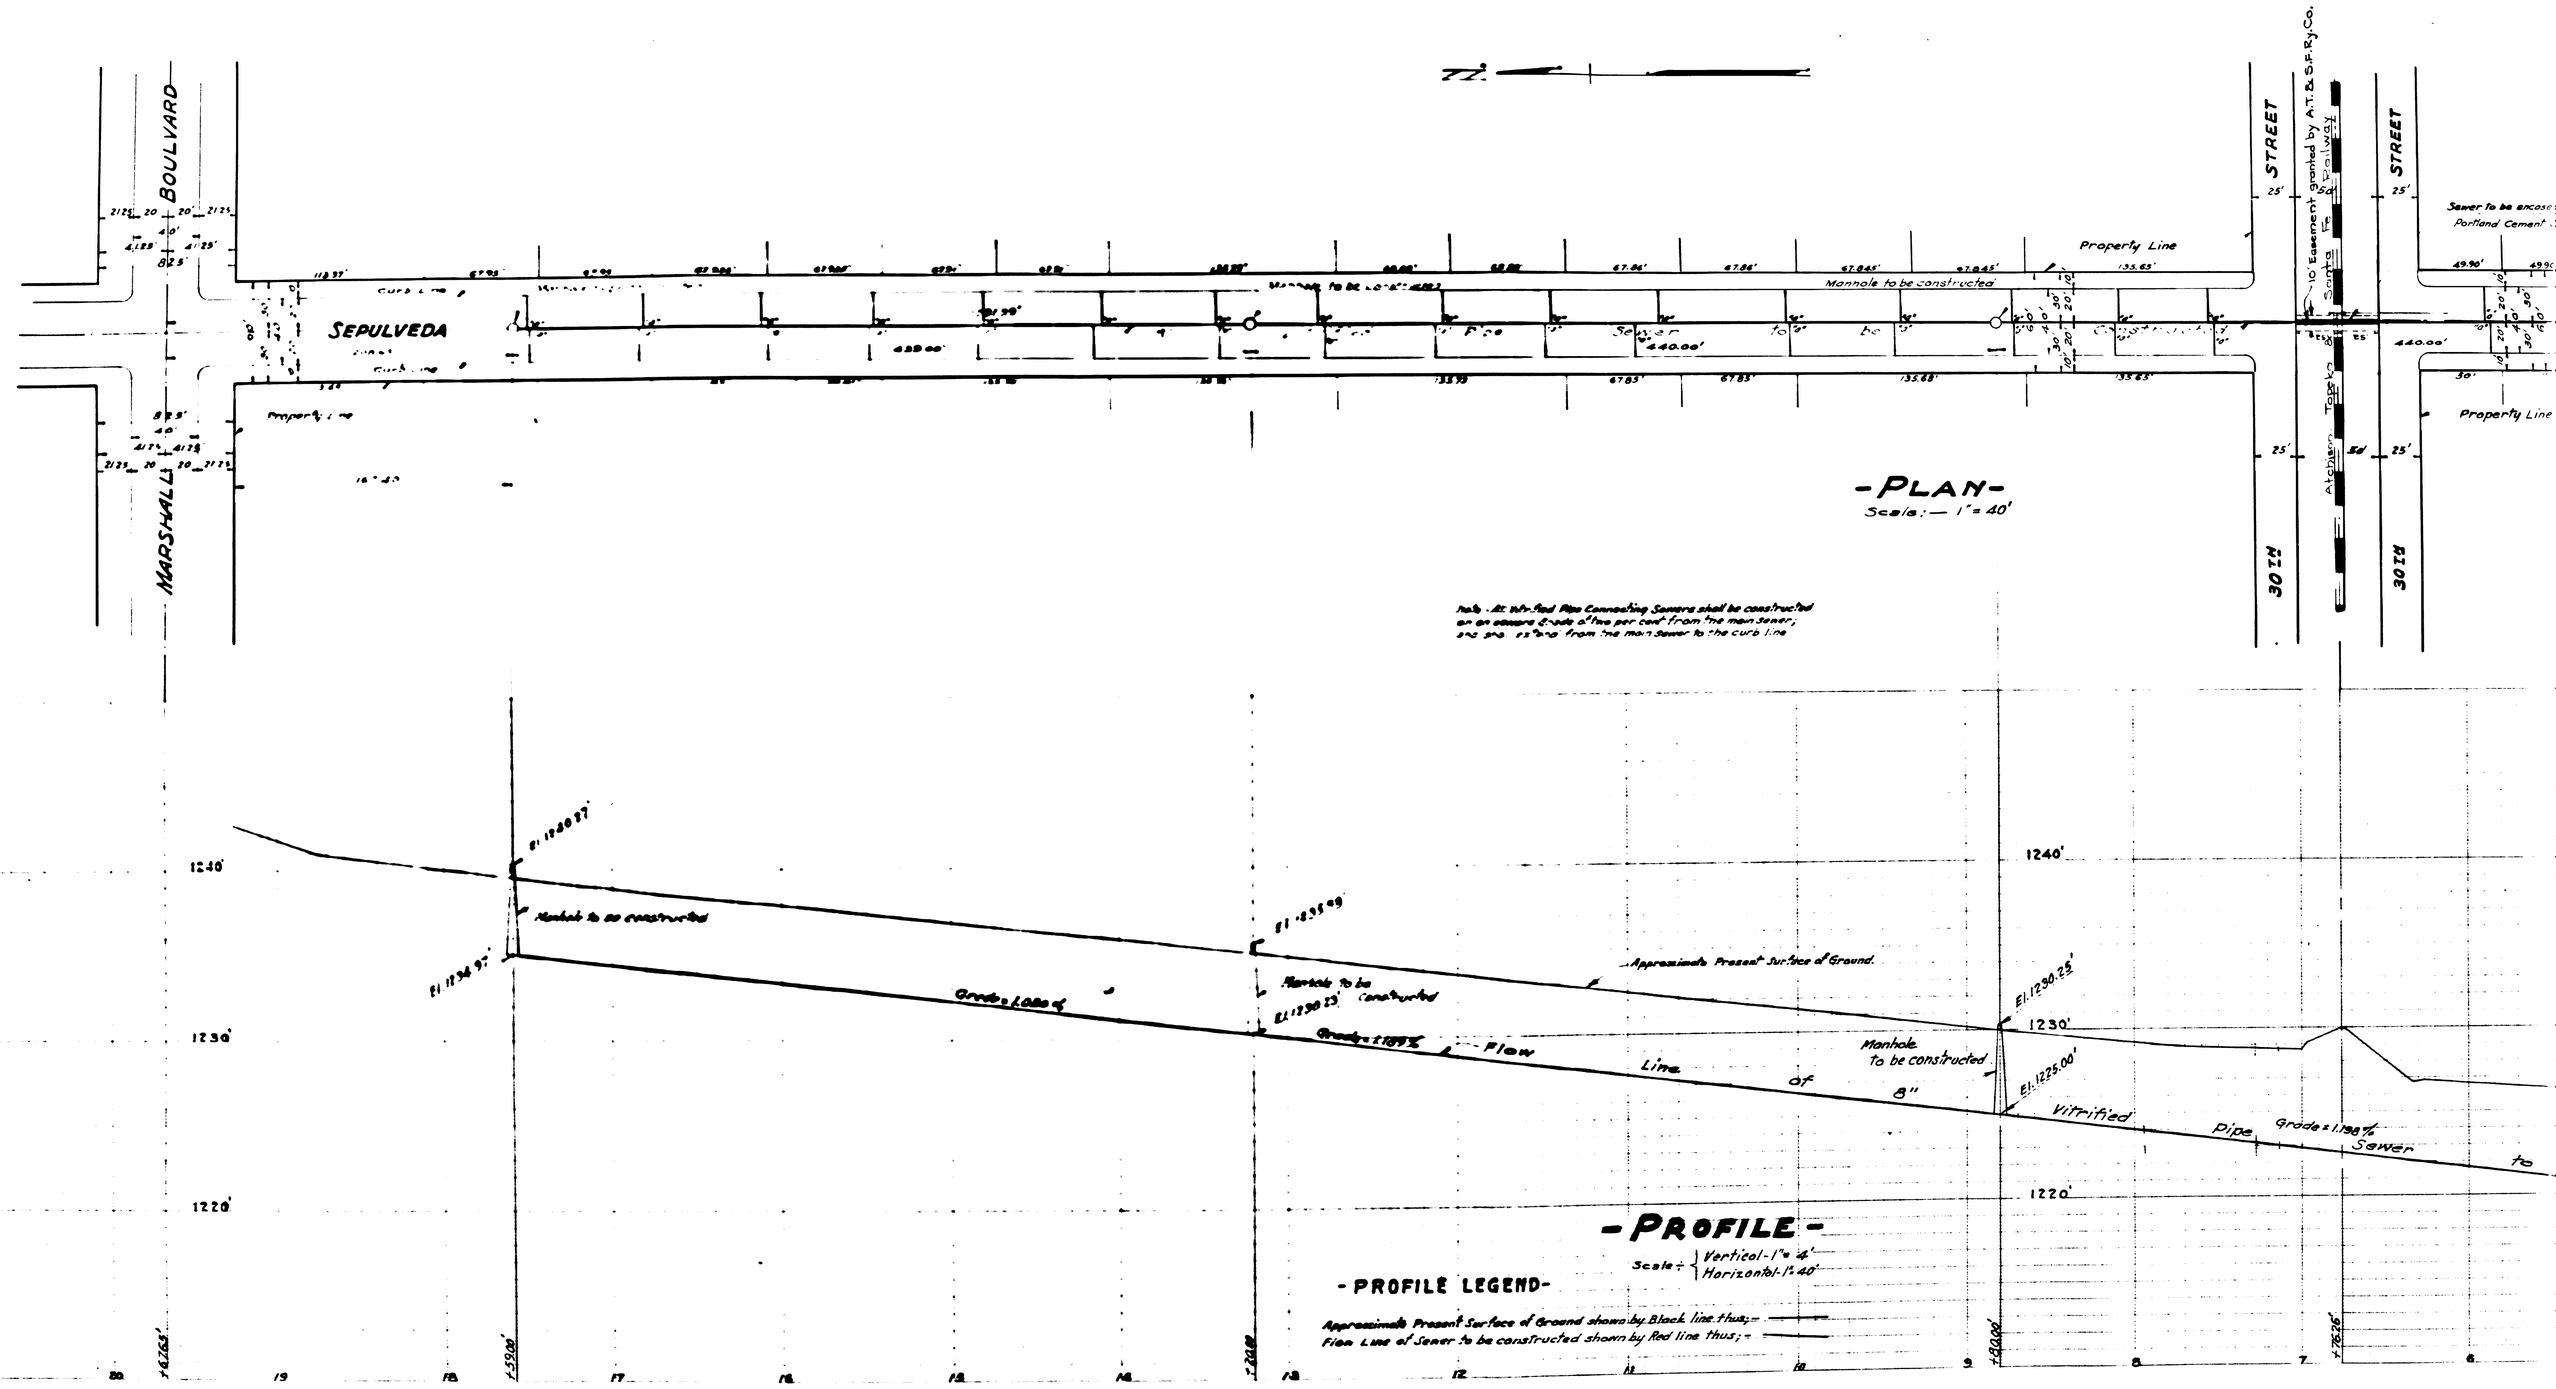
MARSHALL BOULVARD
SEPULVEDA
STREET
30TH
STREET
30TH
Property Line
Manhole to be constructed
Sewer to be constructed
440.00'
Atchison Topeka & Santa Fe Railway
10' Easement granted by A.T. & S.F. Ry. Co.
Sewer to be encase
Portland Cement
Property Line
-PLAN-
Scale:— 1" = 40'
Approximate Present Surface of Ground.
Manhole to be constructed
Flow Line of 8" Vitrified Pipe Sewer
Grade = 1.198%
1240'
1230'
1220'
-PROFILE-
Scale:- Vertical-1" = 4'
Horizontal-1" = 40'
-PROFILE LEGEND-
Approximate Present Surface of Ground shown by Black line thus;-
Flow Line of Sewer to be constructed shown by Red line thus;-

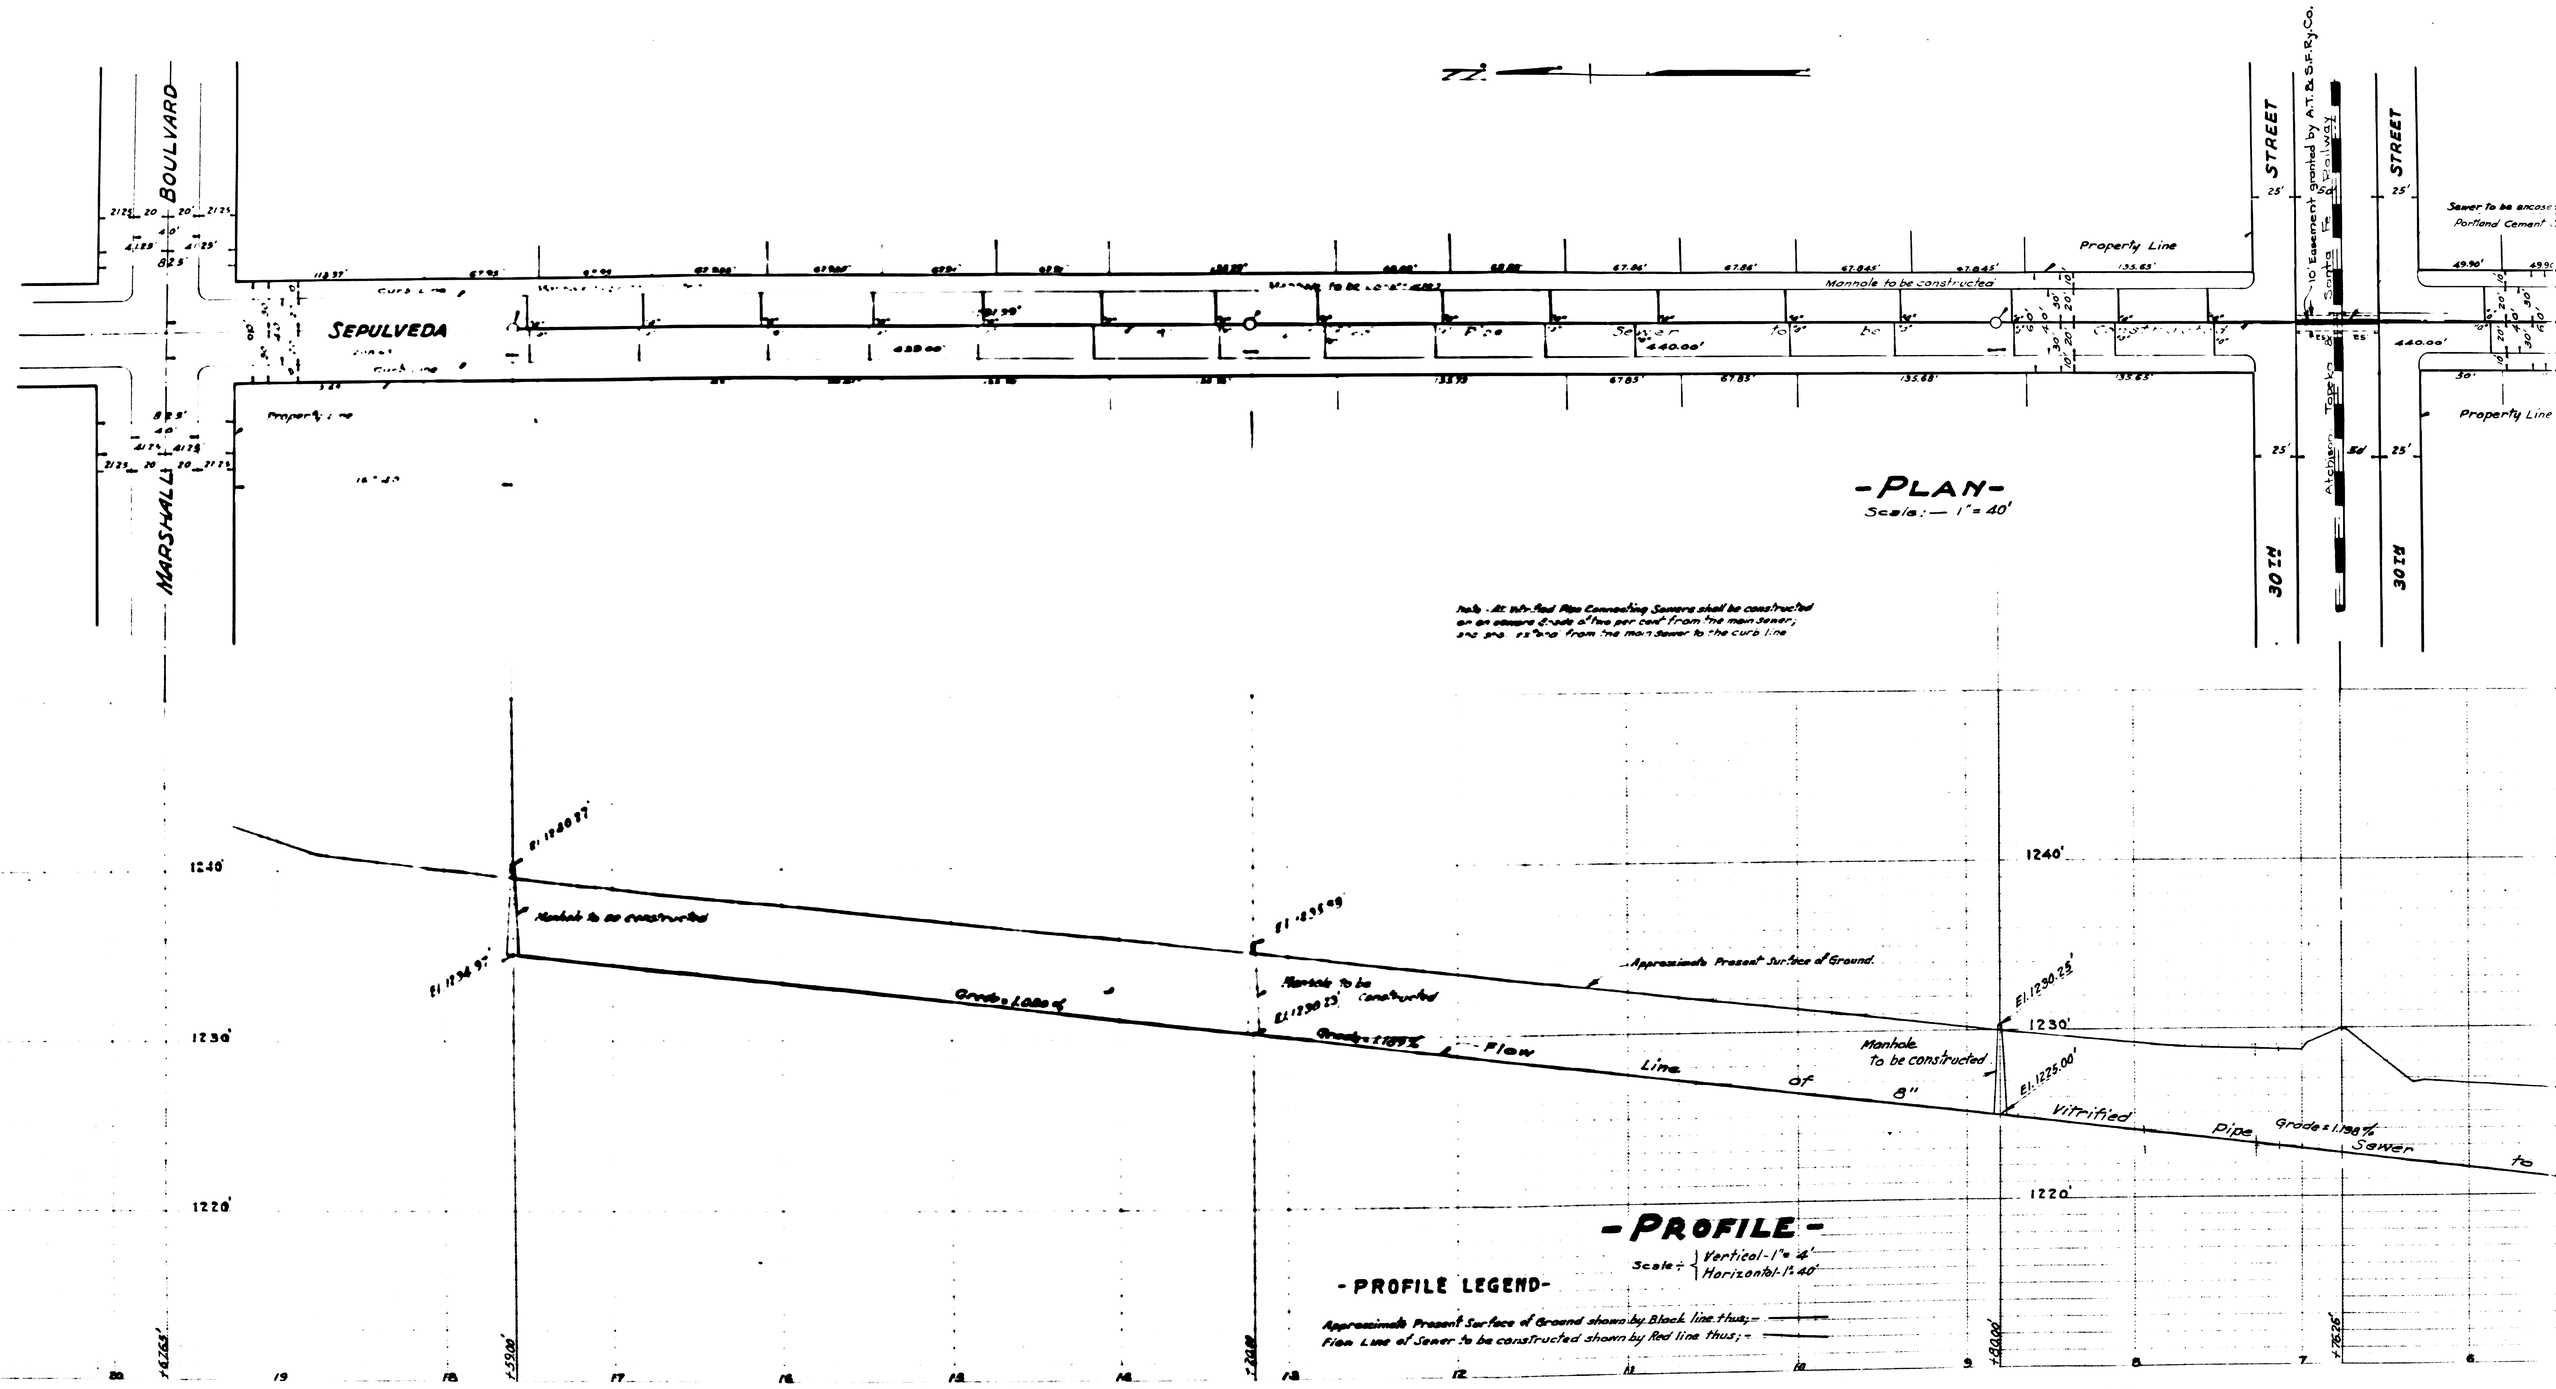
MARSHALL BOULVARD
SEPULVEDA
STREET
30TH
STREET
30TH
Property Line
Manhole to be constructed
Sewer to be constructed
440.00'
Atchison Topeka & Santa Fe Railway
10' Easement granted by A.T. & S.F. Ry. Co.
Sewer to be encase
Portland Cement
Property Line
-PLAN-
Scale:— 1" = 40'
Approximate Present Surface of Ground.
Manhole to be constructed
Flow Line of 8" Vitrified Pipe Sewer
Grade = 1.198%
1240'
1230'
1220'
-PROFILE-
Scale:- Vertical-1" = 4'
Horizontal-1" = 40'
-PROFILE LEGEND-
Approximate Present Surface of Ground shown by Black line thus;-
Flow Line of Sewer to be constructed shown by Red line thus;-

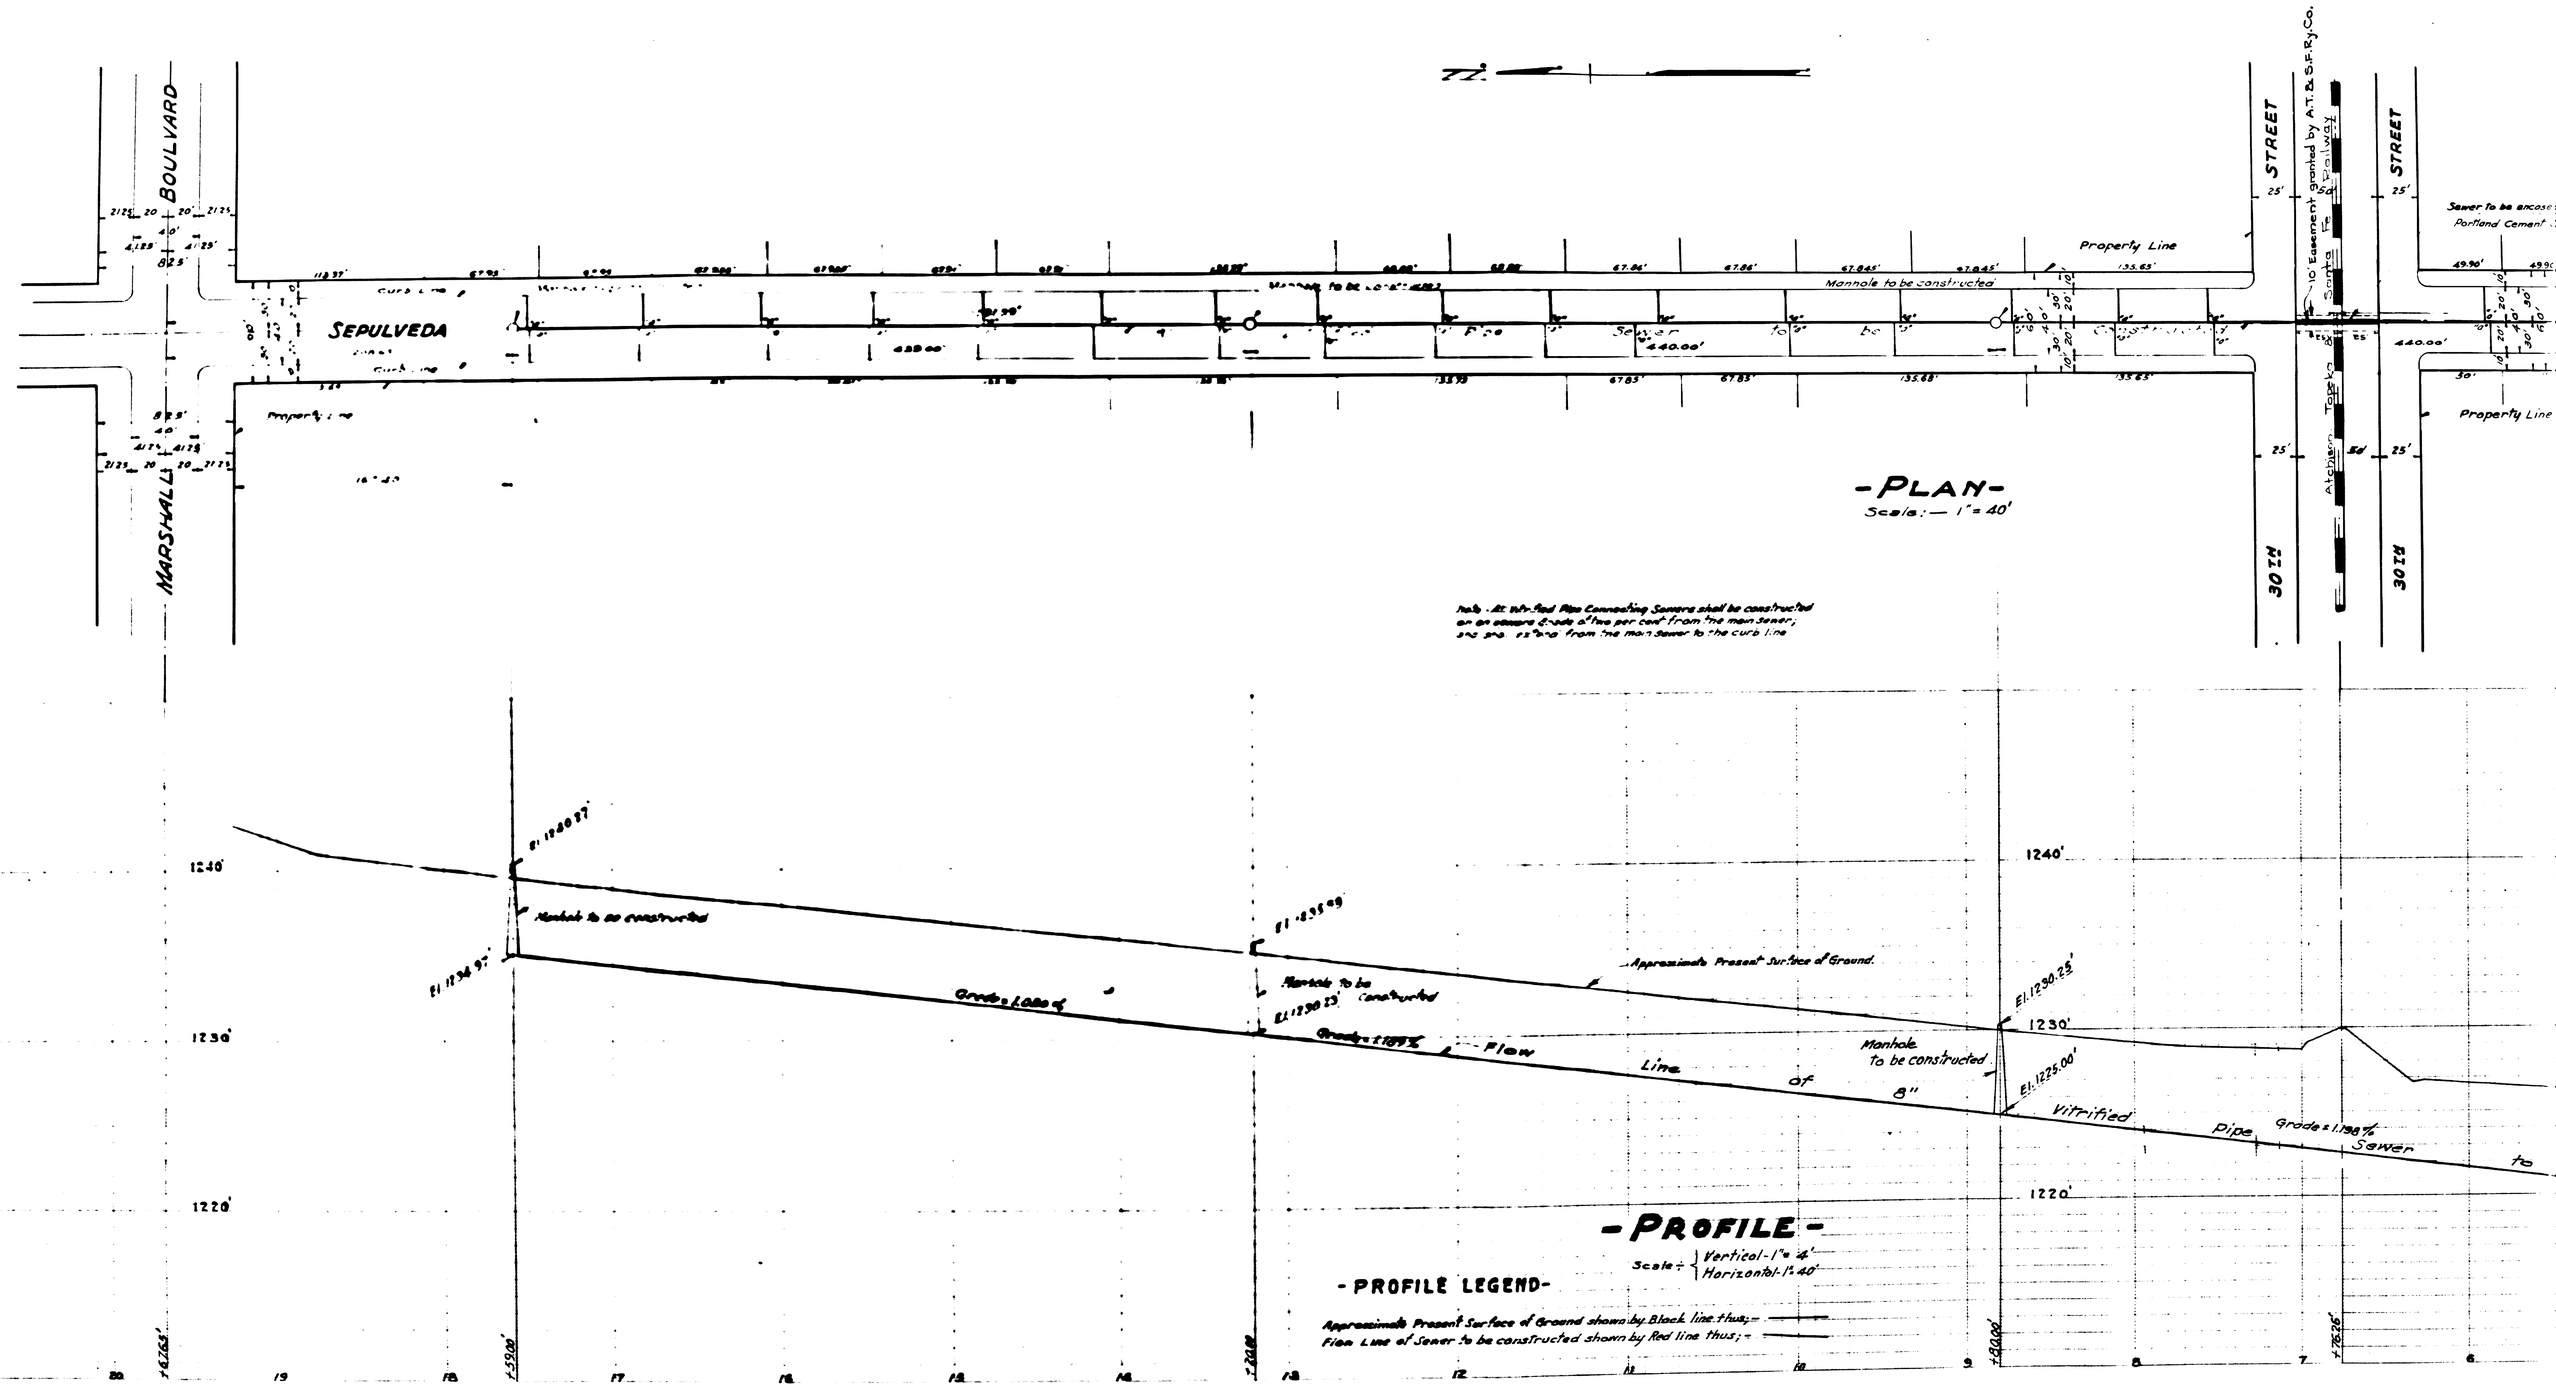
MARSHALL BOULVARD
SEPULVEDA
STREET
30TH
STREET
30TH
Property Line
Manhole to be constructed
Sewer to be constructed
440.00'
Atchison Topeka & Santa Fe Railway
10' Easement granted by A.T. & S.F. Ry. Co.
Sewer to be encase
Portland Cement
Property Line
-PLAN-
Scale:— 1" = 40'
Approximate Present Surface of Ground.
Manhole to be constructed
Flow Line of 8" Vitrified Pipe Sewer
Grade = 1.198%
1240'
1230'
1220'
-PROFILE-
Scale:- Vertical-1" = 4'
Horizontal-1" = 40'
-PROFILE LEGEND-
Approximate Present Surface of Ground shown by Black line thus;-
Flow Line of Sewer to be constructed shown by Red line thus;-