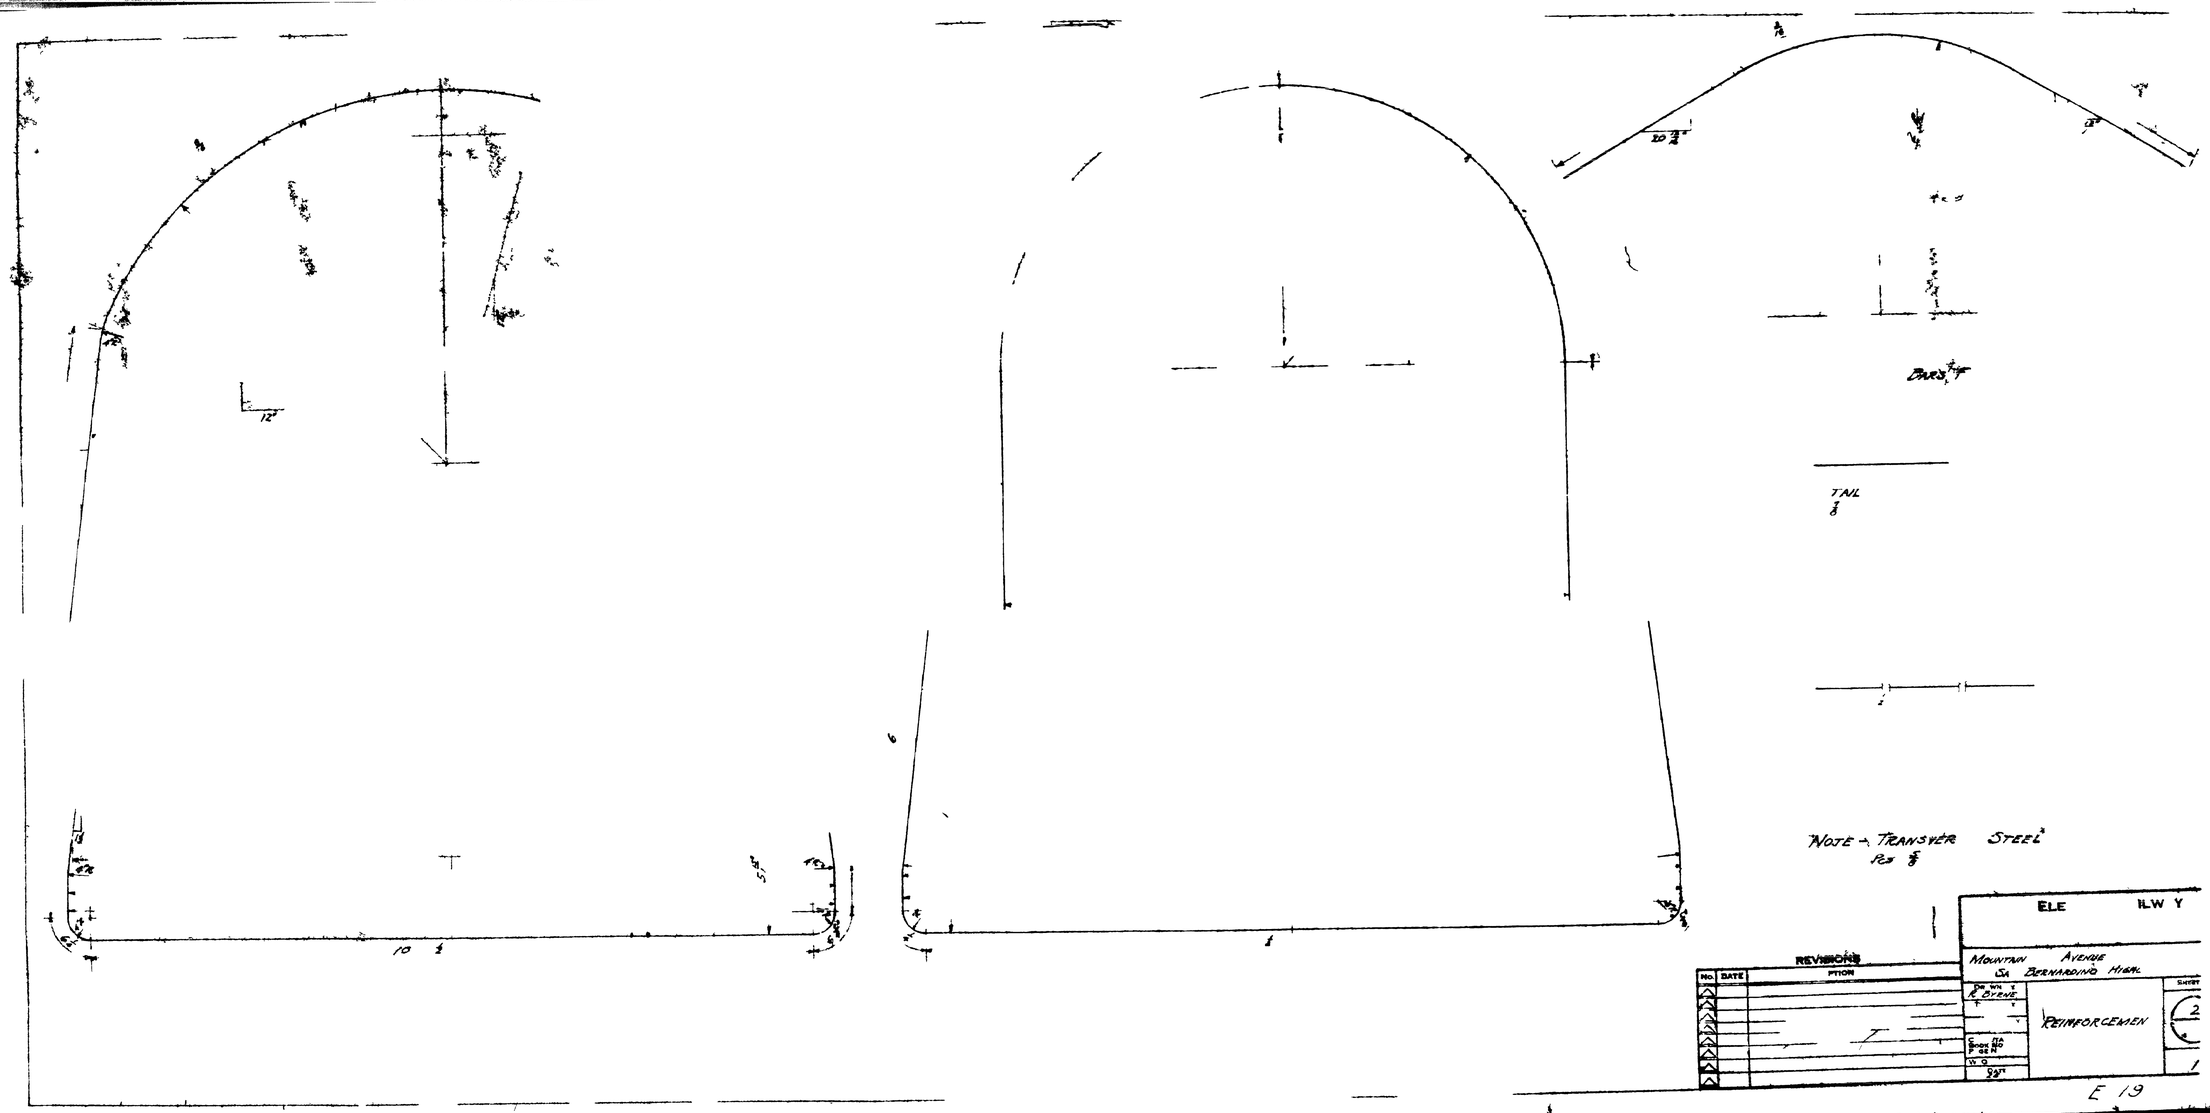

REVISIONS		
No.	DATE	DESCRIPTION

ELE ILW Y

MOUNTAIN AVENUE
SAN BERNARDINO HIGH

DR WN R. BYRNE

REINFORCEMEN

SHEET 2

E 19

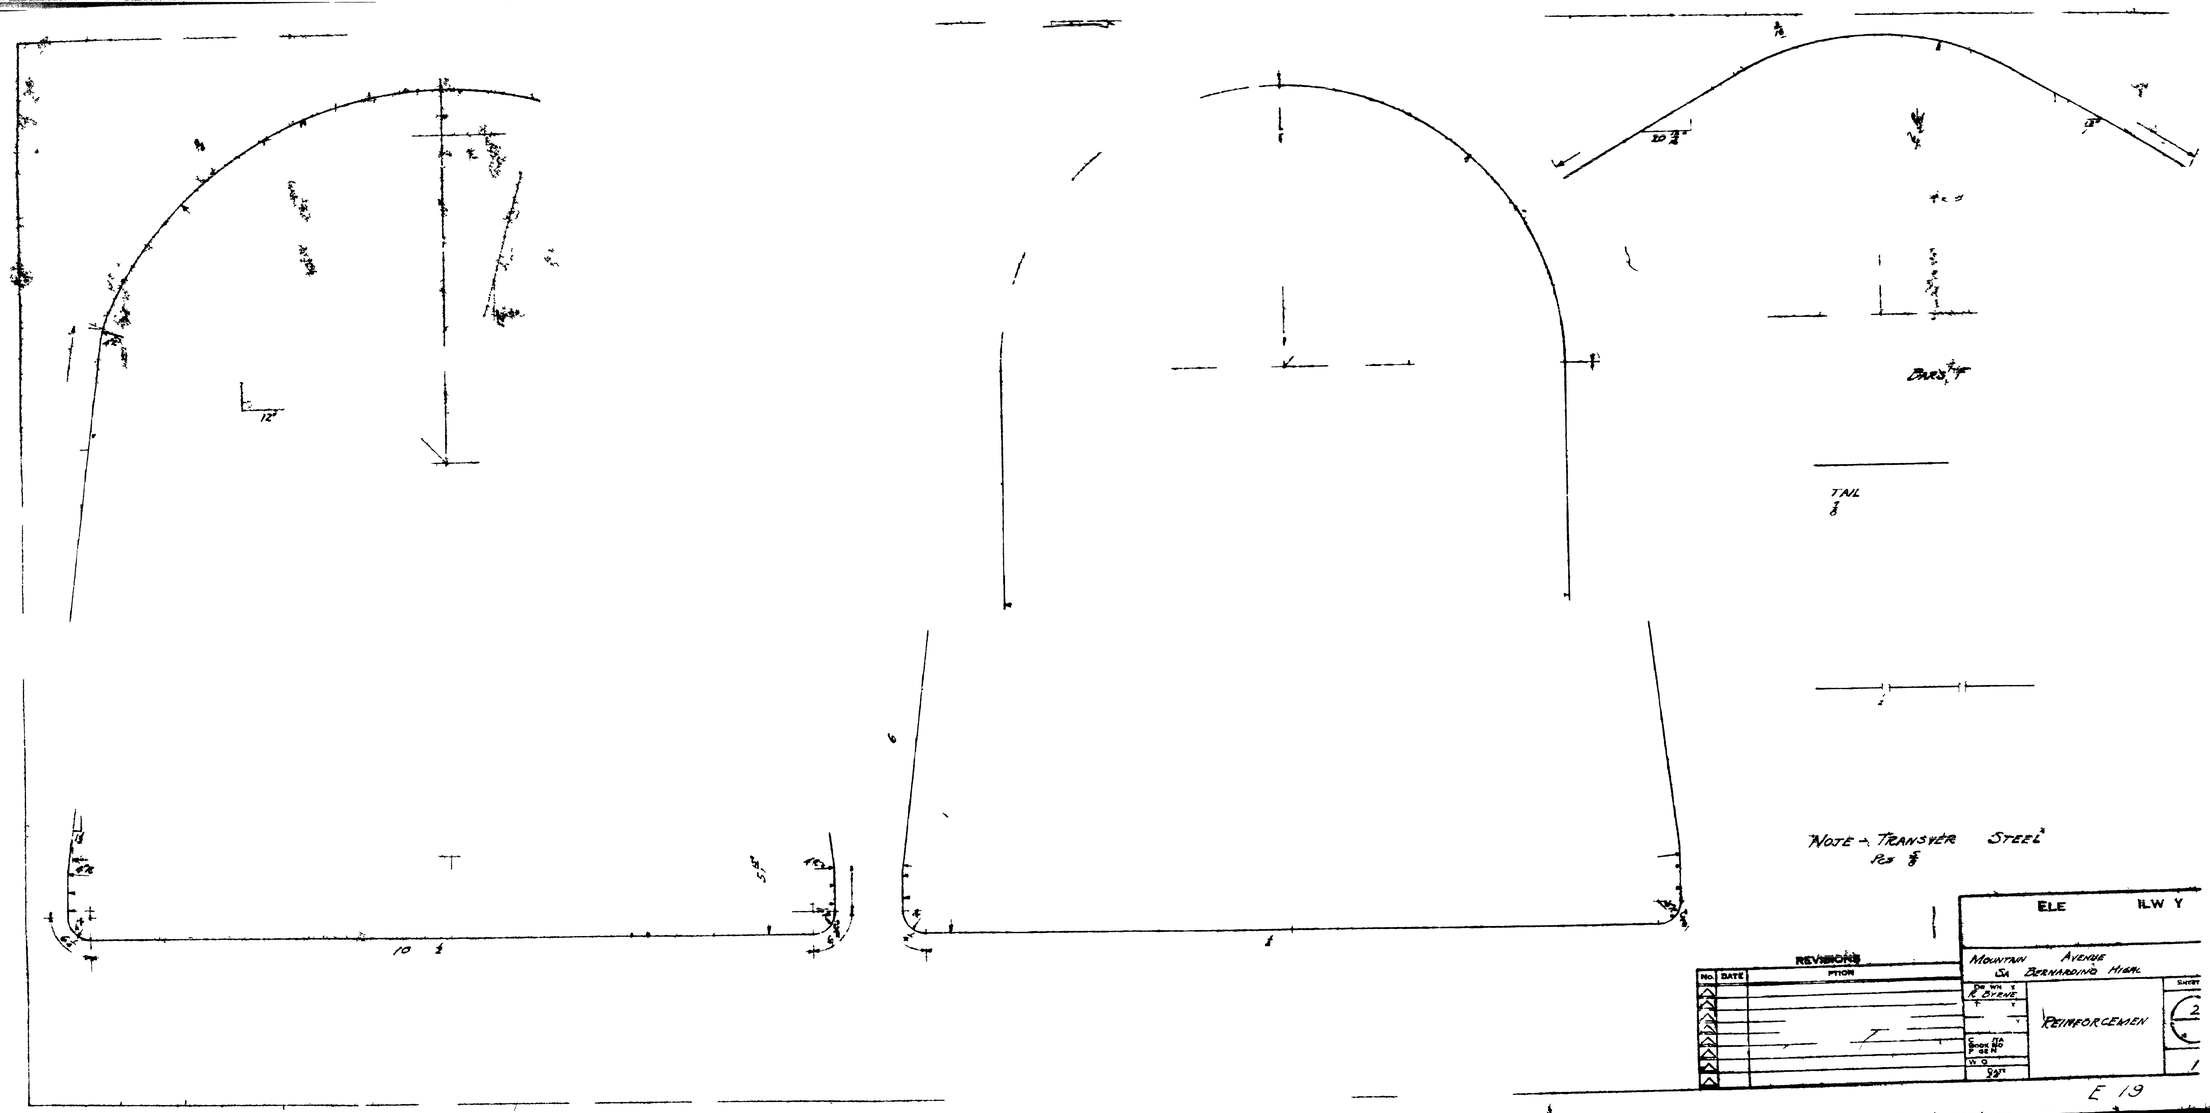

REVISIONS		
No.	DATE	DESCRIPTION

ELE ILW Y

MOUNTAIN AVENUE
SAN BERNARDINO HIGH

DR WN R. BYRNE

REINFORCEMEN

SHEET 2

E 19