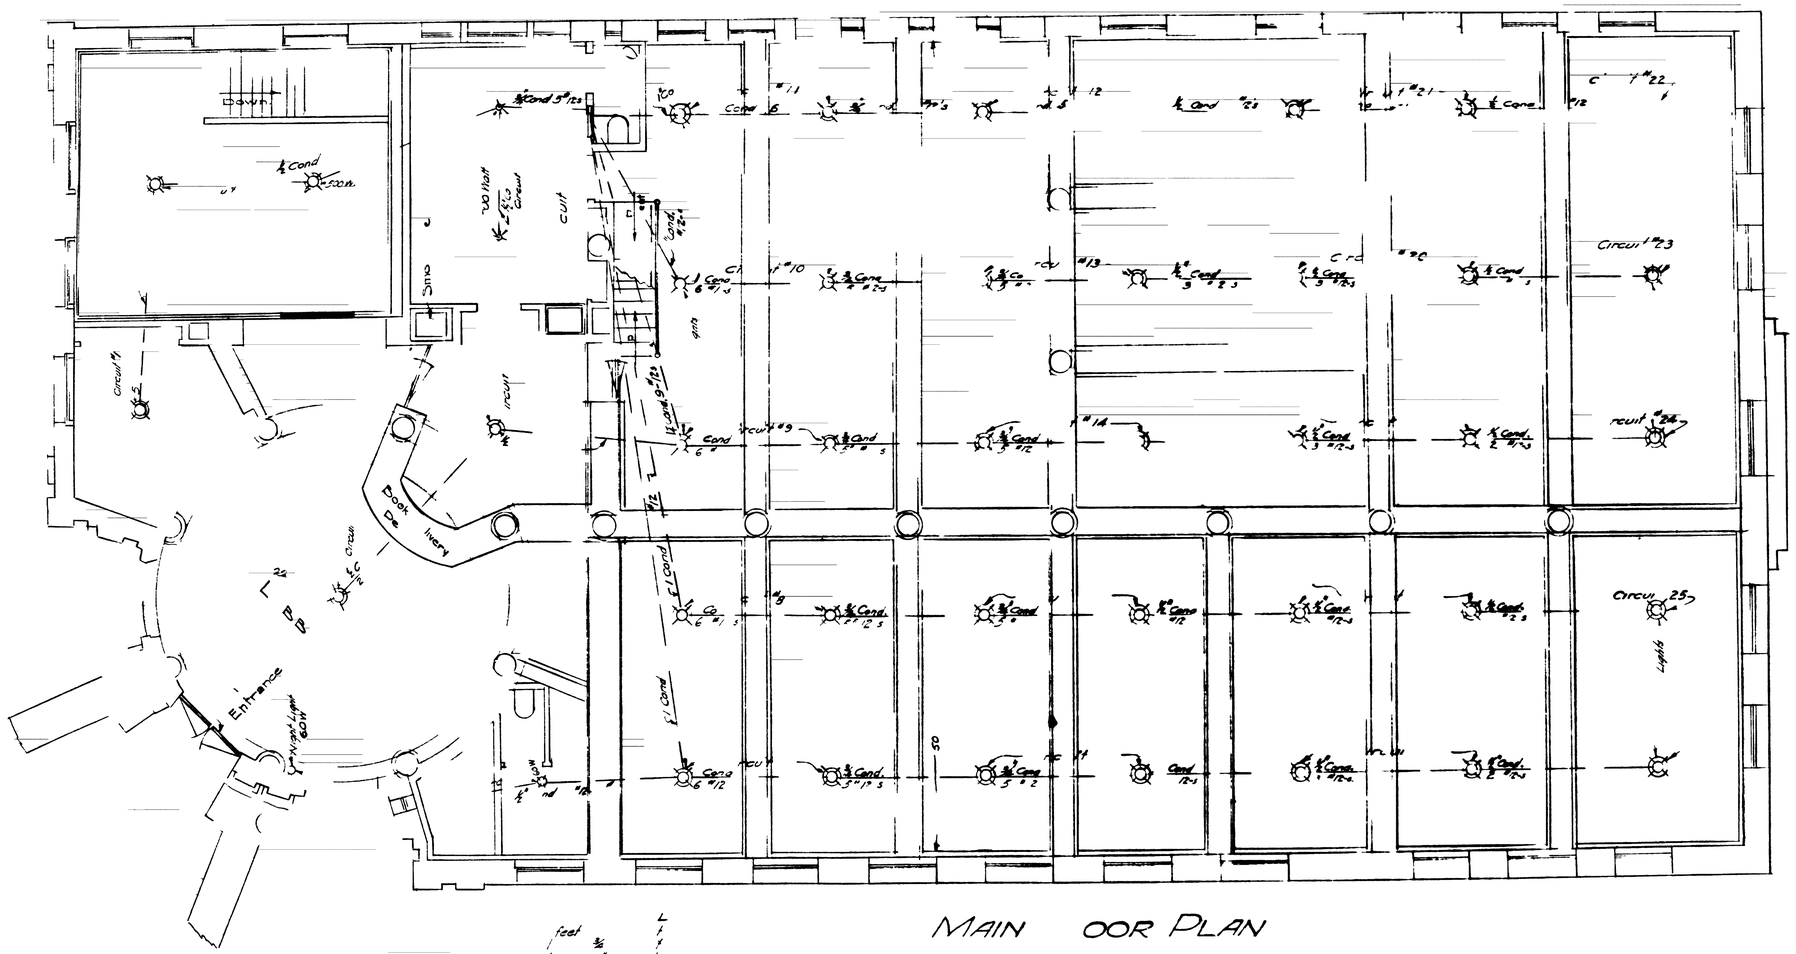

MAIN OOR PLAN

feet	lineal		
30		1½ Conduit No 12 R	
4000		Westingho	Magnalux
3			
1			
2	200		
1			Panel

TING DIAGRAM
IC AR

Heard

Foulke
Engineer
Scale ¼" 1'

Sheet 1 of 1 Shee