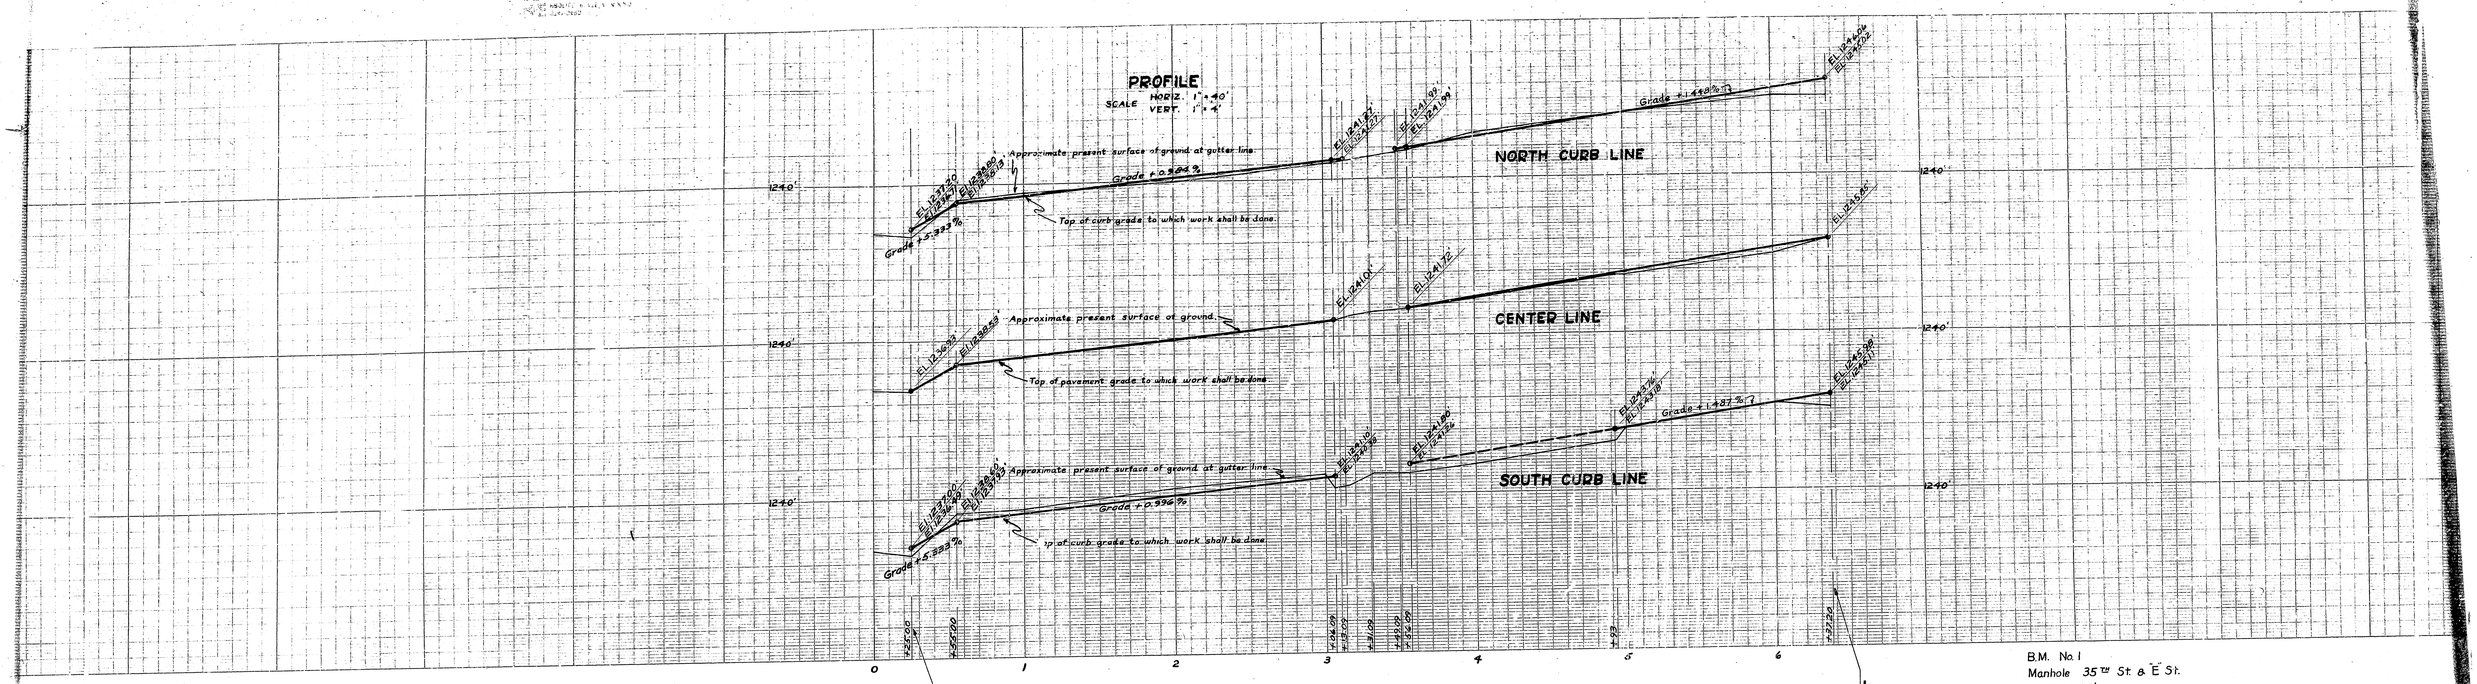

B.M. No. 1
Manhole 35th St. & "E" St.
El. 1246.34'

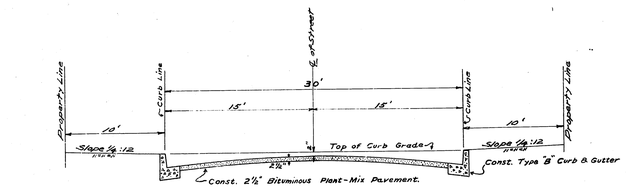

TYPICAL CROSS-SECTION
STA. 0+25 TO STA. 3+16
STA. 4+93 TO STA. 6+37
SCALE { HOR. 1" = 6' VERT. 1" = 3'

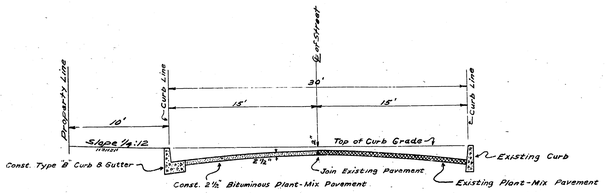

TYPICAL CROSS-SECTION
STA. 3+16 TO STA. 4+93
SCALE: { HORIZ. 1" = 6' VERT 1" = 3'

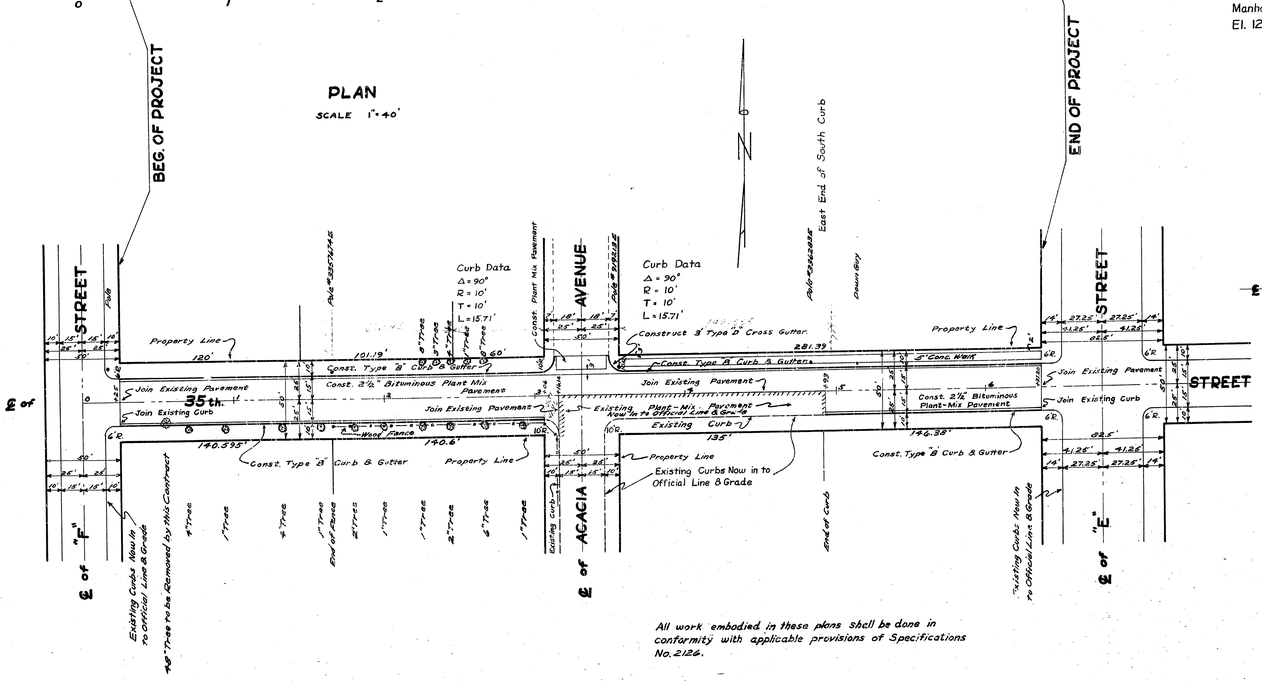

All work embodied in these plans shall be done in conformity with applicable provisions of Specifications No. 2124.

INTERSECTION LEVELS

SCALE 1" = 20'

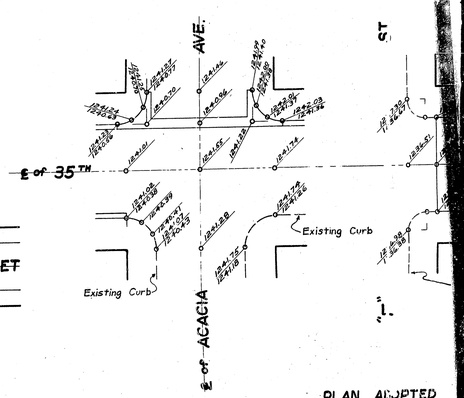

PLAN ADOPTED

DEPARTMENT OF
CITY OF SAN B
35th. ST
"E" STREET TO "F
CURB AND

SUBMITTED BY
APPROVED July 31.
CITY ENGINEER
REGISTERED CIVIL ENGINEER

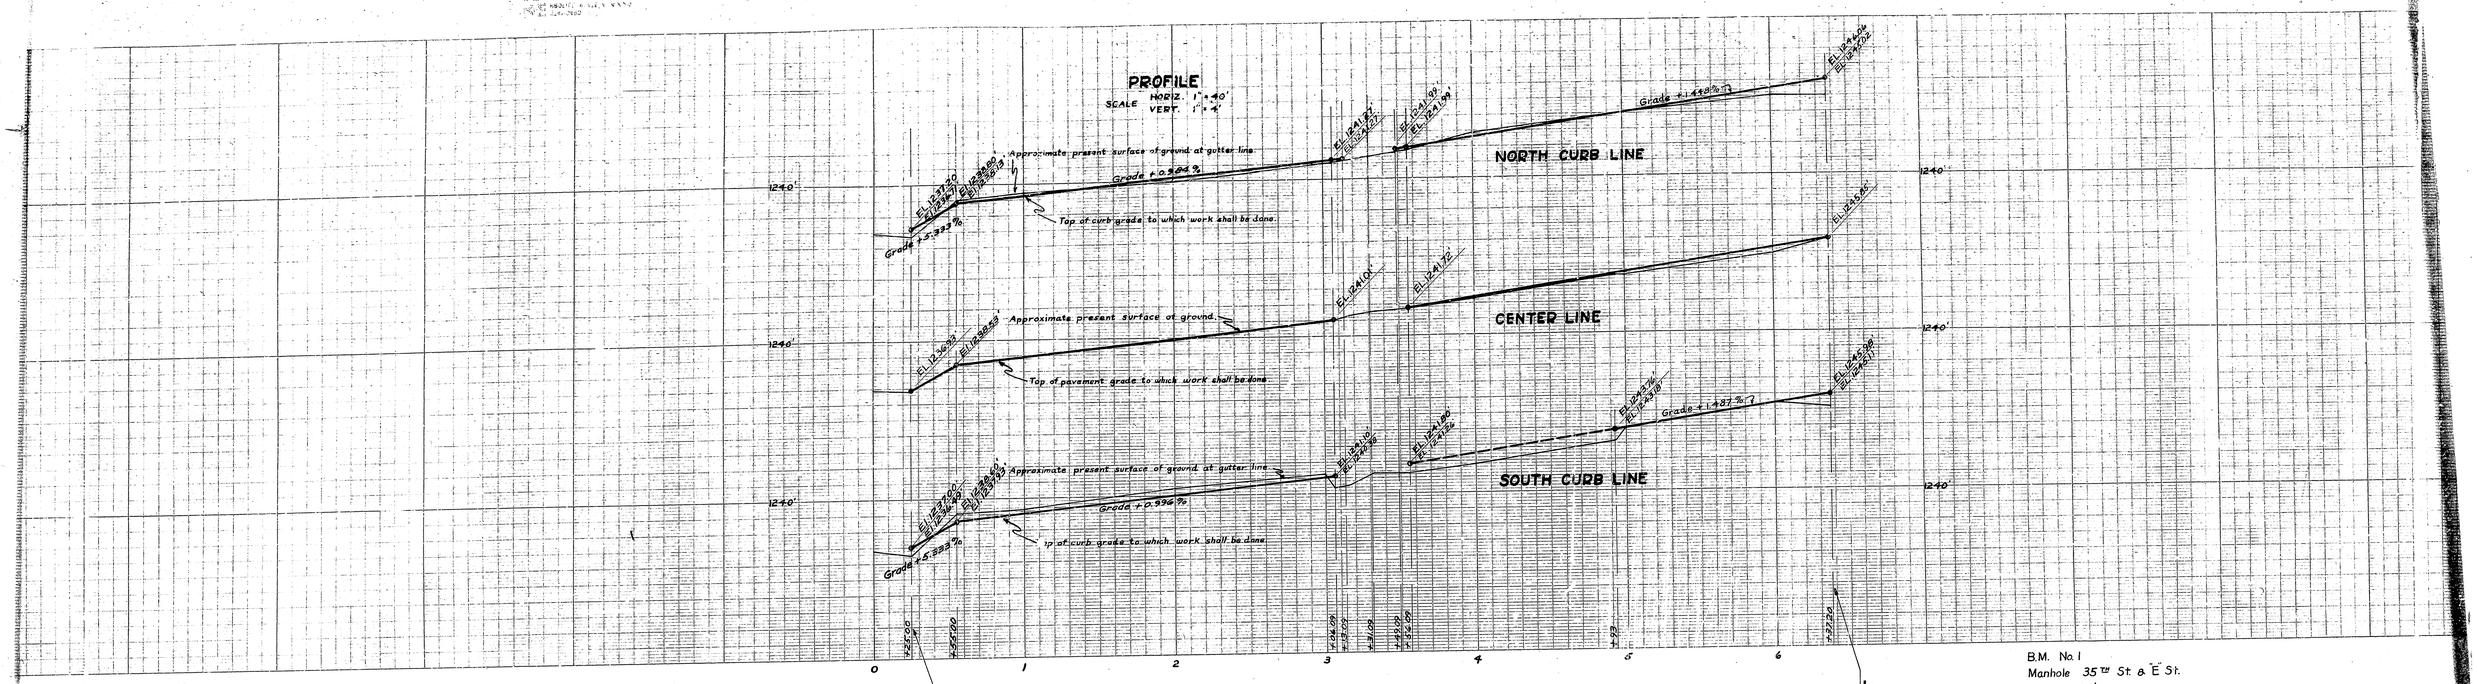

B.M. No. 1
Manhole 35th St. & "E" St.
El. 1246.34'

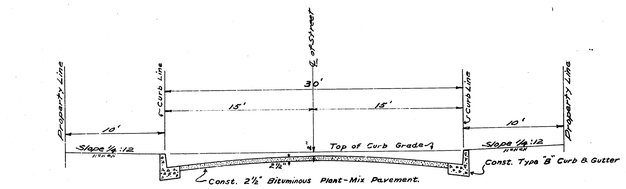

TYPICAL CROSS-SECTION
STA. 0+25 TO STA. 3+16
STA. 4+93 TO STA. 6+37
SCALE { HOR. 1" = 6' VERT. 1" = 3'

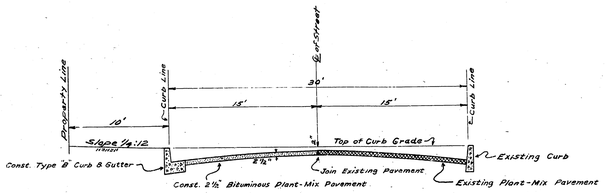

TYPICAL CROSS-SECTION
STA. 3+16 TO STA. 4+93
SCALE: { HORIZ. 1" = 6' VERT 1" = 3'

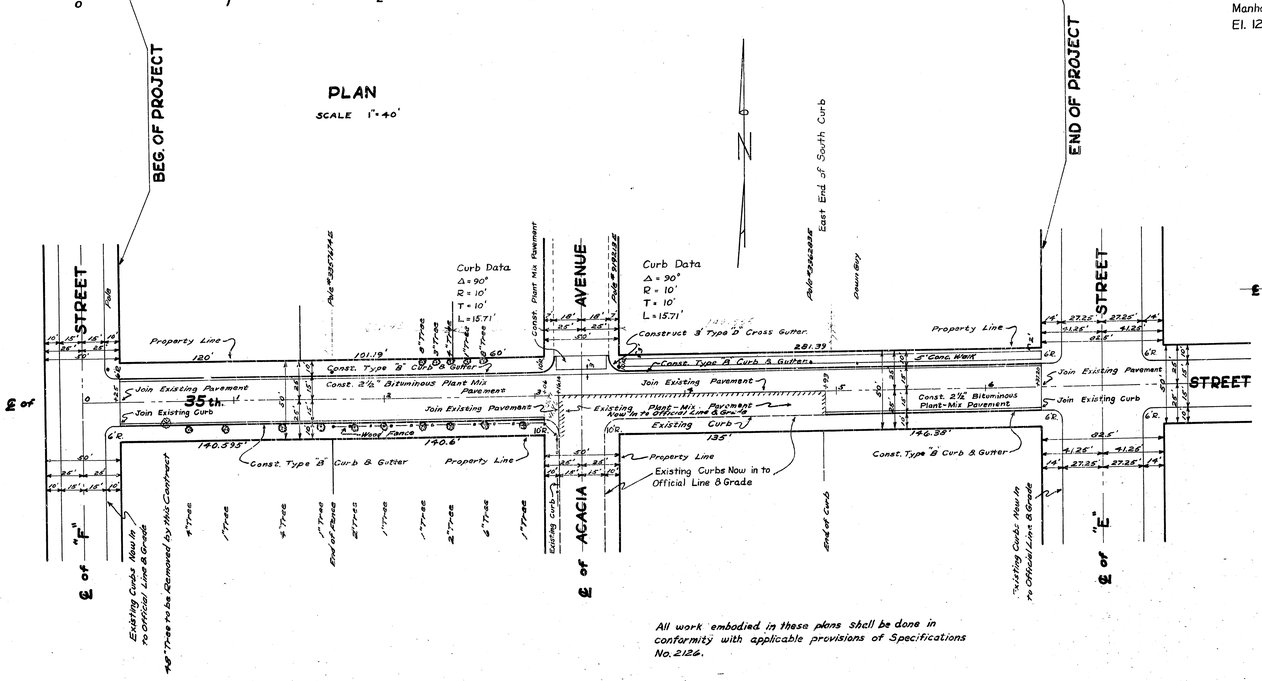

All work embodied in these plans shall be done in conformity with applicable provisions of Specifications No. 2124.

INTERSECTION LEVELS

SCALE 1" = 20'

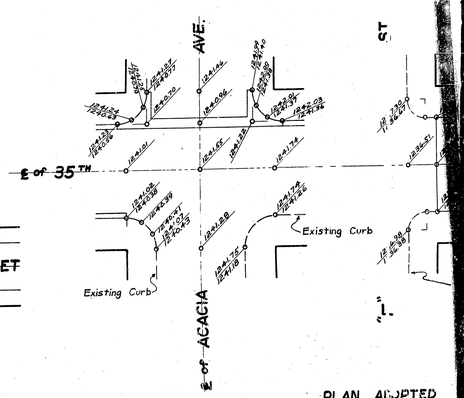

PLAN ADOPTED

DEPARTMENT OF
CITY OF SAN B
35th. ST
"E" STREET TO "F
CURB AND

SUBMITTED BY
APPROVED July 31.
CITY ENGINEER
REGISTERED CIVIL ENGINEER