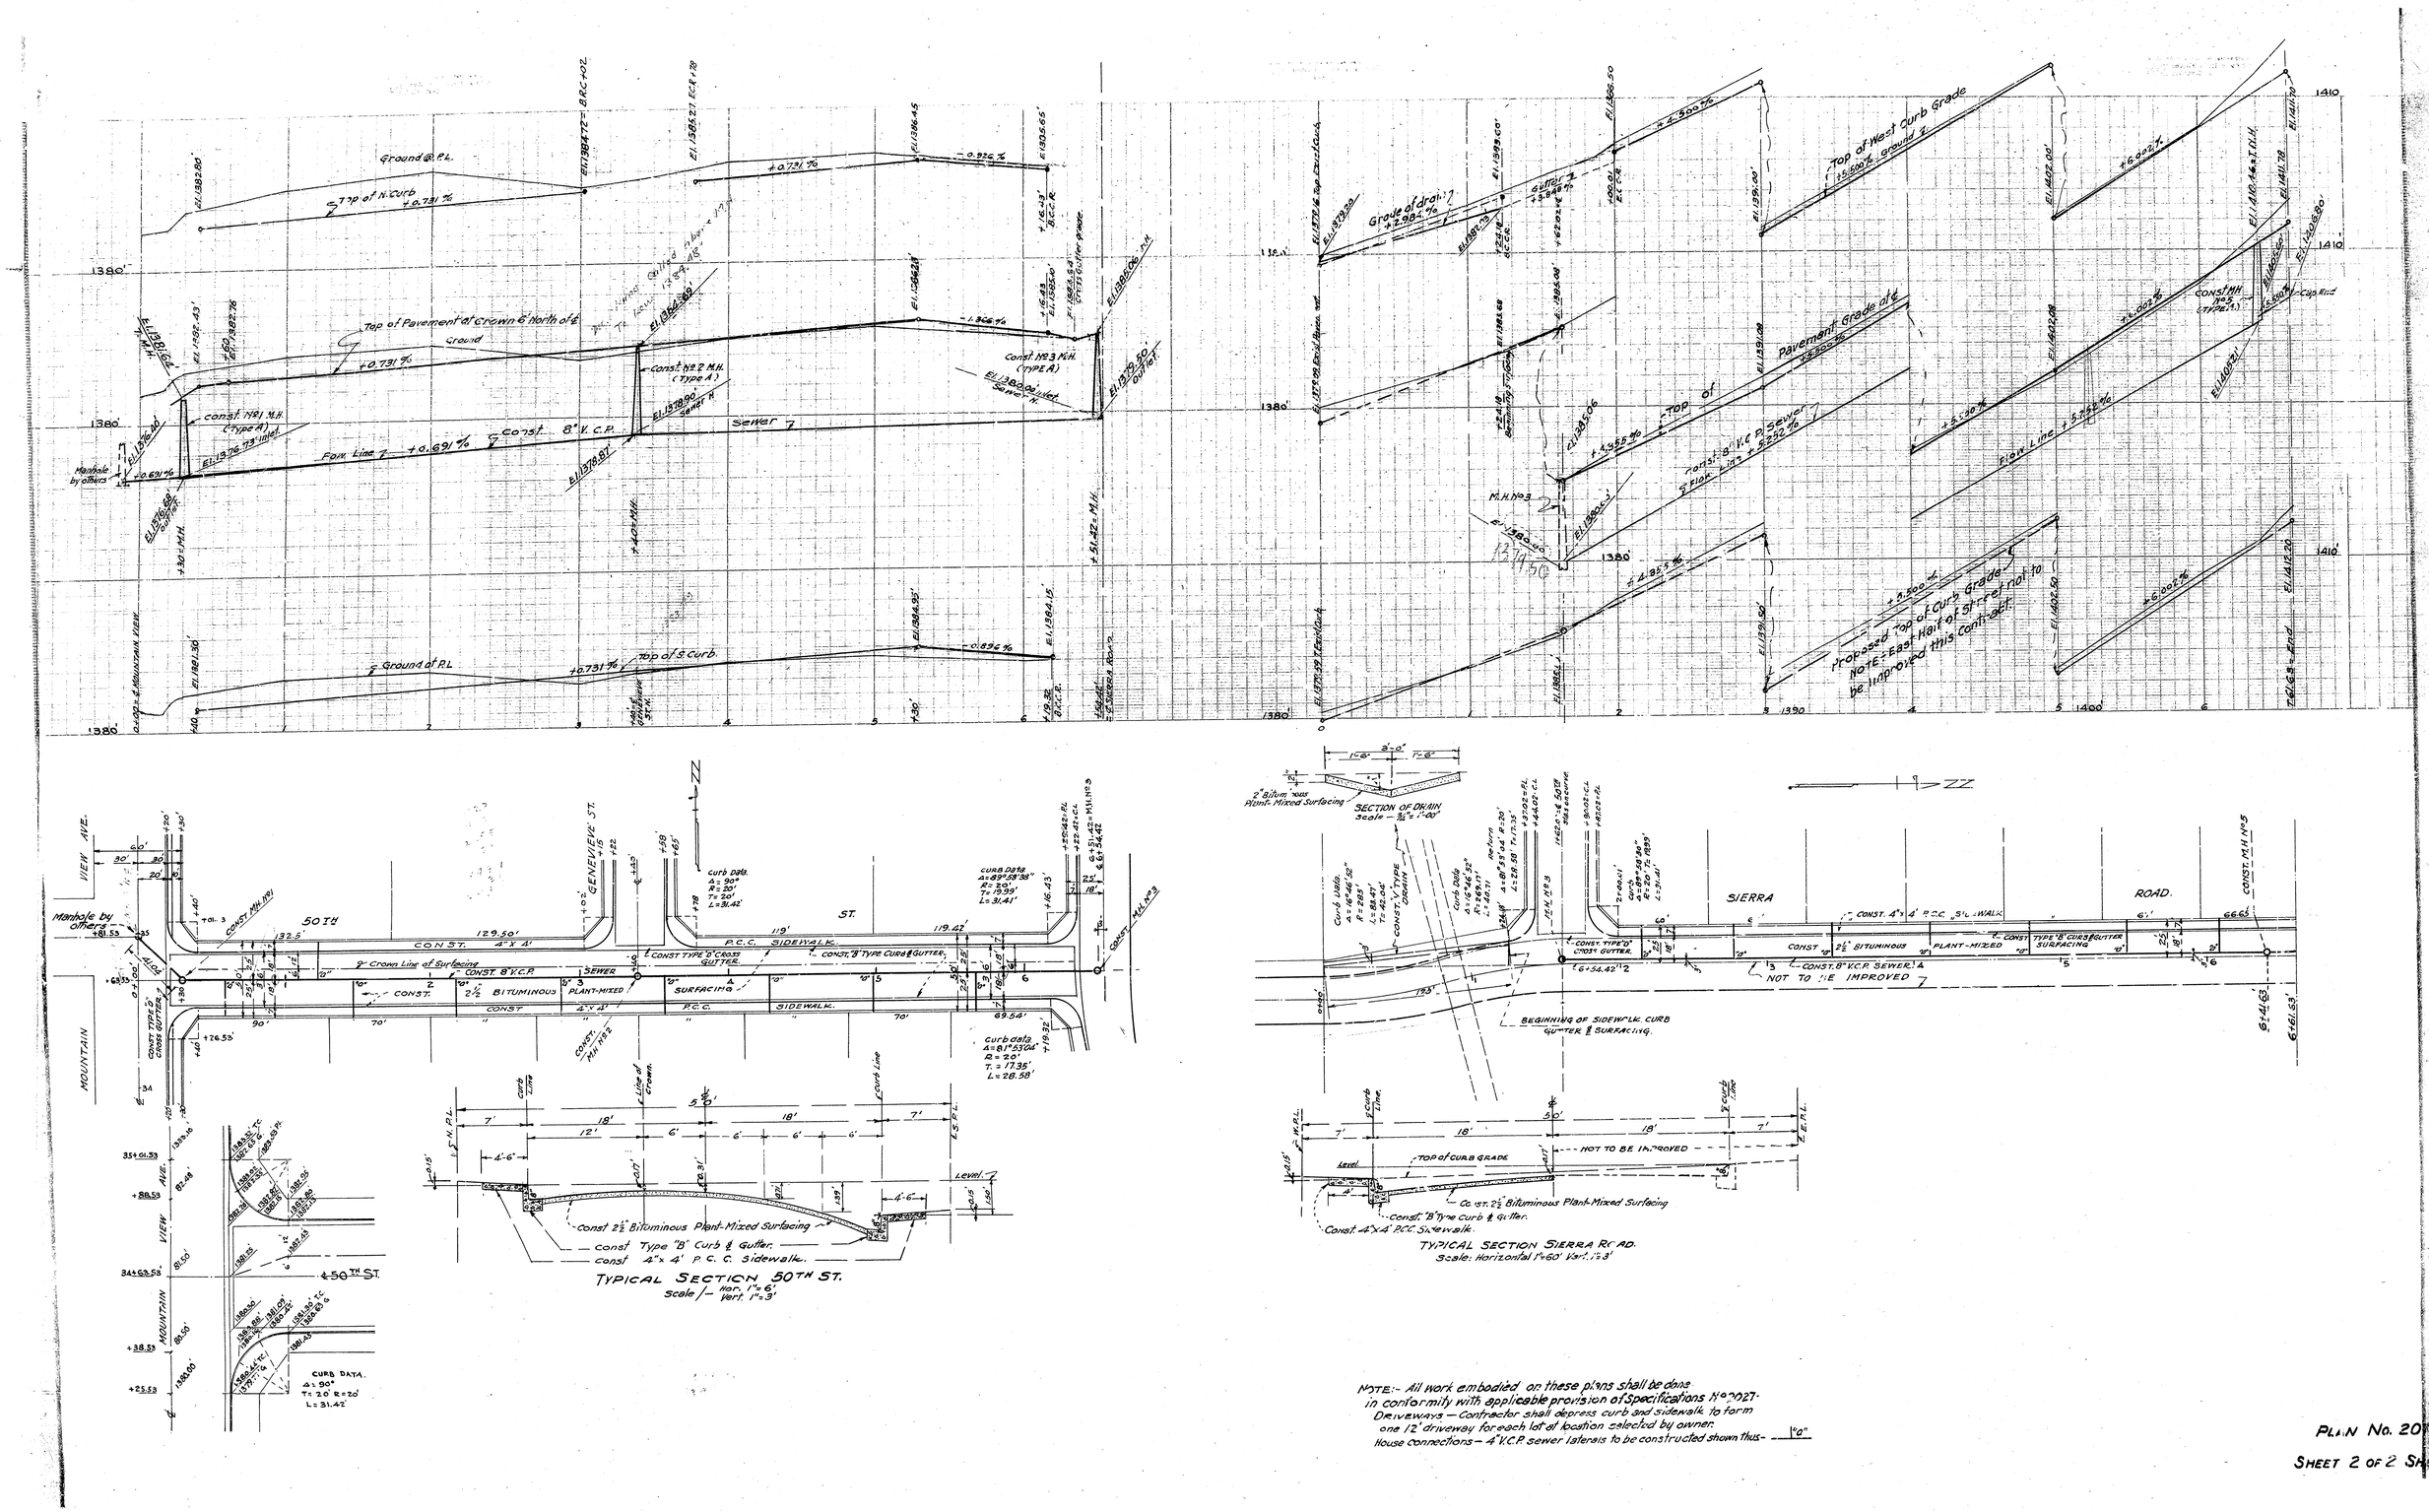


NOTE:- All work embodied on these plans shall be done in conformity with applicable provision of Specifications No. 2027.
Driveways — Contractor shall depress curb and sidewalk to form one 12' driveway for each lot at location selected by owner.
House connections — 4" V.C.P. sewer laterals to be constructed shown thus- ——|'0"

PLAN No. 20

SHEET 2 OF 2 SH

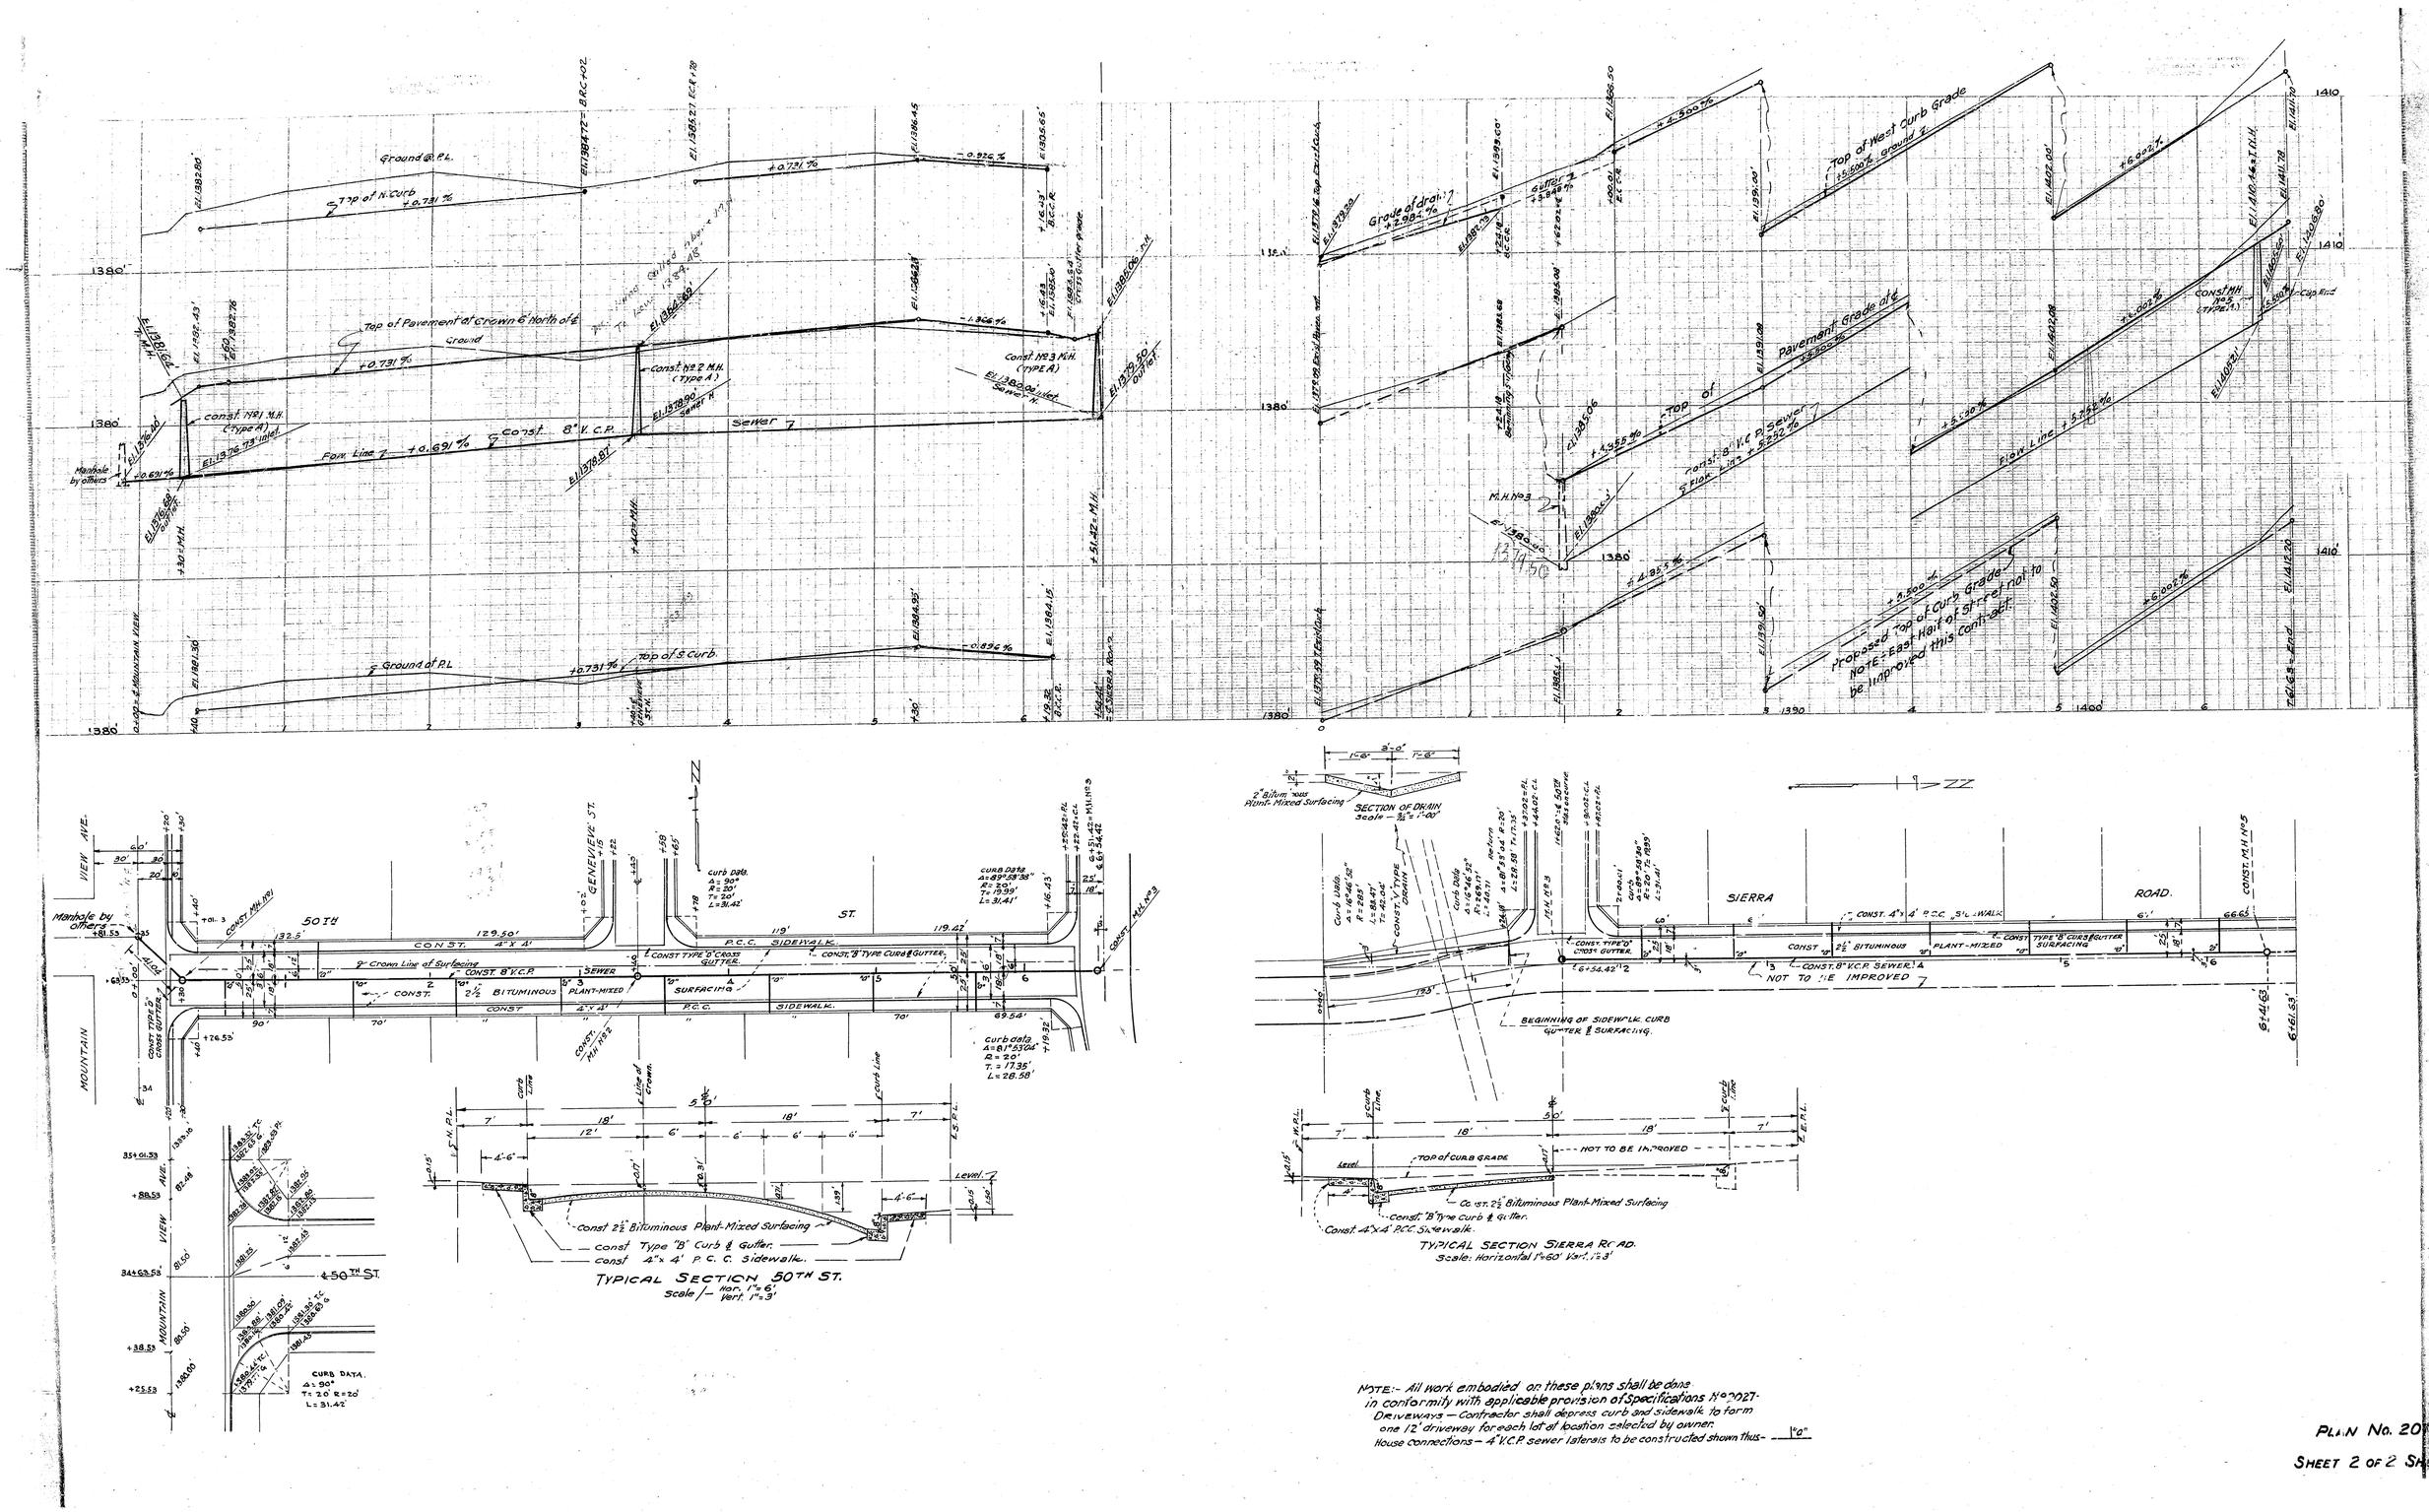


NOTE:- All work embodied on these plans shall be done in conformity with applicable provision of Specifications No. 2027.
Driveways — Contractor shall depress curb and sidewalk to form one 12' driveway for each lot at location selected by owner.
House connections — 4" V.C.P. sewer laterals to be constructed shown thus- ——|'0"

PLAN No. 20

SHEET 2 OF 2 SH

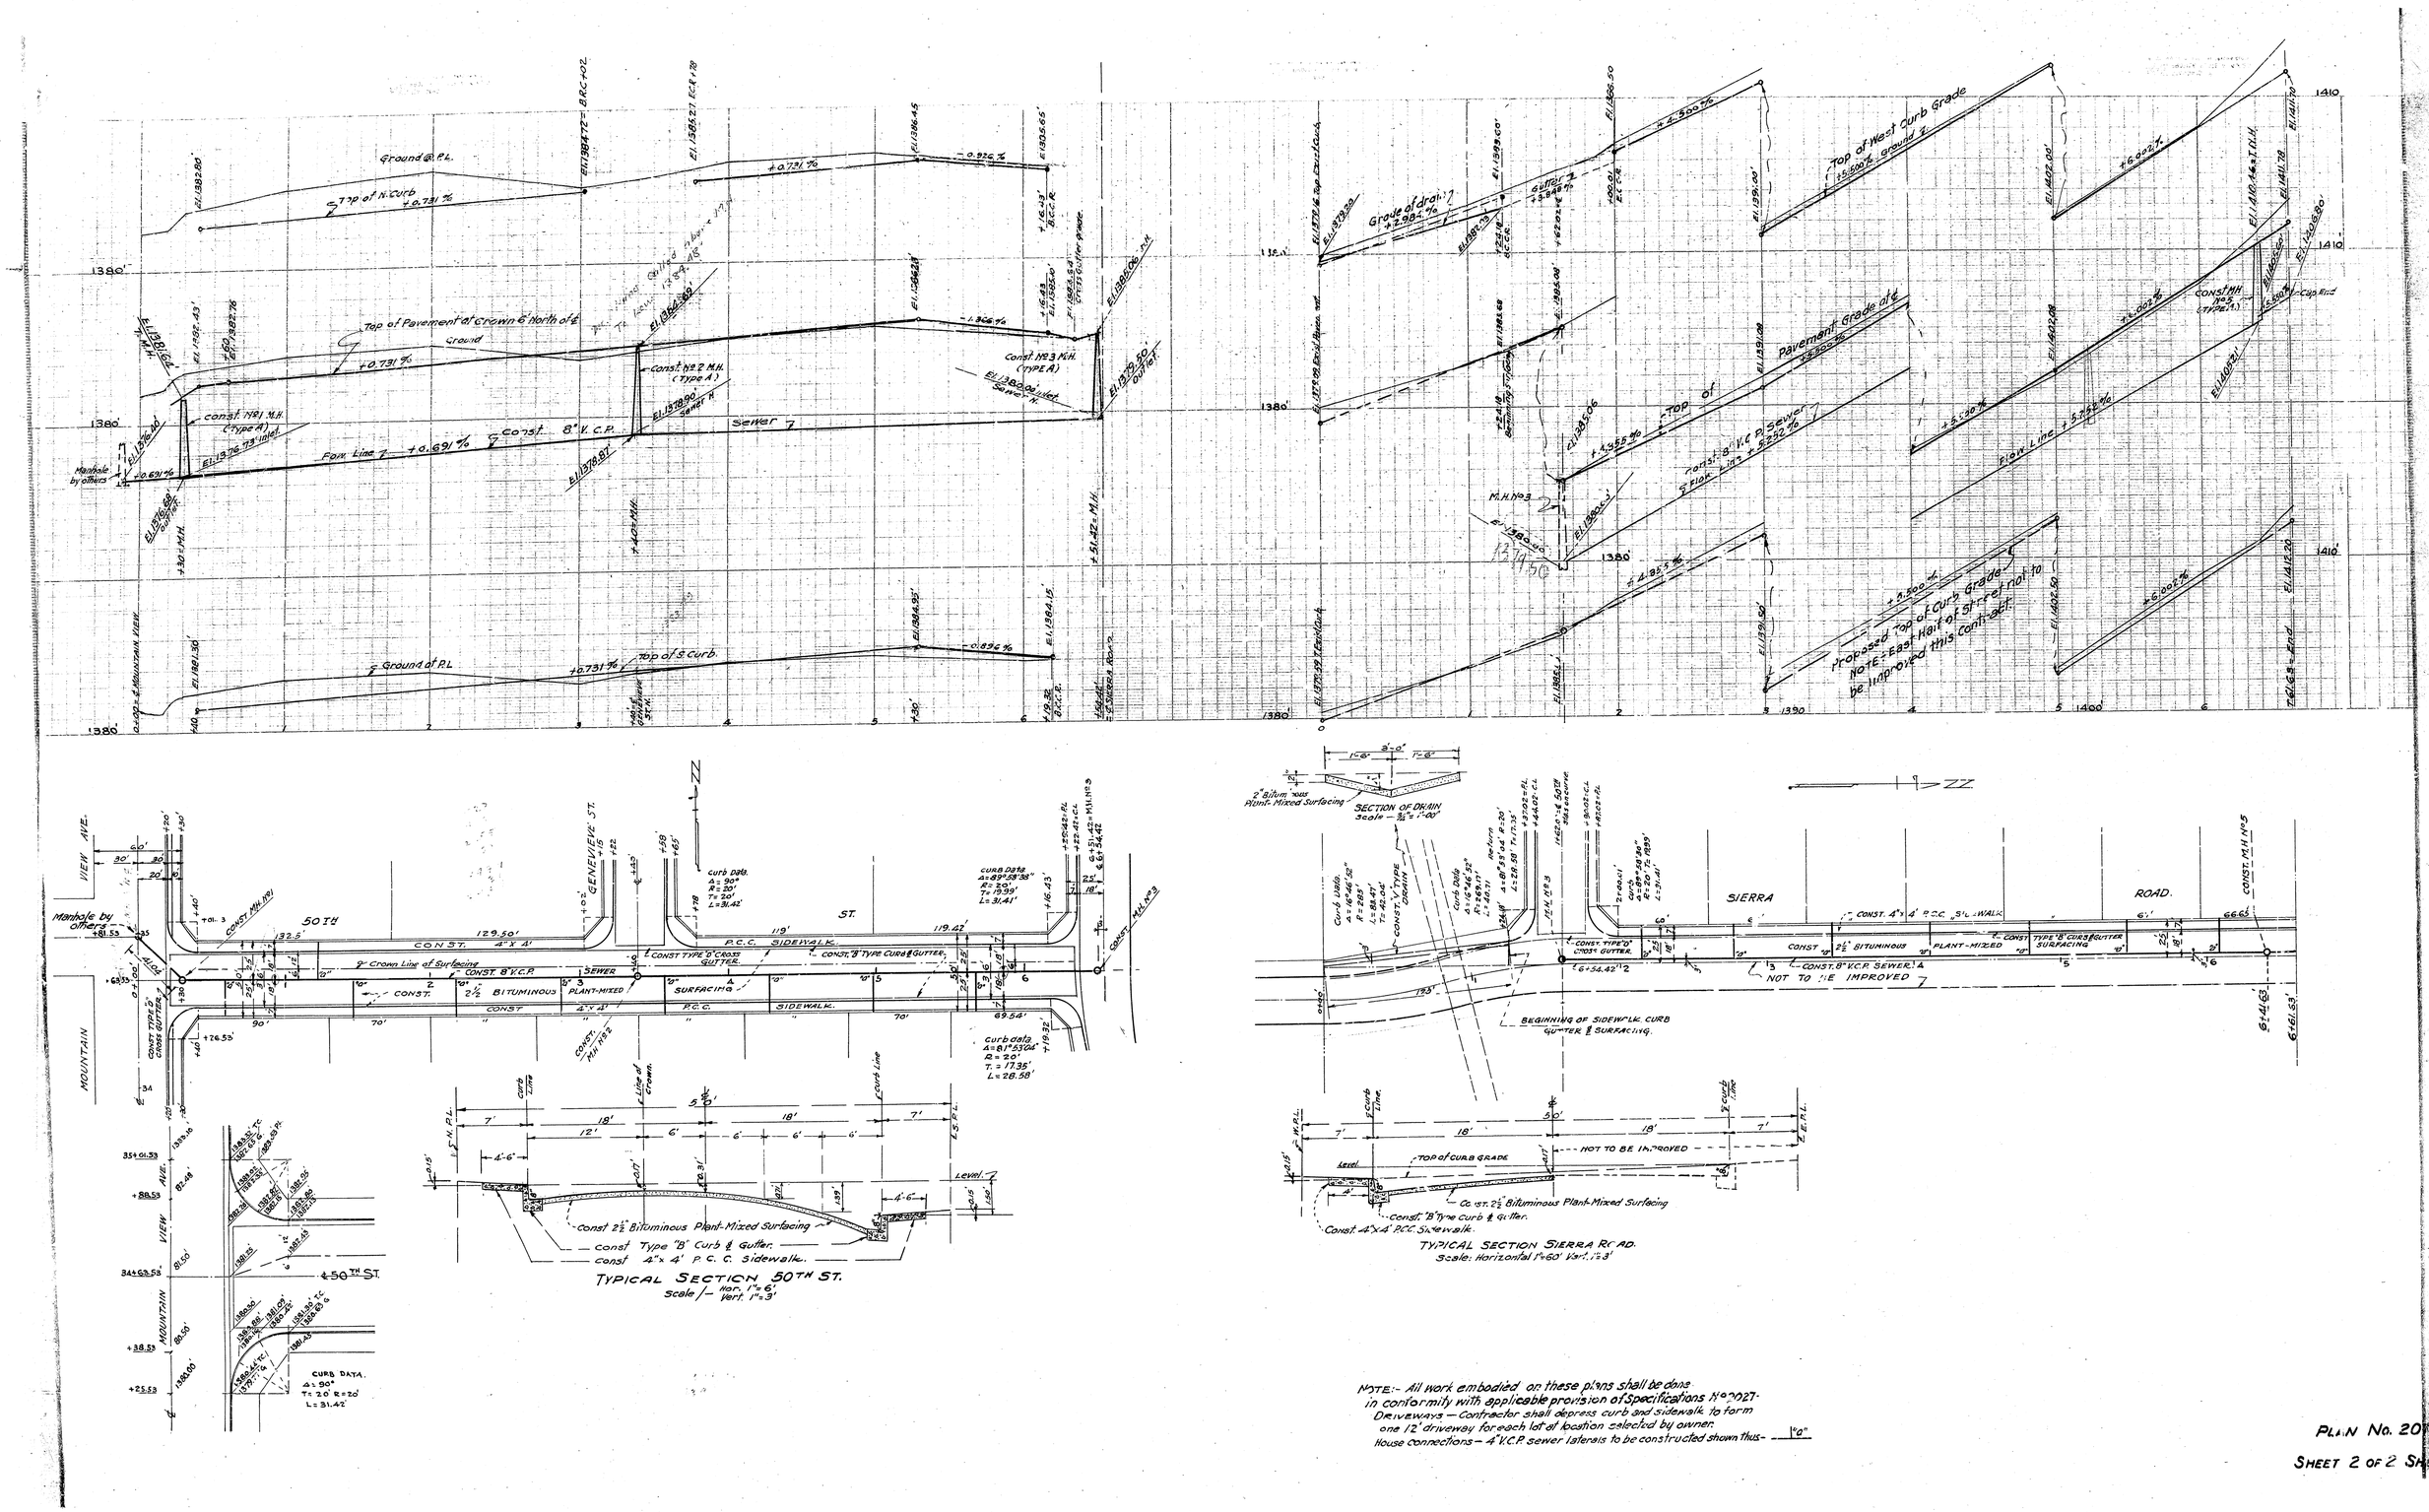


NOTE:- All work embodied on these plans shall be done in conformity with applicable provision of Specifications No. 2027.
Driveways — Contractor shall depress curb and sidewalk to form one 12' driveway for each lot at location selected by owner.
House connections — 4" V.C.P. sewer laterals to be constructed shown thus- ——|'0"

PLAN No. 20

SHEET 2 OF 2 SH