61-223

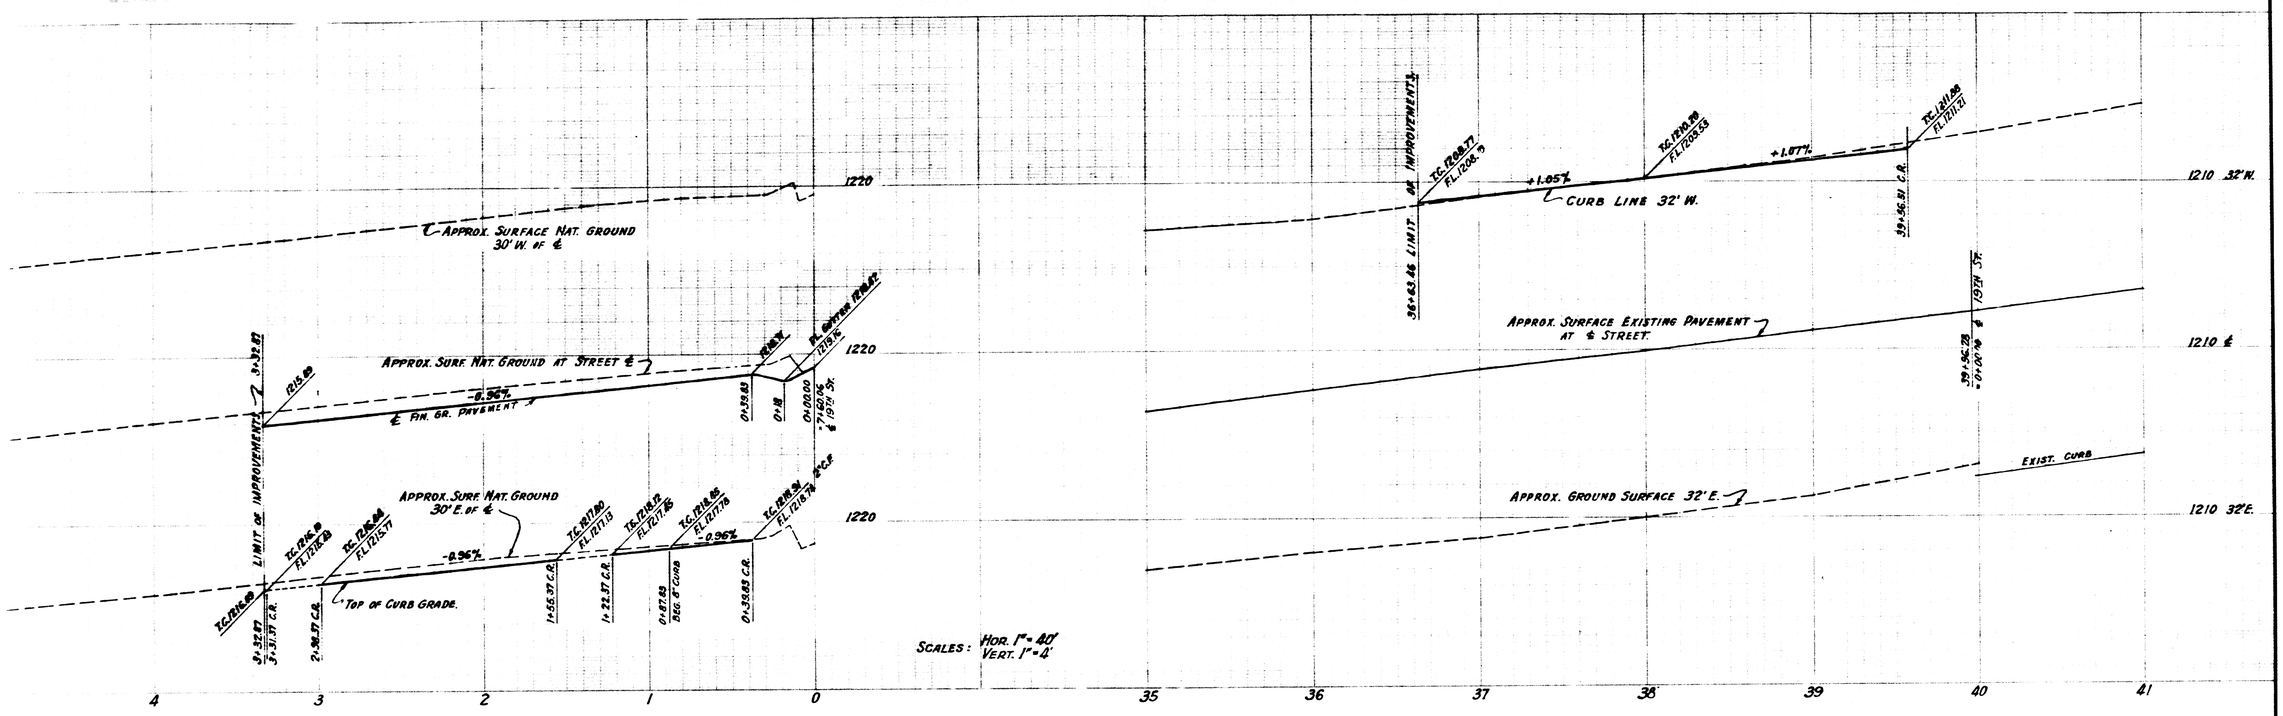


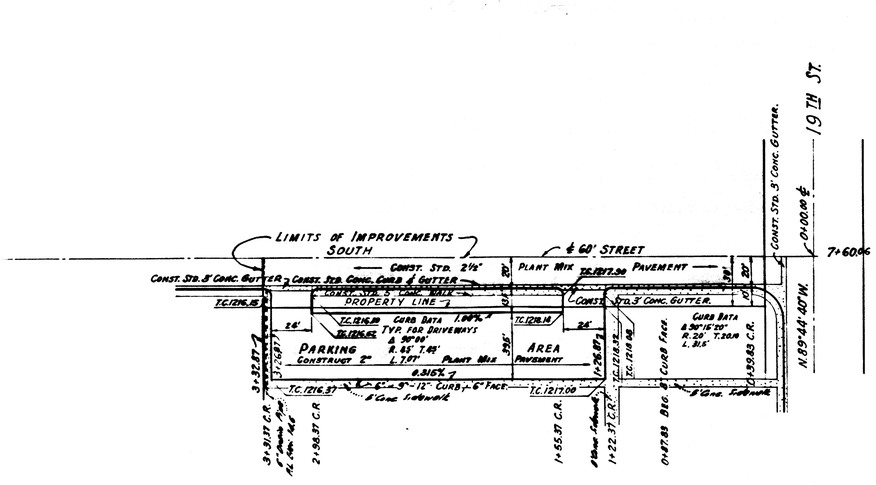


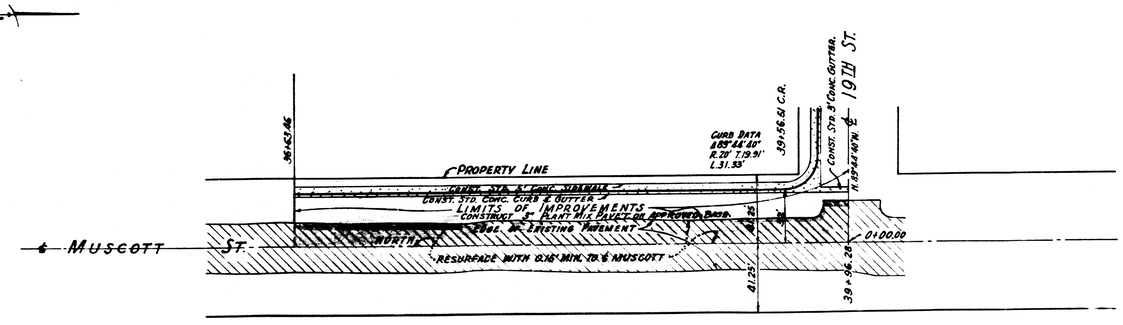


| | |
|---|---|
| FILE NO: | CURBS, GUTTERS AND PAVING MUSCOTT ELEMENTARY SCHOOL |
| DRAWN BY: H.S.T. | |
| CHECKED BY: | |
| APPROVAL RECOMMENDED: R.E. 2694 | APPROVED Donald E. Wilfong DATE: 6-22-59 CE 11771 |
| Arthur J. Sullivan AND ASSOCIATES 939 "D" STREET SAN BERNARDINO CALIF. | DRAWING NO. SHEET 2 OF 2 |
| SCALE: AS NOTED | DATE: MAY 29, 1959. |