PLAN No 1061
FOR THE IMPROVEMENT OF
ARROWHEAD AVENUE
BETWEEN
BRIDGE STREET AND HILDA STREET
IN THE

CITY OF SAN BERNARDINO CALIFORNIA

SEPTEMBER 1930

A. H. LOWE,
CITY ENGINEER.

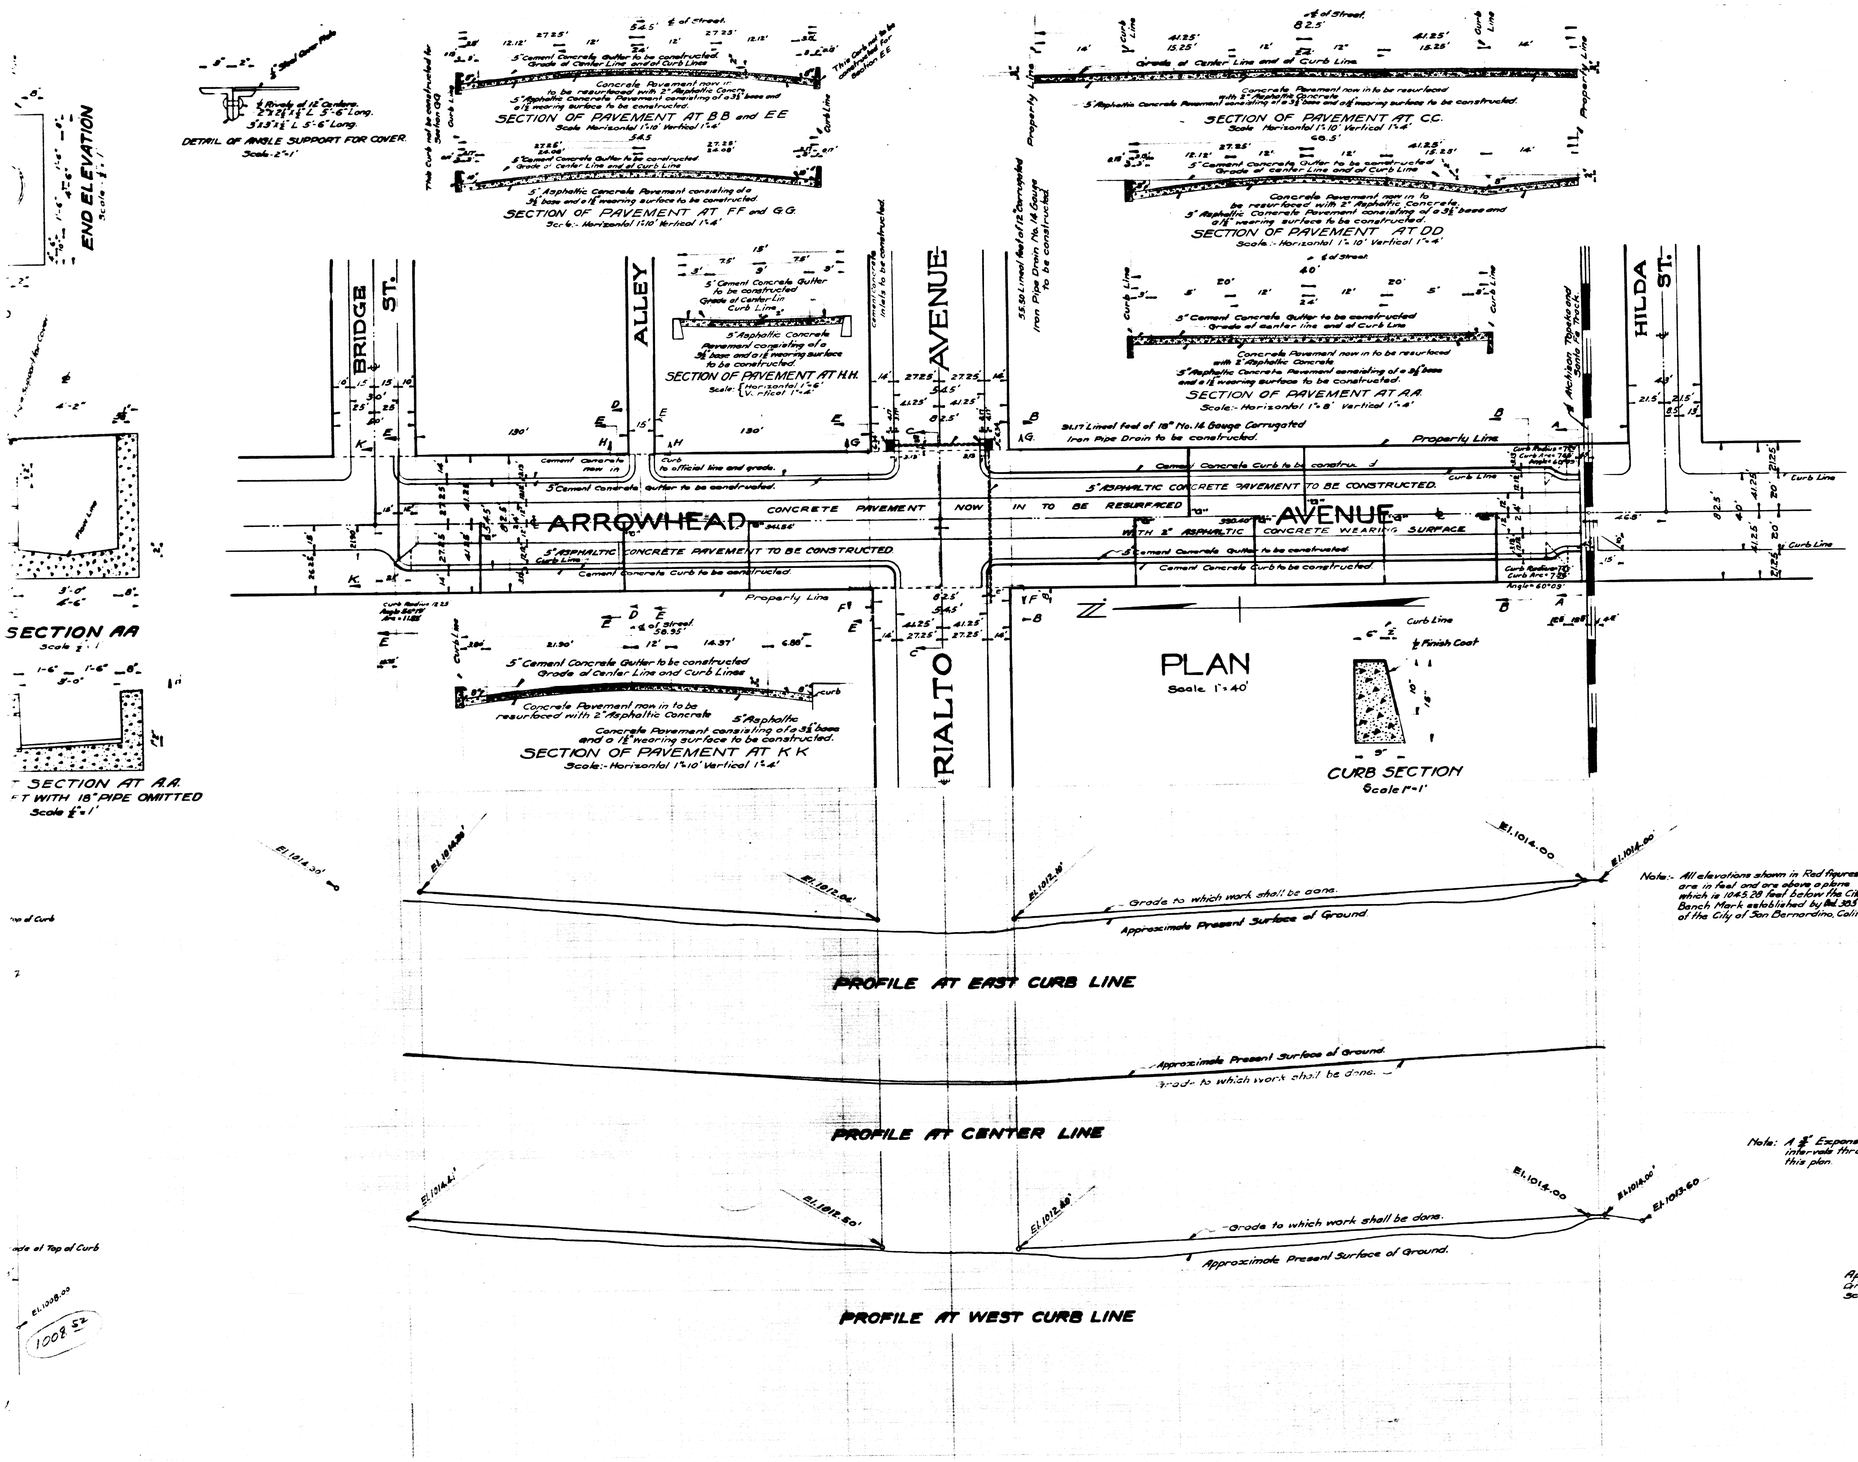

GRADE ORDINANCE
Grade of Arrowhead Avenue was established by Ordinance No 665 dated 3-1-17 of the City of San Bernardino, California.

SEPT. 30 1930
A. H. Lowe

PLAN ADOPTED OCTOBER 6, 1930.

—TITLE TO STREETS—

Title of the City of San Bernardino to Arrowhead Avenue was given by dedication of the Rancho San Bernardino as recorded in Book 7 of Map of Page 2 records of the County of San Bernardino, and by City of San Bernardino as recorded in Book 7 of Maps, at Page 1.

Note:- All elevations shown in Red figures are in feet and are above datum which is 1045.28 feet below the City Bench Mark established by the 303 of the City of San Bernardino, Calif.

—LEGEND—

" or in. means inch or inches.
' or ft. means foot or feet.
℄ means Center Line.
St. means Street.
El. means elevation.
No. means number.
Cement Concrete Curb to be constructed shown thus in plan ——— thus in section
Cement Concrete Gutter to be constructed shown thus in plan thus in section
5" Asphaltic Concrete Pavement consisting of a 3½" base and a 1½" wearing surface to be constructed shown thus in plan thus in section
Concrete Pavement now in to be resurfaced with 2" Asphaltic Concrete shown thus in plan thus in section
Cement Concrete Inlet to be constructed shown thus in plan
12" and 18" Corrugated Iron Pipe Drain to be constructed shown thus in plan
L means Angle
4" Vitrified Saddles with 4" Vitrified Pipe Connecting Sewers to be constructed shown thus

Note: A ½" Expansion Joint shall be constructed at approximately 50 feet intervals thru all concrete curb and gutters ordered constructed on this plan.

—PROFILE LEGEND—

Approximate Present Surface of ground shown by Black Lines thus — —
Grade to which work shall be done shown by red lines thus ———
Scale: Horizontal 1"=40' Vertical 1"=4'

SEWER DETAIL

Number of 4" Vitrified Saddles to be installed 9
Lineal Feet 4" Vitrified Pipe Connecting Sewers to be constructed 371.25
Number of 4" Vitrified Pipe Connecting Sewers to be constructed 9

1008.52