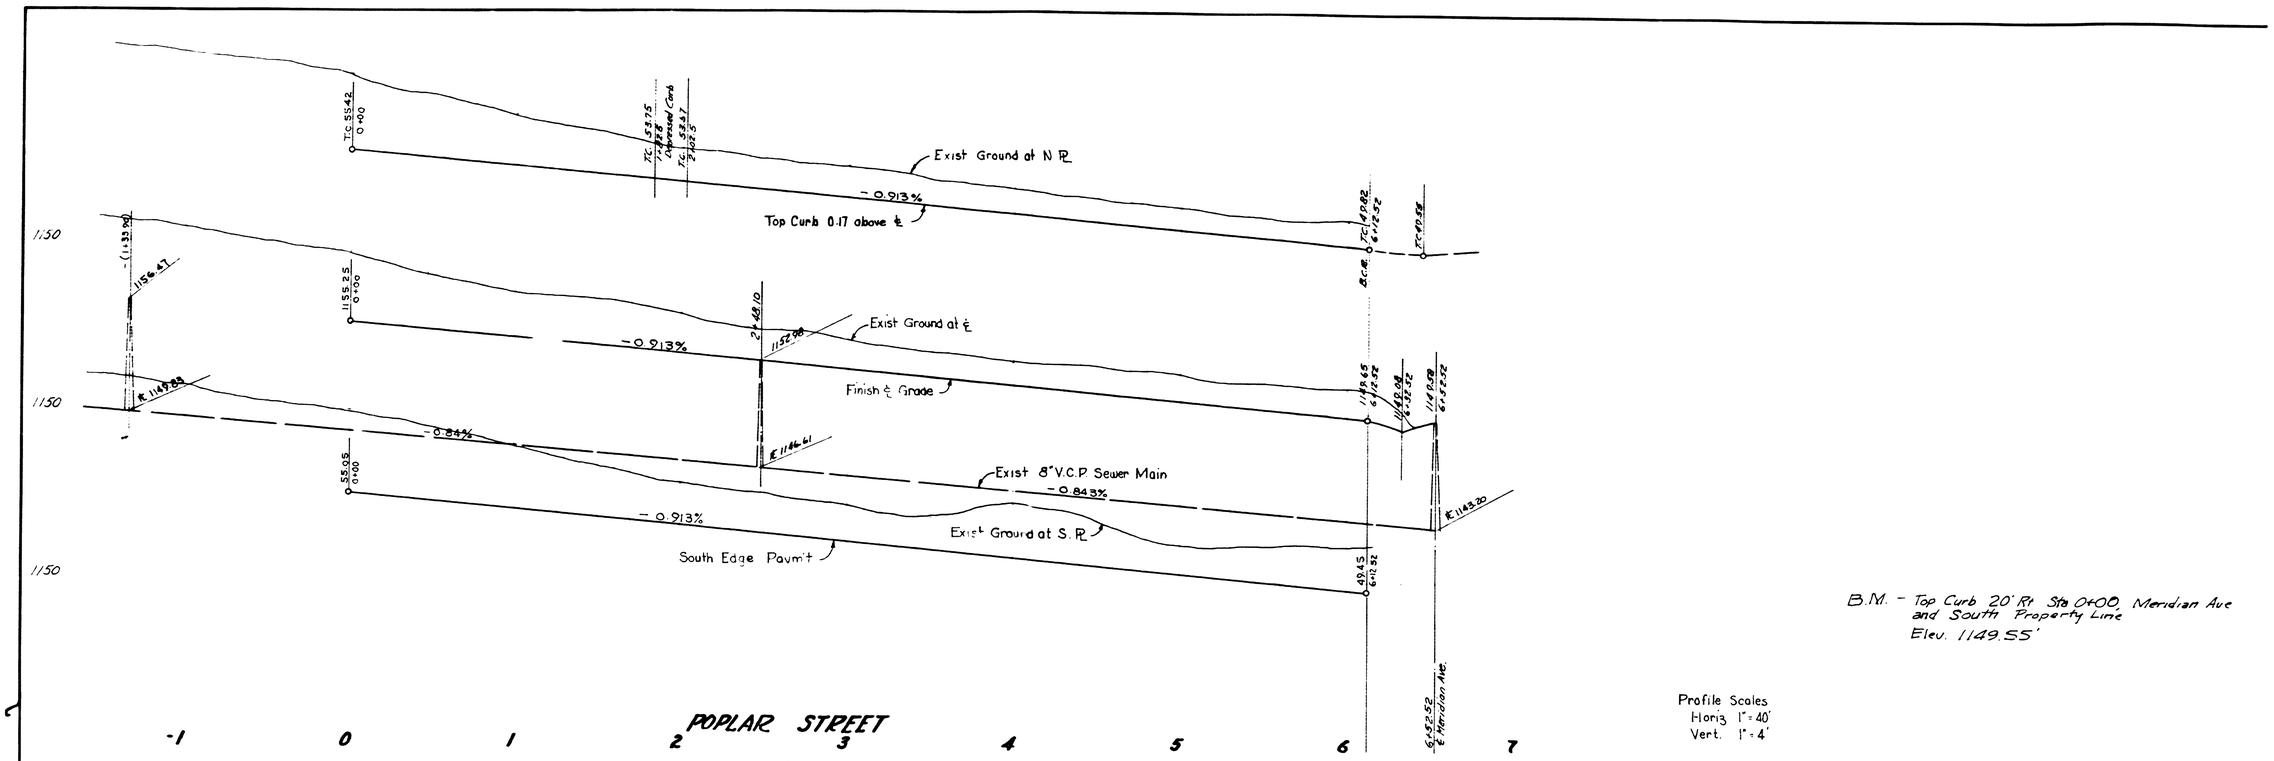

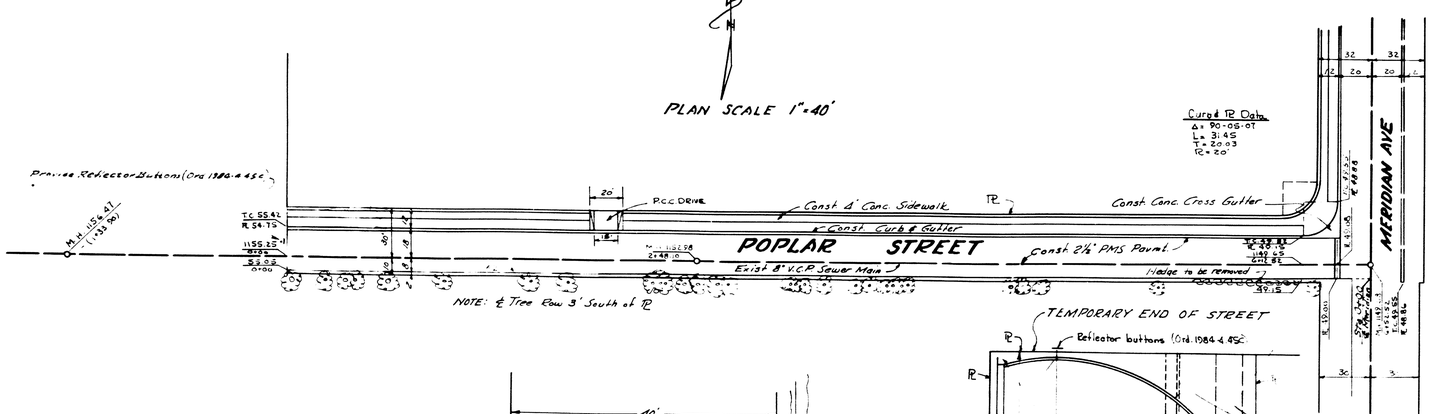

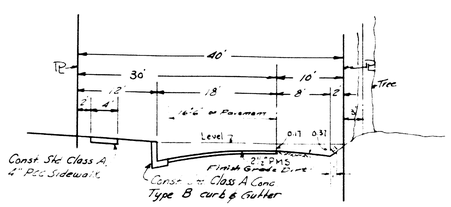

TYPICAL SECTION
POPLAR STREET
N.T.S.

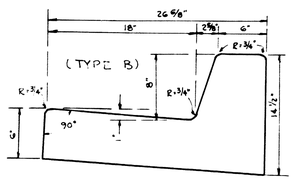

TYPICAL SECTION - P.C.C. CURB AND GUTTER

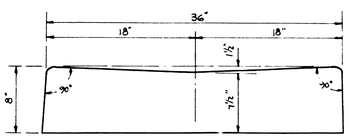

TYPICAL SECTION - P.C.C. CROSS GUTTER

POPLAR STREET REVISION 1 SEPT. 14, 1959
Approved: [illegible] 9-14-59
City Engineer Date

DEPARTMENT OF ENGINEERING
CITY OF SAN BERNARDINO
STREET IMPROVEMENT PLANS
POPLAR STREET

SUBMITTED BY John [illegible] Lockwood, C.E. REFERENCE
APPROVED July 28, 1959 DRAWN BY
[illegible] CITY ENGINEER CHECKED BY
REGISTERED CIVIL ENGINEER NO. 3873

DRAWING NO. 2707