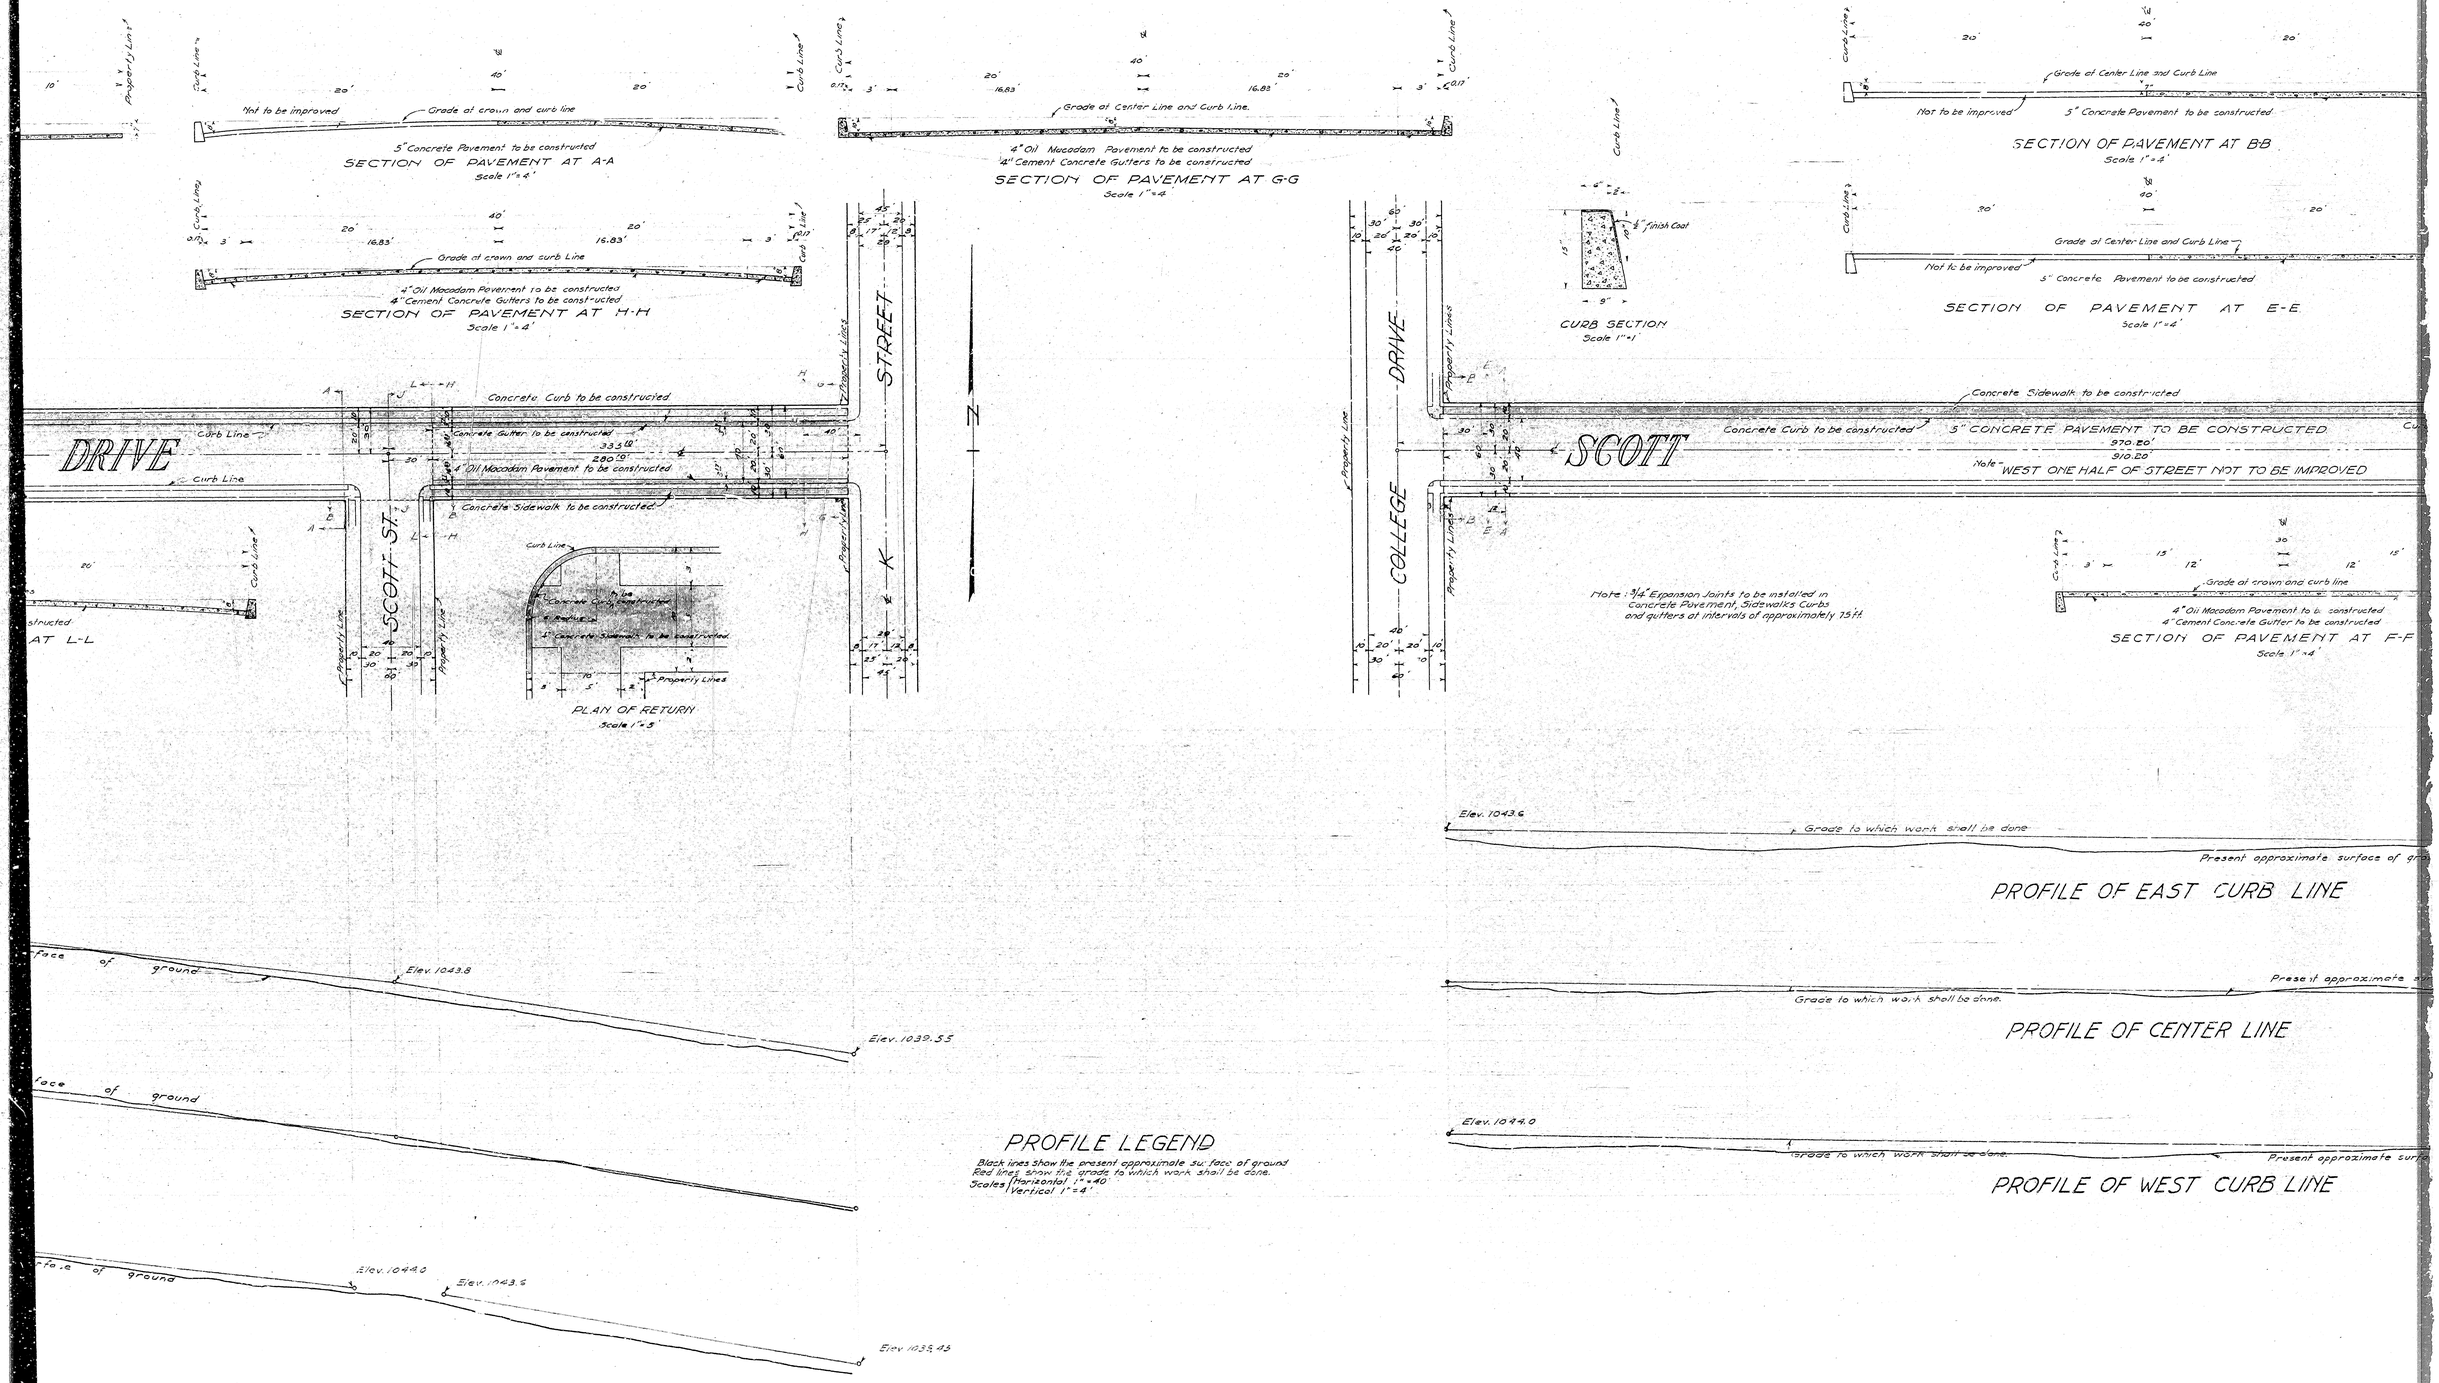
Not to be improved
Grade at crown and curb line
5" Concrete Pavement to be constructed
SECTION OF PAVEMENT AT A-A
Scale 1" = 4'
Grade at Center Line and Curb Line
4" Oil Macadam Pavement to be constructed
4" Cement Concrete Gutters to be constructed
SECTION OF PAVEMENT AT G-G
Scale 1" = 4'
Grade at Center Line and Curb Line
Not to be improved
5" Concrete Pavement to be constructed
SECTION OF PAVEMENT AT B-B
Scale 1" = 4'
Grade at crown and curb Line
4" Oil Macadam Pavement to be constructed
4" Cement Concrete Gutters to be constructed
SECTION OF PAVEMENT AT H-H
Scale 1" = 4'
Grade at Center Line and Curb Line
Not to be improved
5" Concrete Pavement to be constructed
SECTION OF PAVEMENT AT E-E
Scale 1" = 4'
Finish Coat
CURB SECTION
Scale 1" = 1'
Concrete Curb to be constructed
Concrete Gutter to be constructed
4" Oil Macadam Pavement to be constructed
Concrete Sidewalk to be constructed
DRIVE
SCOTT ST.
STREET
Curb Line
Property Line
Concrete Sidewalk to be constructed
Concrete Curb to be constructed
5" CONCRETE PAVEMENT TO BE CONSTRUCTED
Note - WEST ONE HALF OF STREET NOT TO BE IMPROVED
SCOTT
DRIVE
COLLEGE
Note: 3/4" Expansion Joints to be installed in Concrete Pavement, Sidewalks Curbs and gutters at intervals of approximately 75 ft.
Grade at crown and curb line
4" Oil Macadam Pavement to be constructed
4" Cement Concrete Gutter to be constructed
SECTION OF PAVEMENT AT F-F
Scale 1" = 4'
PLAN OF RETURN
Scale 1" = 5'
Elev. 1043.6
Grade to which work shall be done
Present approximate surface of ground
PROFILE OF EAST CURB LINE
Present approximate surface of ground
Grade to which work shall be done.
PROFILE OF CENTER LINE
Elev. 1044.0
Grade to which work shall be done.
Present approximate surface of ground
PROFILE OF WEST CURB LINE
Elev. 1043.8
Elev. 1039.55
Elev. 1044.0
Elev. 1043.6
Elev. 1035.43
PROFILE LEGEND
Black lines show the present approximate surface of ground
Red lines show the grade to which work shall be done.
Scales Horizontal 1" = 40'
Vertical 1" = 4'