B.M. N&F 5' East 3' North of L.

100.35

QUAIL HOLLOW ROAD

PLAN SCALE 1" = 60'

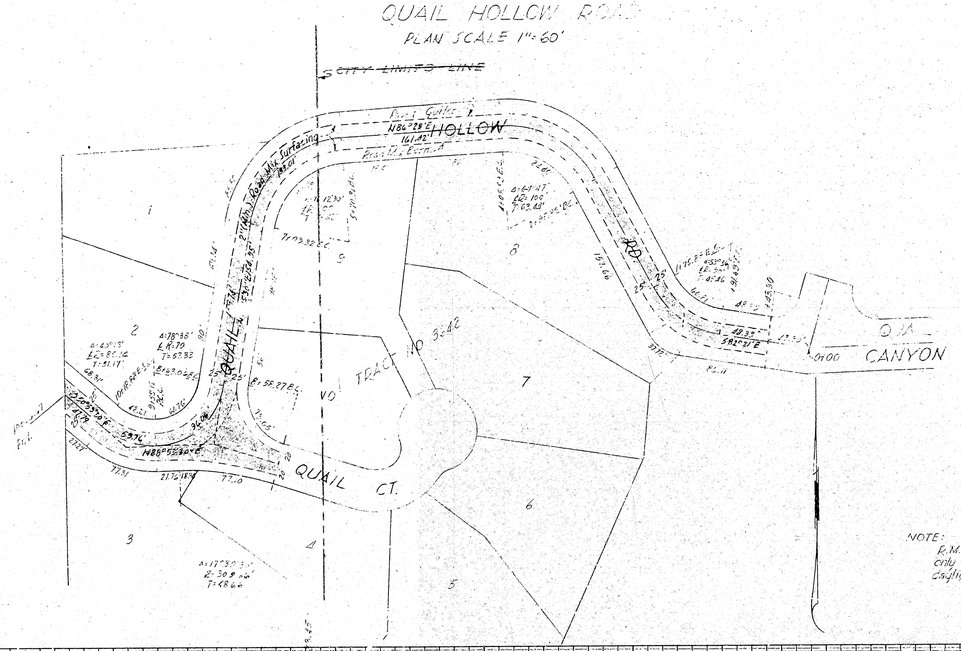

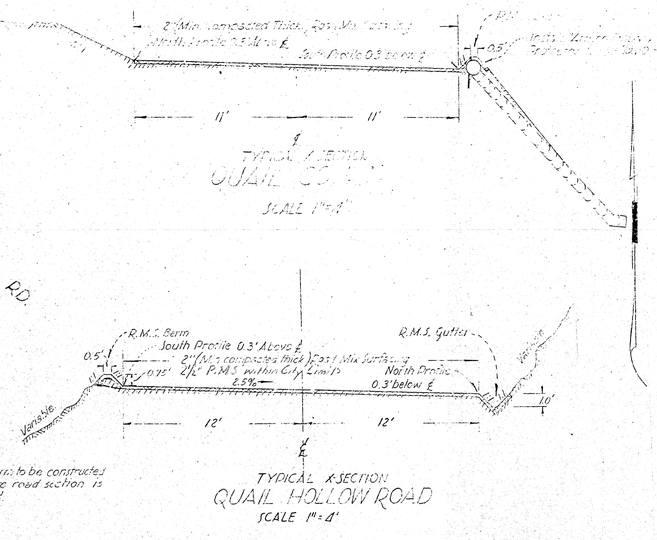

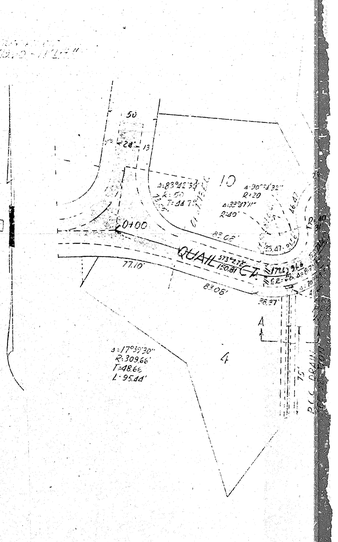

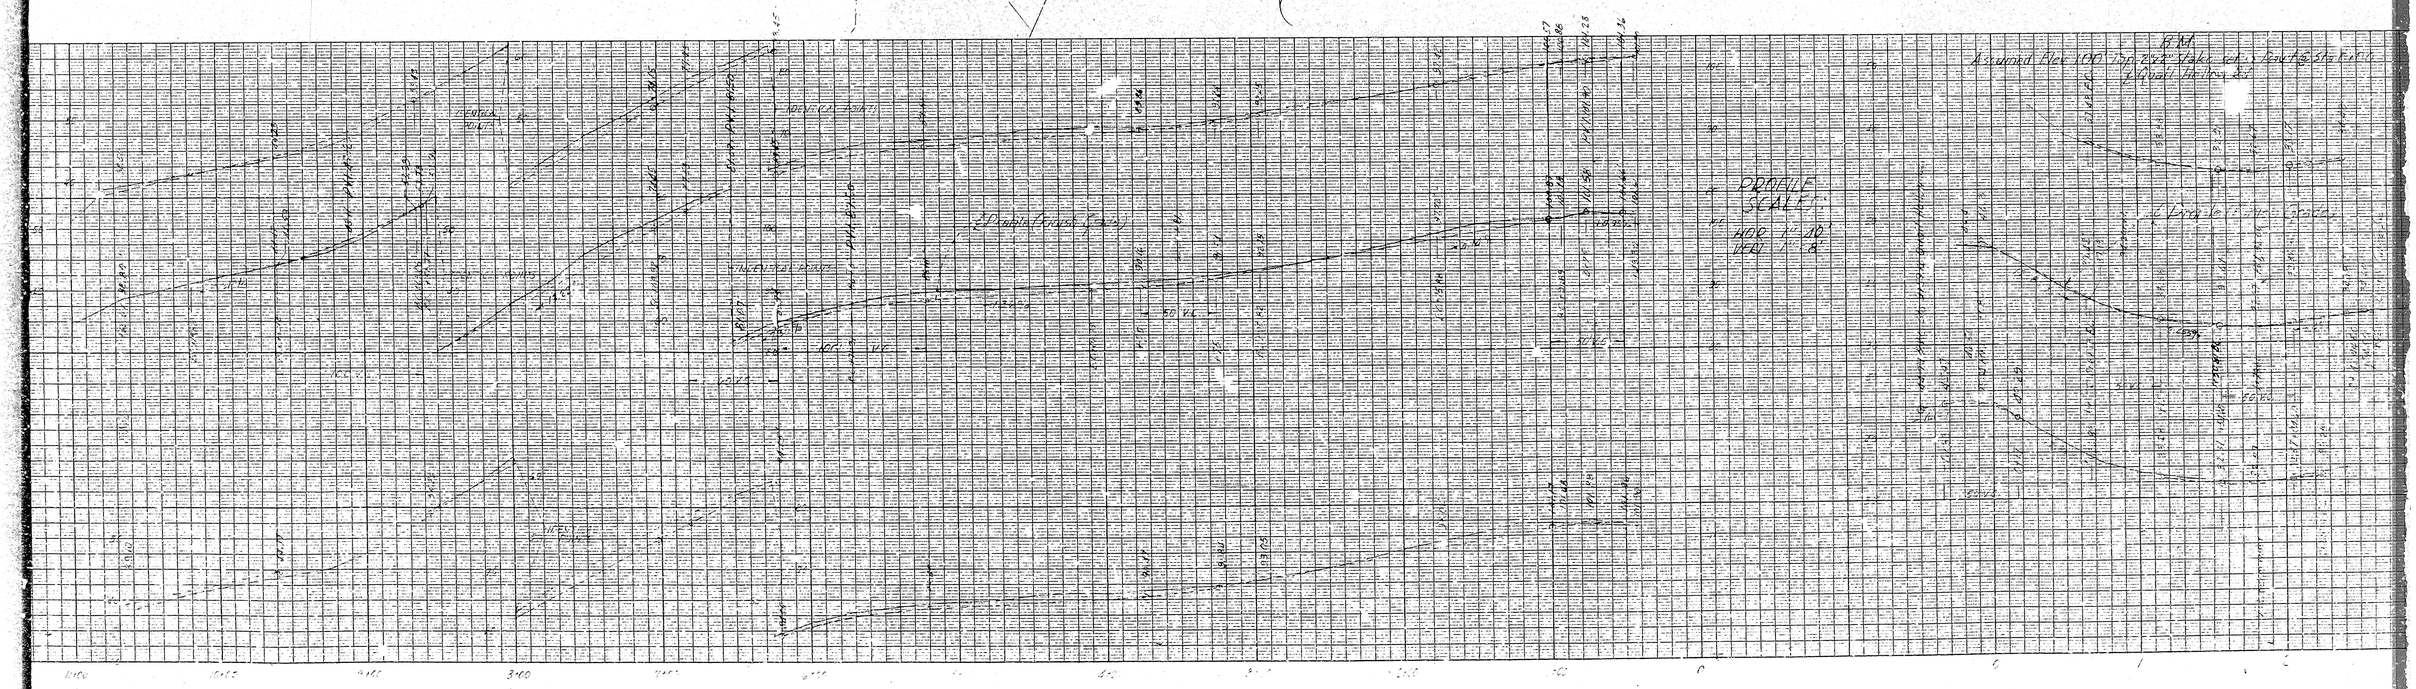

B.M. N&F 5' East 3' North of L.

100.35

QUAIL HOLLOW ROAD

PLAN SCALE 1" = 60'

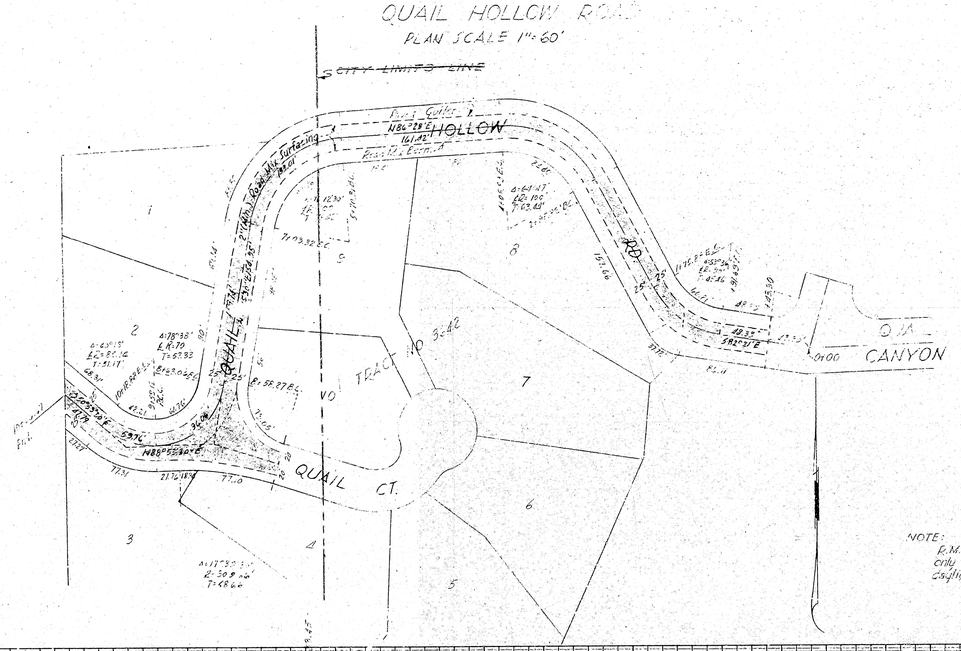

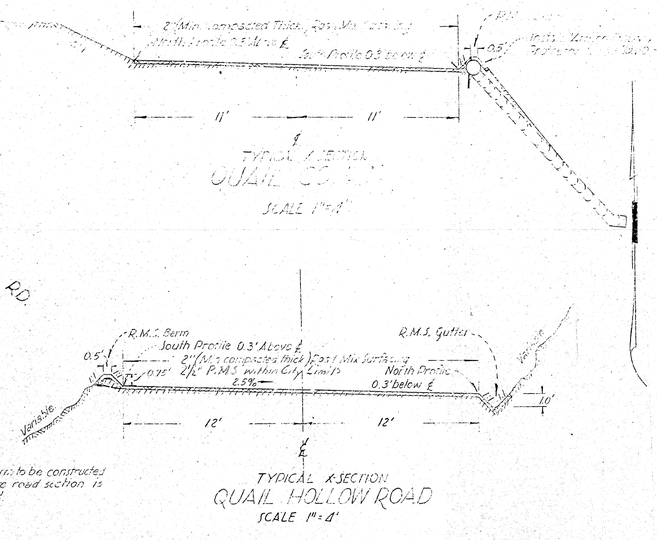

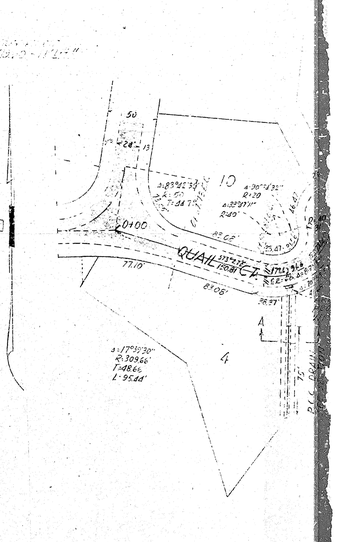

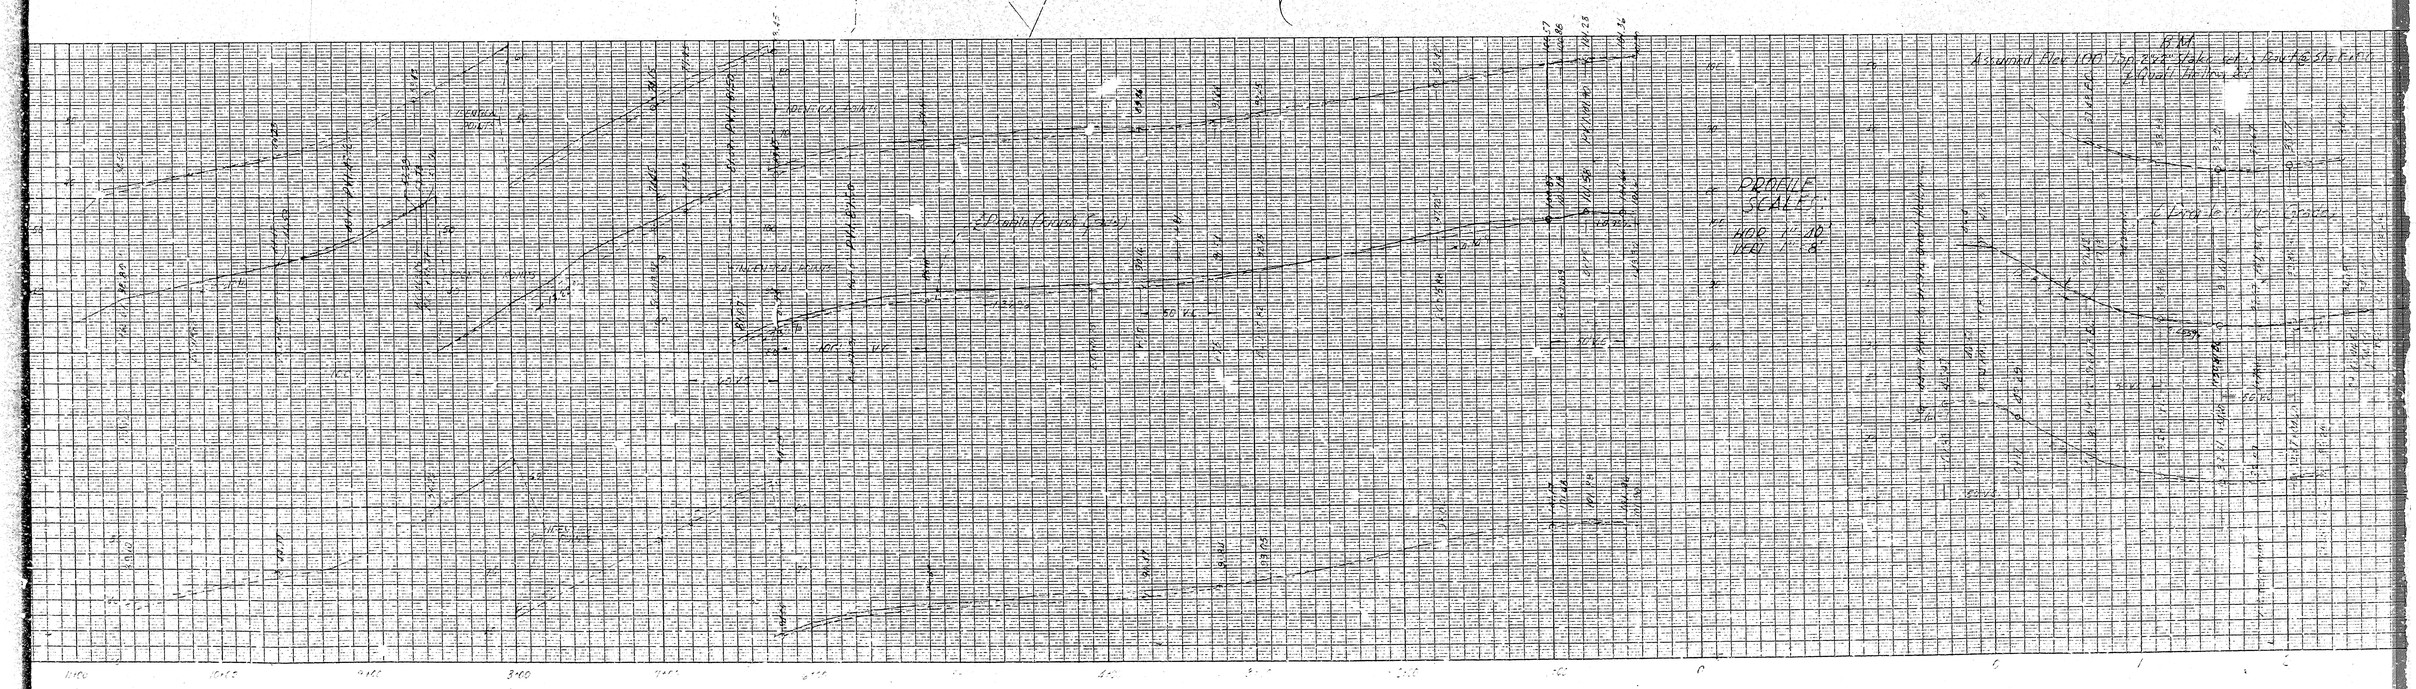

B.M. N&F 5' East 3' North of L.

100.35

QUAIL HOLLOW ROAD
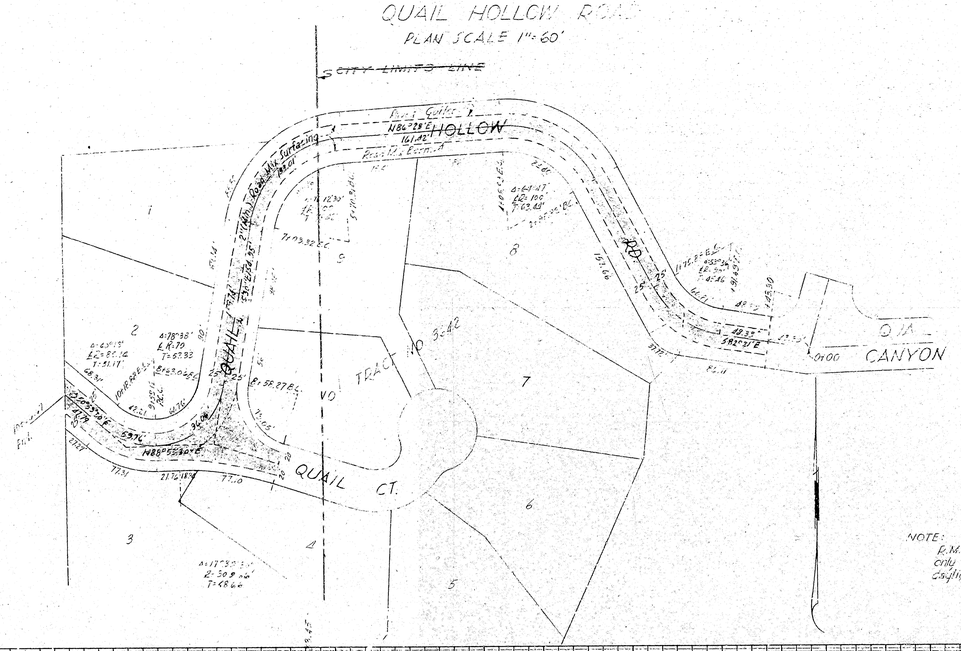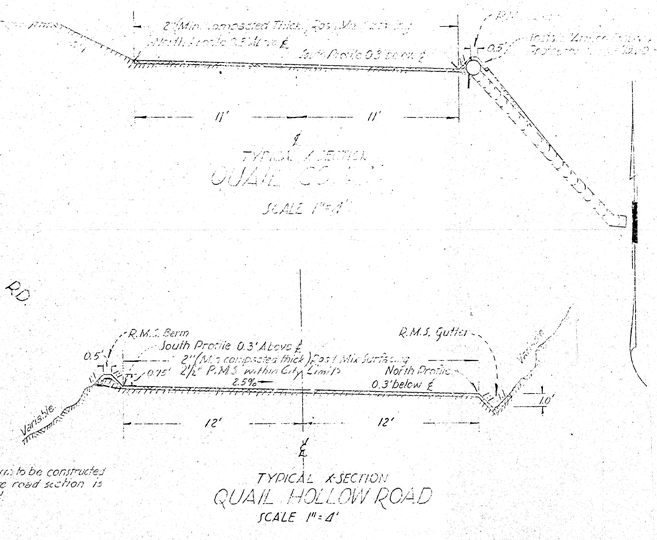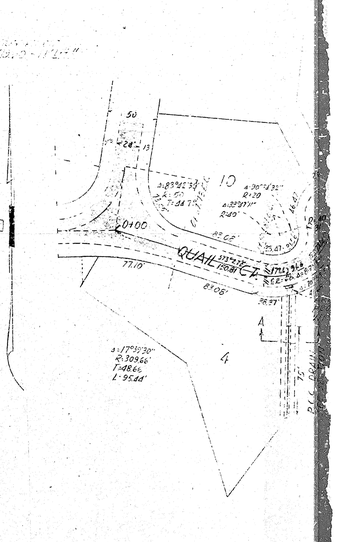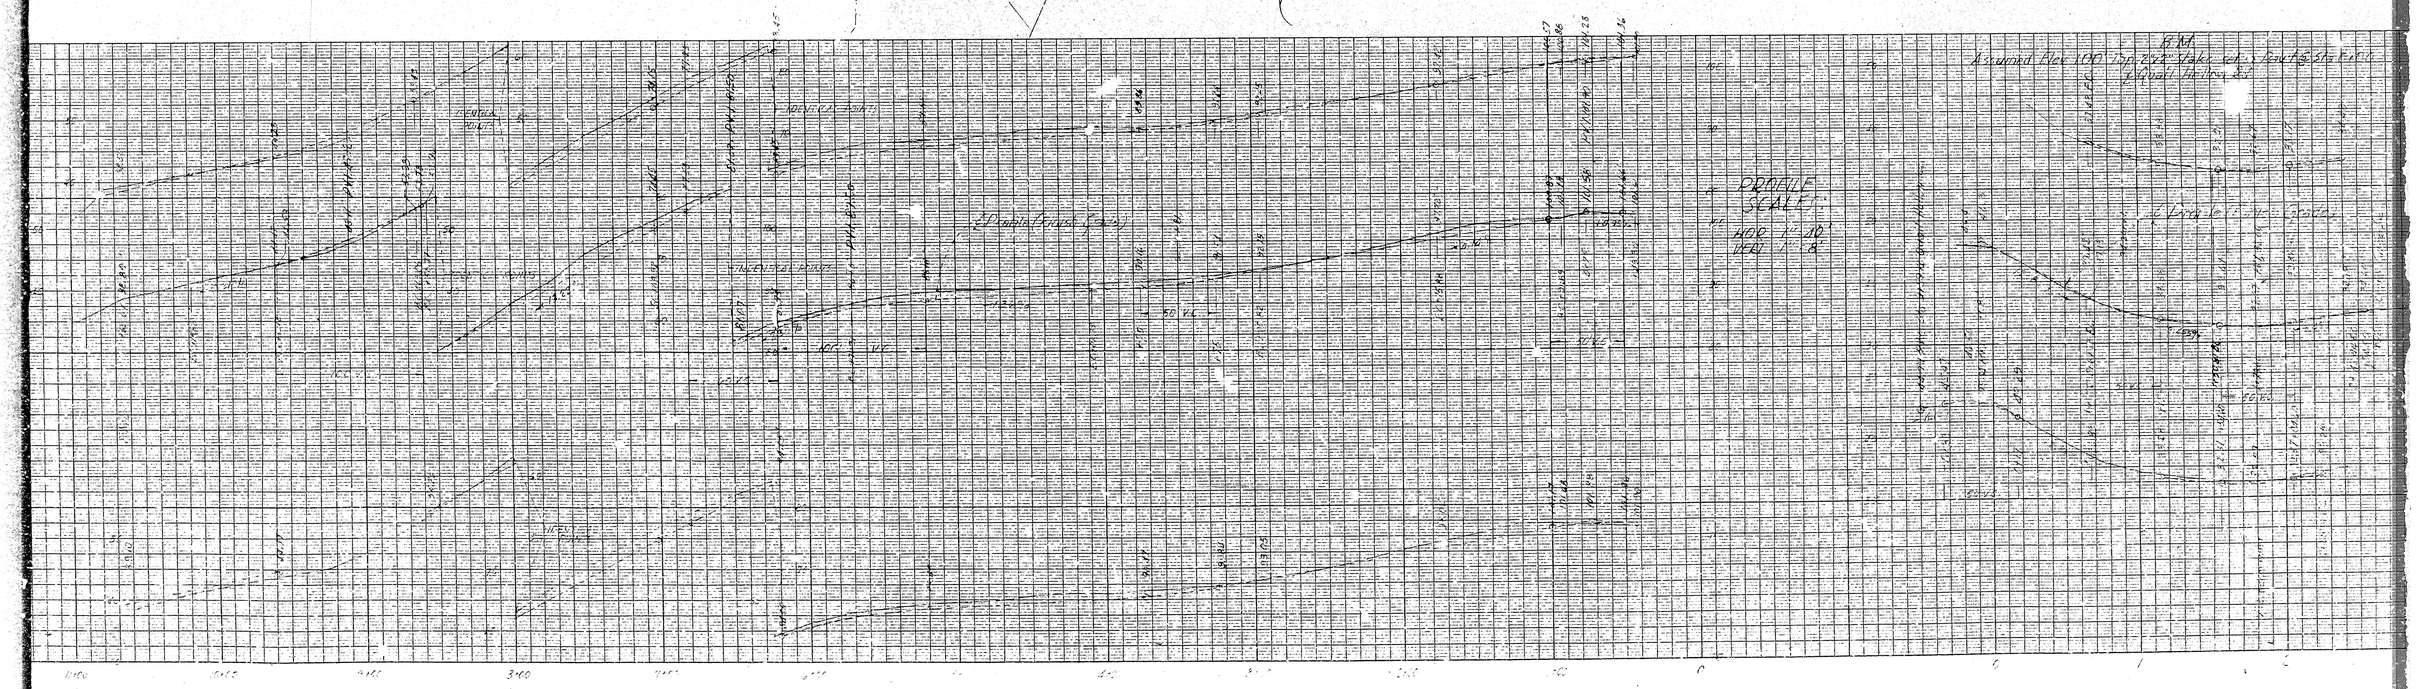
PLAN SCALE 1" = 60'