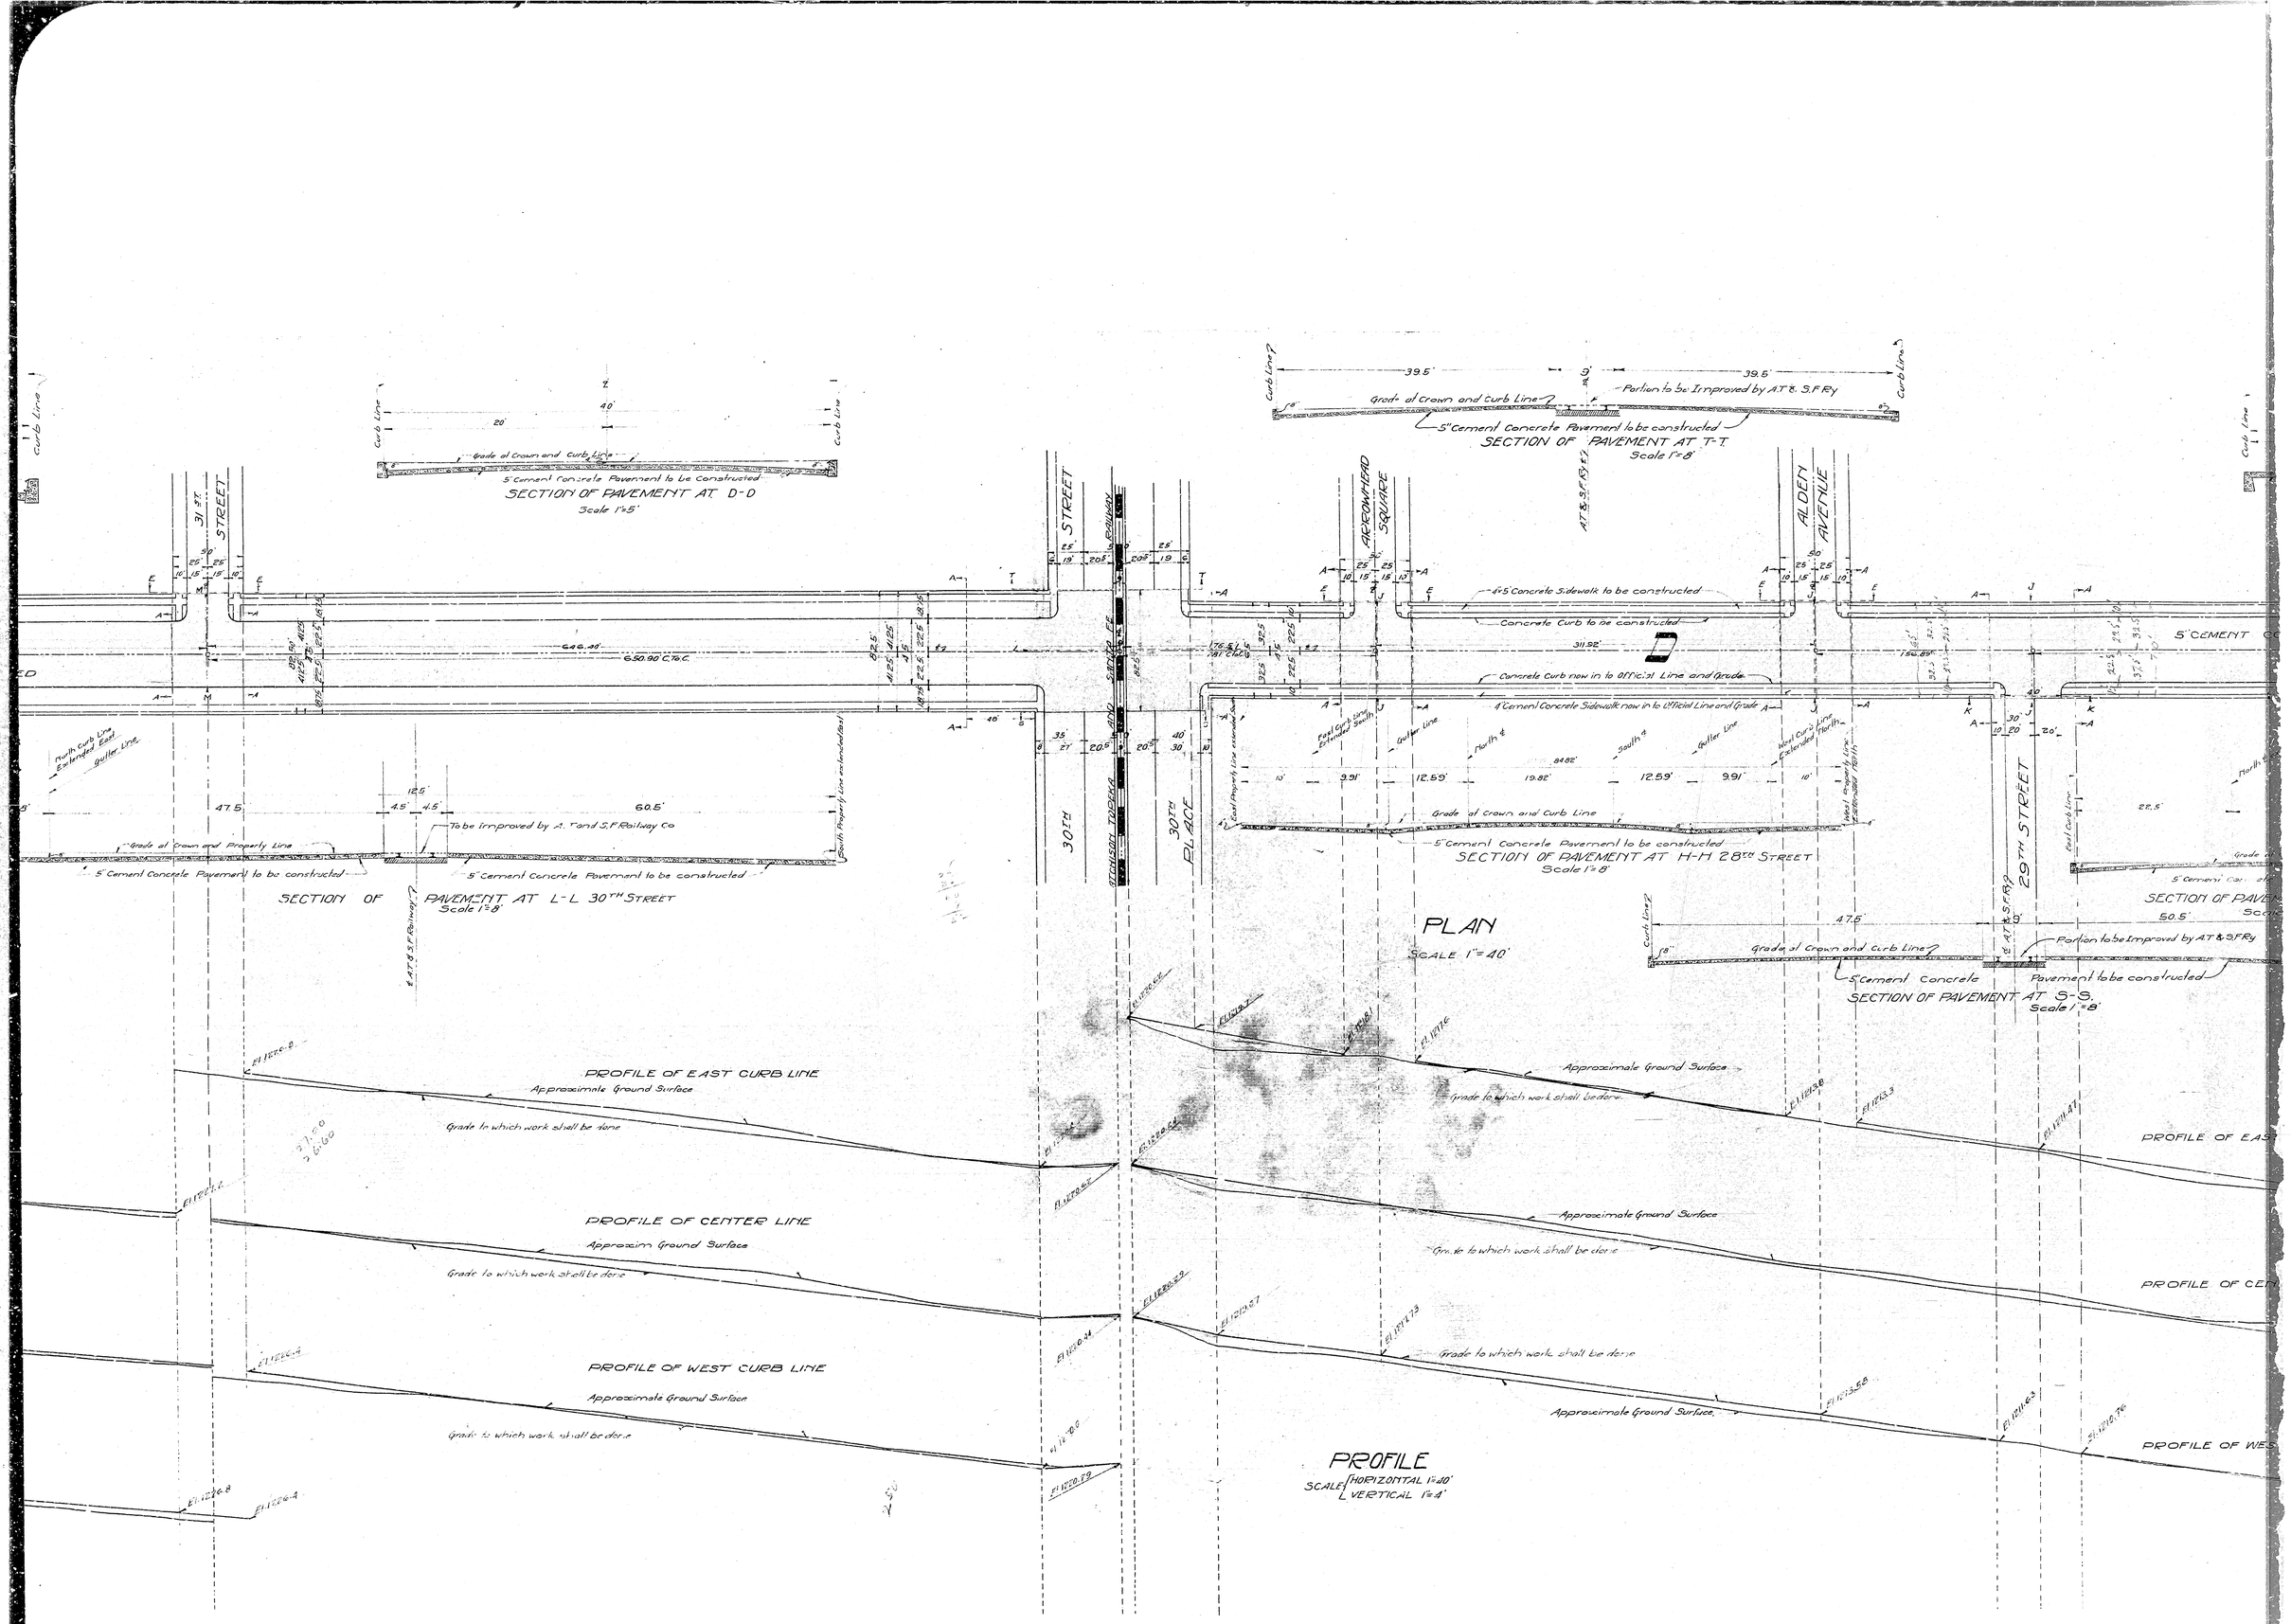
SECTION OF PAVEMENT AT D-D
Scale 1"=5'
5" Cement Concrete Pavement to be constructed
Grade at Crown and Curb Line
SECTION OF PAVEMENT AT T-T
Scale 1"=8'
Portion to be Improved by A.T.& S.F.Ry
SECTION OF PAVEMENT AT H-H 28TH STREET
Scale 1"=8'
SECTION OF PAVEMENT AT L-L 30TH STREET
Scale 1"=8'
To be Improved by A.T.and S.F.Railway Co
SECTION OF PAVEMENT AT S-S
Scale 1"=8'
Portion to be Improved by AT&SFRy
PLAN
SCALE 1"=40'
PROFILE OF EAST CURB LINE
PROFILE OF CENTER LINE
PROFILE OF WEST CURB LINE
Approximate Ground Surface
Grade to which work shall be done
PROFILE
SCALE HORIZONTAL 1"=40'
VERTICAL 1"=4'
31ST STREET
30TH PLACE
29TH STREET
ALDEN AVENUE
ARCOWNHEAD SQUARE
4"x5' Concrete Sidewalk to be constructed
Concrete Curb to be constructed
Concrete Curb new in to Official Line and Grade
4" Cement Concrete Sidewalk new in to Official Line and Grade
Grade at Crown and Curb Line
5" Cement Concrete Pavement to be constructed
Gutter Line
North Curb Line Extended East
South Property Line extended East
East Curb Line Extended South
West Curb Line Extended North
West Property Line Extended North
East Curb Line
Curb Line
A.T.&S.F.Railway
SUNSET TRACK
SUNSET RAILWAY
39.5'
47.5'
60.5'
50.5'
22.5'
20'
40'
311.92'
84.82'
19.82'
12.59'
9.91'
650.90' C.to C.

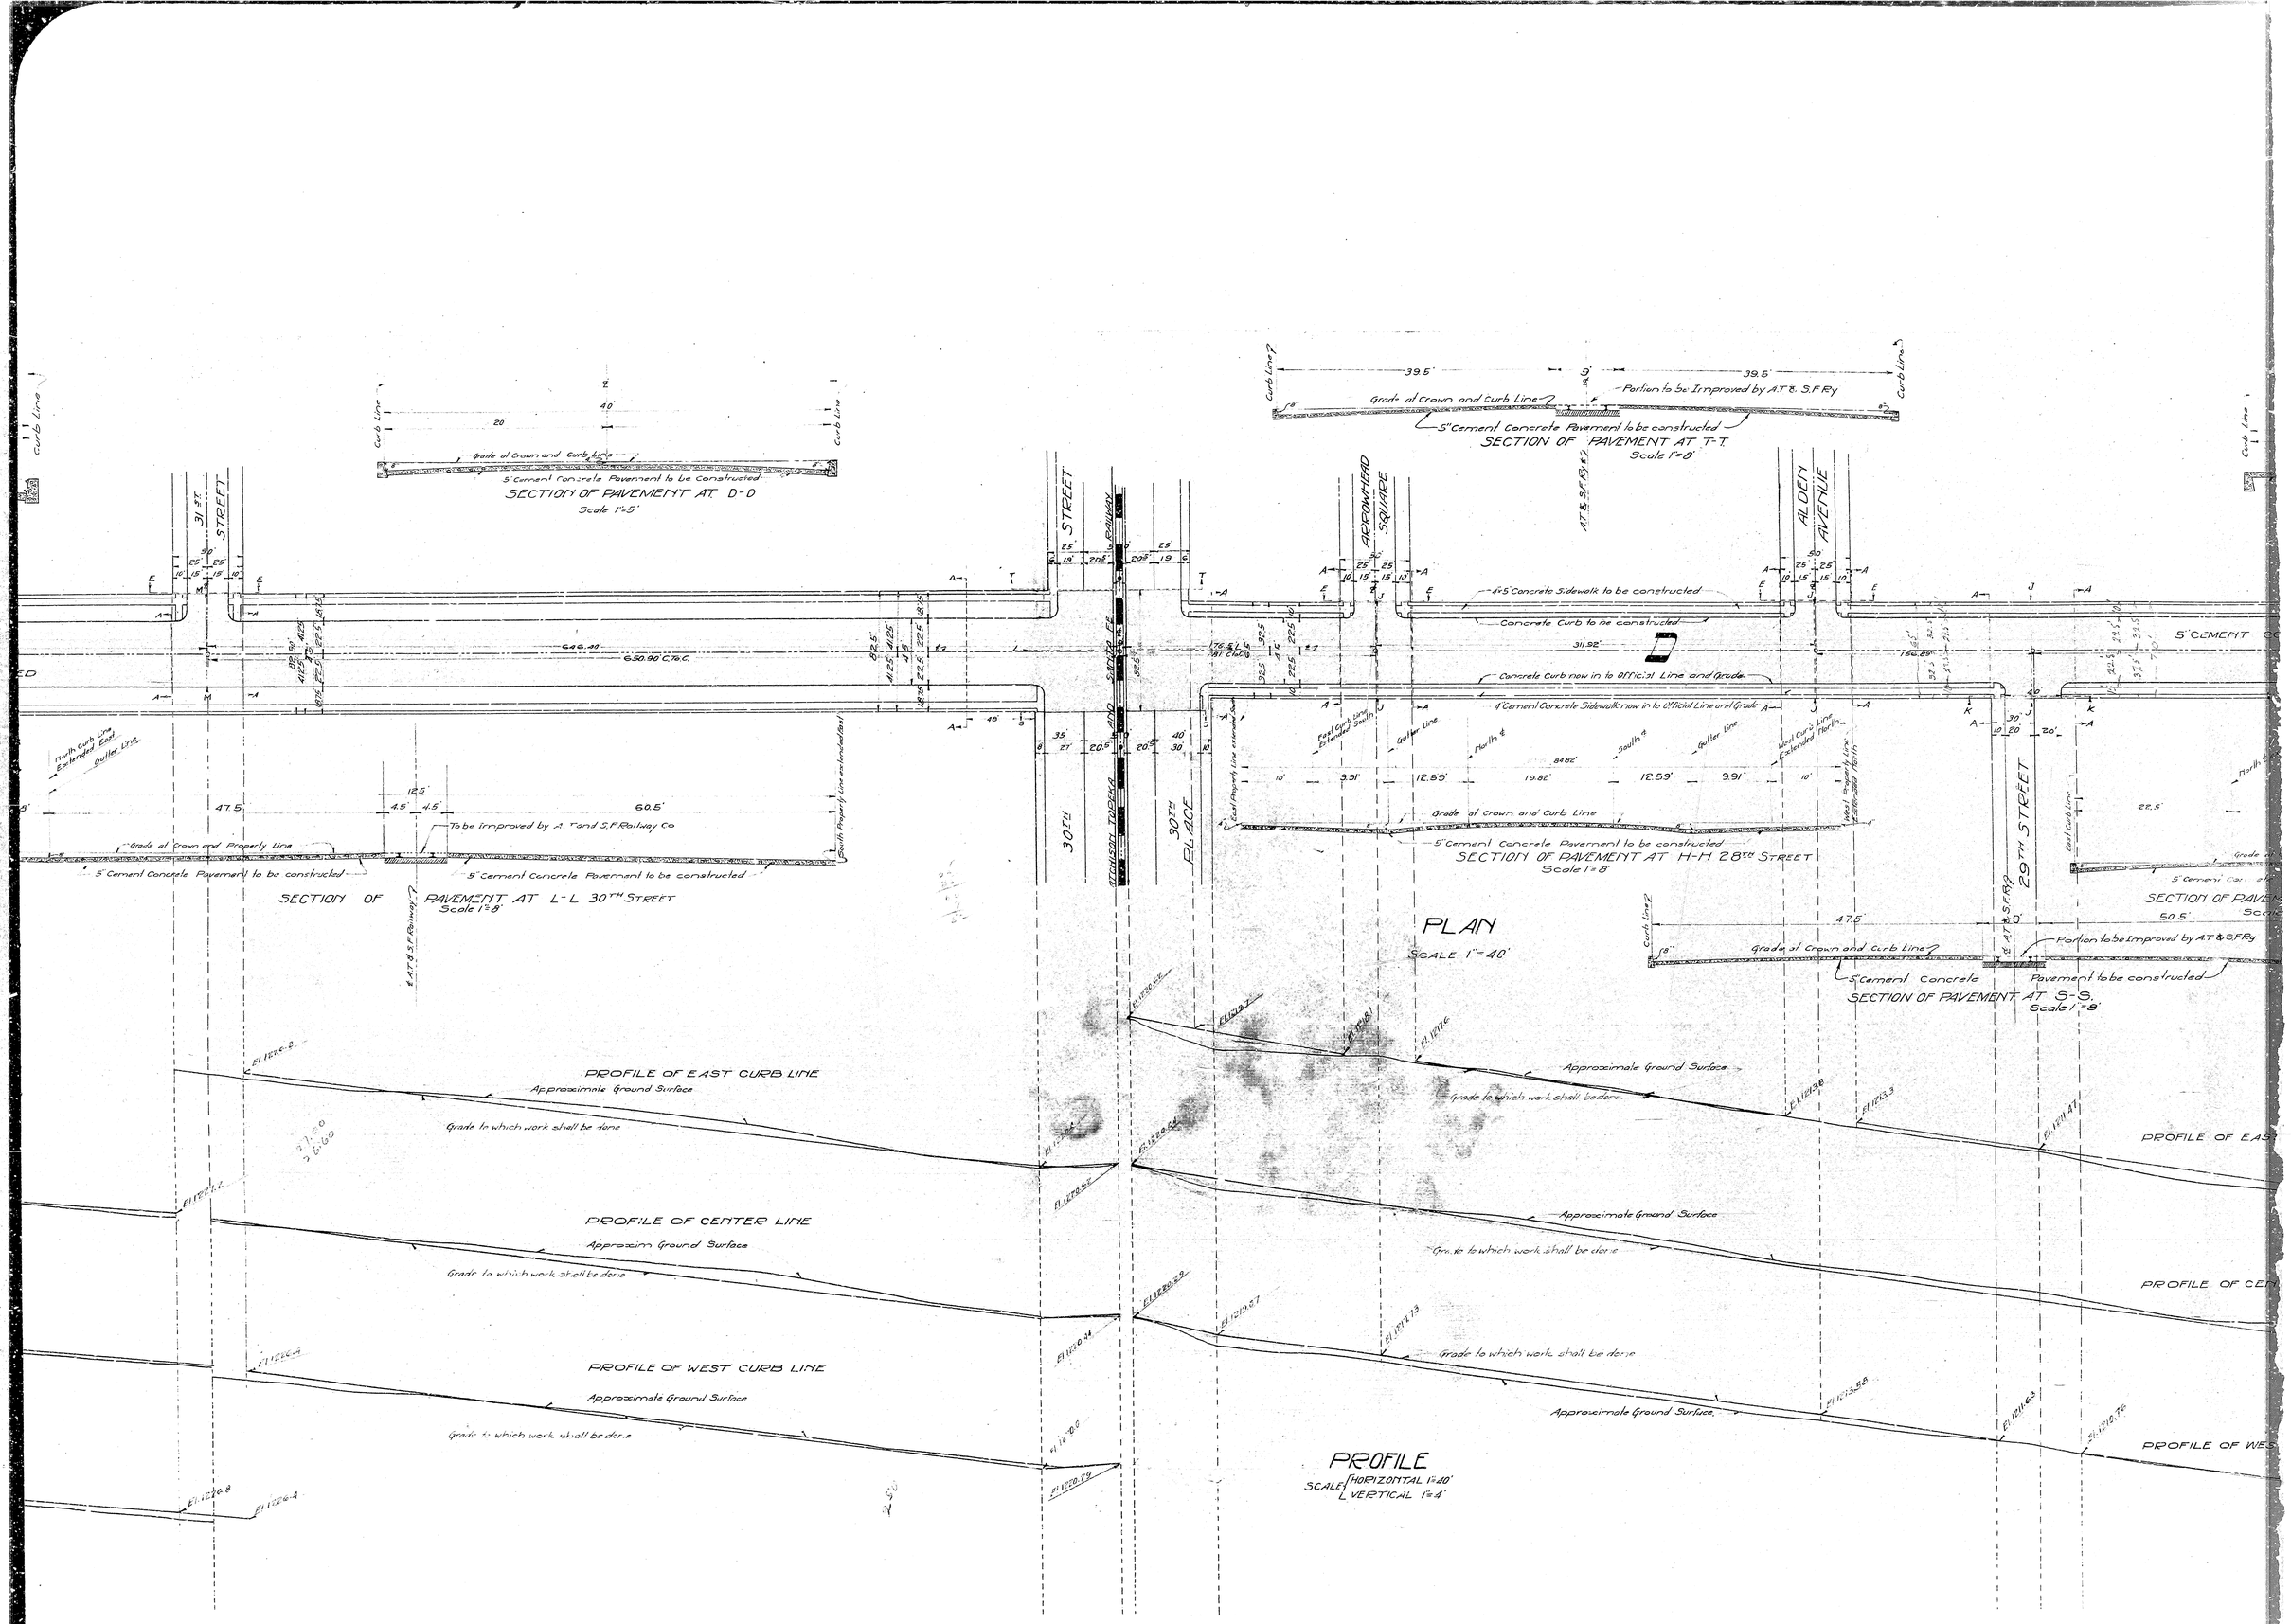
SECTION OF PAVEMENT AT D-D
Scale 1"=5'
5" Cement Concrete Pavement to be constructed
Grade at Crown and Curb Line
SECTION OF PAVEMENT AT T-T
Scale 1"=8'
Portion to be Improved by A.T.& S.F.Ry
SECTION OF PAVEMENT AT H-H 28TH STREET
Scale 1"=8'
SECTION OF PAVEMENT AT L-L 30TH STREET
Scale 1"=8'
To be Improved by A.T.and S.F.Railway Co
SECTION OF PAVEMENT AT S-S
Scale 1"=8'
Portion to be Improved by AT&SFRy
PLAN
SCALE 1"=40'
PROFILE OF EAST CURB LINE
PROFILE OF CENTER LINE
PROFILE OF WEST CURB LINE
Approximate Ground Surface
Grade to which work shall be done
PROFILE
SCALE HORIZONTAL 1"=40'
VERTICAL 1"=4'
31ST STREET
30TH PLACE
29TH STREET
ALDEN AVENUE
ARCOWNHEAD SQUARE
4"x5' Concrete Sidewalk to be constructed
Concrete Curb to be constructed
Concrete Curb new in to Official Line and Grade
4" Cement Concrete Sidewalk new in to Official Line and Grade
Grade at Crown and Curb Line
5" Cement Concrete Pavement to be constructed
Gutter Line
North Curb Line Extended East
South Property Line extended East
East Curb Line Extended South
West Curb Line Extended North
West Property Line Extended North
East Curb Line
Curb Line
A.T.&S.F.Railway
SUNSET TRACK
SUNSET RAILWAY
39.5'
47.5'
60.5'
50.5'
22.5'
20'
40'
311.92'
84.82'
19.82'
12.59'
9.91'
650.90' C.to C.